


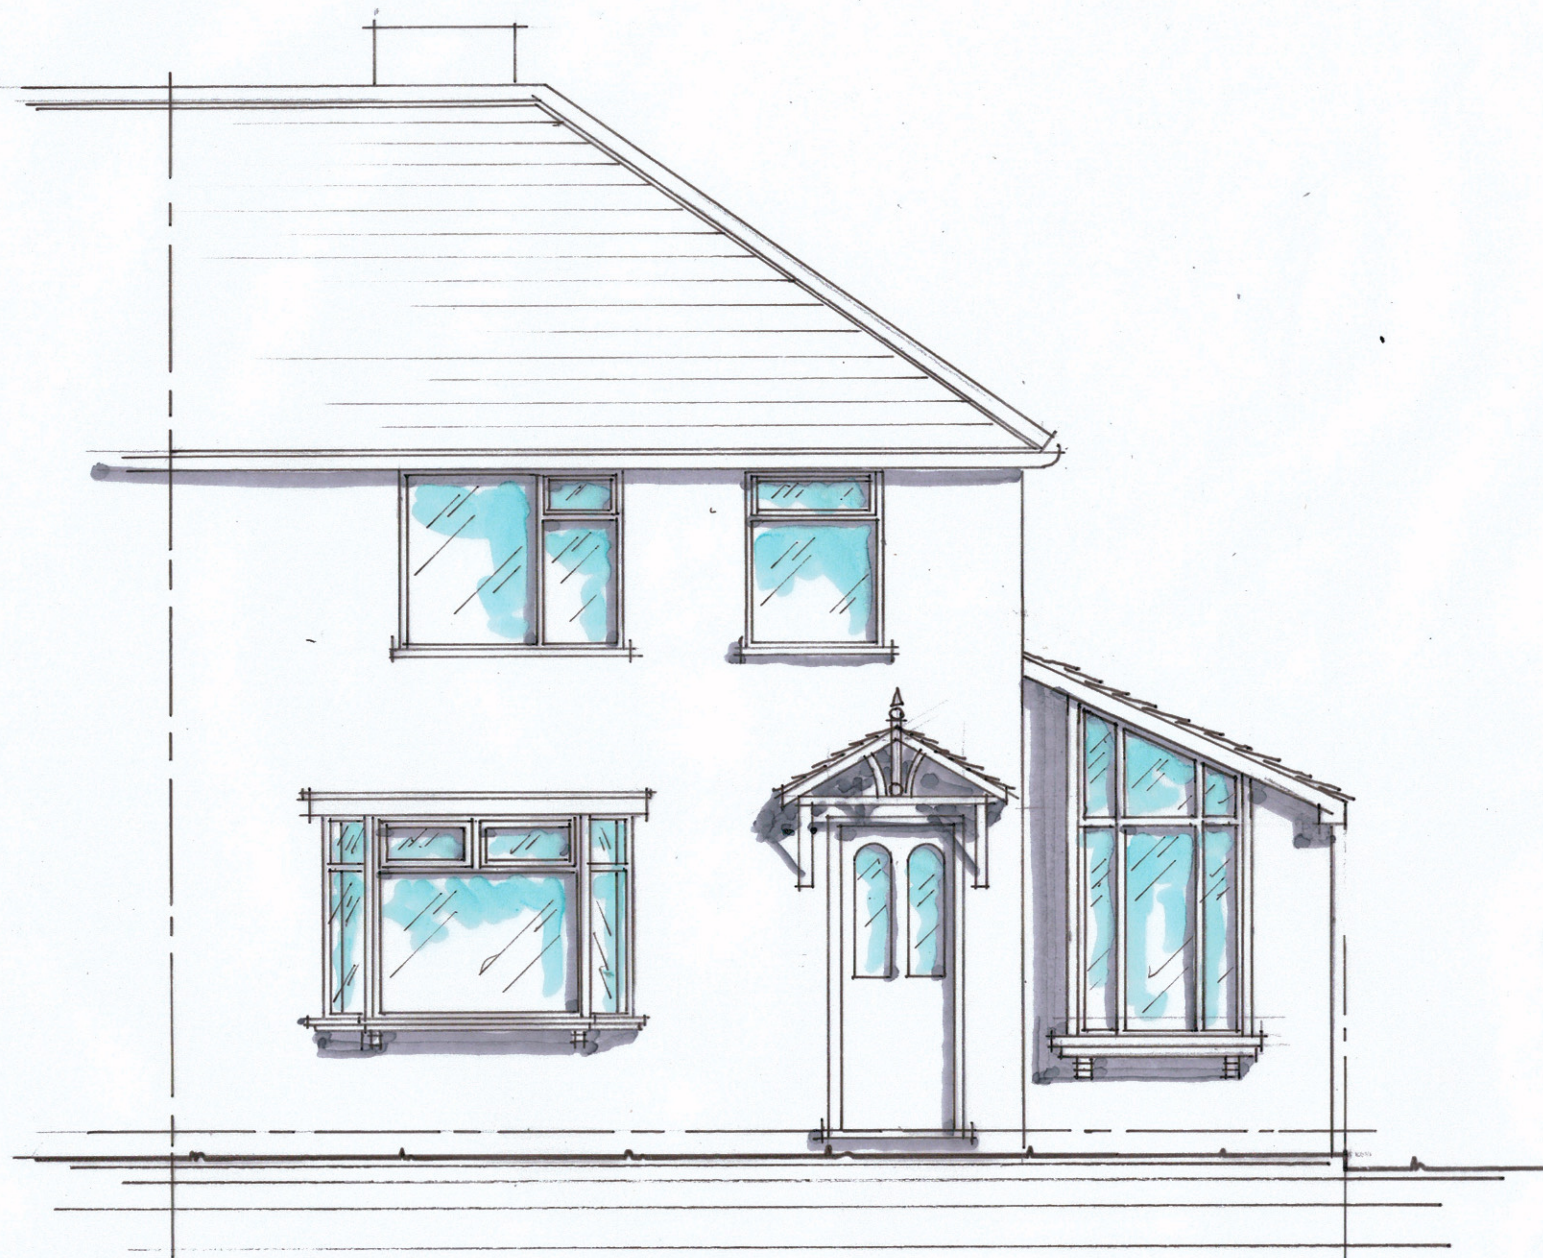

front Elevation



Rear Elevation

proposed side &
rear extensions to
3 Winfield Avenue

For
Steven & Shaun Bradburn

As proposed
Front & Rear Elevations

date: May 21

scale: 1:50 @ A3

dwg no: QM/3/05