


All dimensions are to be checked on site, any discrepancies are to be reported to the Architect before work commences. Do not scale from this drawing.

This drawing is to be read in conjunction with all relevant consultants and specialists drawings / documents, any discrepancies are to be reported to the Architect before the affected work commences.


All structural components shown are indicative only. Details / calculations of structural members are to be provided by the Structural Engineer.

This drawing is copyright.


A	First Issue	19/02/2021
B	General Amendments	15/03/2021
C	Amendments following comments received from the client on 21/03/21	26/03/2021
D	Amendments following comments received from the client on 19/04/21	06/05/2021
E	Amendments following comments received from the client on 21/05/21	27/05/2021

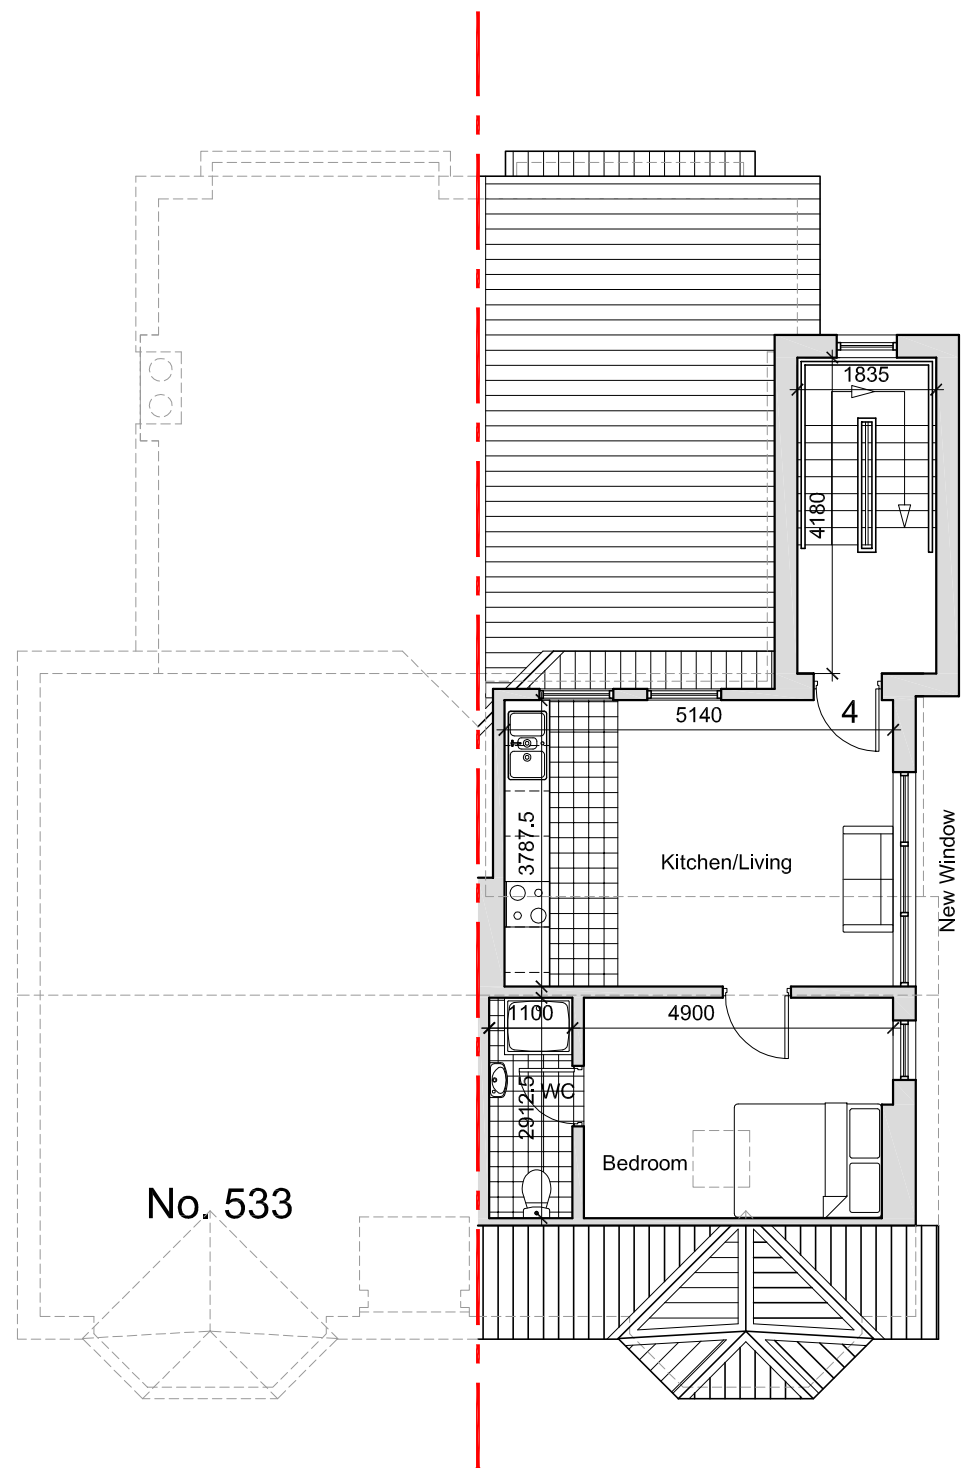


Proposed 2/F Plan 1:100

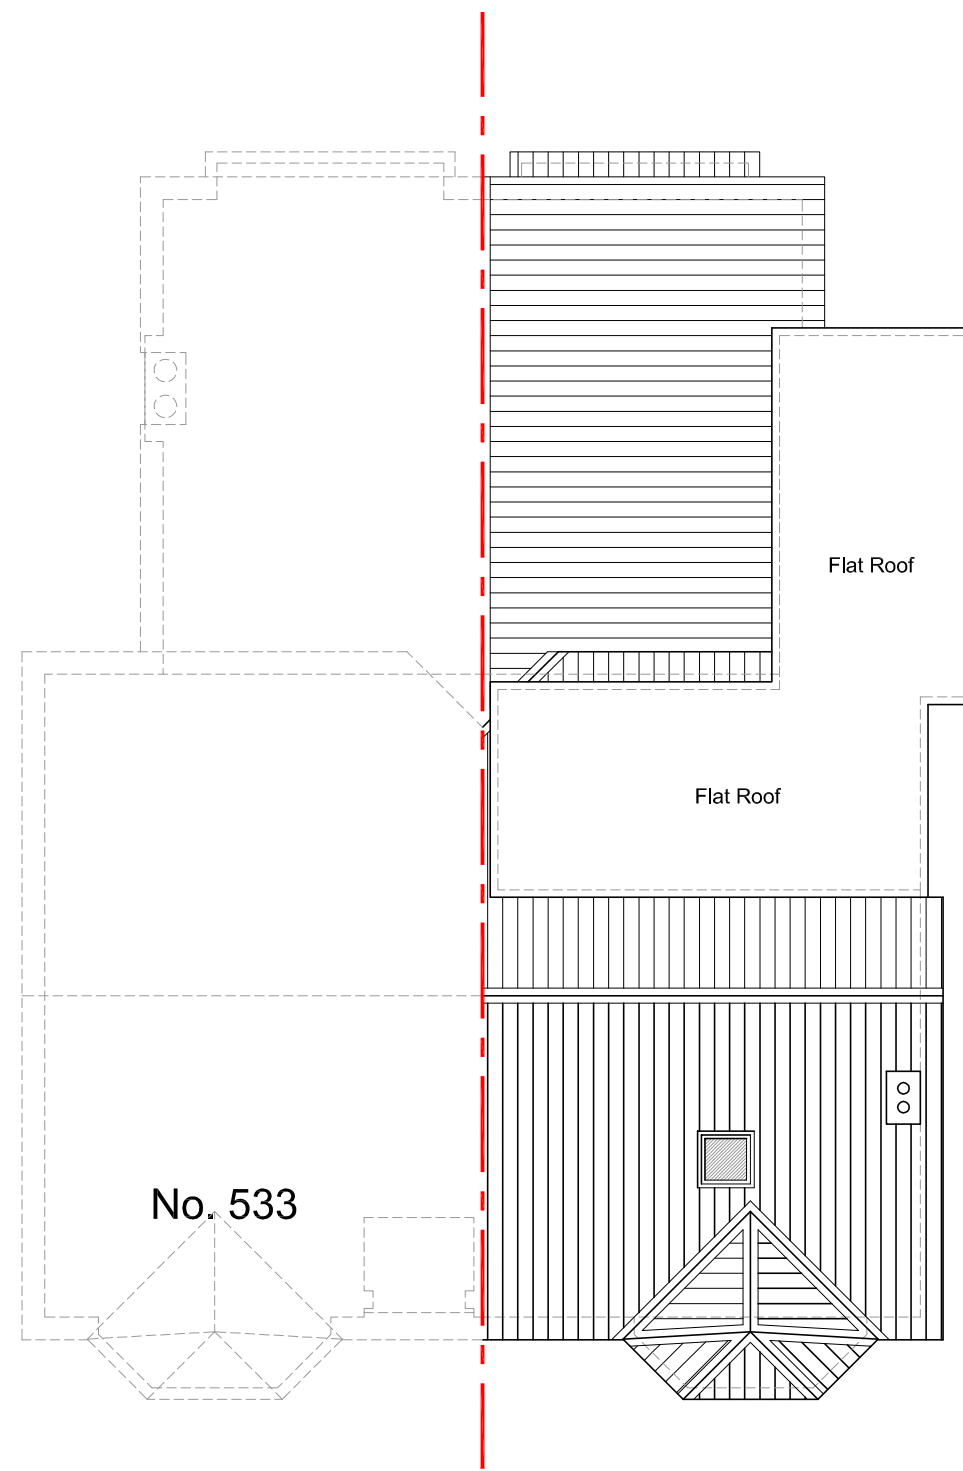

Proposed Roof Plan 1:100

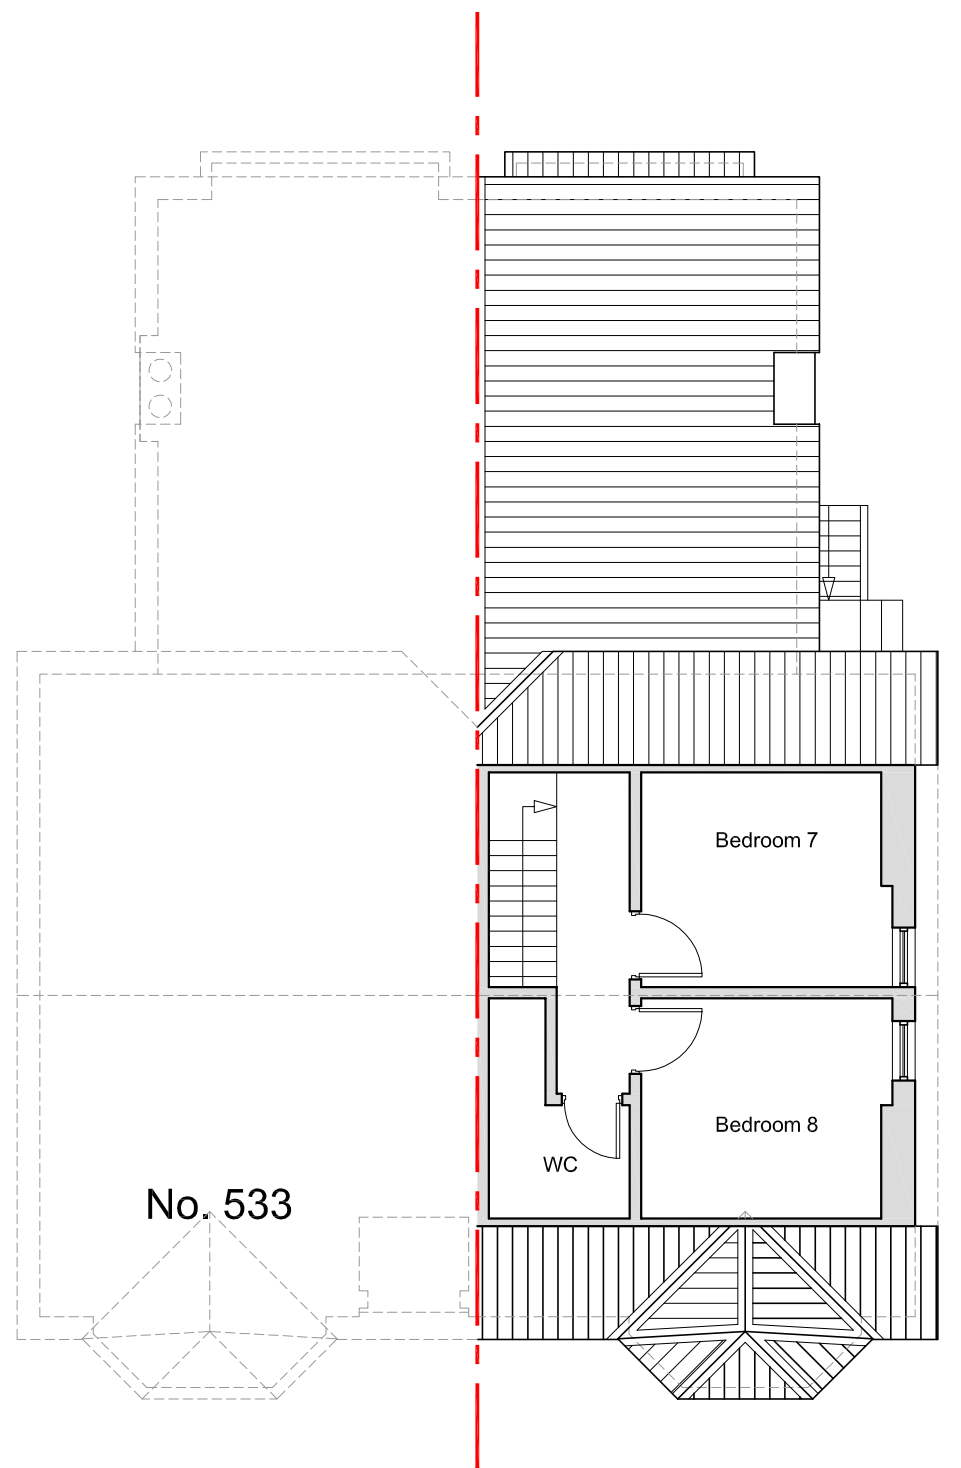

Existing 2/F Plan 1:100

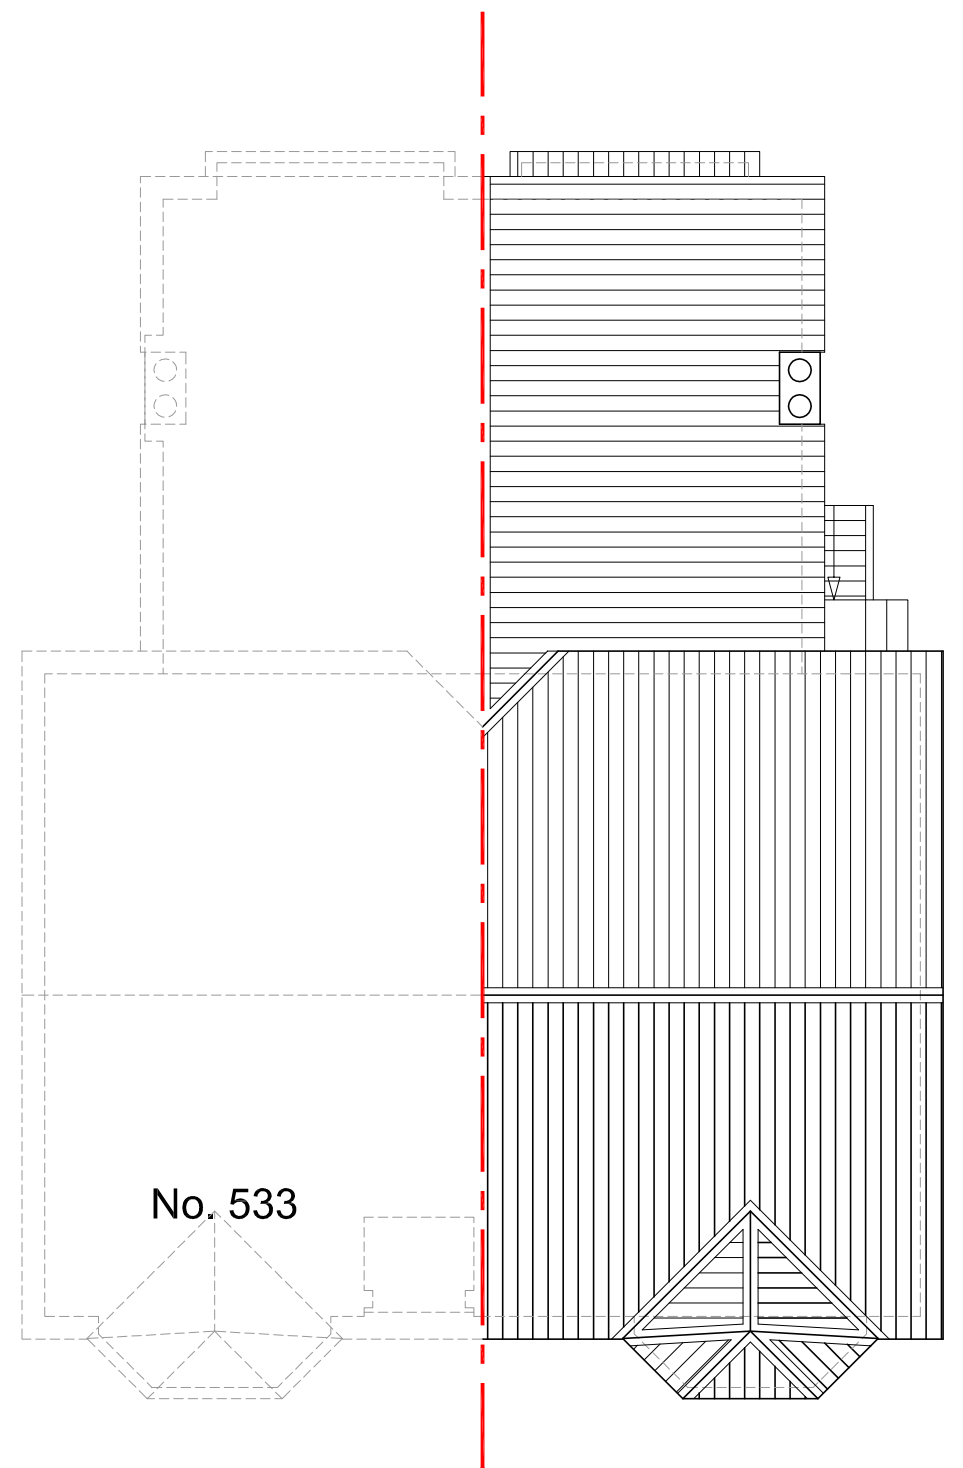

Existing Roof Plan 1:100

T+A Tang & Associates Ltd
Chartered Architects

Tel : 0161 877 9567
e-mail: barrytang@tangassociates.co.uk

Entrance W1, 1/F, Westwood House,
Greenwood Business Centre,
Manchester, M5 4GH, UK

Client:

Prime Properties MISC LLP

Project:

535 Barlow Moor Road, Chorlton M21 8BE

Drawing Title:

Existing & Proposed 2/F - Roof Plans

Scale:

1:100 @ A1

Date:

February 2021

Drawing No:

9610/111

Revision:

E