



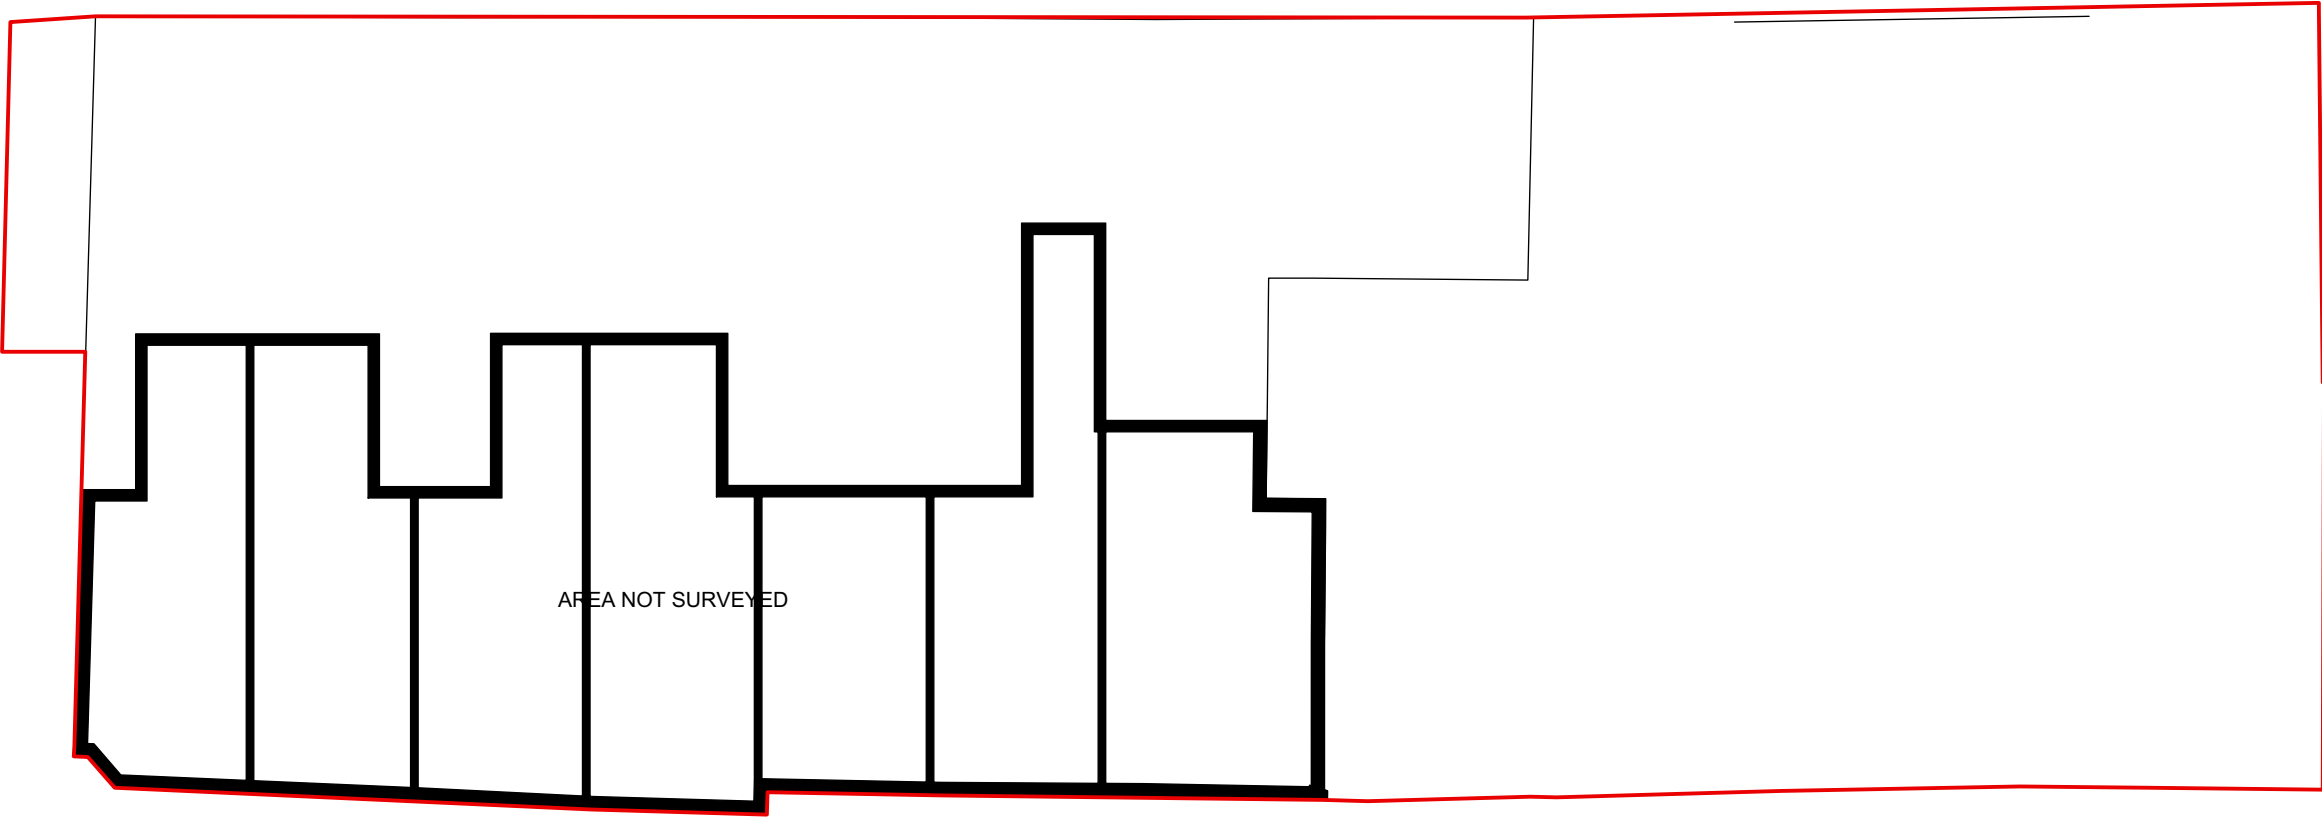

EXISTING FIRST FLOOR PLAN
1:200 @ A3

 

A	27.05.22	AMENDED SITE BOUNDARY
REVISION	DATE	DESCRIPTION

CLIENT: VIEWS	
PROJECT: PROPOSED RESIDENTIAL DEVELOPMENT	
ADDRESS: 764 STOCKPORT ROAD	
DRAWING TITLE: EXISTING FIRST FLOOR PLAN	
SCALE: 1:200@A3	DATE: MARCH 2022
DRAWING NO: A666_P_011A	