



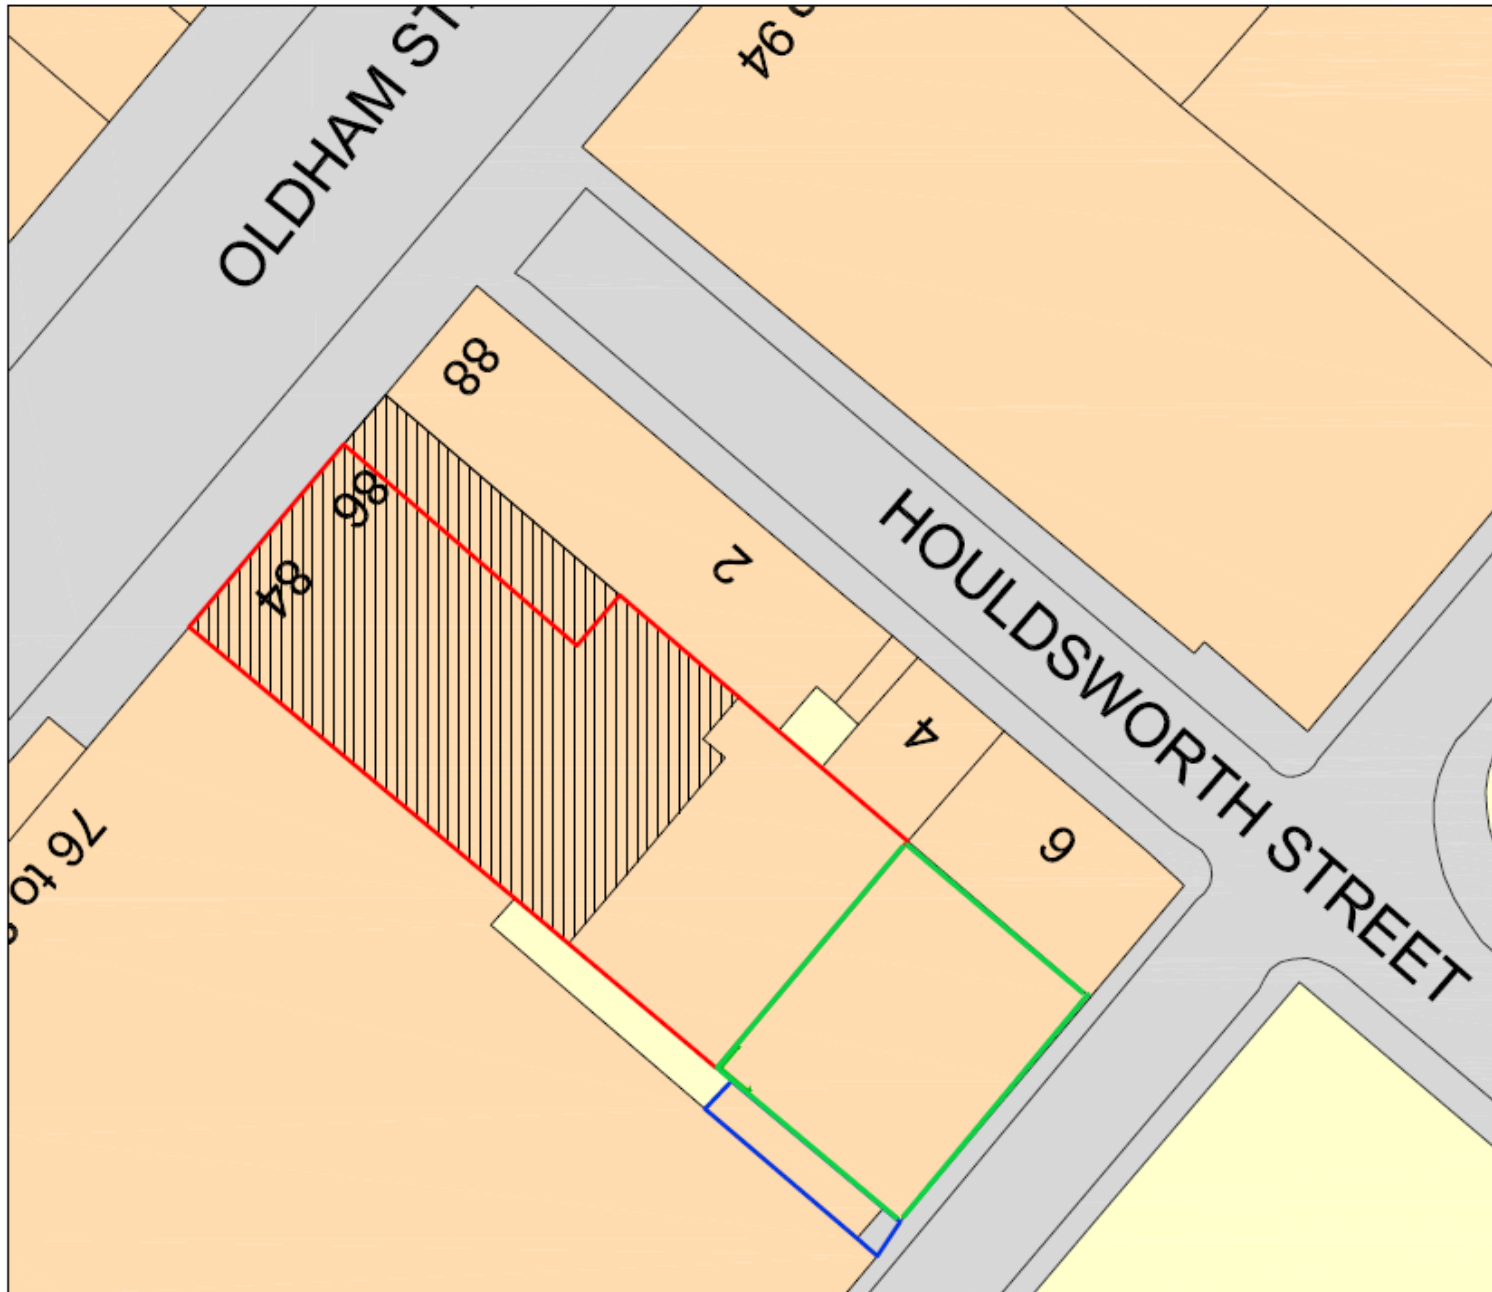

Site Plan - 1:200

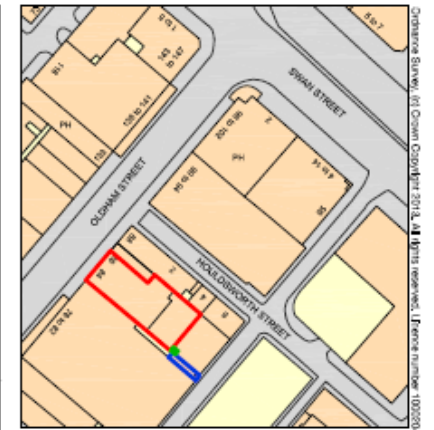

Location Plan - 1:1250



- Extent of Demise
-
-
- Basement Area

DEBTAL ARCHITECTURE		
70 Bury New Road, Manchester, M8S 5JL Tel: 0161 773 1030 office@debtalarchitects.co.uk www.debtalarchitects.co.uk		
Client: The Daylesford Trust		
Address: 84-86 Oldham Street, Manchester, M4 1LF		
Site Name: C/o: 34 High Street Manchester M4 1AH		
Title: Land Registry Lease Plan		
Project No: DA14105. 001.		
Disc: PLANNING		
Scale: As Indicated	Date: 28 NOV 2014	Drawn By: AT
A printed plan is a reproduction of the original drawing and is not to be used as a basis for construction. It is the responsibility of the client to ensure that the plan is used for the purpose for which it was intended. The plan is not to be used for any other purpose without the written consent of the architect. The plan is not to be used for any other purpose without the written consent of the architect.		