



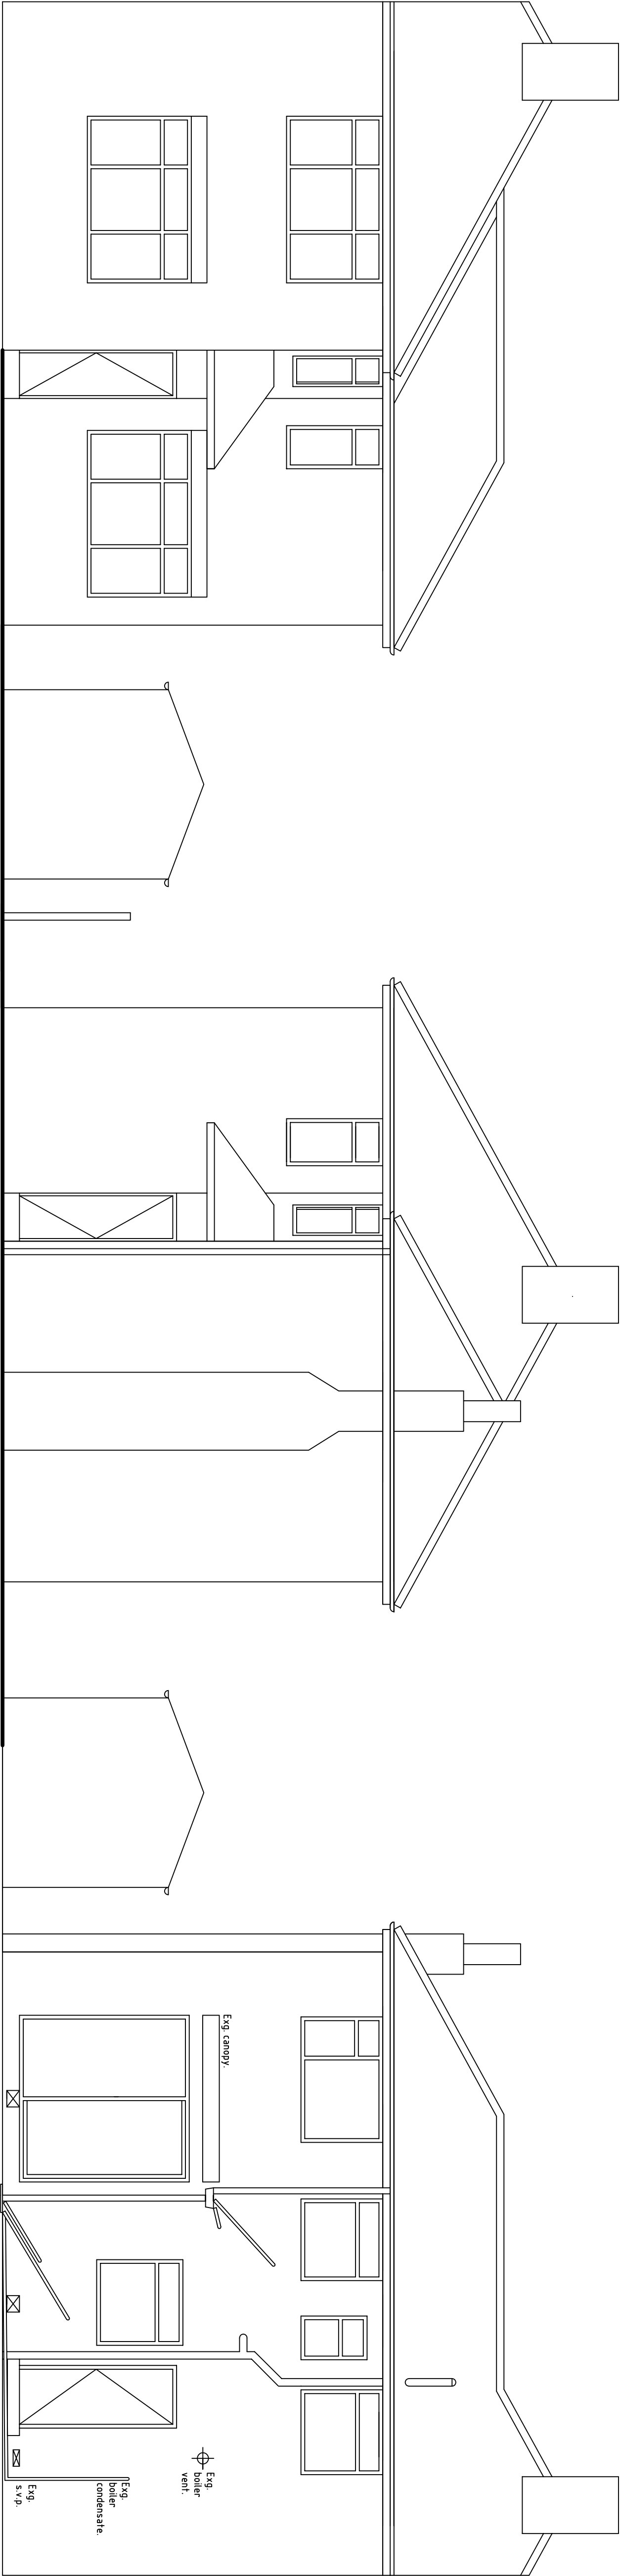


Existing Front Elevation

Existing Side Elevation


Existing Rear Elevation

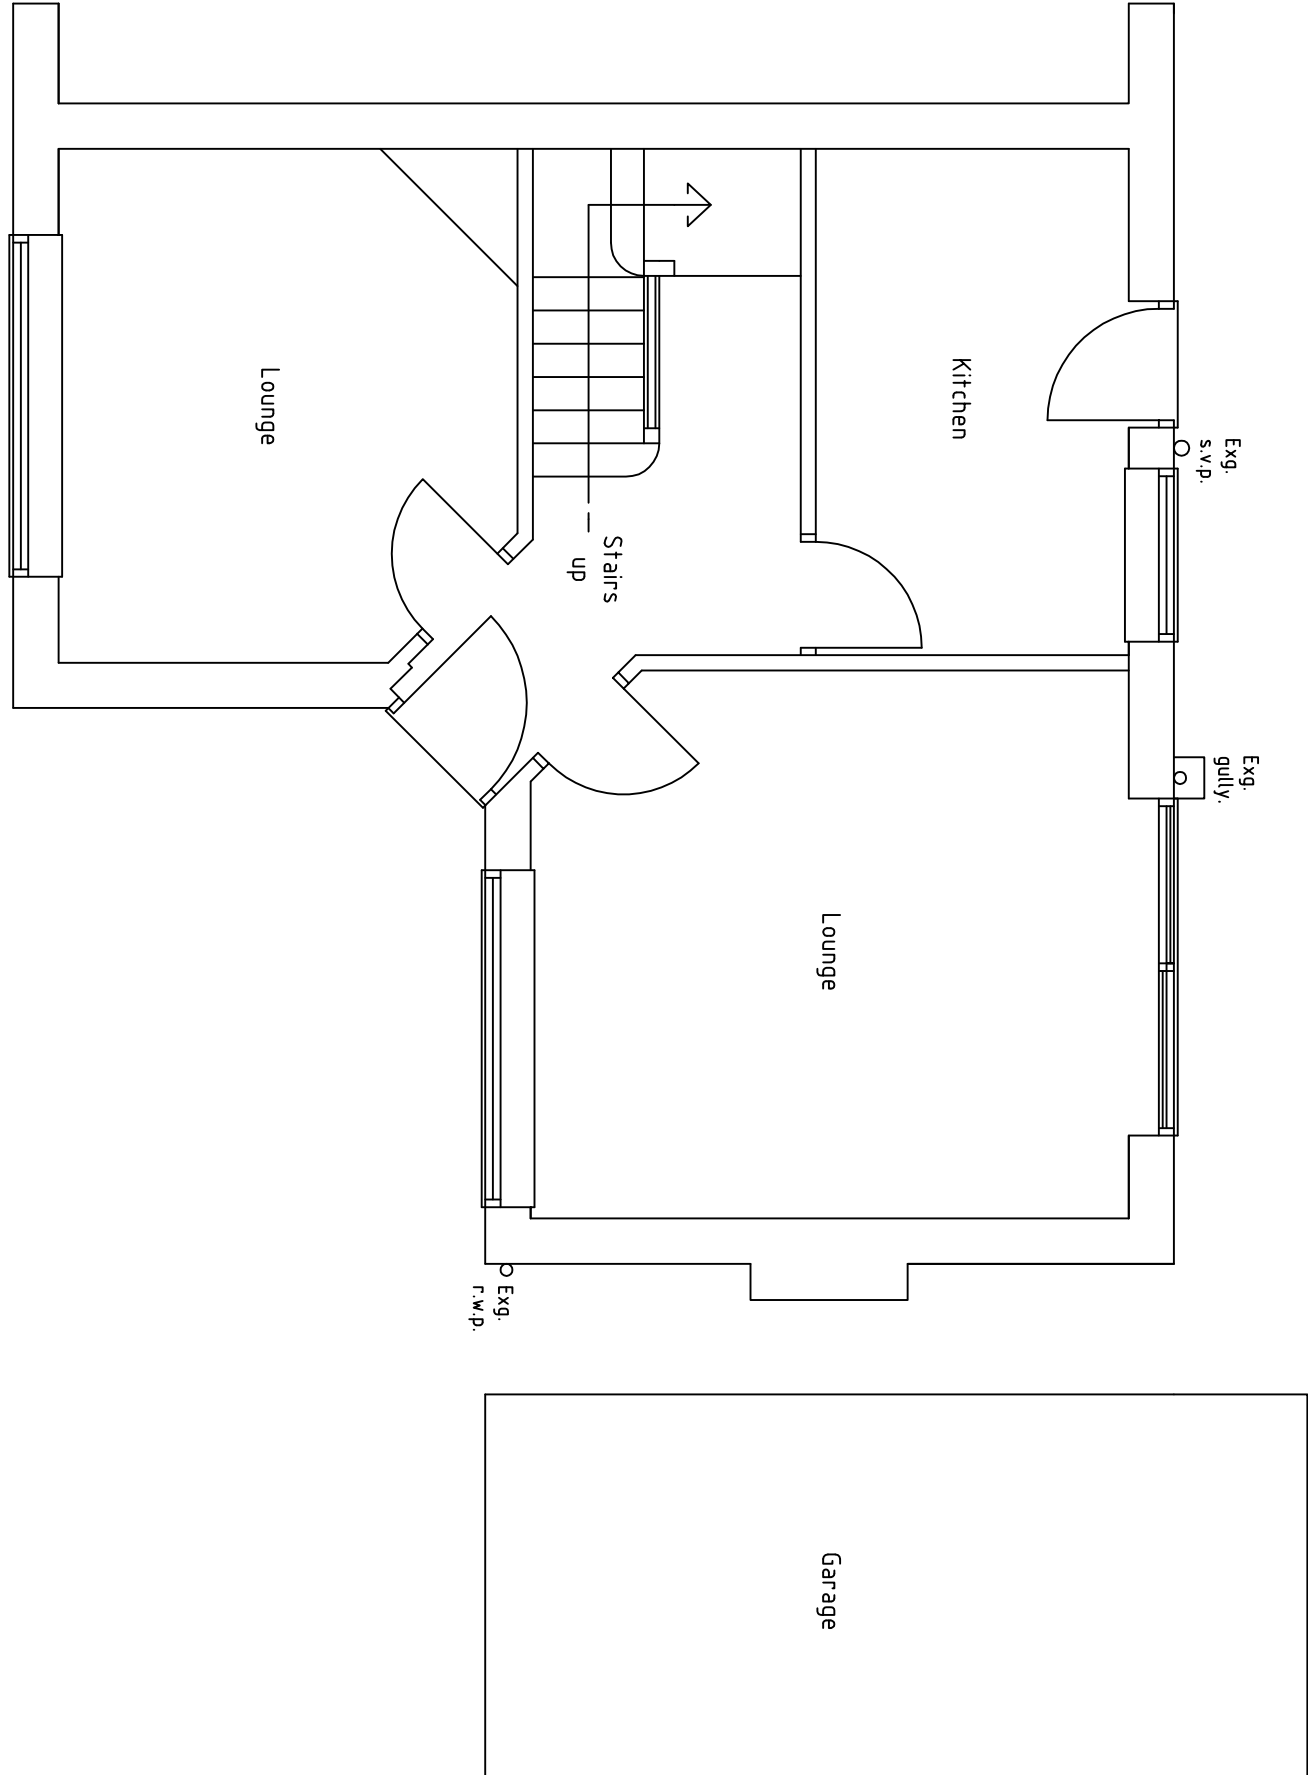

Existing Ground Floor Plan

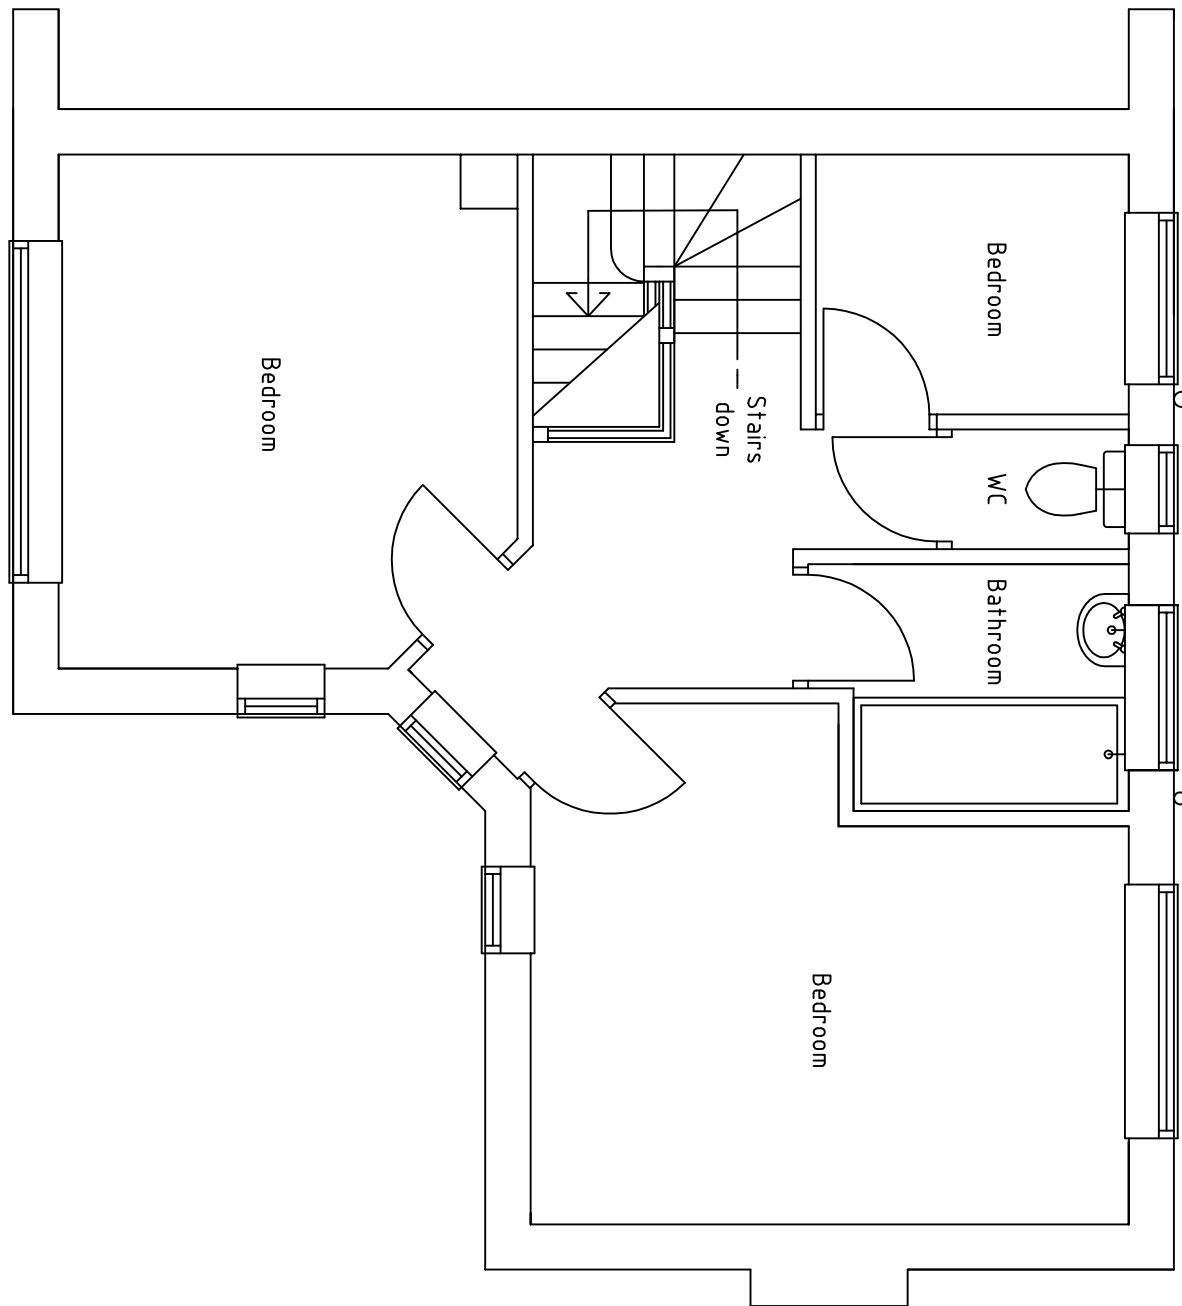

Existing First Floor Plan

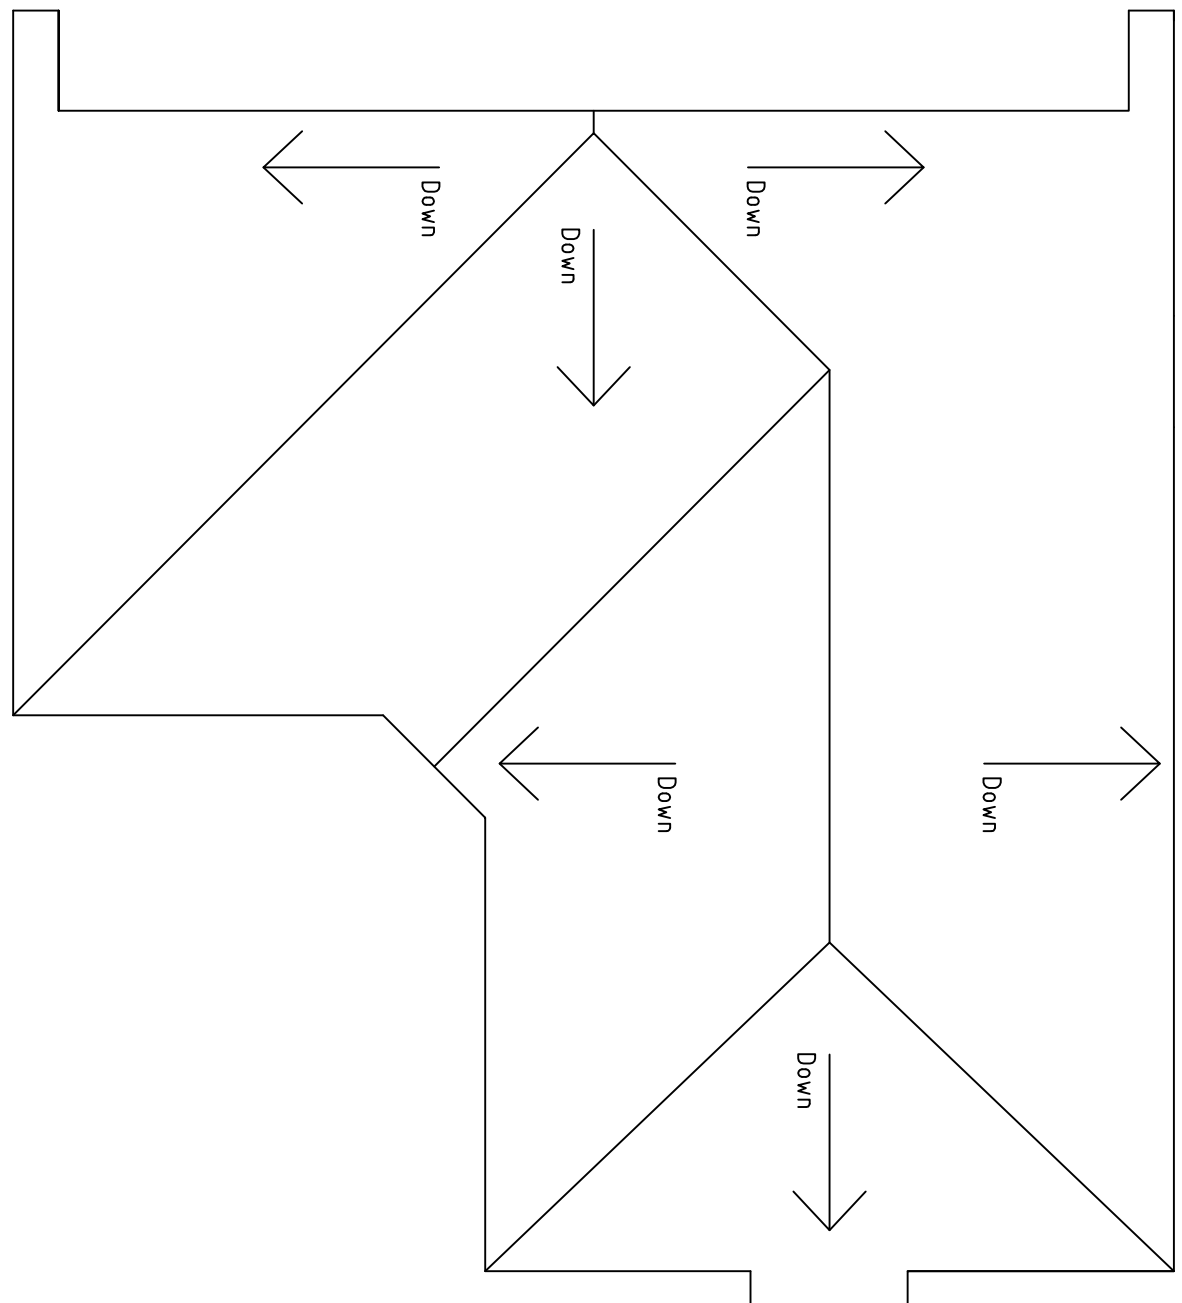

Existing Ground Floor Plan

DEREK BUCKLEY

ARCHITECTURAL SERVICES

07525 143 171

15, Greaves Street, Macclesfield, Cheshire, M22 4BZ.

derek.buckley@gmail.com

Mr. Richard Keepe.

Proposed 2 Storey Side & Front Extension.

28, Woodburn, Northenden, Manchester, M22 4BZ.

Existing Details.

ONLY BUILD OFF DRAWINGS APPROVED BY LOCAL AUTHORITY. ANY CHANGES OR REVISIONS TO BE CHECKED PRIOR TO CONSTRUCTION. YOU ARE ADVISED THAT THE PARTY WALL ACT MAY APPLY TO THIS PROJECT. YOU ARE ADVISED TO SHOW A COPY OF THIS DRAWING TO NEIGHBOURING PROPERTIES.

PROJECT No.: 100 / 2015.

DATE: 02.11.15.

SCALE: 1:50 @ (A1)

DRAWN: D.Buckley

REVISION:

15/DB/001