




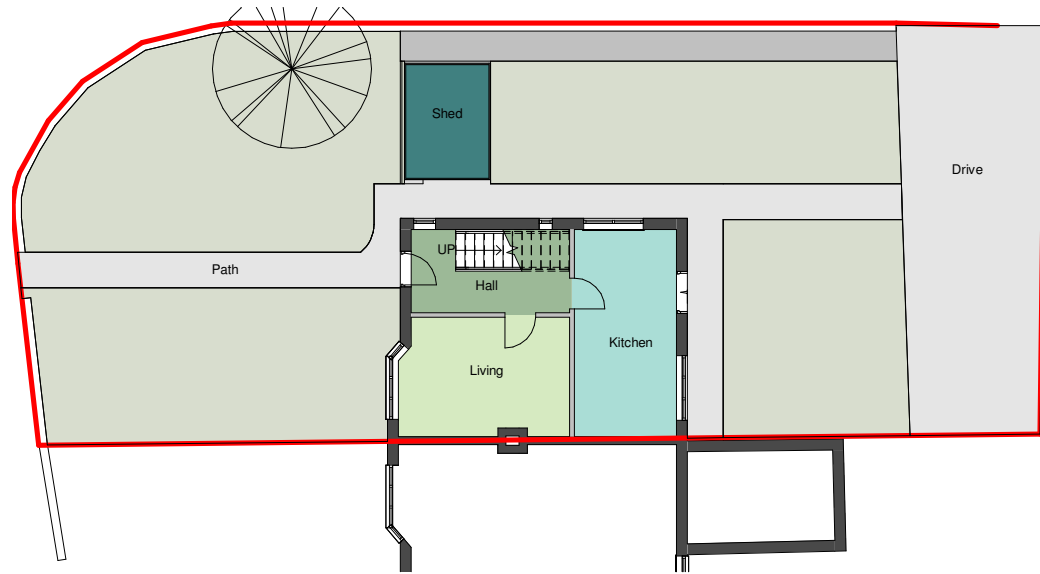


1 Existing Ground Floor Plan
1 : 100

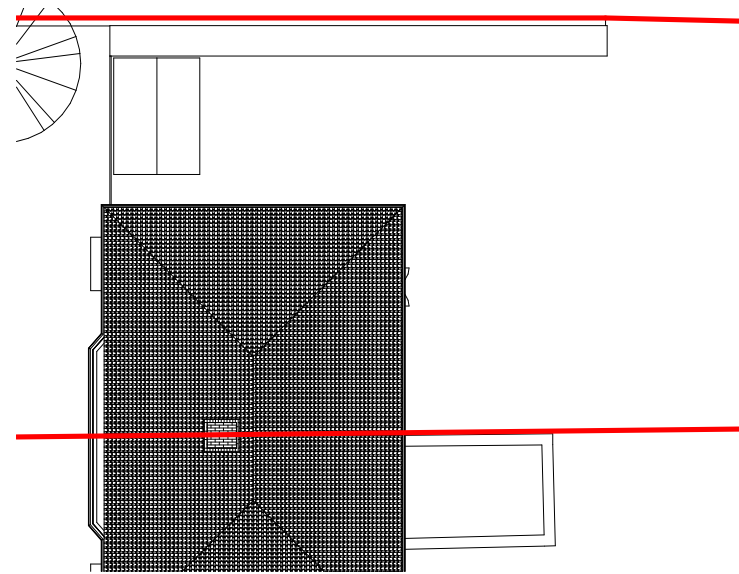

2 Existing Roof Plan
1 : 100

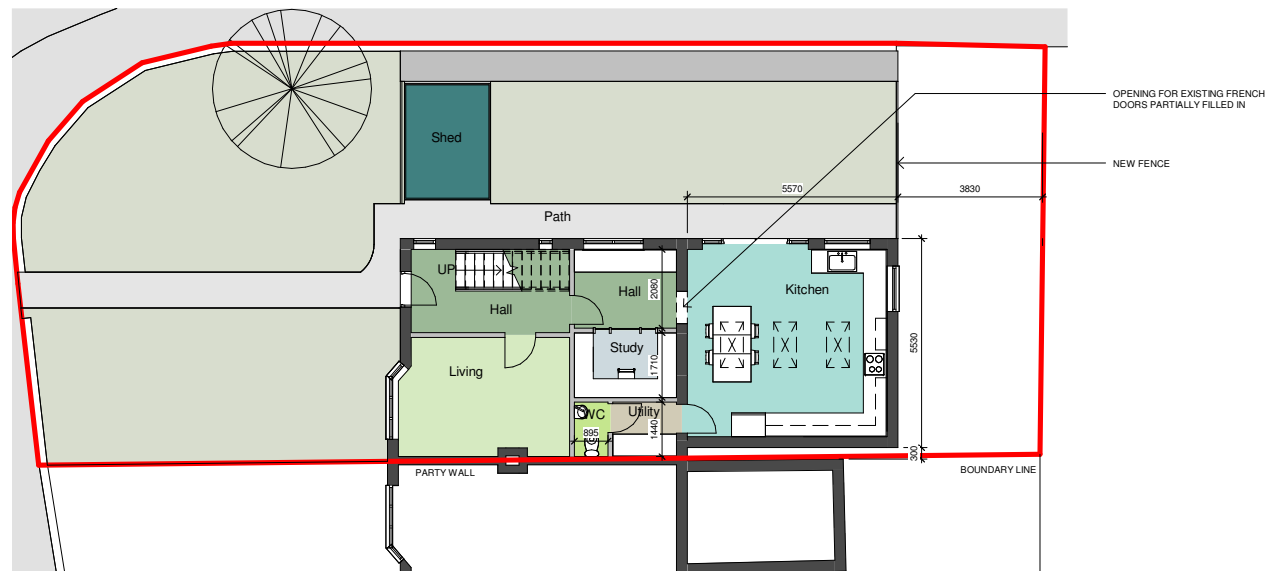

3 Proposed Ground Floor Plan
1 : 100

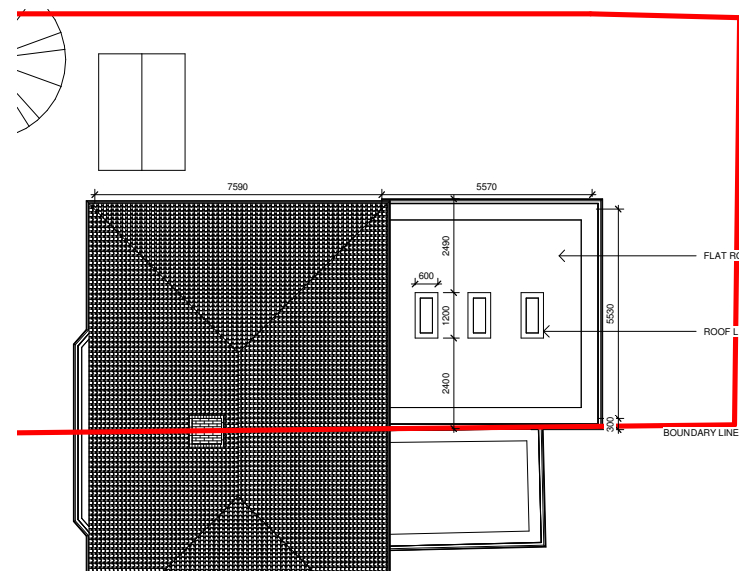

4 Proposed Roof Plan
1 : 100

©
DO NOT SCALE. Use figured dimensions only. Contractor is to check all dimensions before commencement of works. This drawing is copyright. This data to be used as a ref file only - not as live data. This drawing must only be used for the purpose for which it is supplied.

NOTES:

Revision Number	Date	Description of Revision	Chkd	Appd
-----------------	------	-------------------------	------	------

SEEDY Architects
Parsonage Chambers
3 Parsonage
Manchester
M3 2HW
Tel: 0161 832 5750 E: office@seedarchitects.co.uk

status
PLANNING

job title
399 Burnage Lane

Location

drawing title
Existing & Proposed Plans

author AS	date 26/05/21	
checker RH	date 26/05/21	
scale 1 : 100	paper size A1	

Project no.	Cont.	Seed drawing no.	Rev.
-		01_000	