



EXISTING NORTH ELEVATION

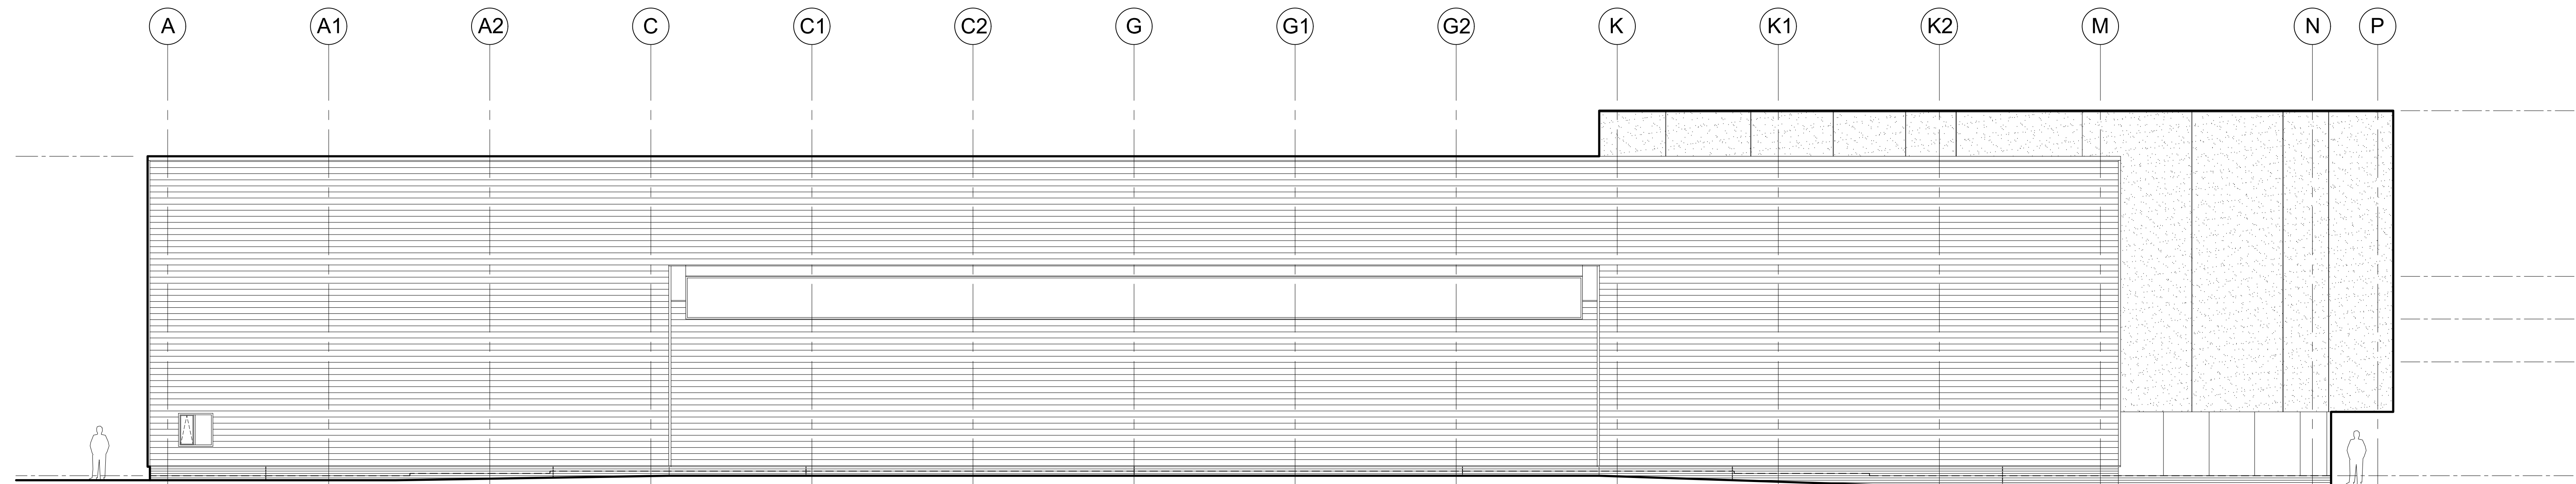

EXISTING SOUTH ELEVATION

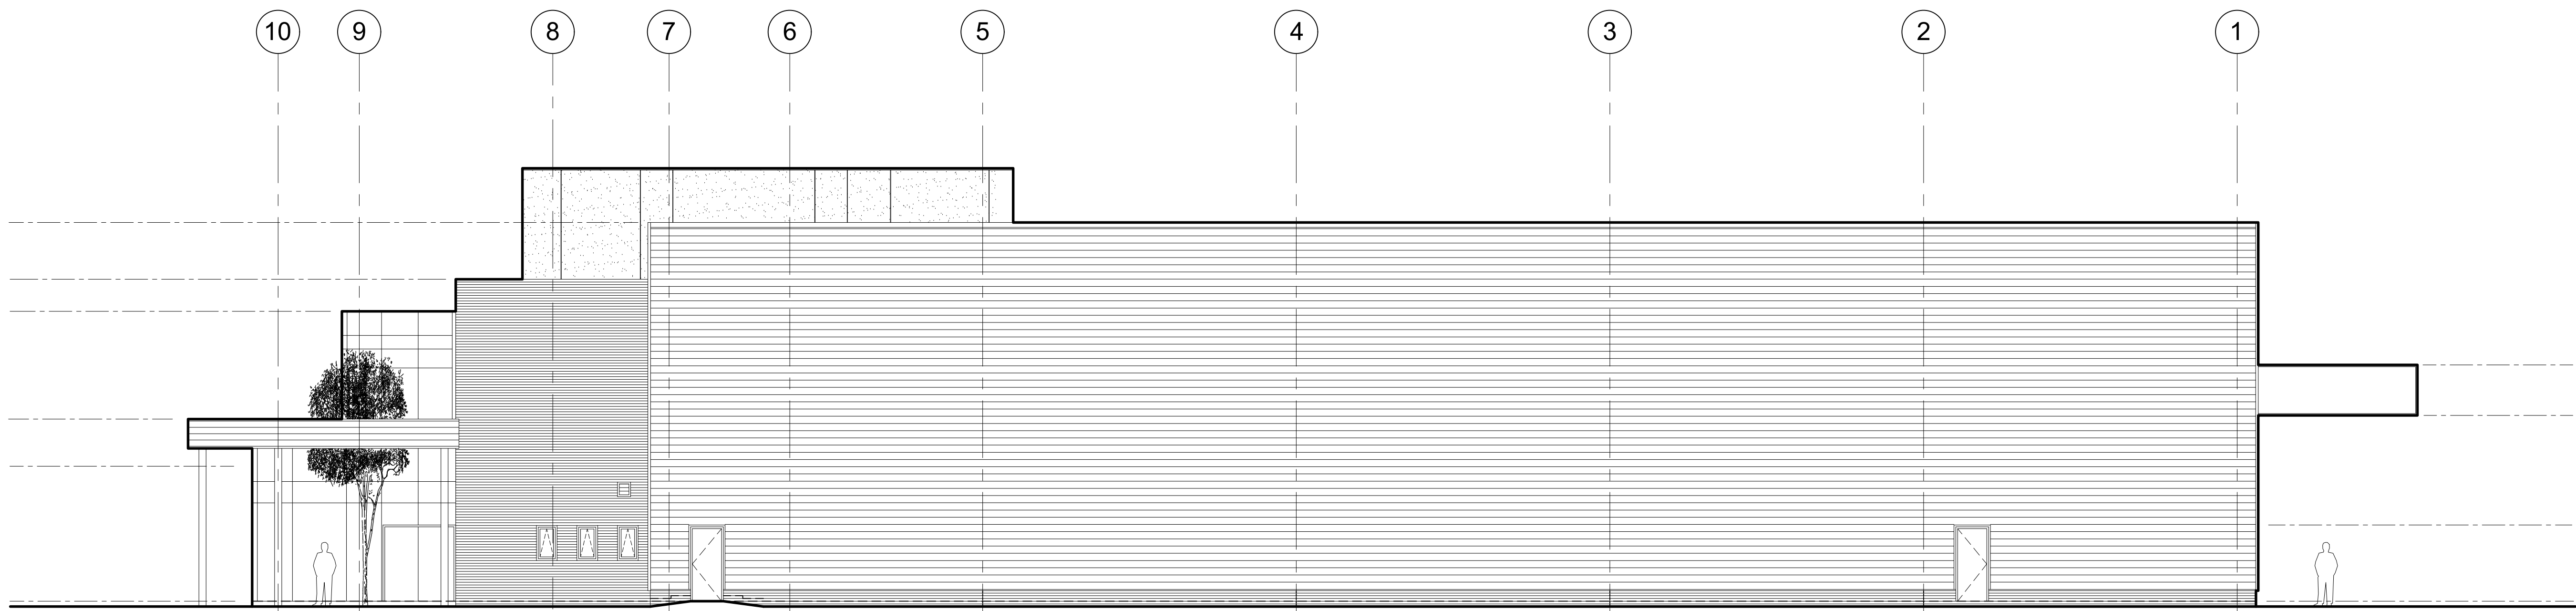

EXISTING WEST ELEVATION

Materials Legend - Existing	
Ref	Description
1	CLAY FACING BRICKWORK
2a	PROFLED STEEL WALL CLADDING
2b	RENDERED WALL CLADDING SYSTEM
3	CURTAIN WALLING
4	WINDOWS
5	PERSONNEL DOORS
6	VEHICLE ACCESS DOORS
7	LOUVRES

status PRELIMINARY

This drawing is the property of Bradshaw Gass & Hope LLP and is not to be copied, reproduced or distributed without the prior written permission of the originator.
The originator shall have no responsibility for any liability, loss, cost, damage or expense arising from or relating to any use of this document other than for its intended purpose of this project.
This drawing shall be used in conjunction with all other relevant drawings, specifications and associated documentation. Any discrepancies, errors or omissions are to be reported to the originator before proceeding with work.
All drawings are to be checked on site by the contractor prior to proceeding with any work.

Hazard Identification		
ref	hazard	date

19 Silverwell Street
Barnet
BC1 1PH
t: 0181 50501
email: info@bgh.co.uk
www.bgh.co.uk

Architects
Consulting Engineers
Quantity Surveyors

client
THE LITTLE GREENE PAINT
COMPANY LTD

project
ALTERATION TO ADMINISTRATIVE
ACCOMMODATION

drawing
EXISTING NORTH, SOUTH &
WEST ELEVATIONS

drawn by	LK	date	MAR 21
checked by		date	
scale	1:100		A0
dwg no	2139.02.402	rev	P1

