


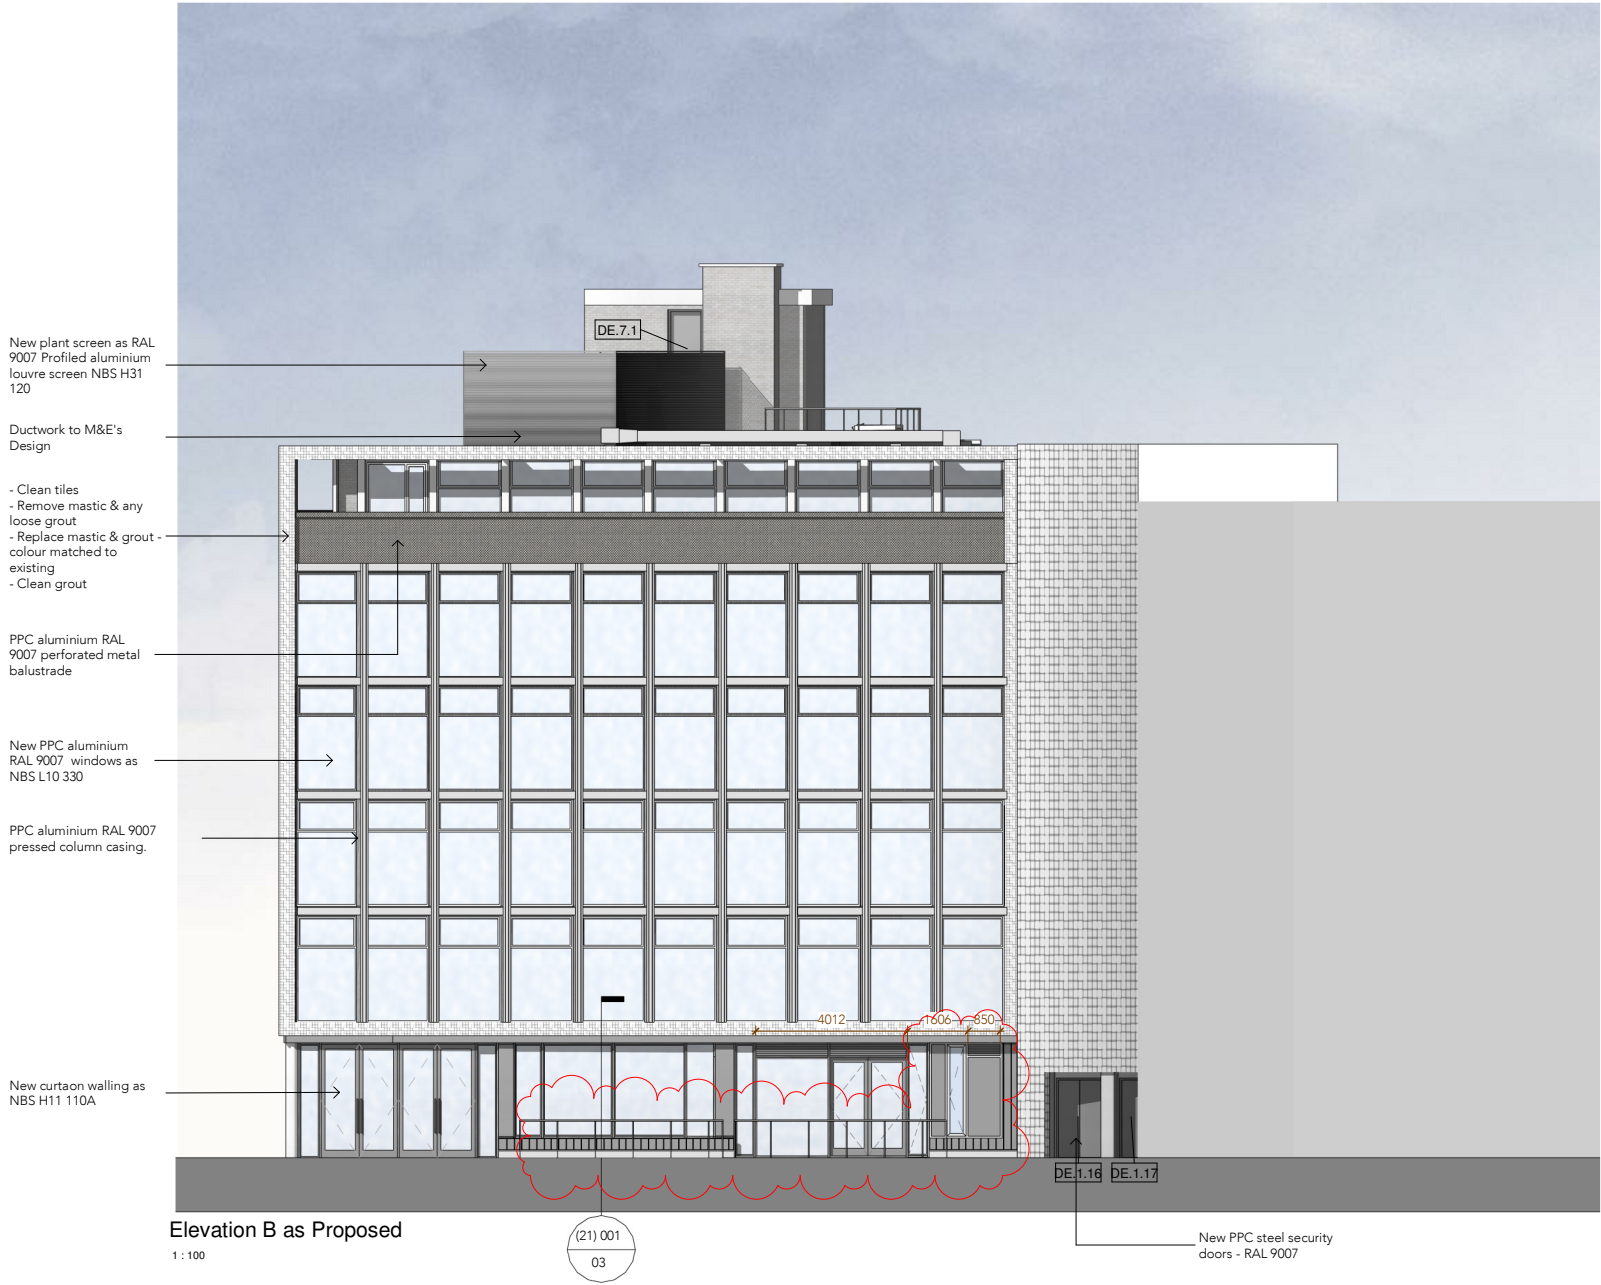

Note:
Do not scale from this drawing.
Dimensions are to be checked on site.
If in doubt please ask

- KEY:
1. PPC/Anodised Aluminium Window System
 2. PPC/Anodised Aluminium Pressing
 3. PPC/Anodised Perforated Metal Panel
 4. PPC/Anodised Aluminium Balustrade
 5. PPC Profiled Aluminium Plant Screen
 6. Existing Mosaic Tiling
 7. Existing Grey Brickwork
 8. Existing Exposed Concrete Frame
 9. Existing Tiling - with over painted mural
 10. PPC/ Anodised Aluminium Plank System
 11. Galvanized Steel Column Casing
 12. Galvanized & Perforated Steel Cladding
 - 13.Powder Coated Metal Fascia
 14. PPC/ Anodised Aluminium Louvre
 15. Galvanised Steel Pergola



J	12/07/19	LB	Minor amendments to elevations. Inclusion of PPC Aluminium panels to Elev. A, revision of window design to Elev. B, amendment of gate design to Elev. C, reduction of louvers and addition of louvre to blockwork wall in Elev.D, and alteration of window to louvre in Elev.E.
H	19/06/19	LB	Perforated metal panels to replace gate on Tariff St elevation. Windpost to replace column and balustrade to run flush, and capping to cover edge to Hilton St elevation. Window alterations to Port St Elevation
G	12/06/19	LB	Minor amendments to window configuration & curtain wall mullion.
F	10/06/19	LB	Port St elevation amended following sub-contractors drawings.
E	21/01/19	LB	Issue For Construction
D	03/01/19	LB	Issue to Paul Butler Associates
C	21/12/18	LB	Roof Plant ammdement following M&E's design
B	07/09/18	DK	Re-Issue for Tender
A	24/08/18	DK	Issued for Tender
Rev	Date	Ints	Details

© The moral rights of the author are hereby asserted.
This drawing and design is the sole property of Buttress Ltd and must not be reproduced without permission.
Buttress Ltd is Registered in England and Wales: 5363873

Buttress

41 Bengal Street
Manchester
M4 6AF
T 0161 236 3303
E contact@buttress.net
W www.buttress.net

Project Title	26-28 Hilton House
Client	CERT Properties
Location	Manchester

Drawing ref HTH-BA-XX-XX-DR-A-GA-Elevation B

Date	12/07/19	Scale	1 : 100
Checker	DK	Orig Paper Size	A1

Status CONSTRUCTION

Drawing ref	Job No	Drawing No	Revision
	8608	(05) 001	J