


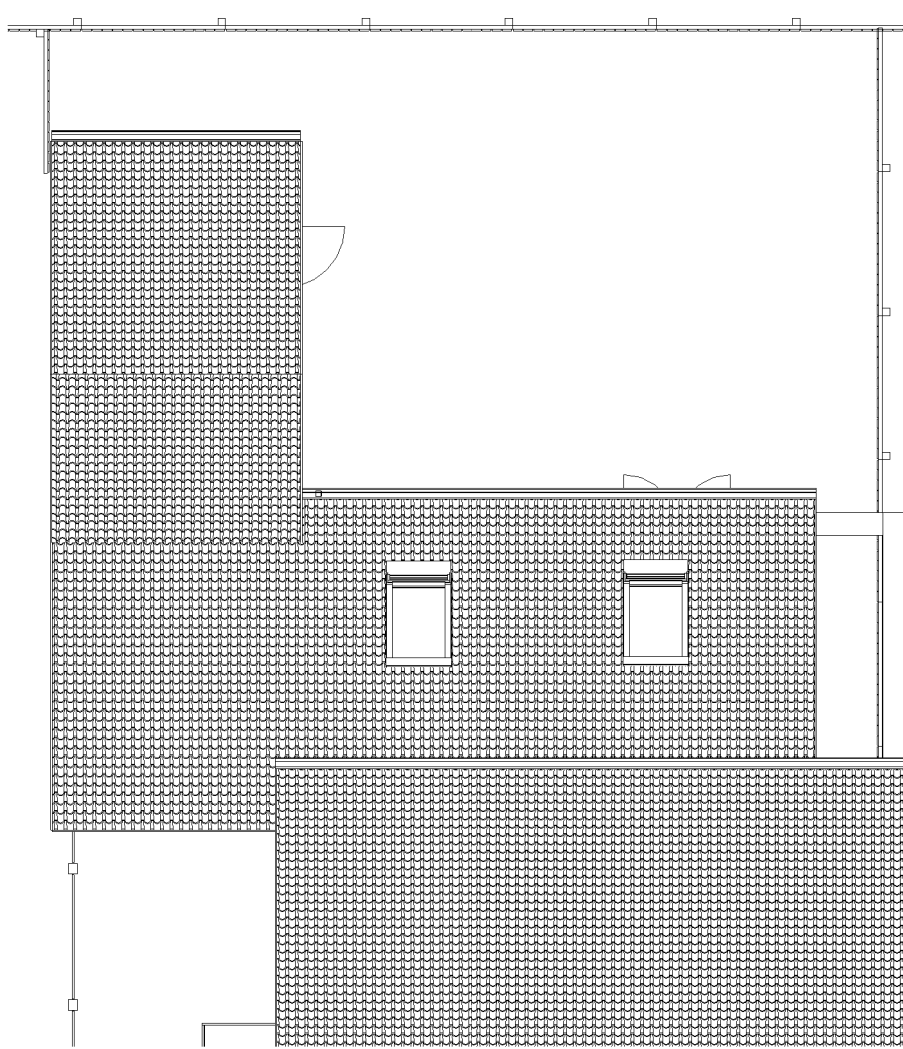
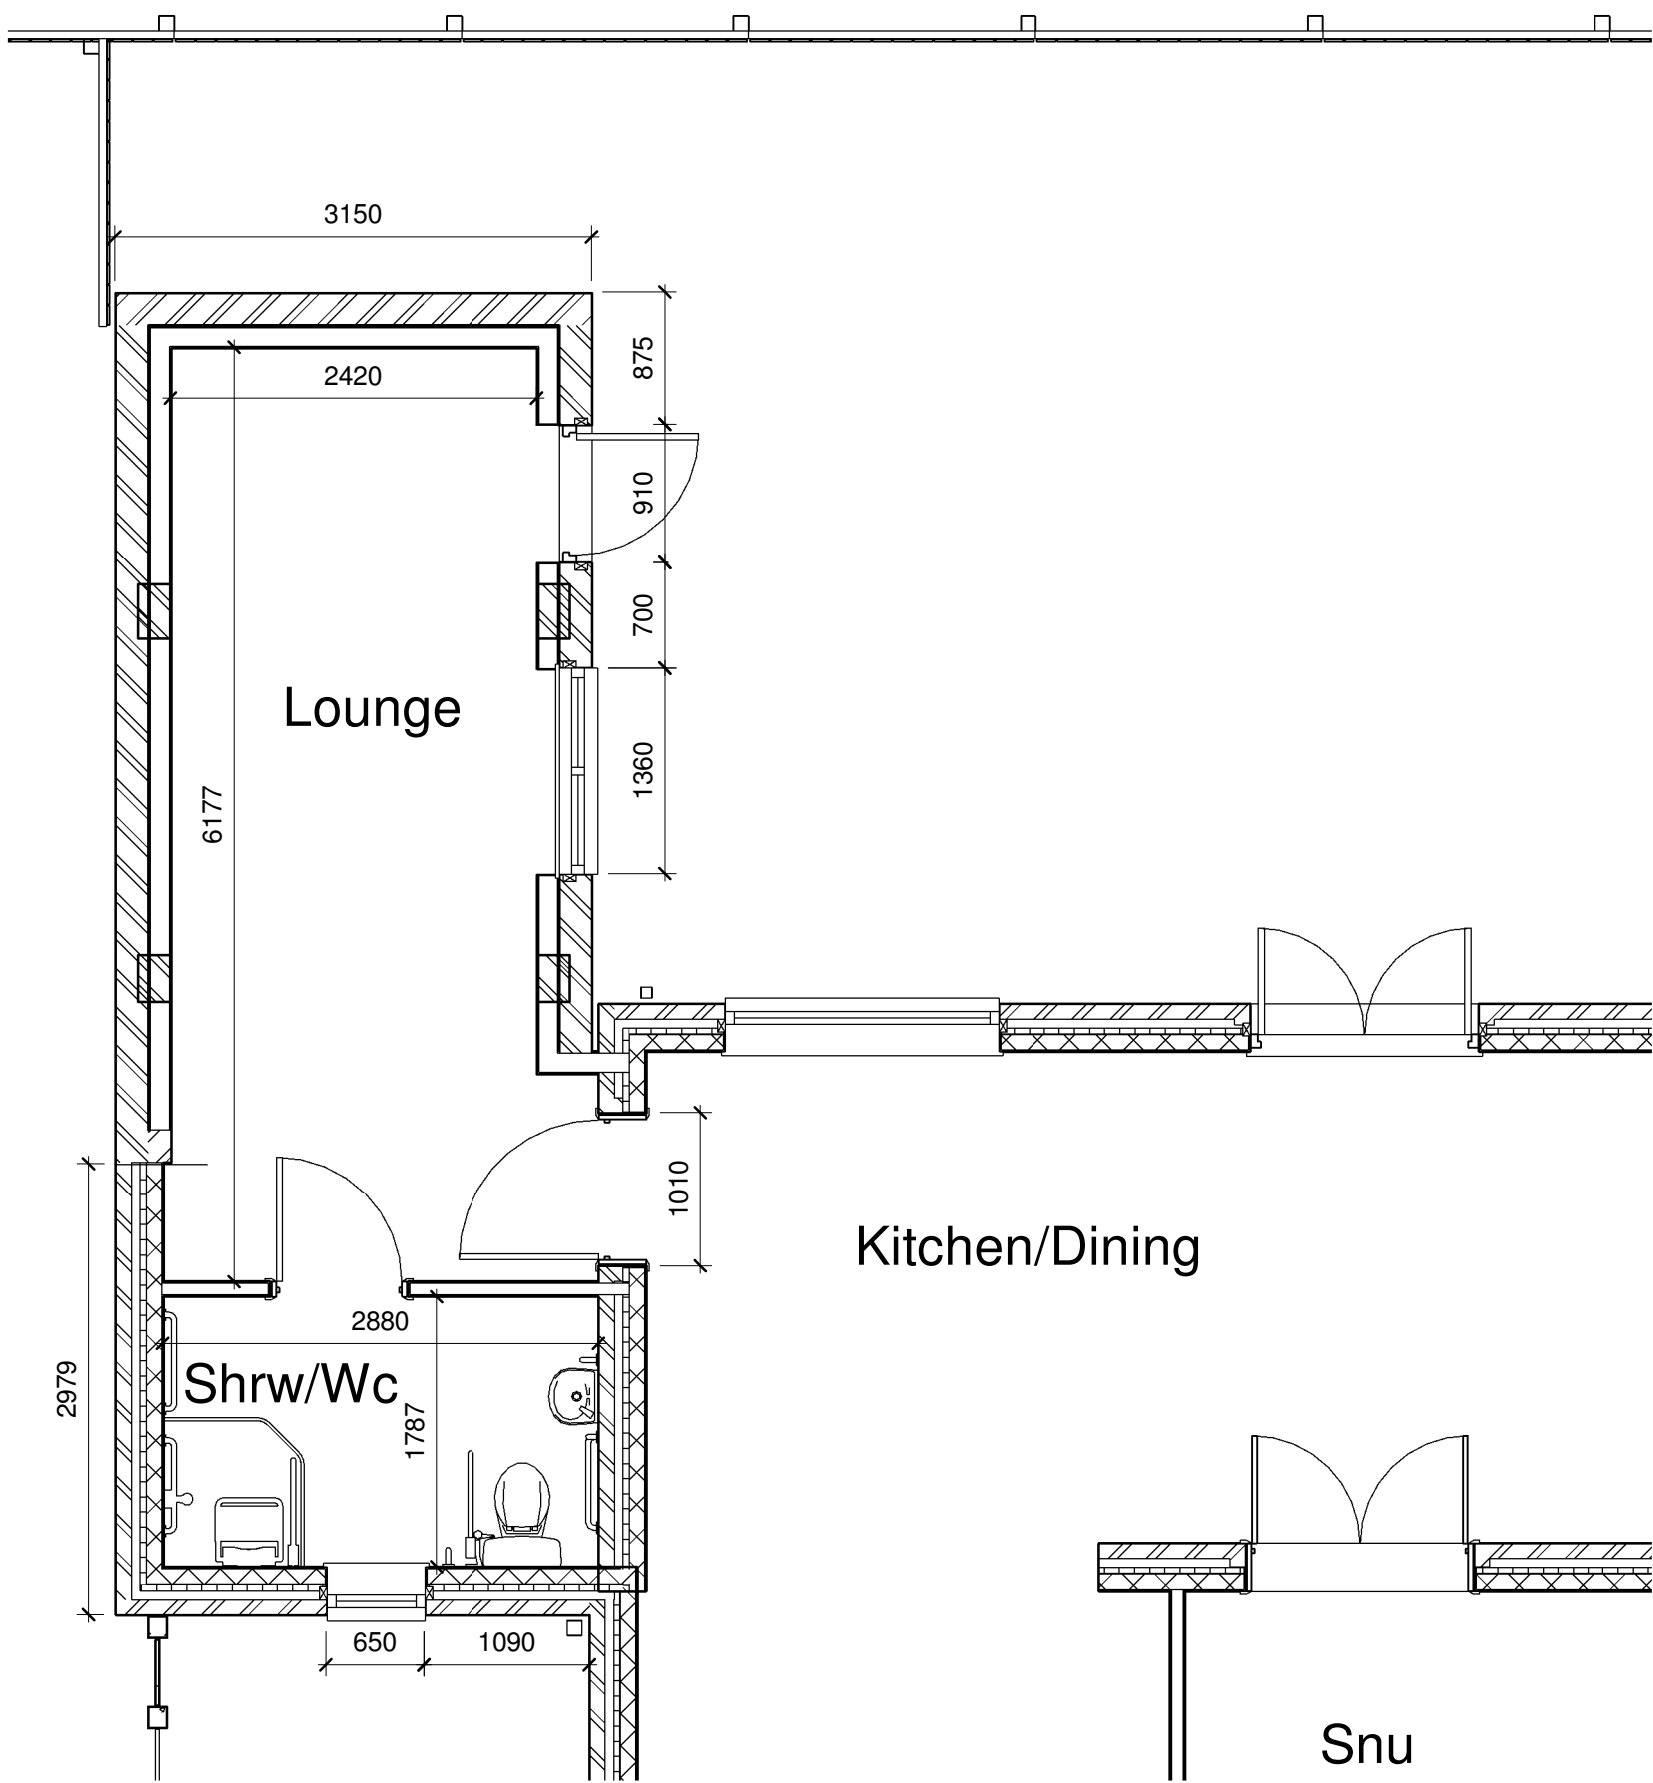
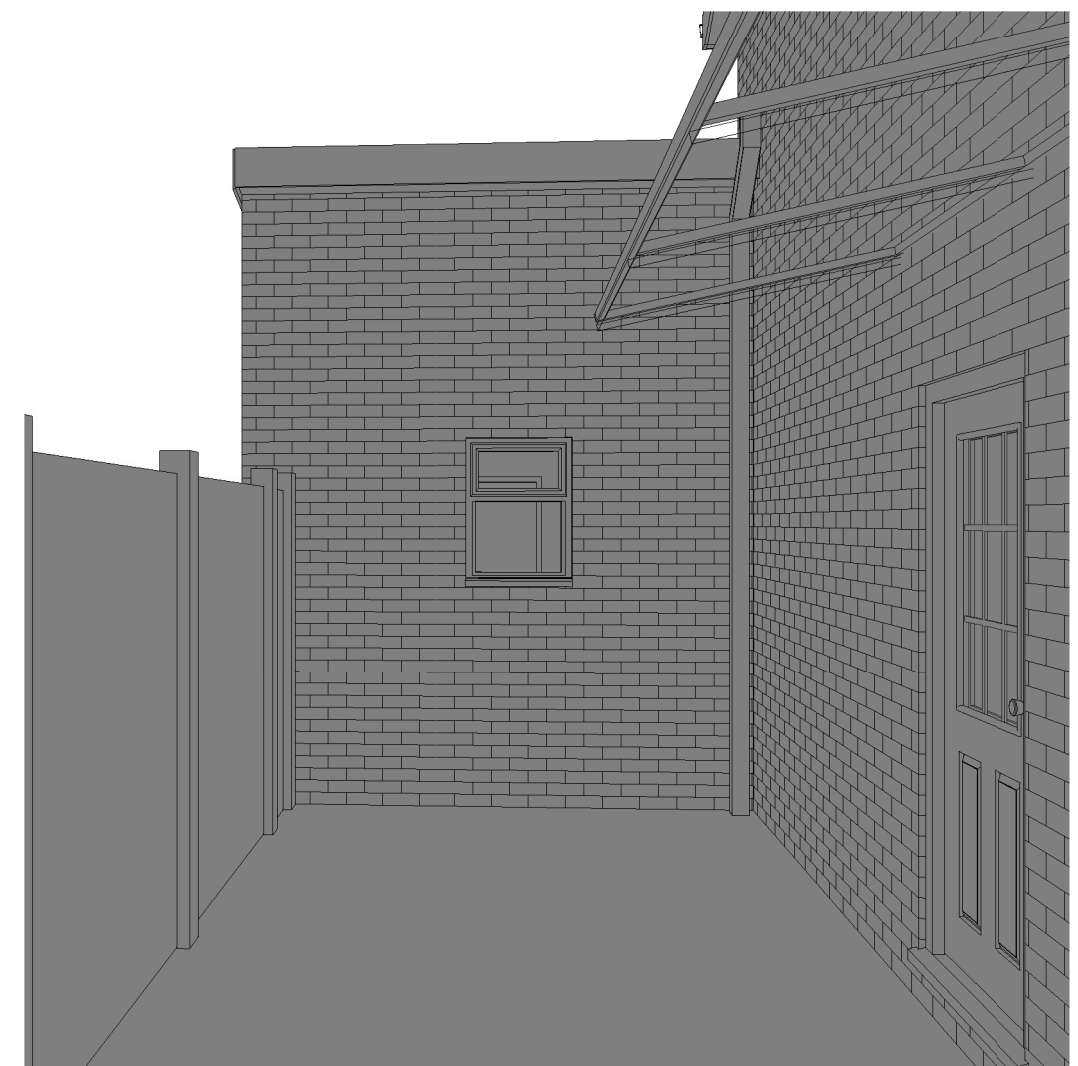


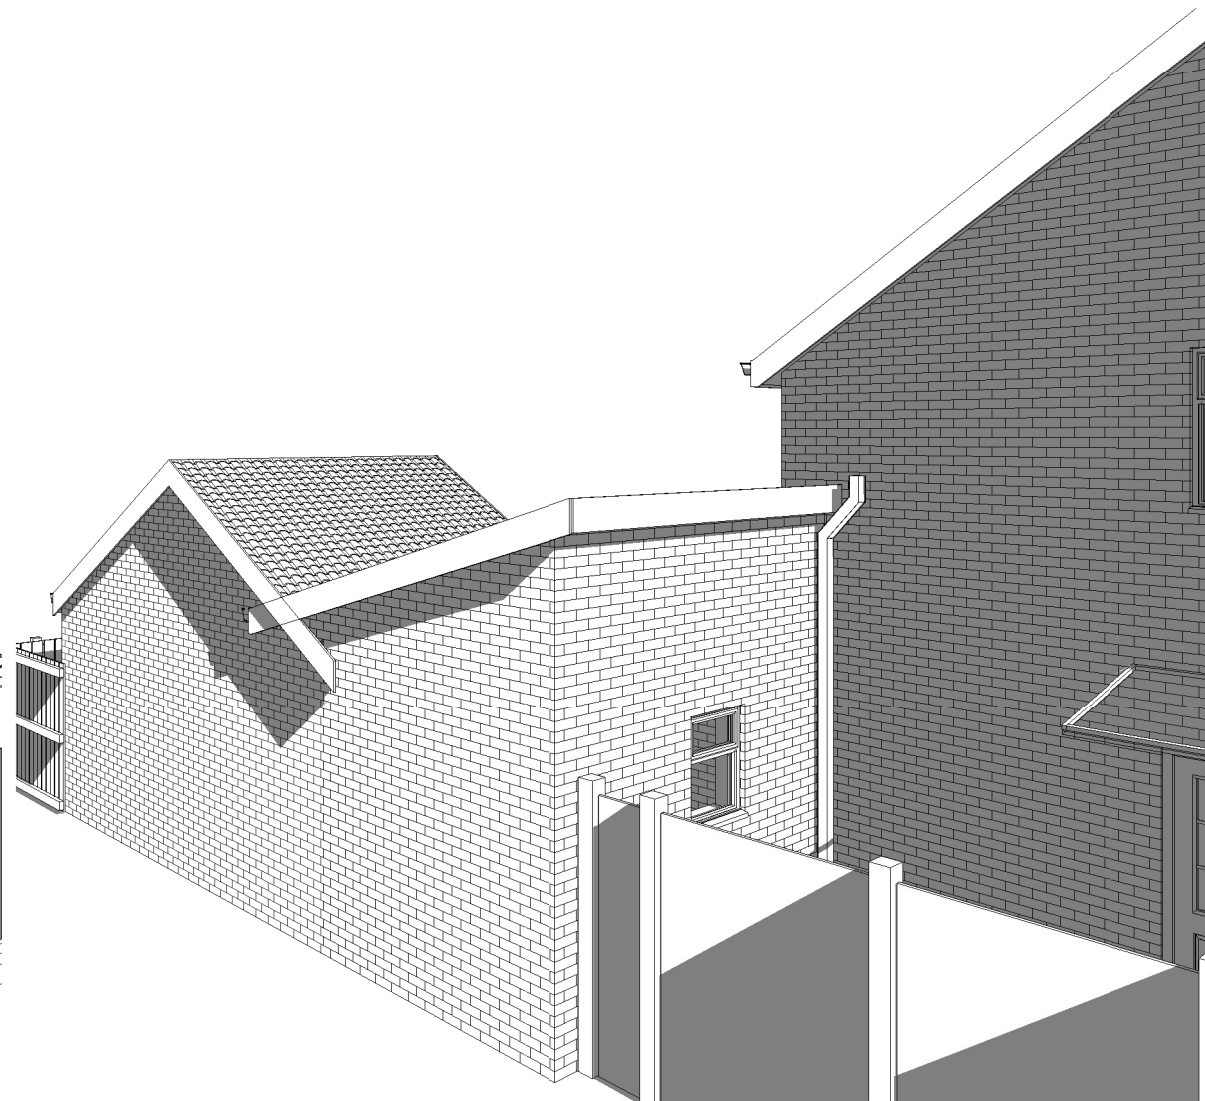

01 Proposed Part Grd Flr Plan
1 : 50

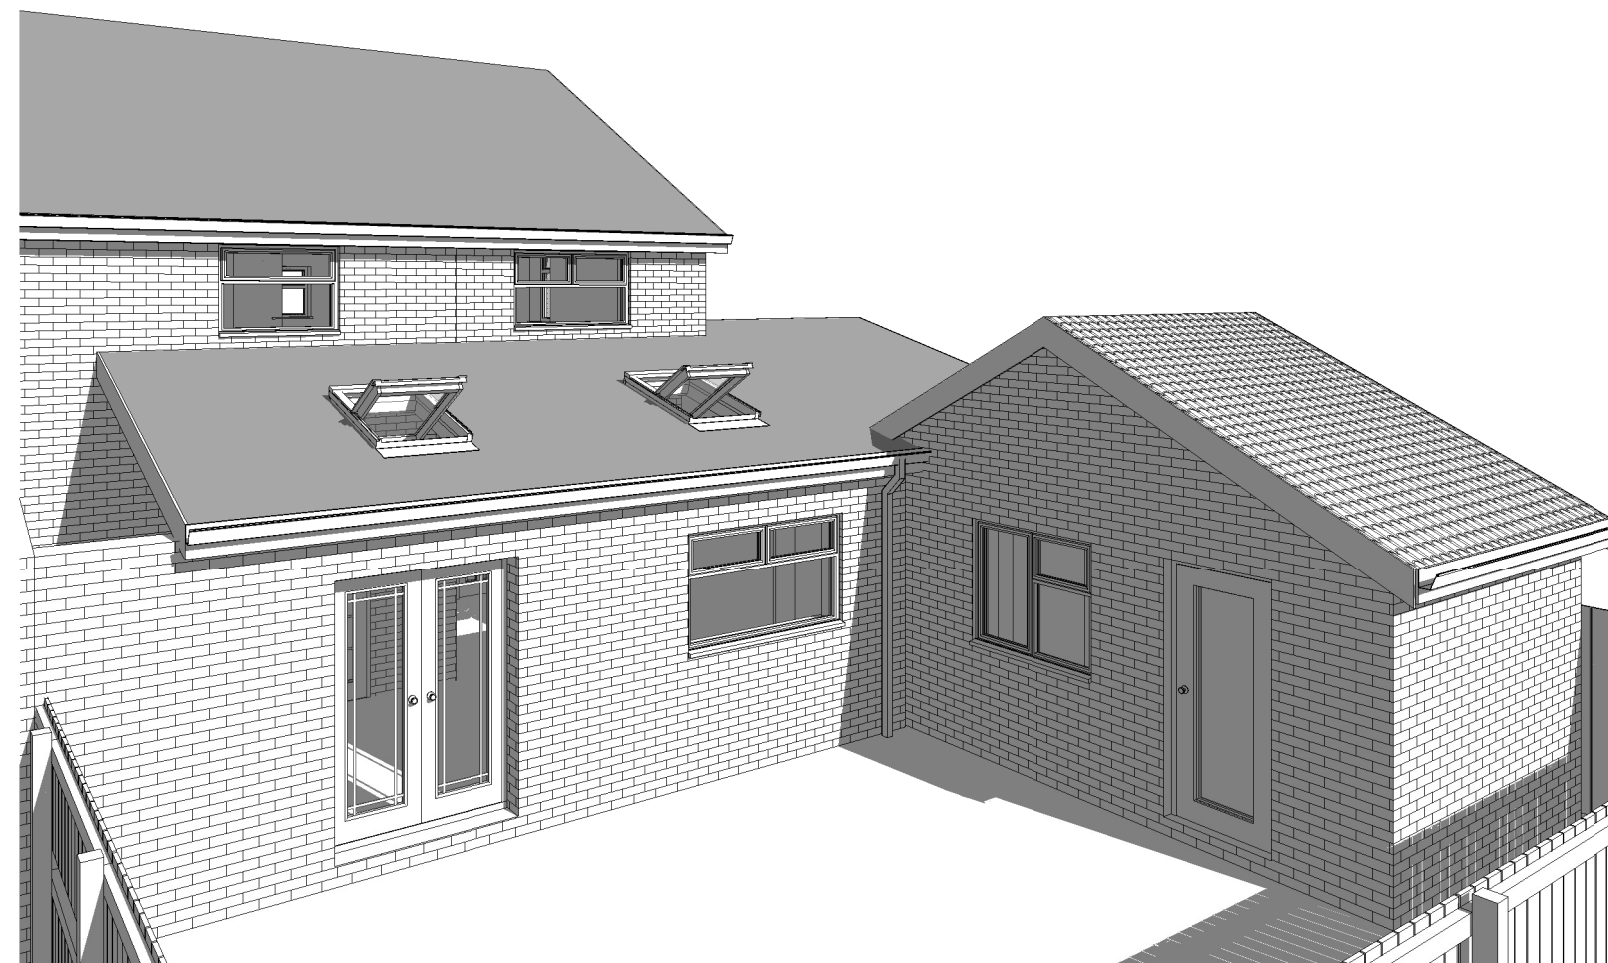

Proposed Part Front Elevation
1 : 50

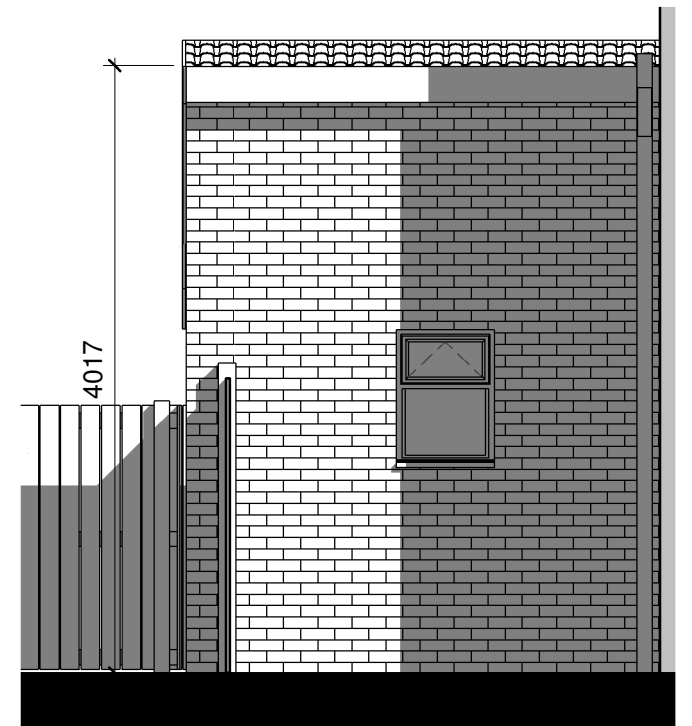

SCALE As indicated
A2 DRAWING

Client:
Mr & Mrs Worral
35 Boar Green Close
New Moston
M40 3AW