




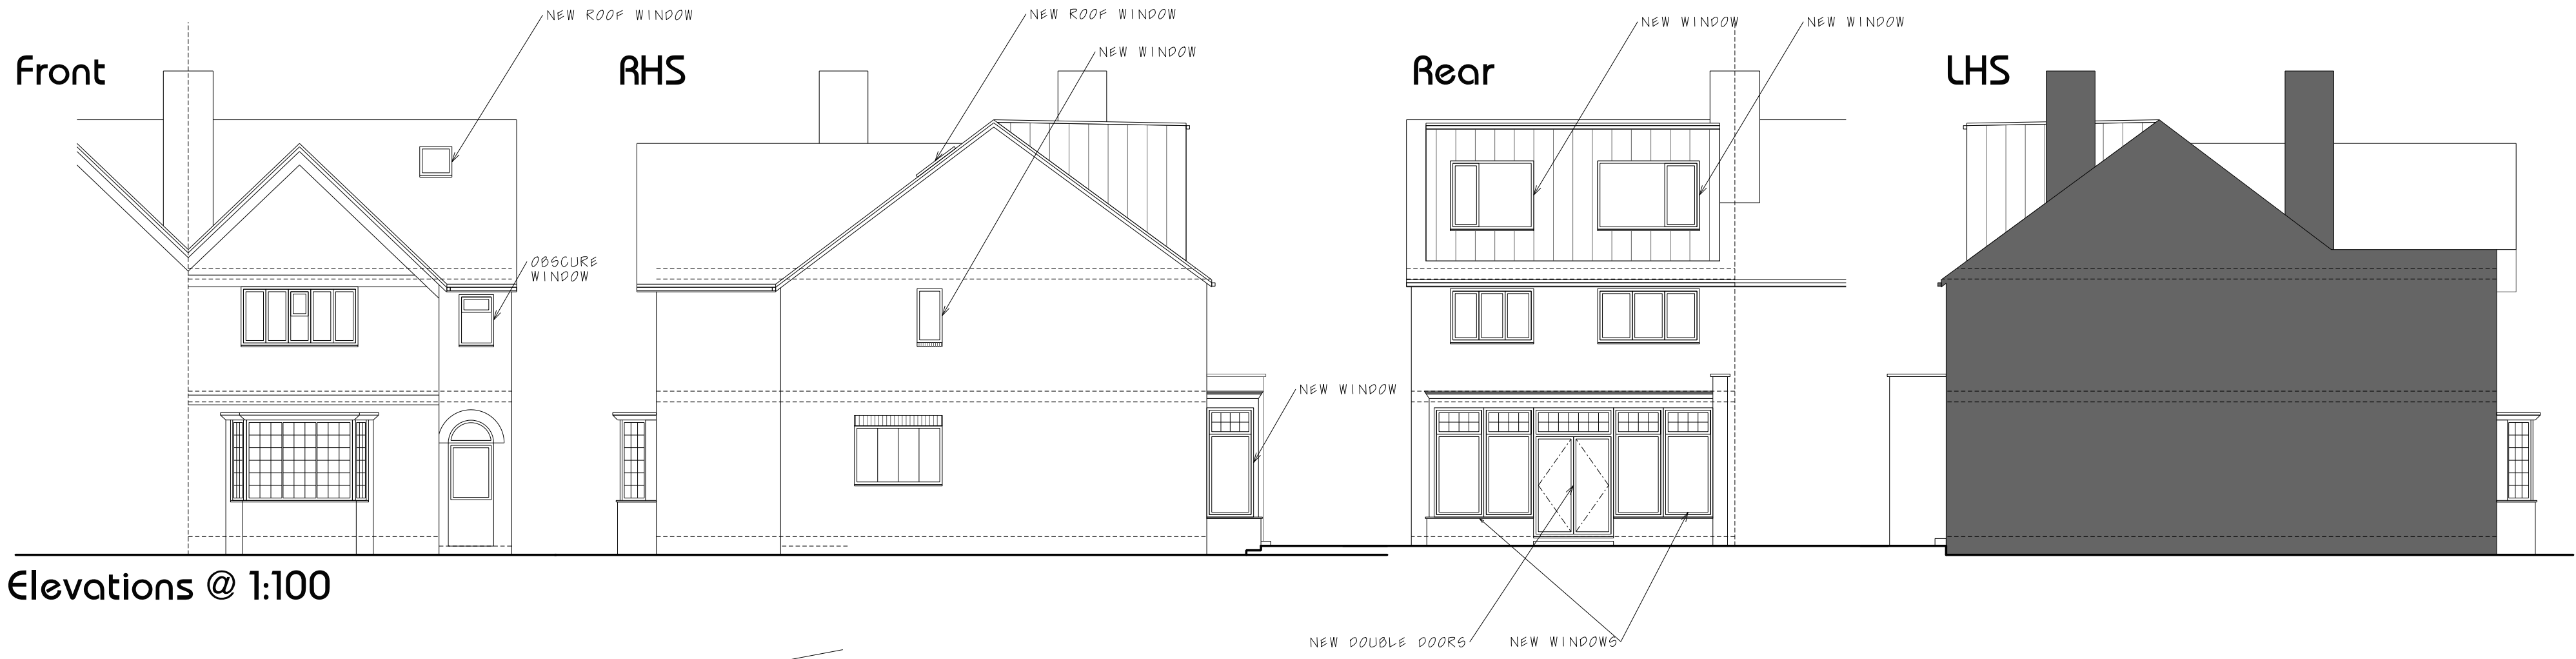


Elevations @ 1:100

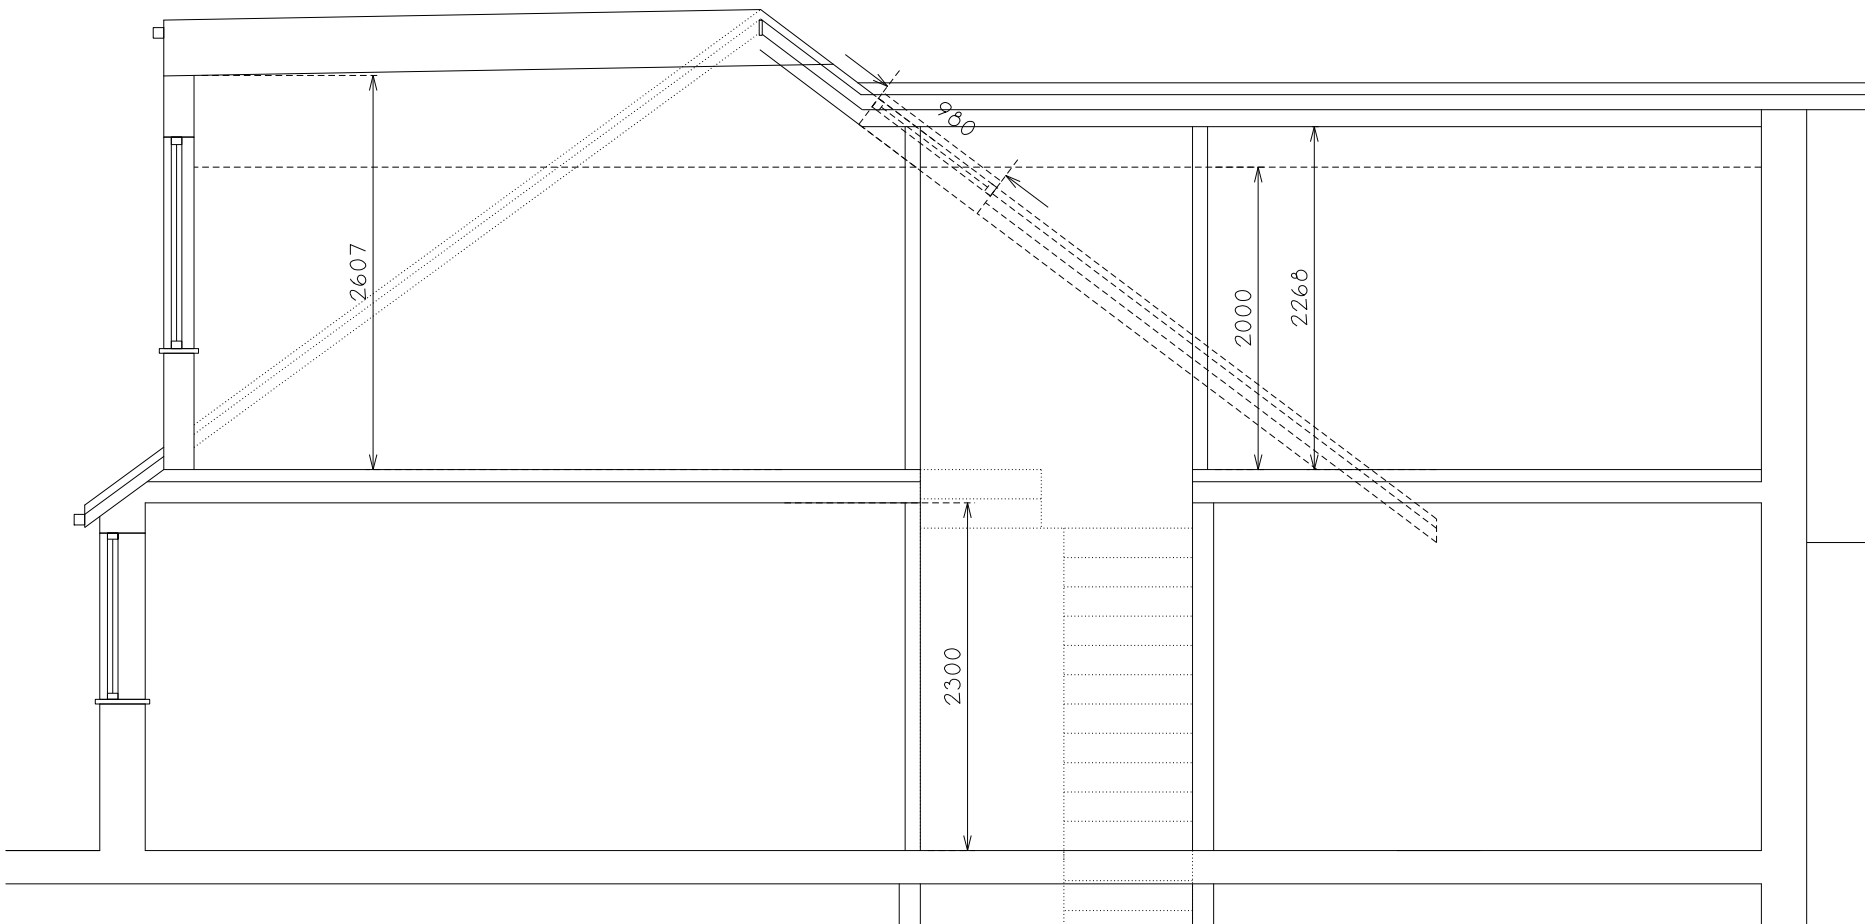


Section A

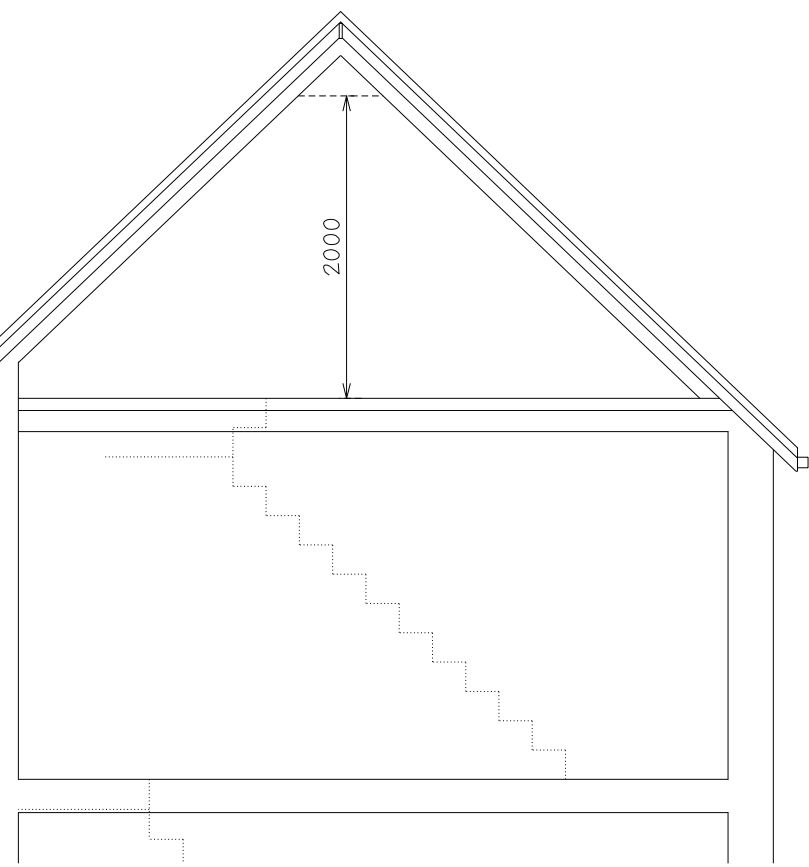


Section B

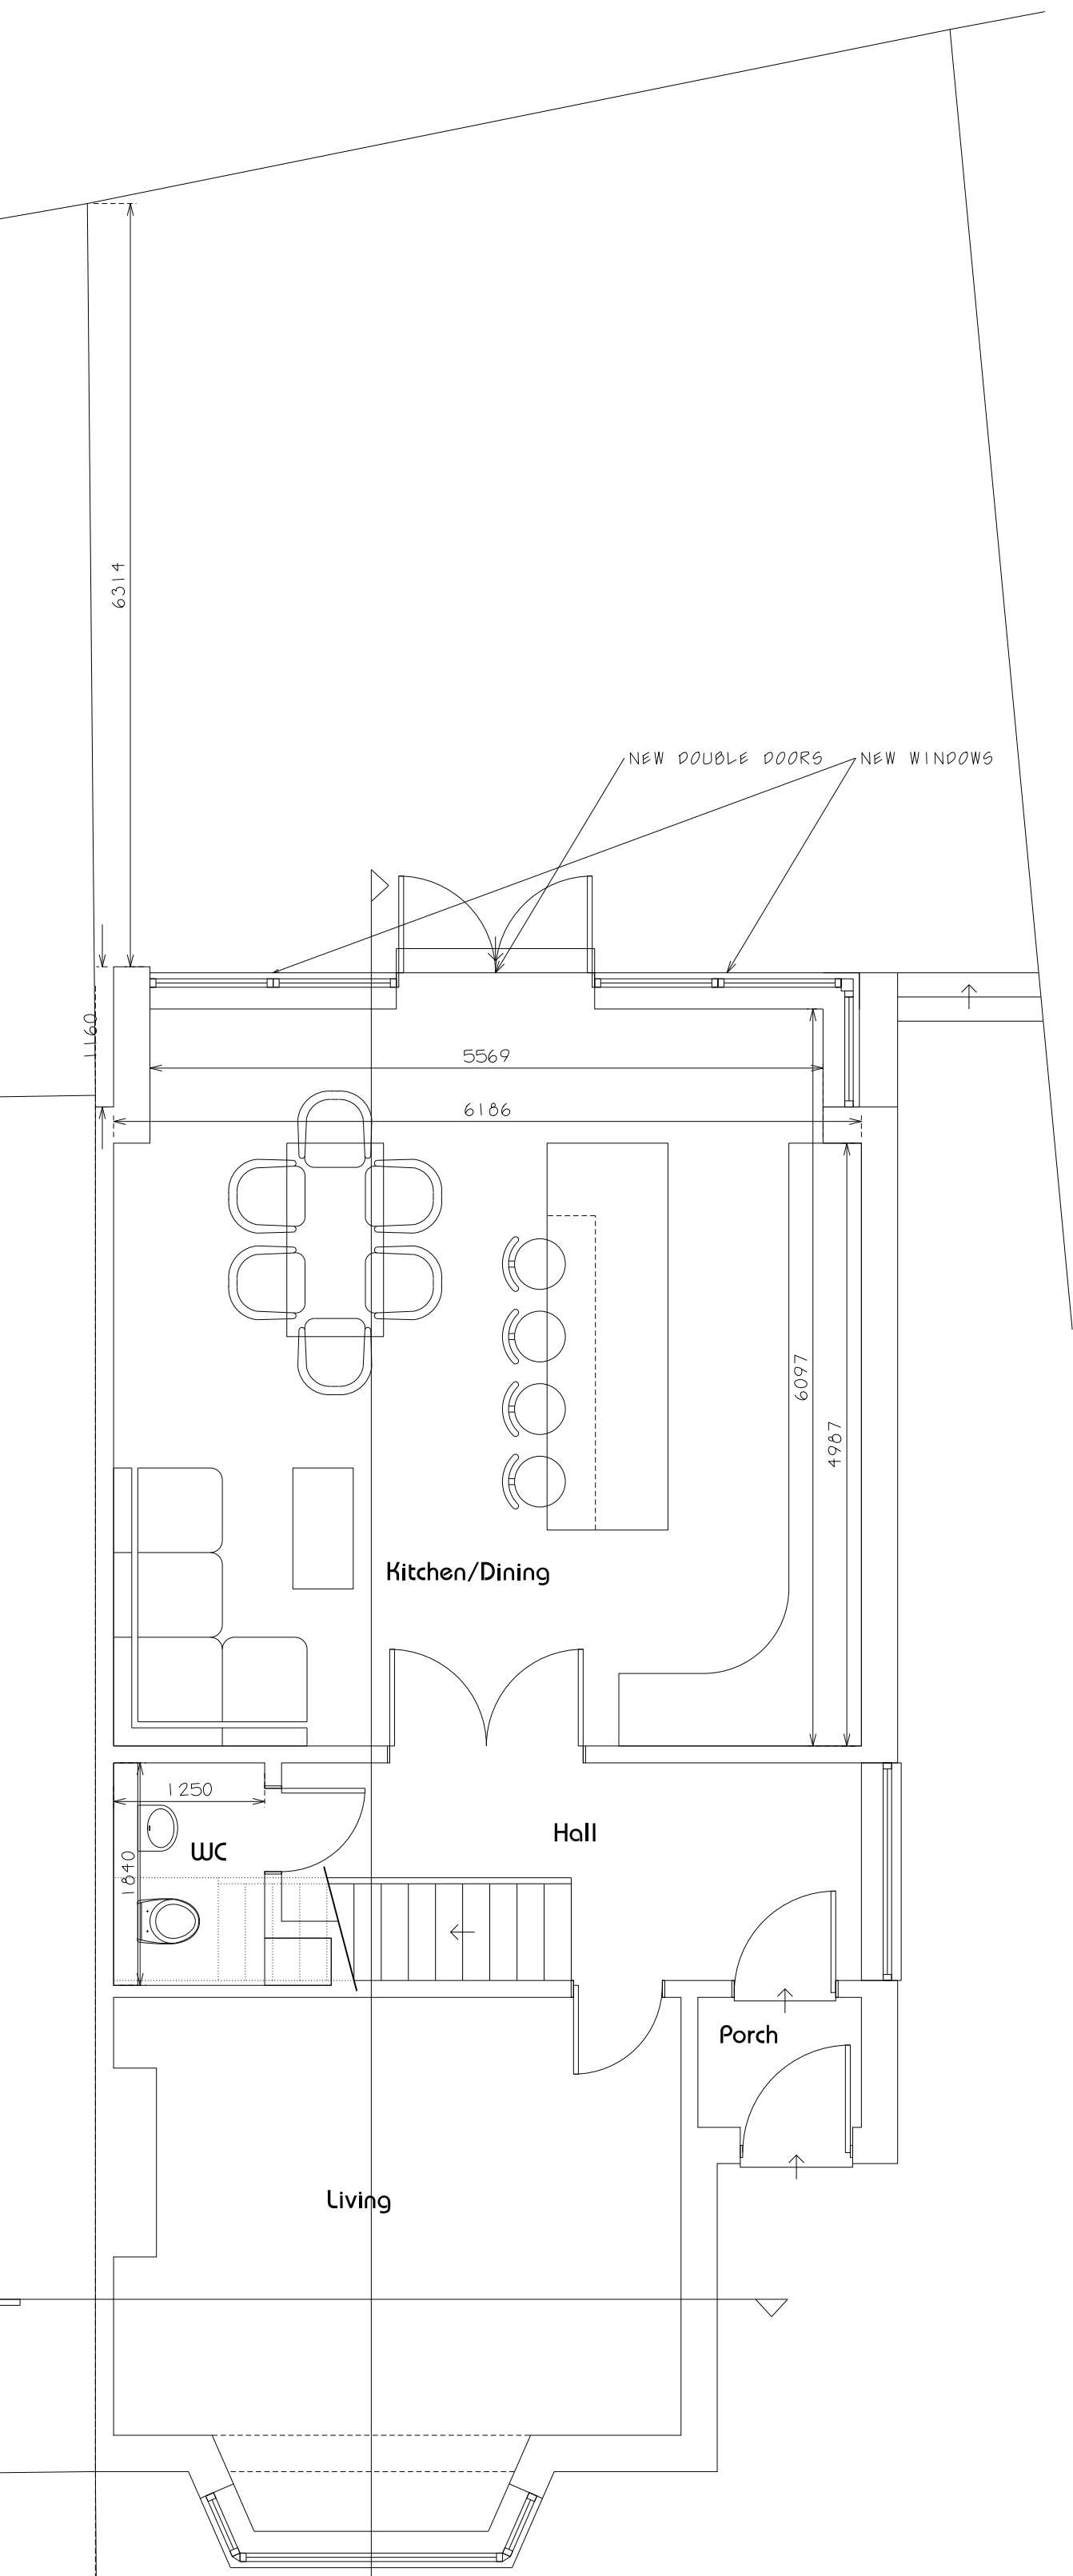


Ground

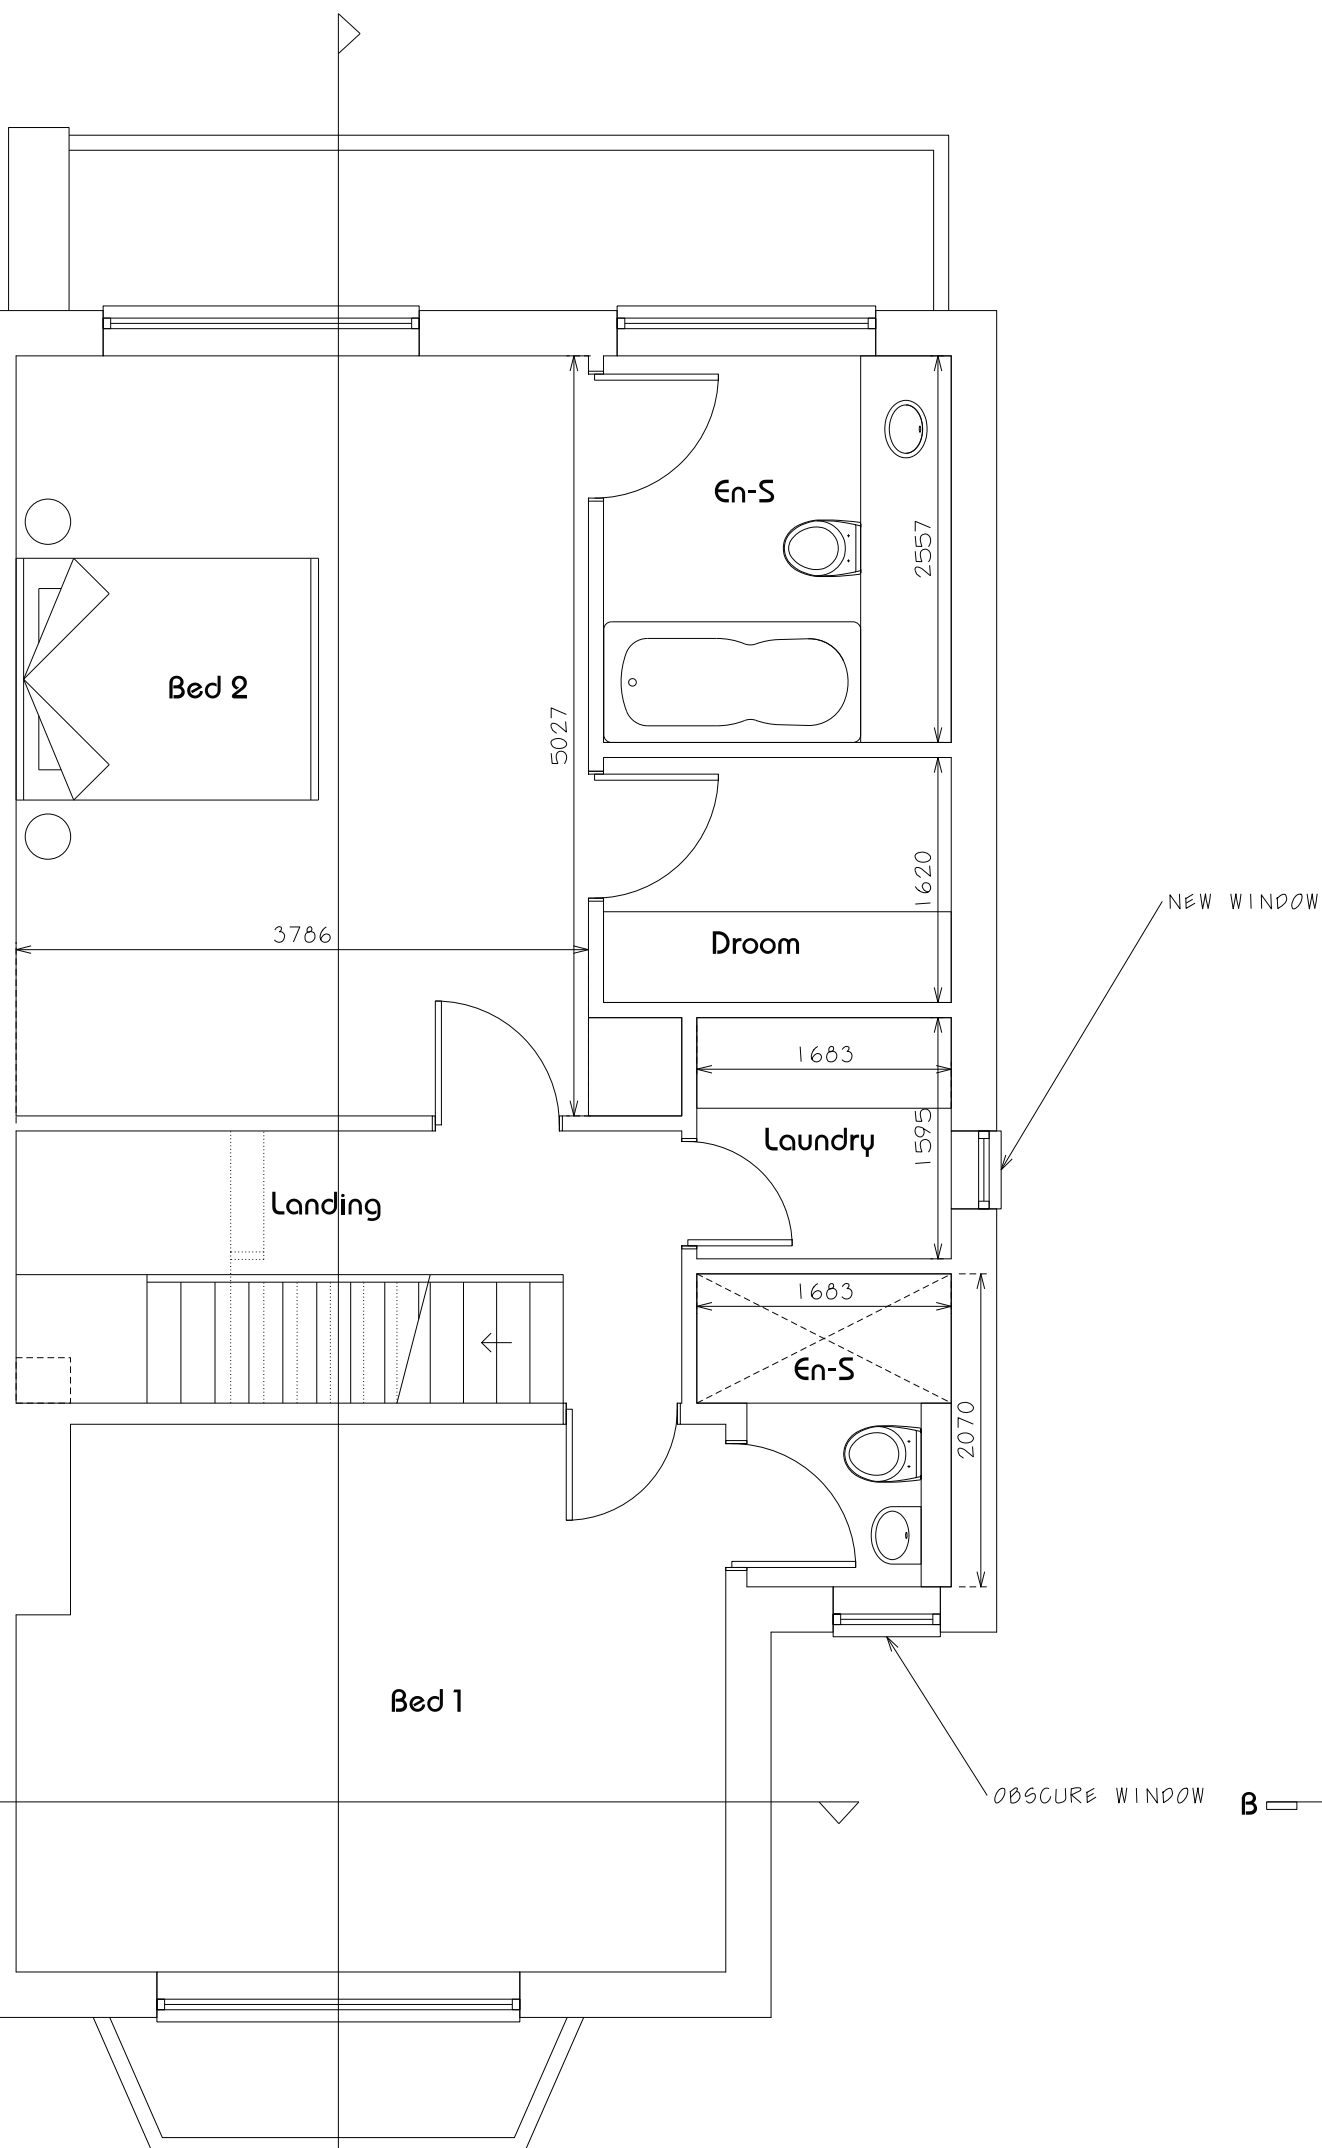



First

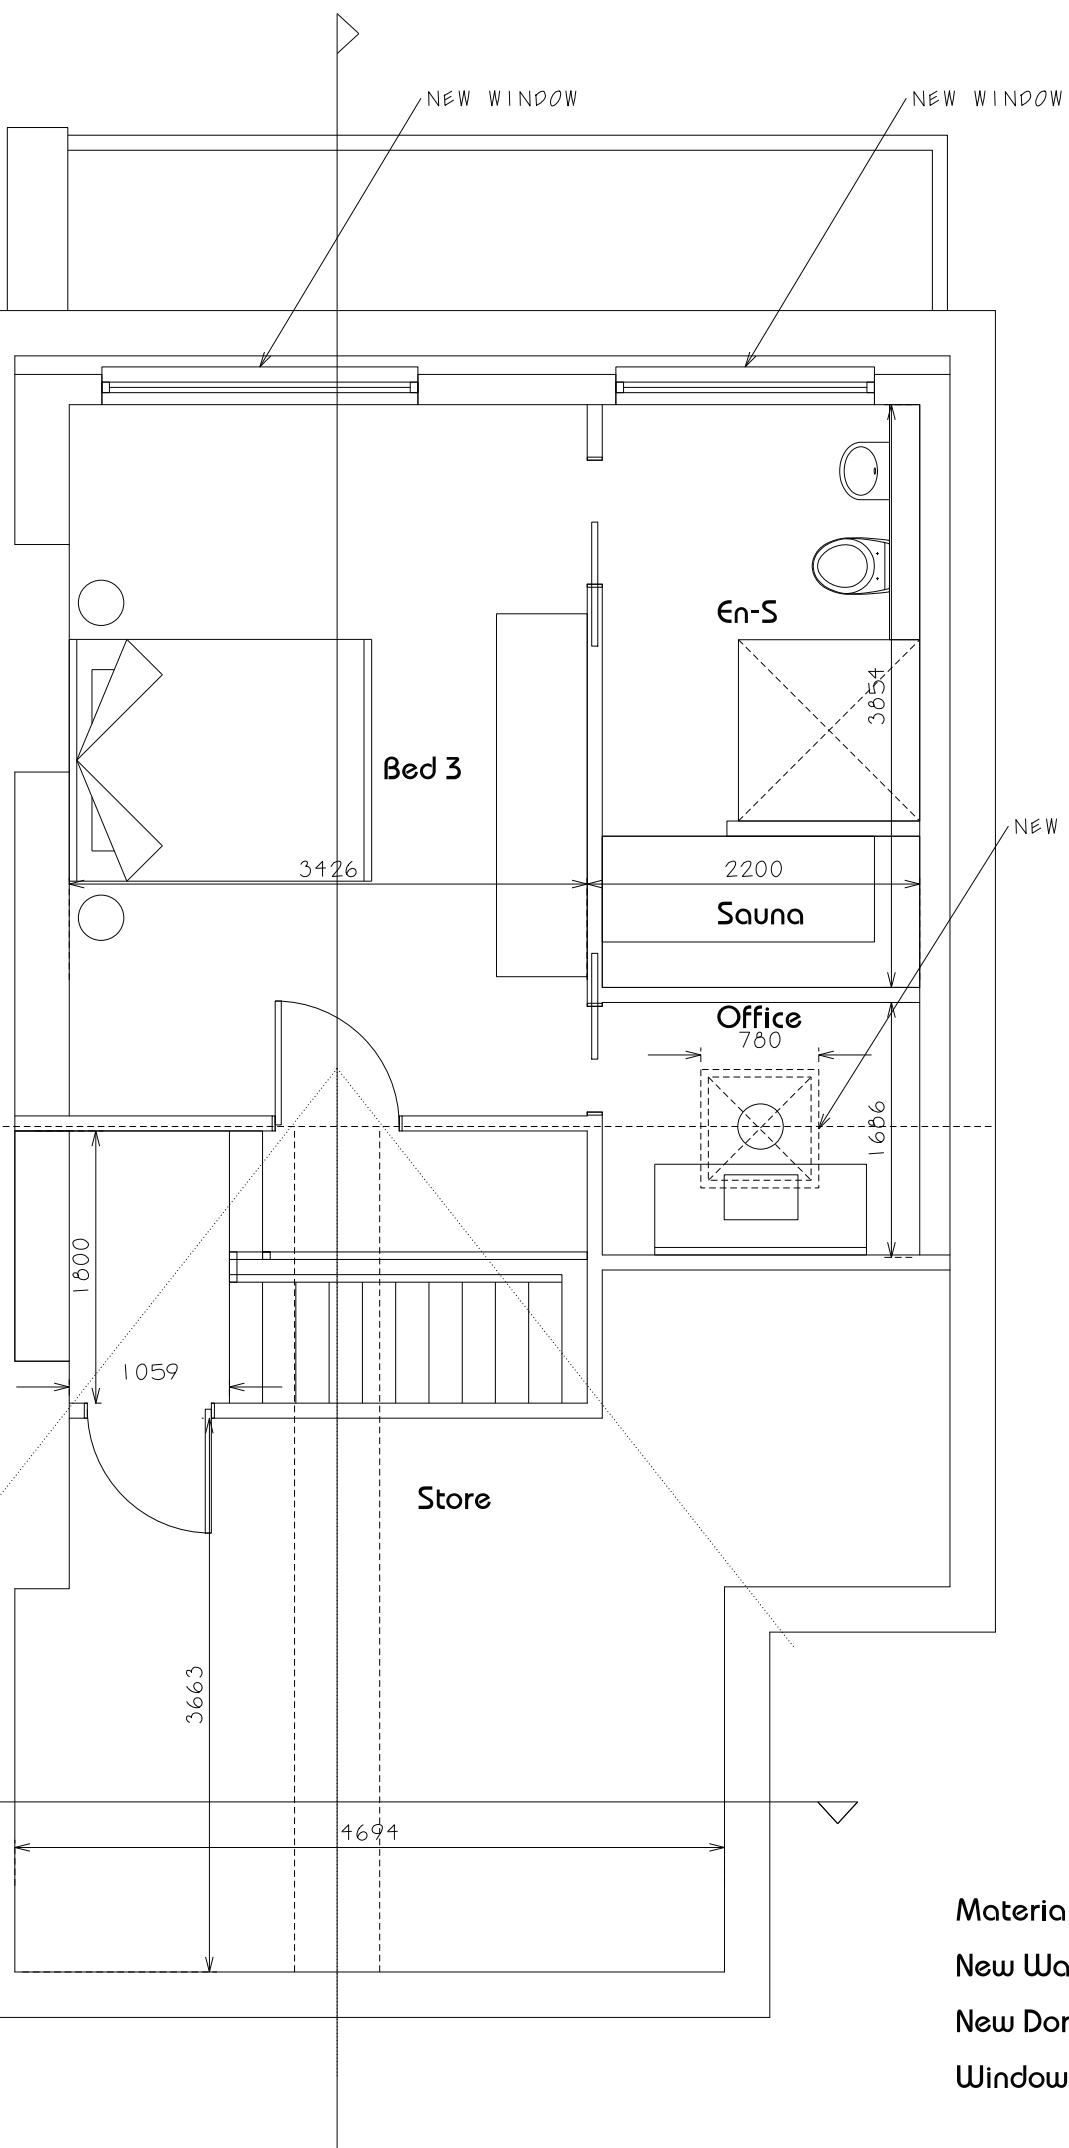

Loft

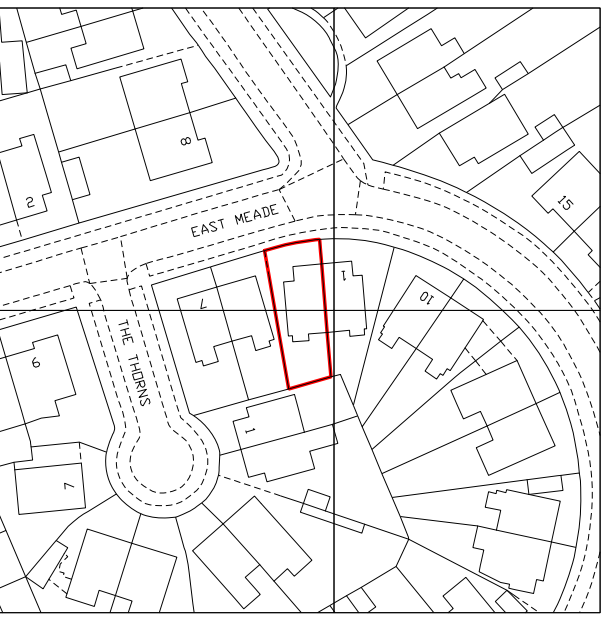

Location Plan
@ 1:1250

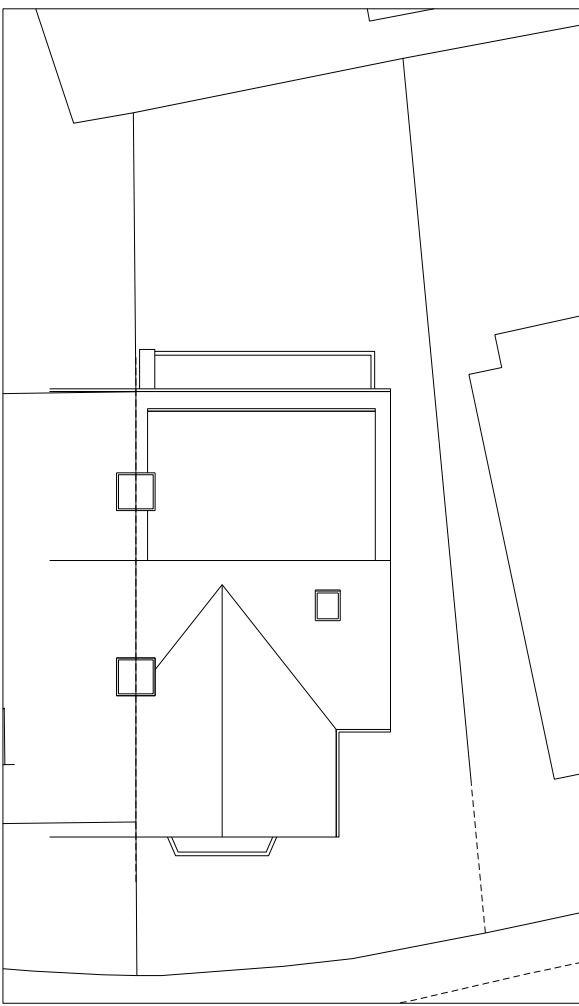 

Site Plan
@ 1:200



Materials:
New Walls: Brick to match existing
New Dormer: to be clad in zinc
Windows: New and existing to have black casement style upvc frames

linberg design associates limited Suite 8 Unit 10 Century Park, Coppin Road, Brentford, Middlesex, UB8 3PL Tel: 020 880 5885 Fax: 020 880 5886 Email: info@linberg.co.uk Web: www.linberg.co.uk		R - 26/05/2021 - TPK - Planning Application	
Project Title: Rear Extension & Loft Conversion 3 East Meade Chorlton-cum-Hardy, M21 8GA		Drg Title: Proposed Plans, Elevations and Sections	
Drg No.: PP01		Revision: A	
Scale: 1 : 50		Drawn By / Date: @ AI / JL	