



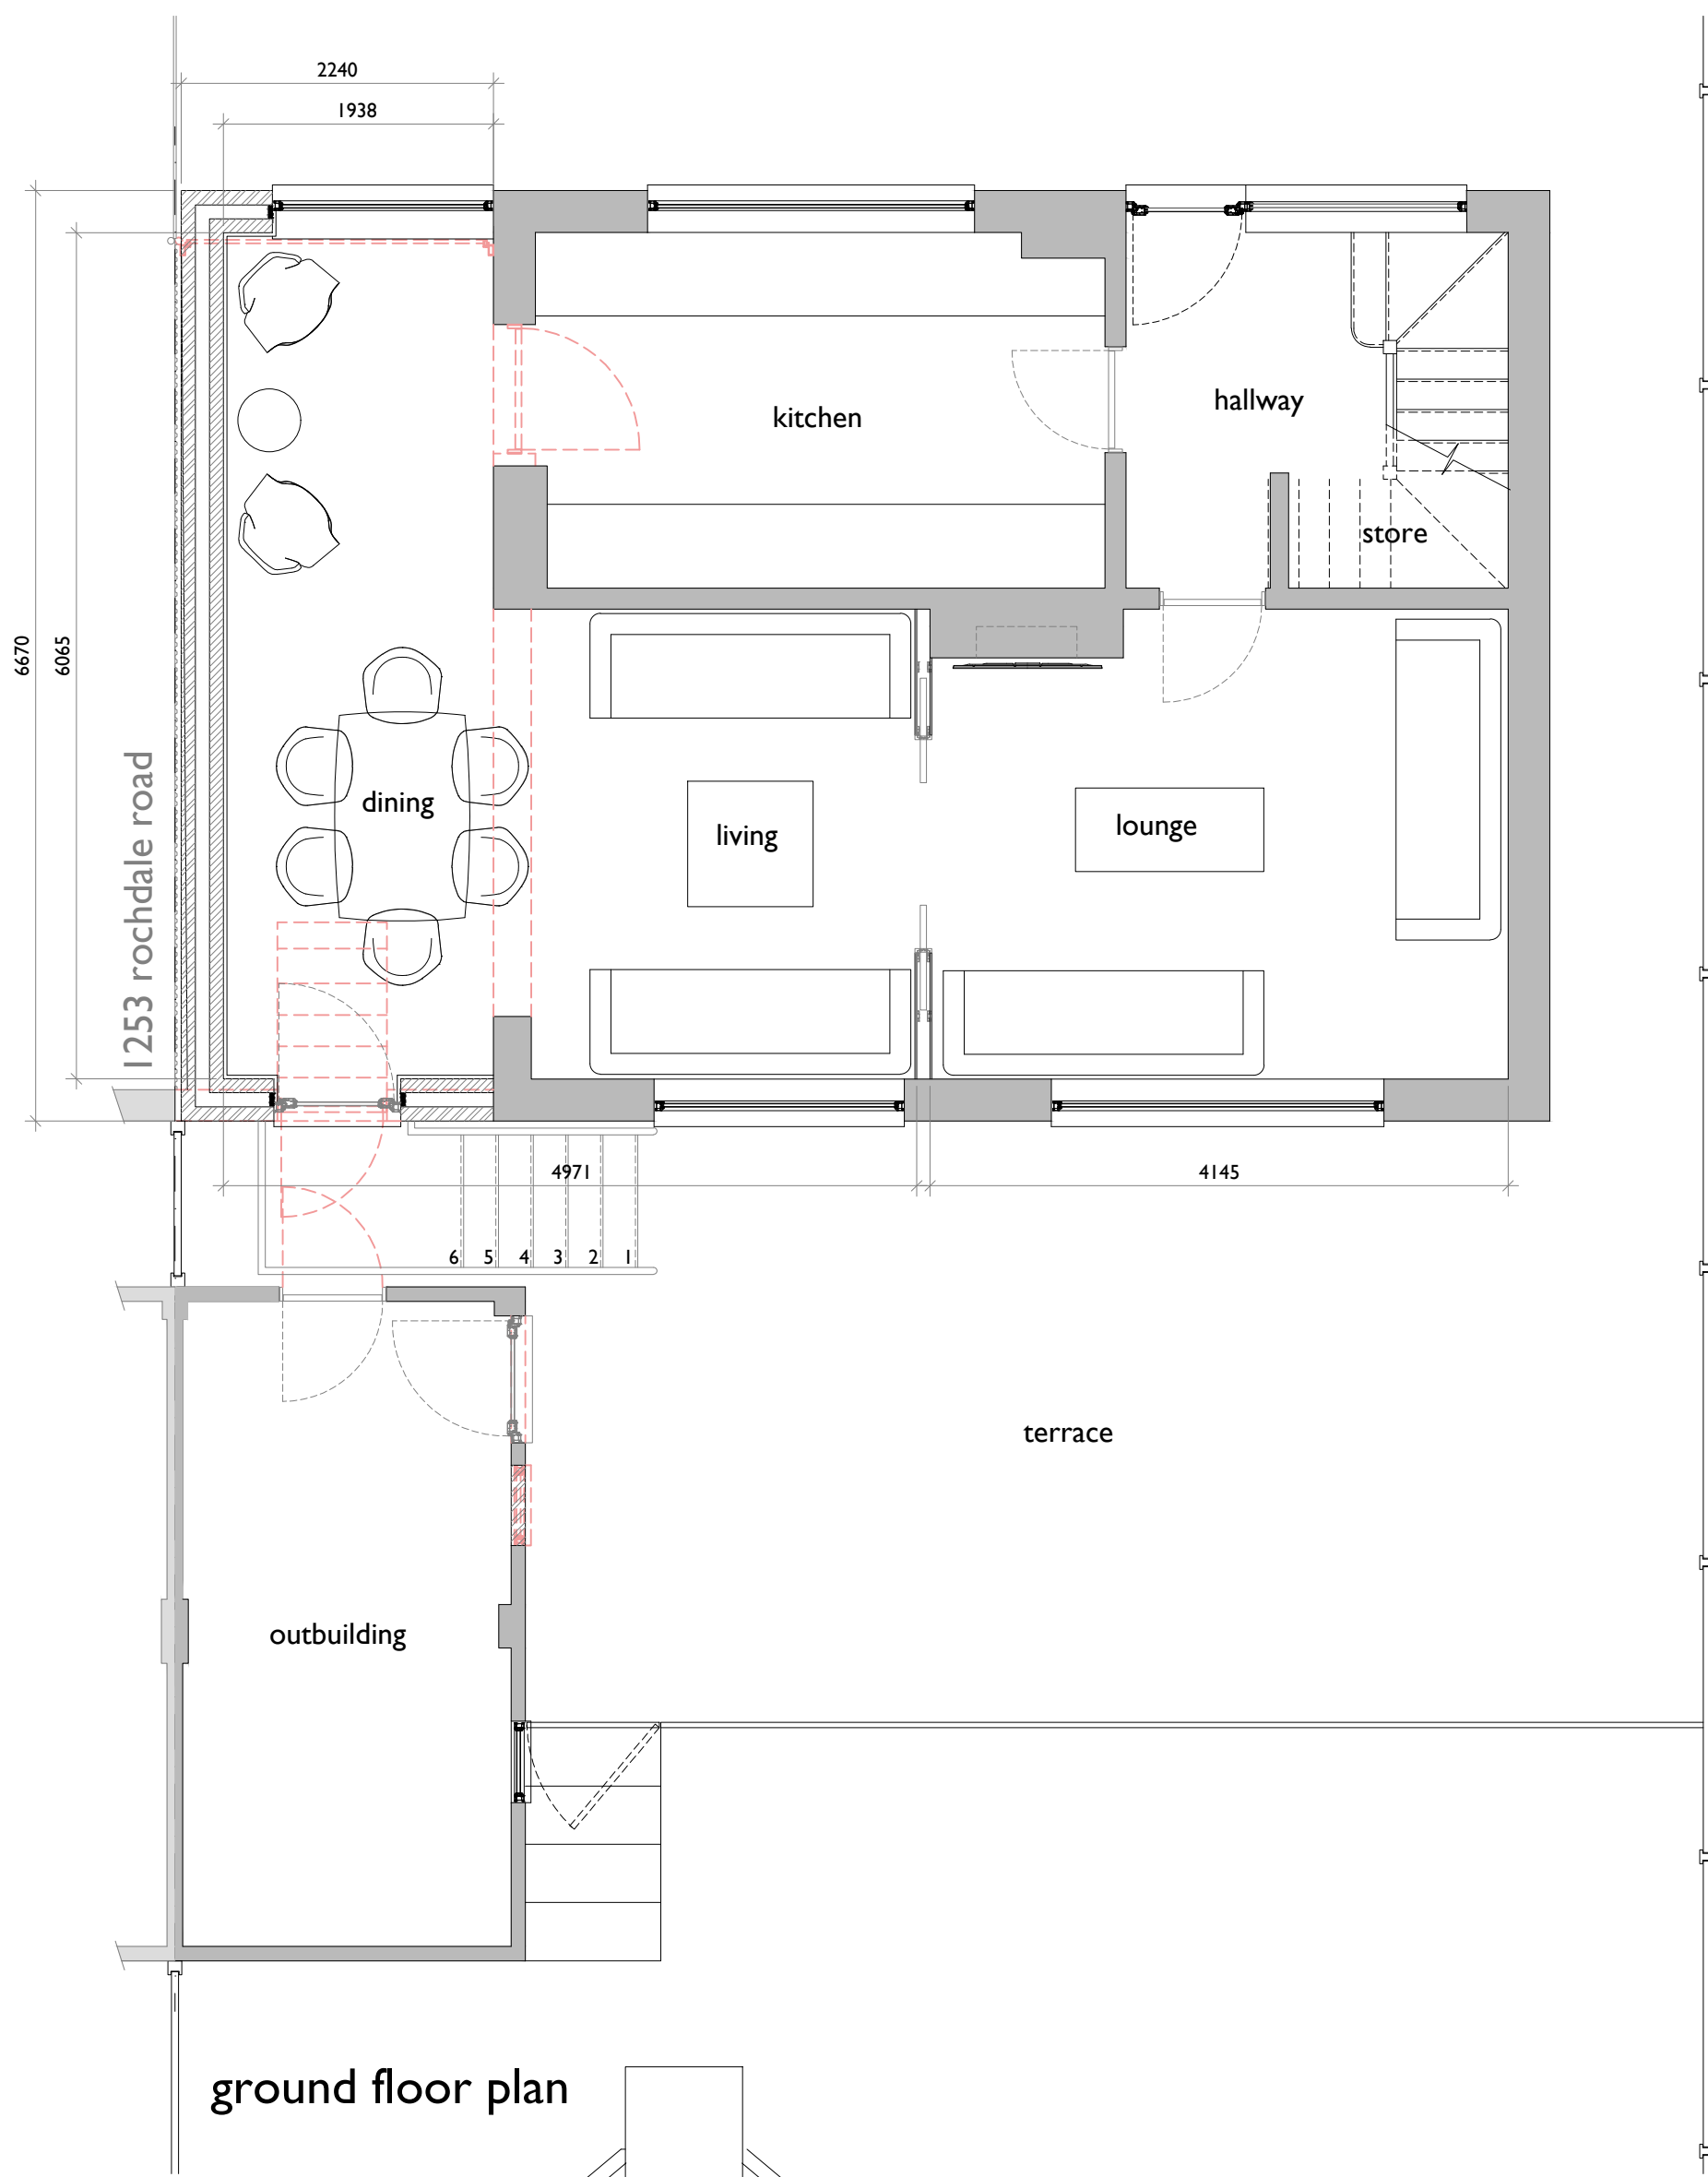

ground floor plan

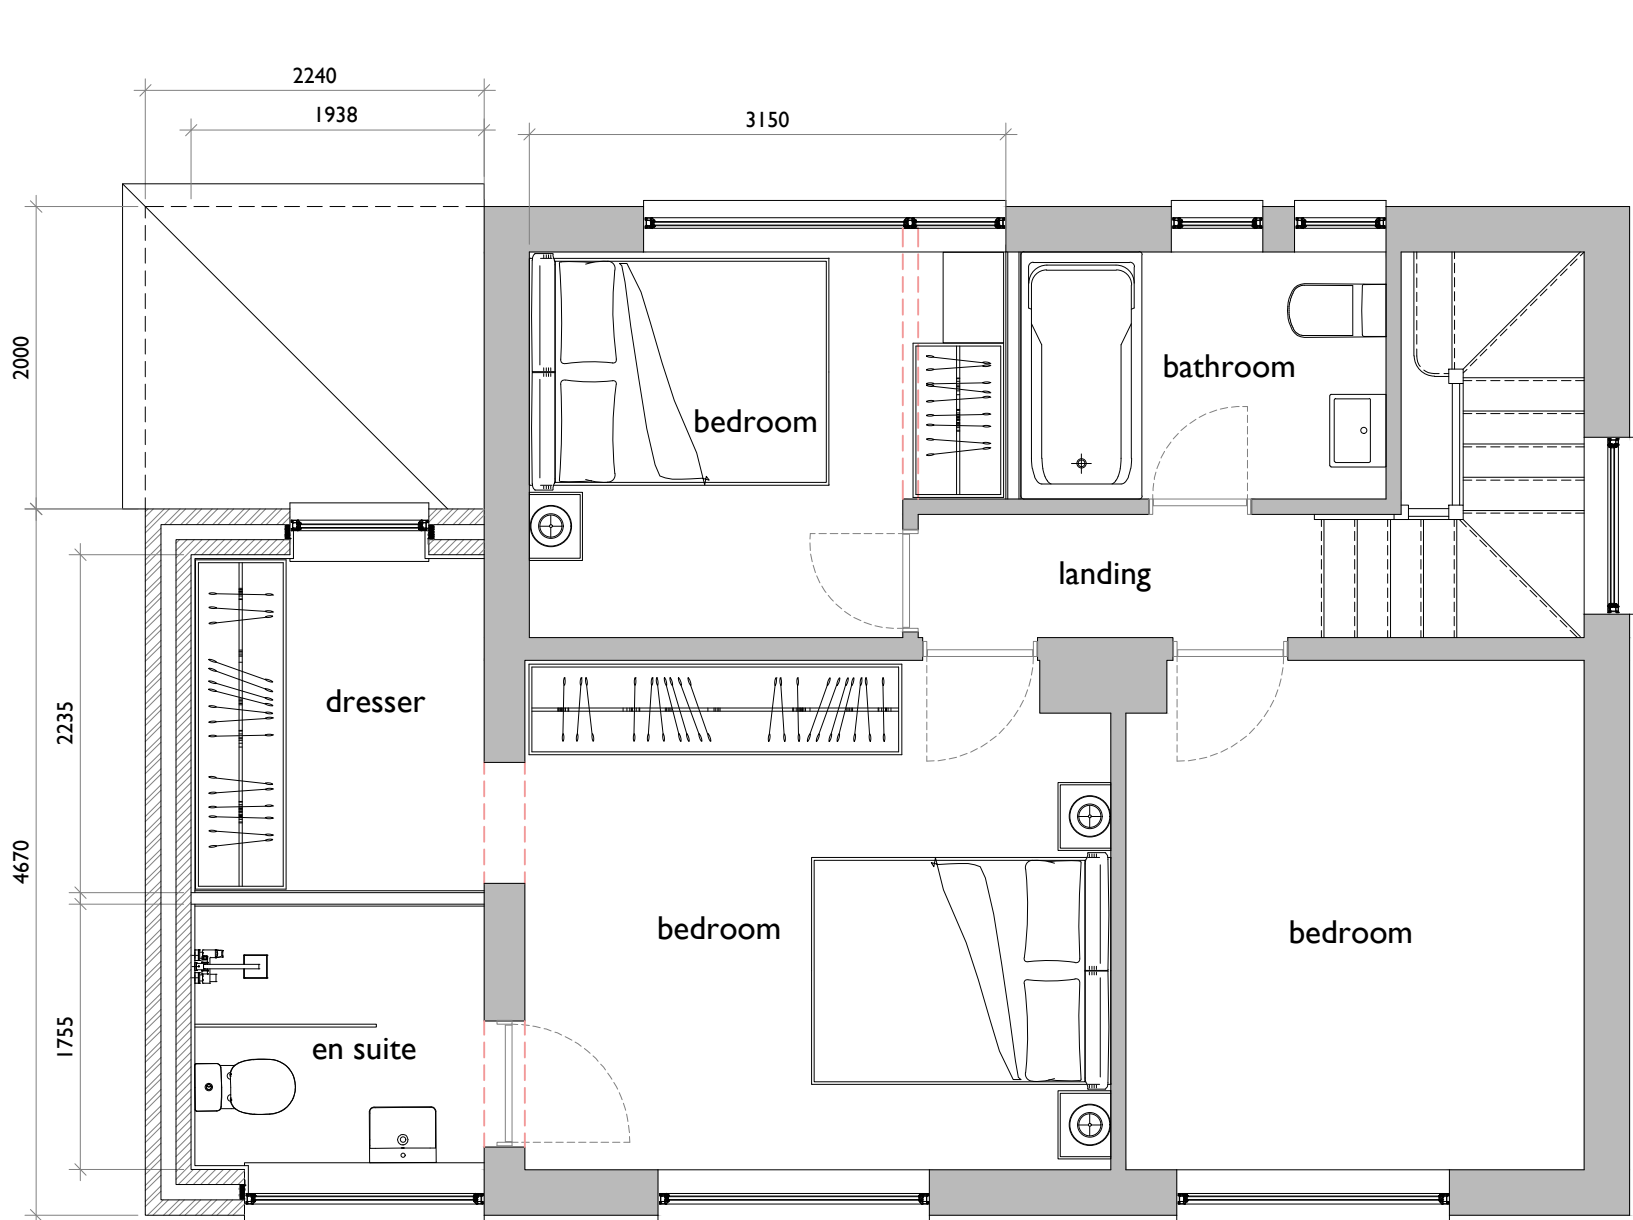

first floor plan

materials schedule

- walls


roof

windows


doors
- brickwork facade to match existing
grey pantile profiled interlocking concrete roof tiles to match existing
white uPVC double glazed fittings to match existing
white uPVC fitting with double glazed panes




location plan
scale 1:1250

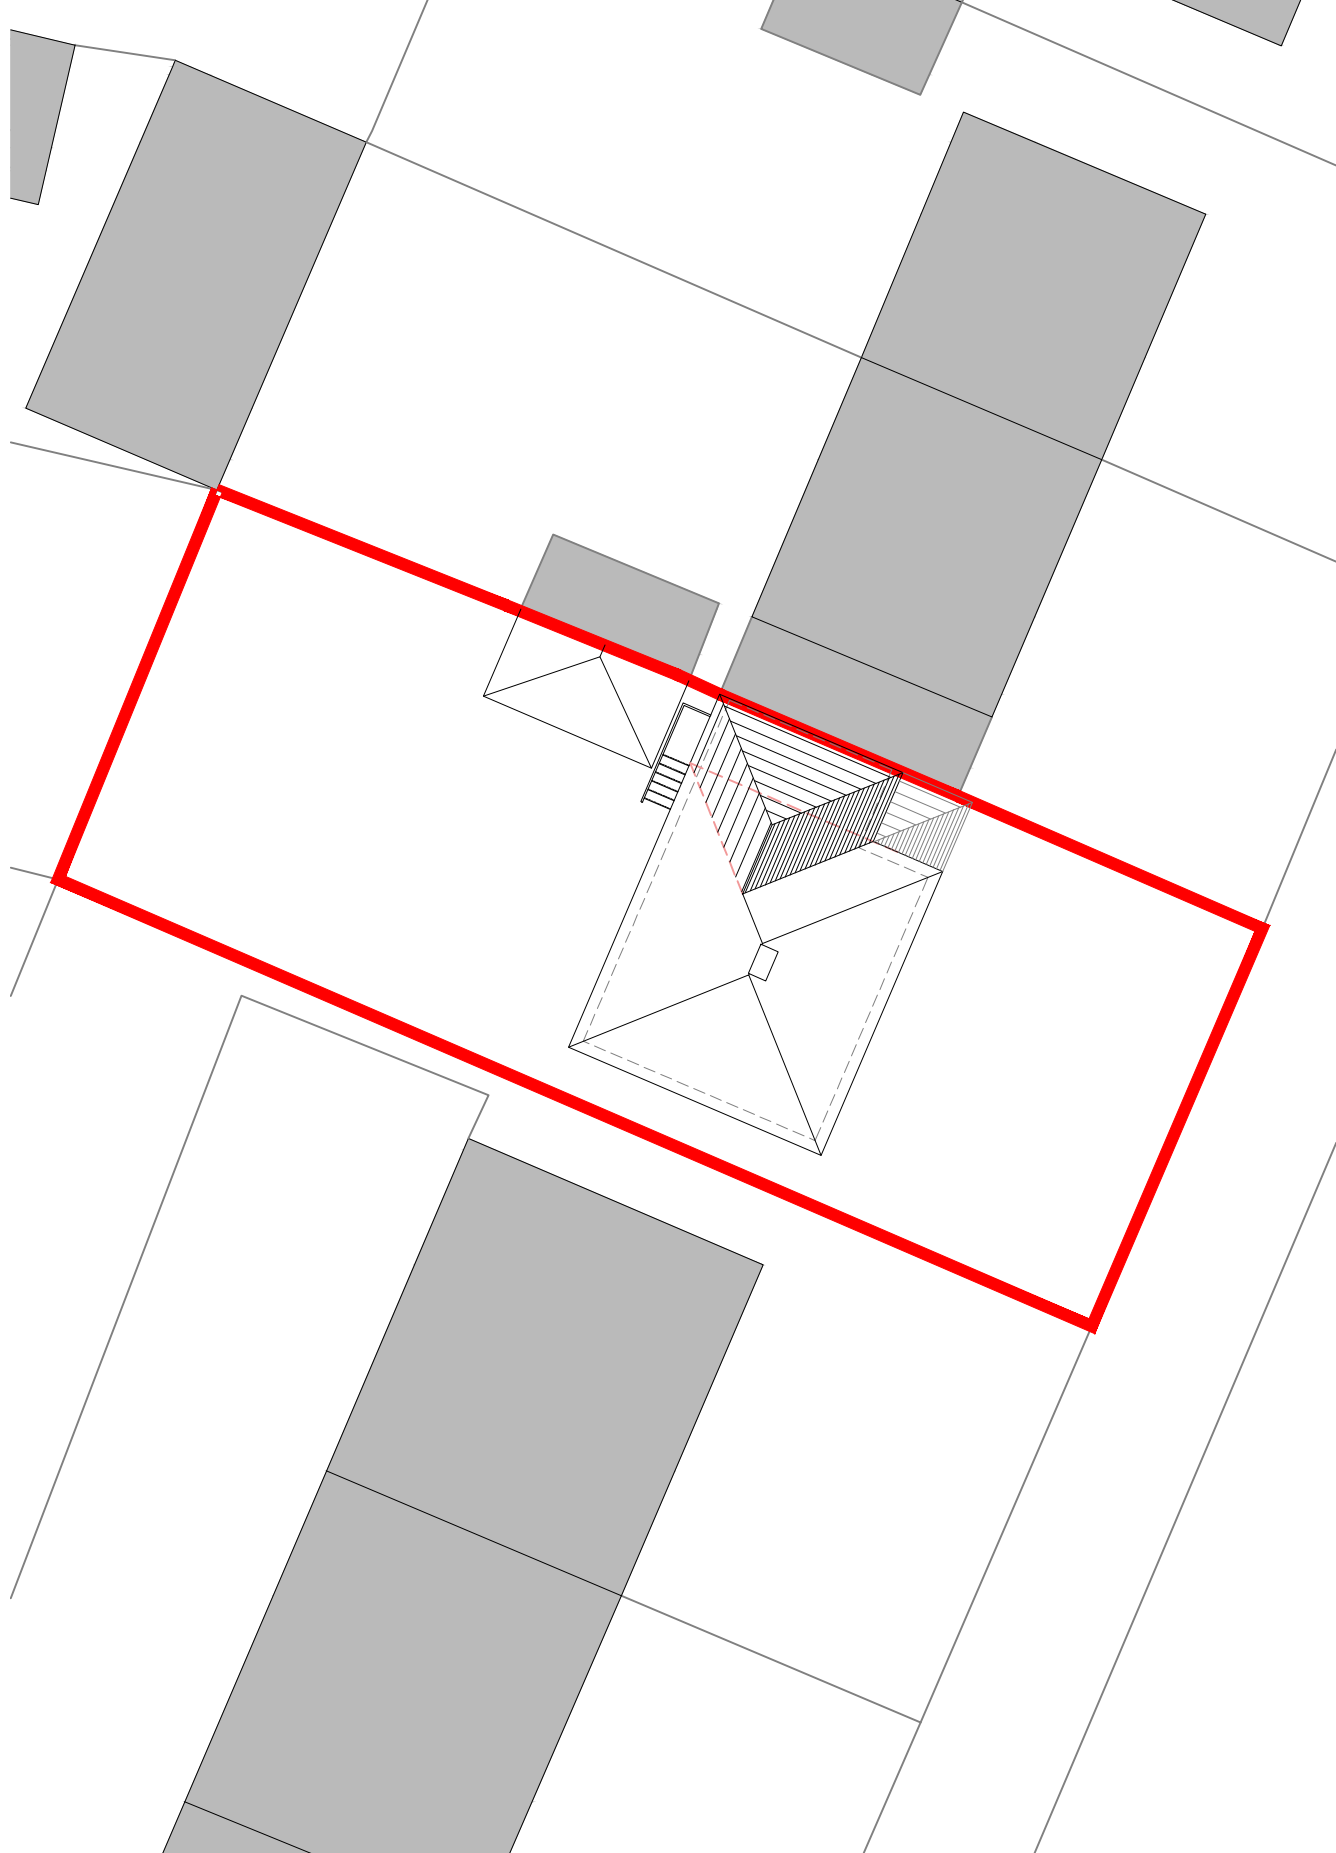


site plan
scale 1:200

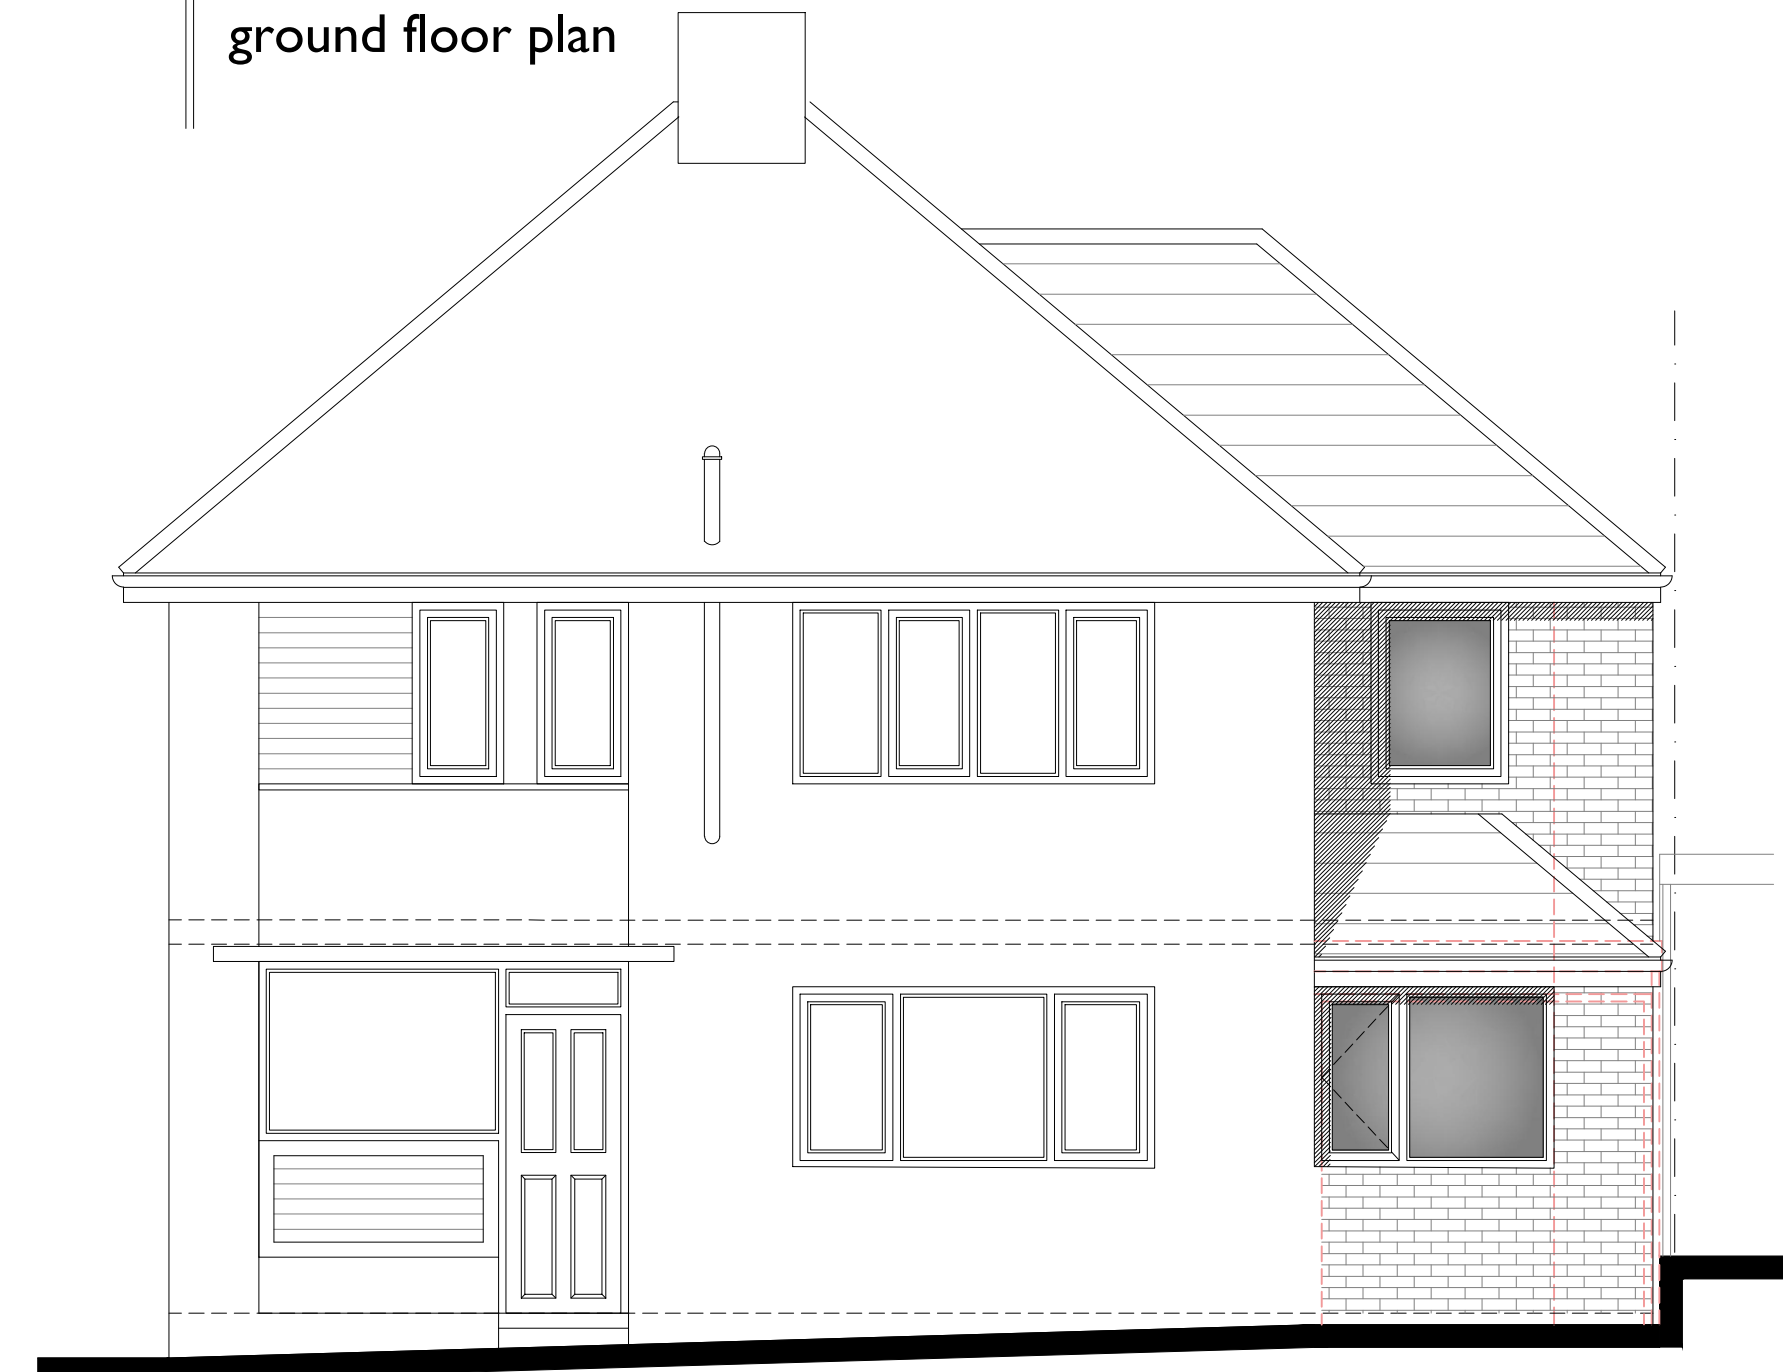

front elevation

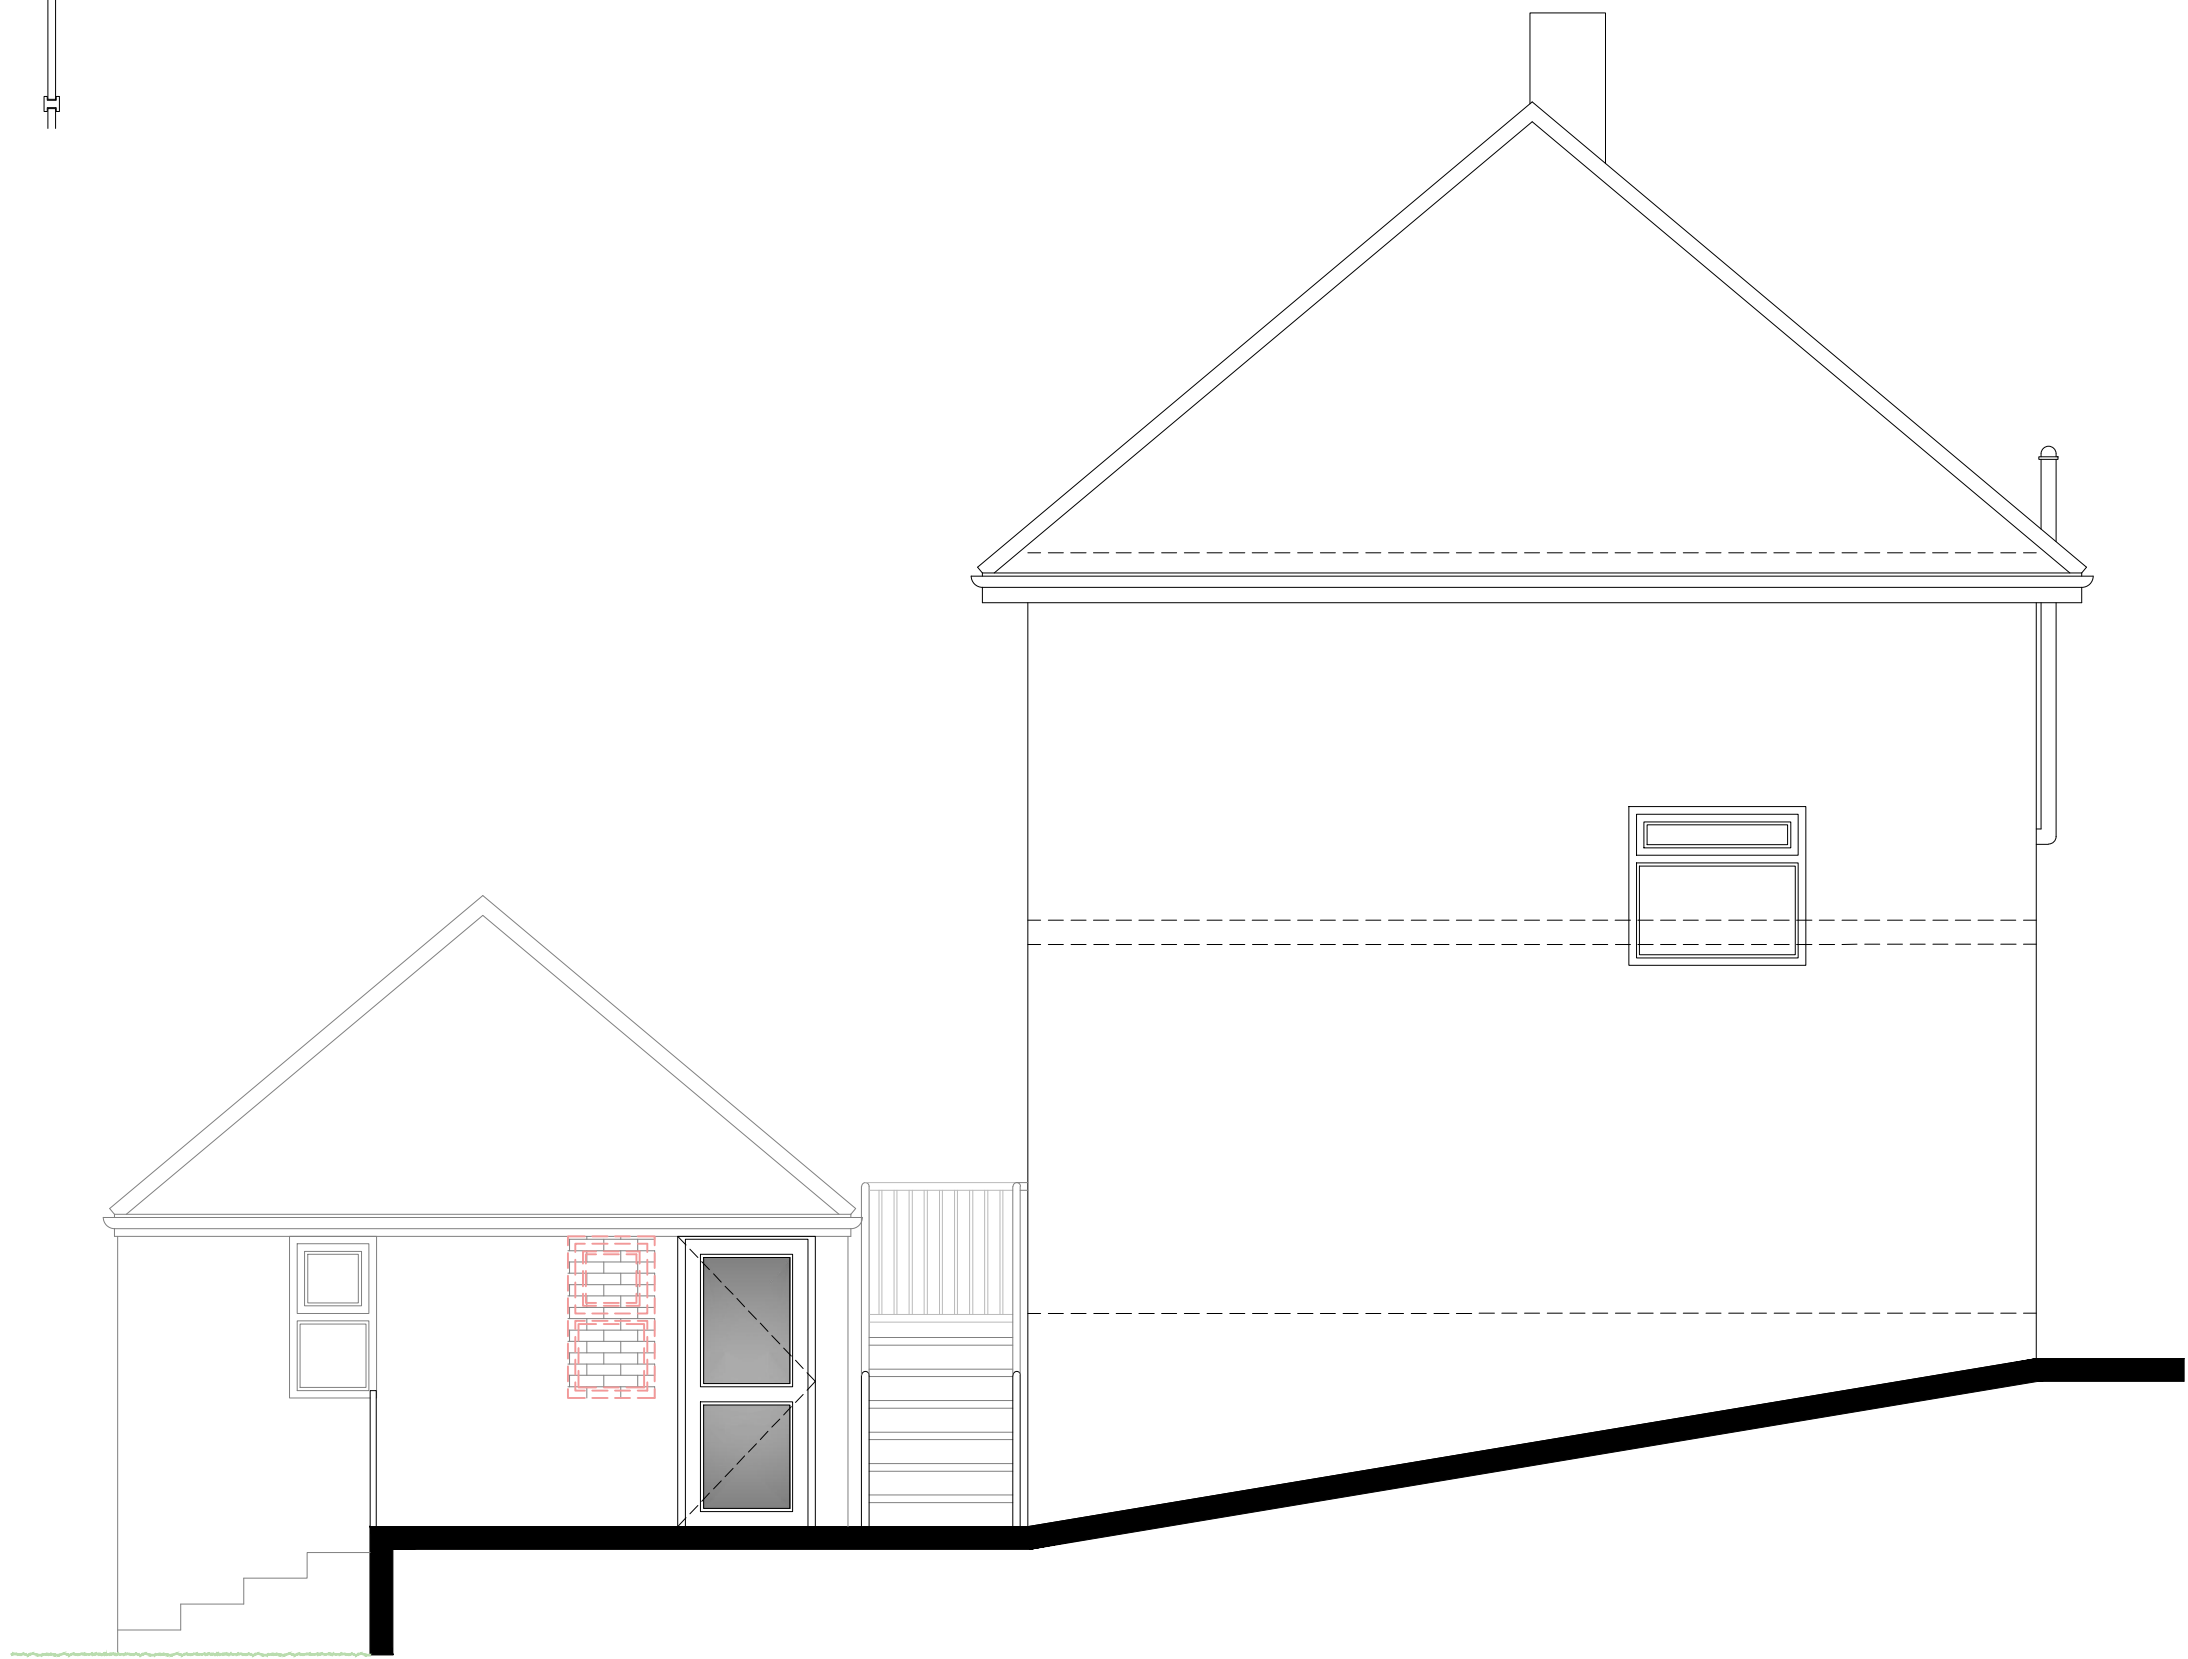

side elevation

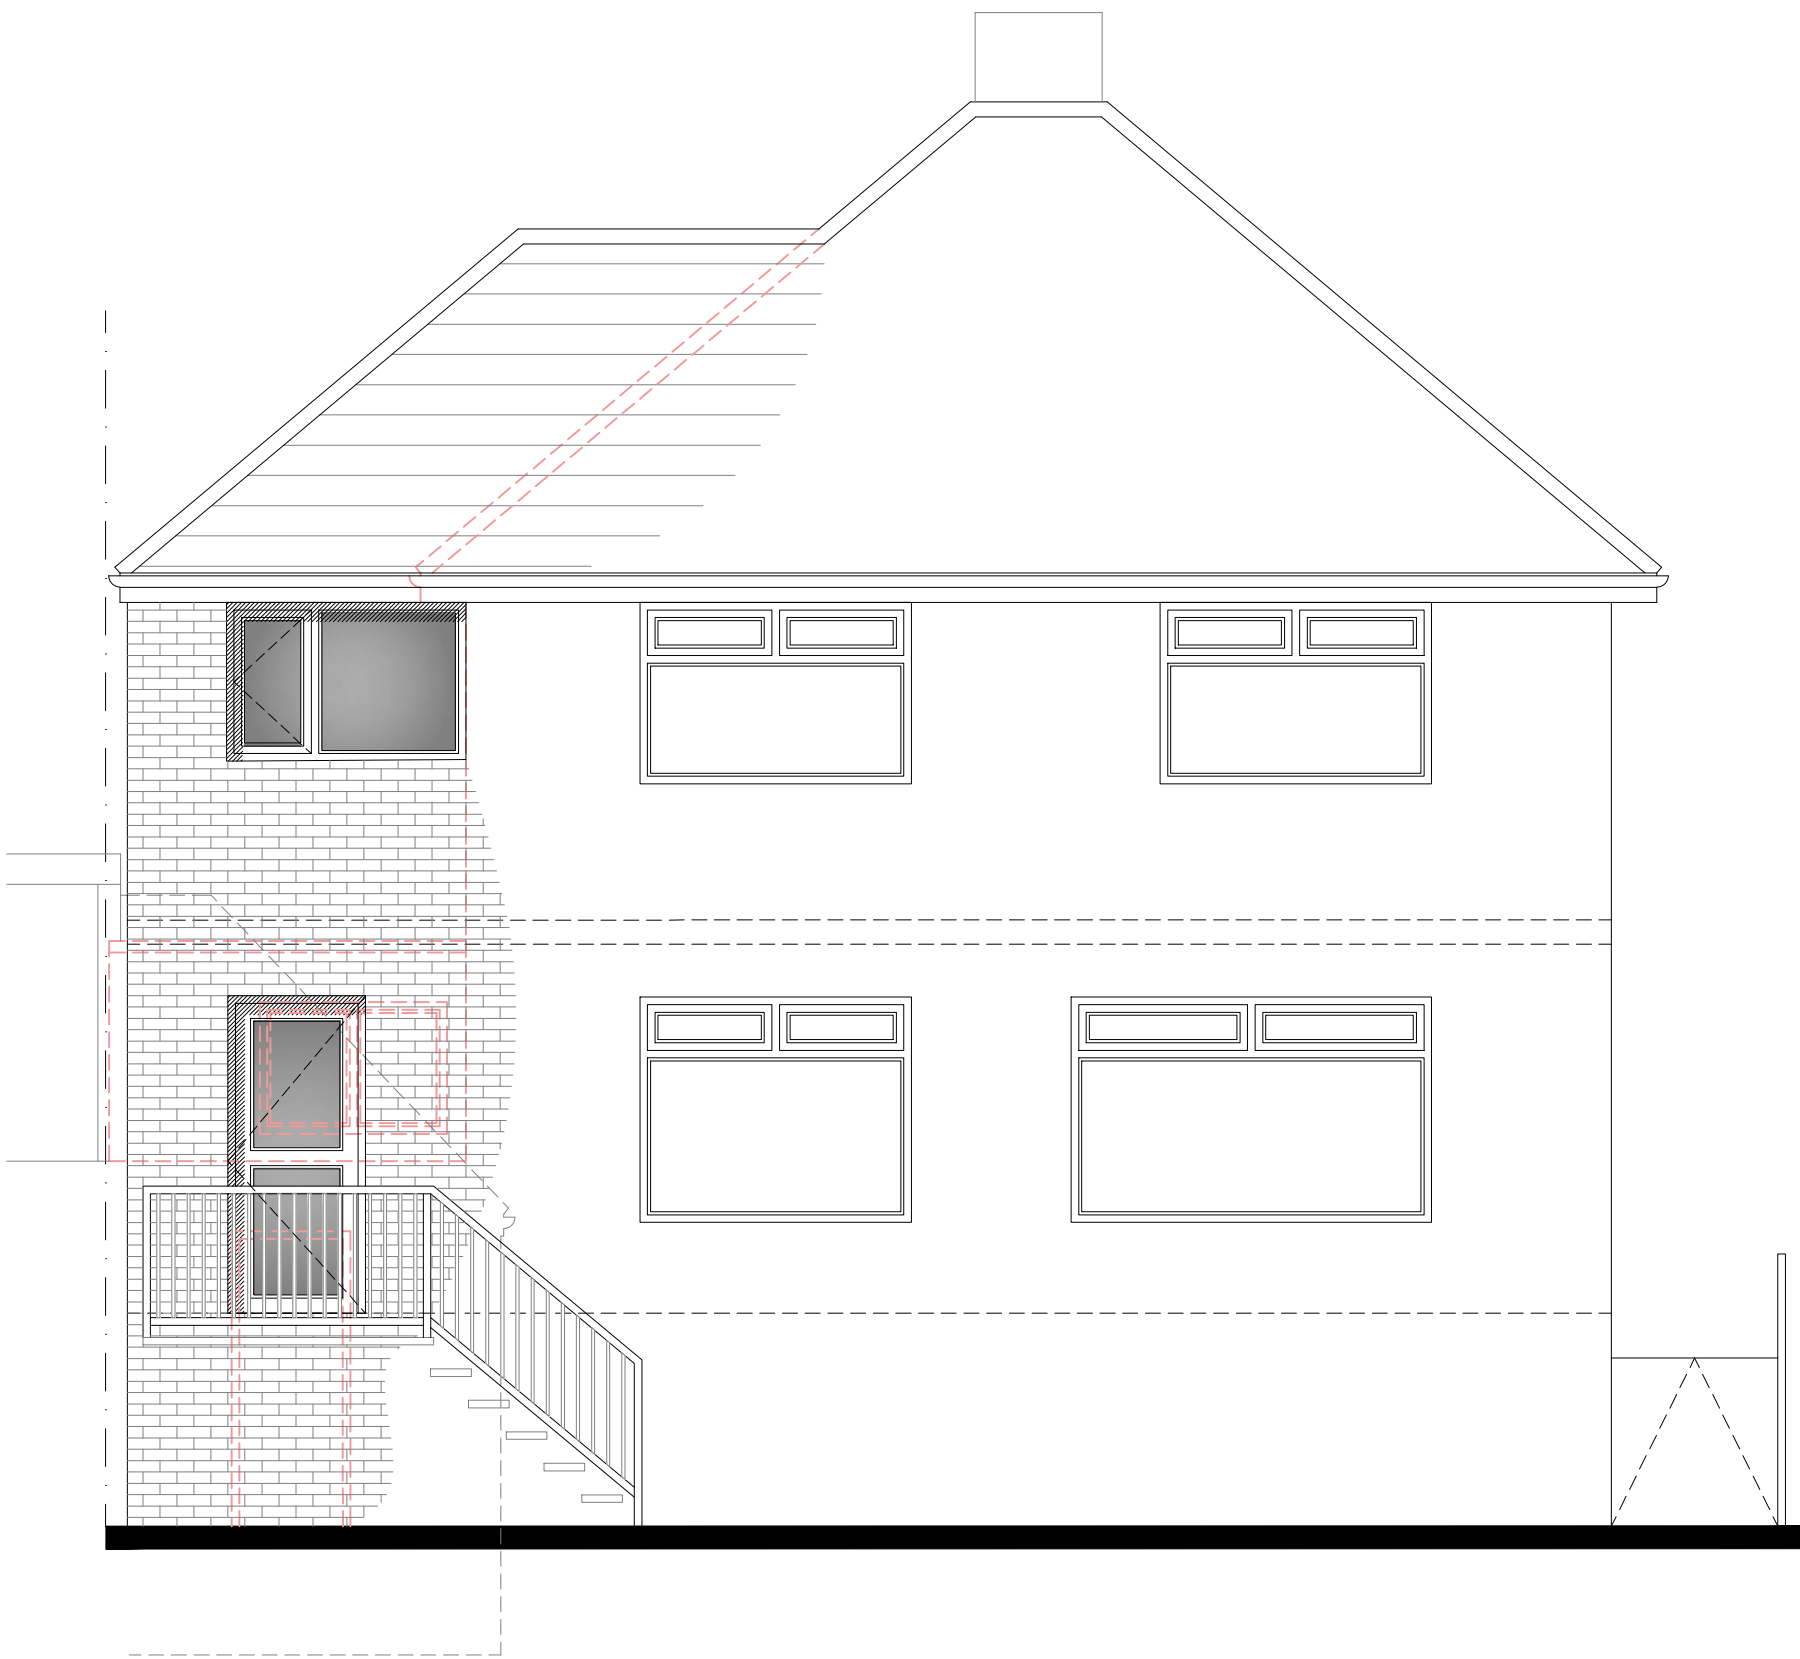

rear elevation