


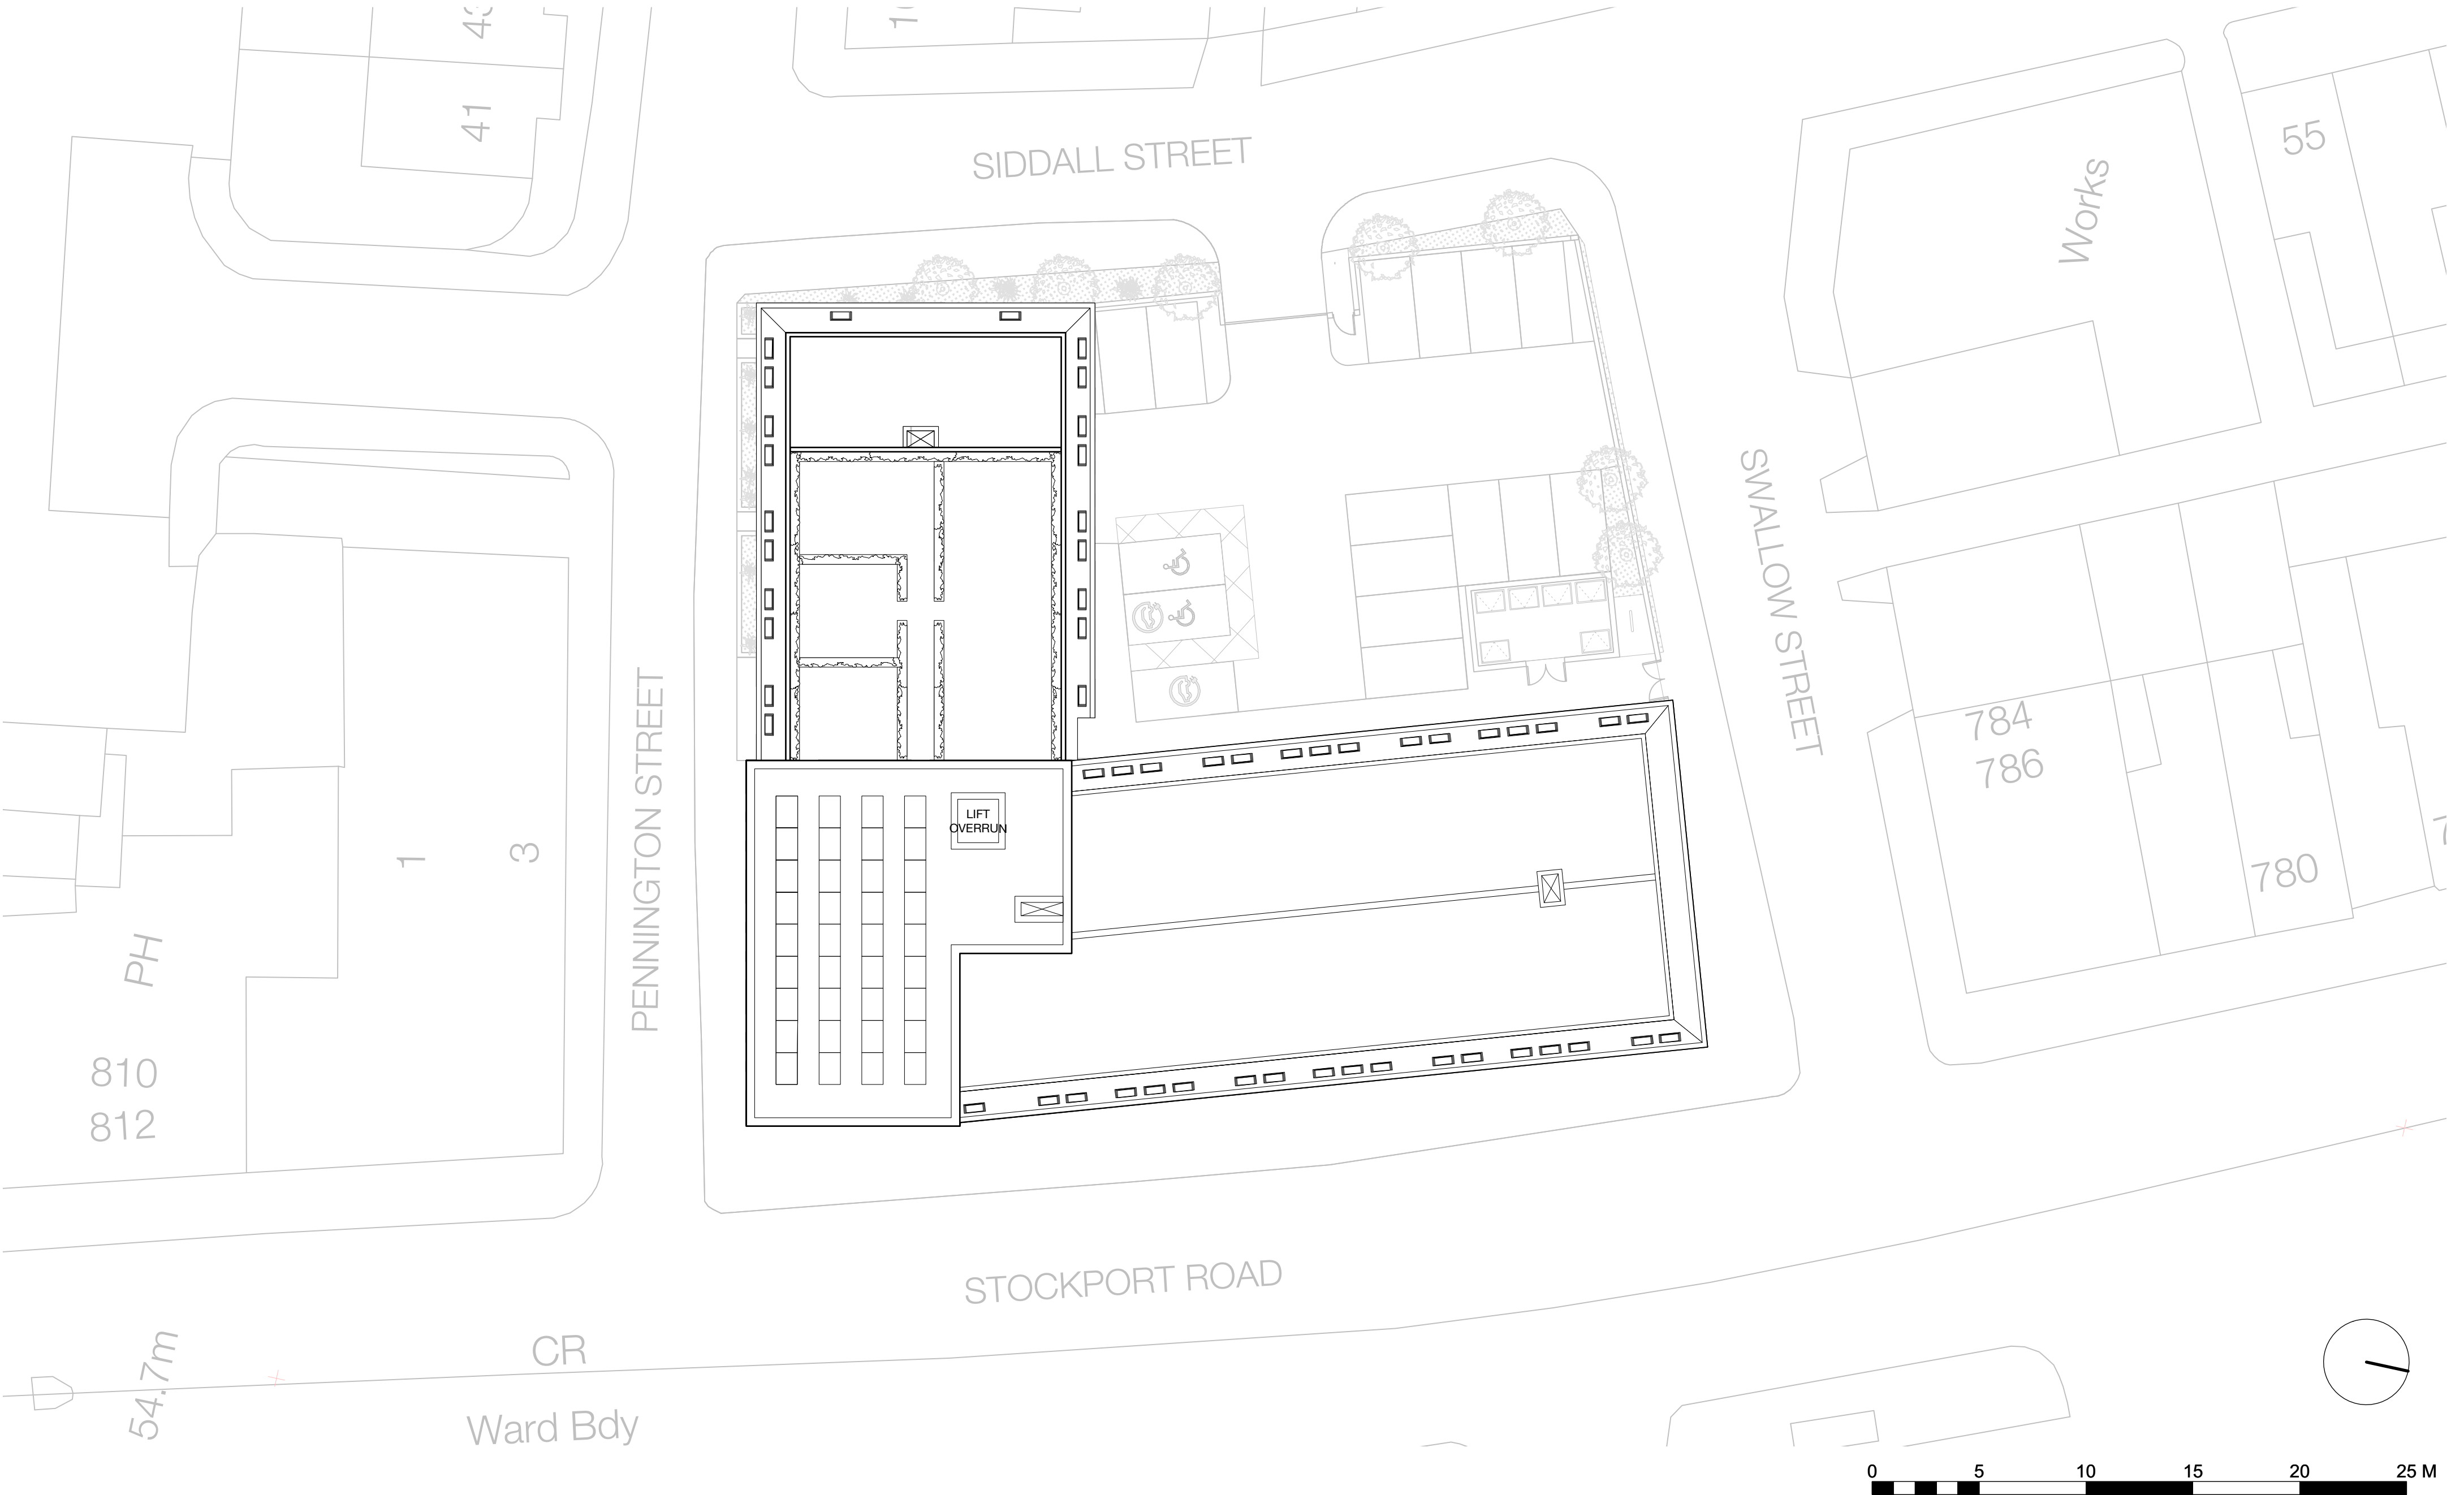

PROPOSED ROOF PLAN
1:200 @ A2

© Copyright Ollier Smurthwaite Architects

IMPORTANT NOTES:

F	06.05.22	REMOVED DOOR FROM GROUND FLOOR
E	26.04.22	ADDED ROOFLIGHTS TO PLOTS 2.01 AND 2.15
D	14.04.22	MINOR MATERIAL AMENDMENT
REVISION	DATE	DESCRIPTION

CLIENT: VIEWS	
PROJECT: LAND SOUTH OF 786 STOCKPORT ROAD	
ADDRESS: STOCKPORT ROAD	
DRAWING TITLE: PROPOSED ROOF PLAN	
SCALE: 1:200 @ A2	DATE: 06/08/2021
DRAWING NO: 8048_L00_23F	

OLLIER SMURTHWAITE ARCHITECTS
40 King Street, Manchester, M2 6BA
T 0161 883 0838
F 0161 883 0839
E mail@olliersmurthwaite.com