




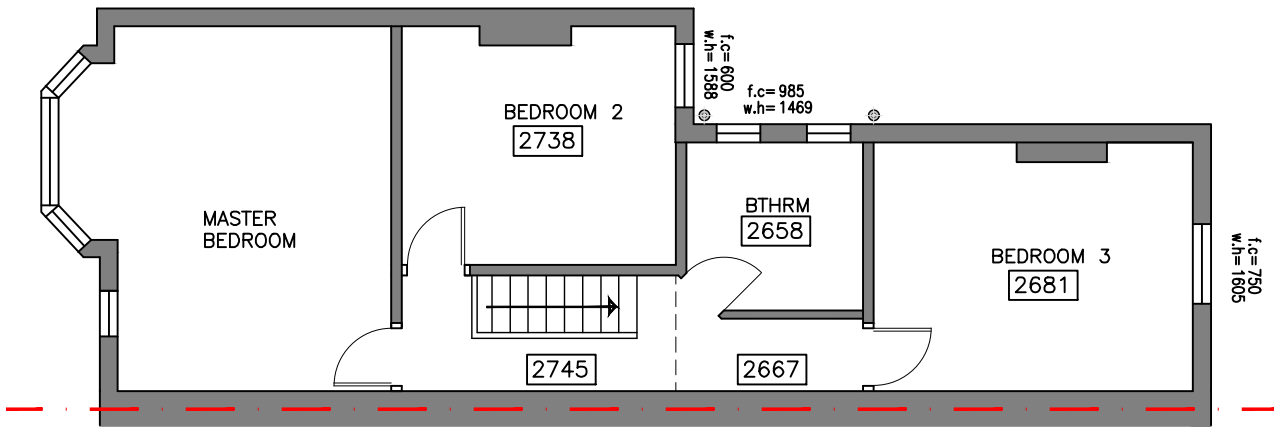

Existing First Floor Plan

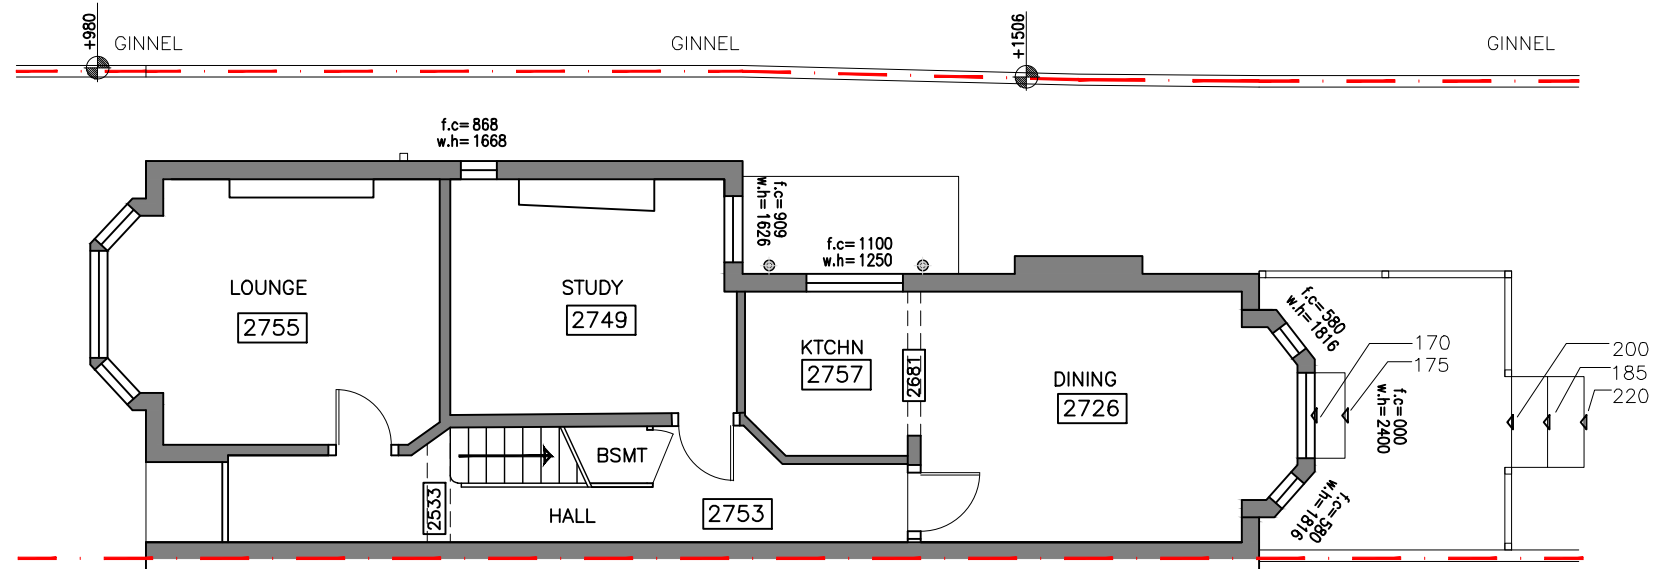

Existing Ground Floor Plan

 

This design and drawing is the **copyright of CA+D designs** and must not be re-produced by others in any form whatsoever without written consent. Issue of this drawing does not impact any real or implied copyright license.

THESE ARE NOT CONSTRUCTION DRAWINGS, DO NOT SCALE FROM THIS DRAWING FOR CONSTRUCTION. ALL DIMENSIONS ARE INDICATIVE AND SHOULD ALWAYS BE CHECKED BY THE CONTRACTOR PRIOR TO STARTING WORK.

THESE DRAWINGS HAVE BEEN PREPARED FOR PLANNING PERMISSION/ BUILDING REGULATION PURPOSES ONLY

IF IN DOUBT **CONTACT THE ARCHITECT.**

This drawing is to be read in conjunction with all relevant drawings and information, inclusive of Building regulations specification and Structural Engineers drawings.

The main contractor/builder is to interpret the requirements in relationship to the site conditions encountered and as agreed with the Building Control officer. It is the contractors obligation to ensure all work is to be completed in accordance with Building Regulations.

All dimensions and sizes to be verified on site prior to the purchase or manufacture of any elements

Any discrepancies to be reported to the client/project manager



R6		
R5		
R4		
R3	14/6/21	Issue for planning
R2	8/6/21	Issue to client pre-planning
R1	28/5/21	Issue to client
Rev:	Date	Description

Issued for: Client Comment

Location:
181 Oswald Road
Chorlton-cum-Hardy
Manchester
M21 9AZ

Project:
Ground Floor Extension

Drawing Title:
Existing Plans



Drawing No: 001 Date: 10/03/2021

Project No: 1235 Scale: 1:100@A3

Drawn: DM Checked: MC