

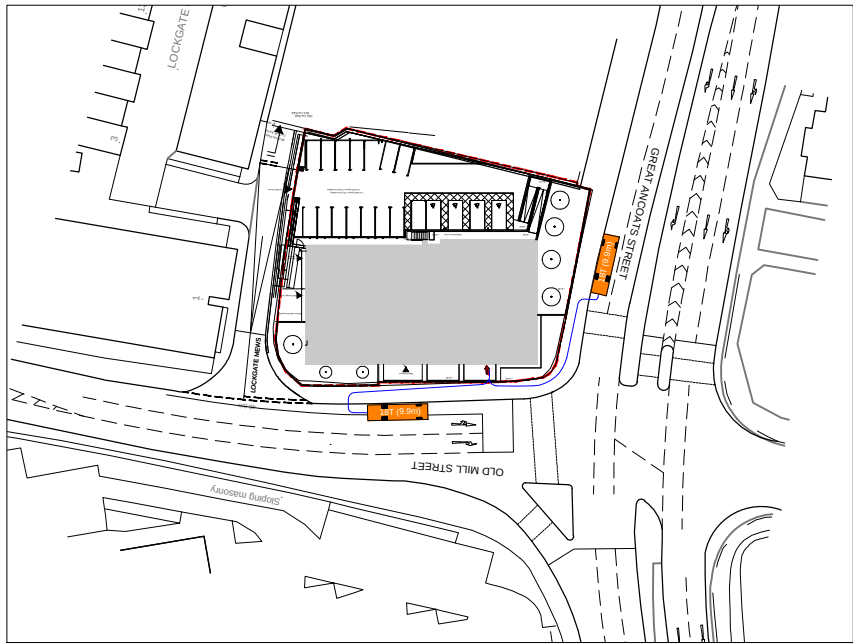


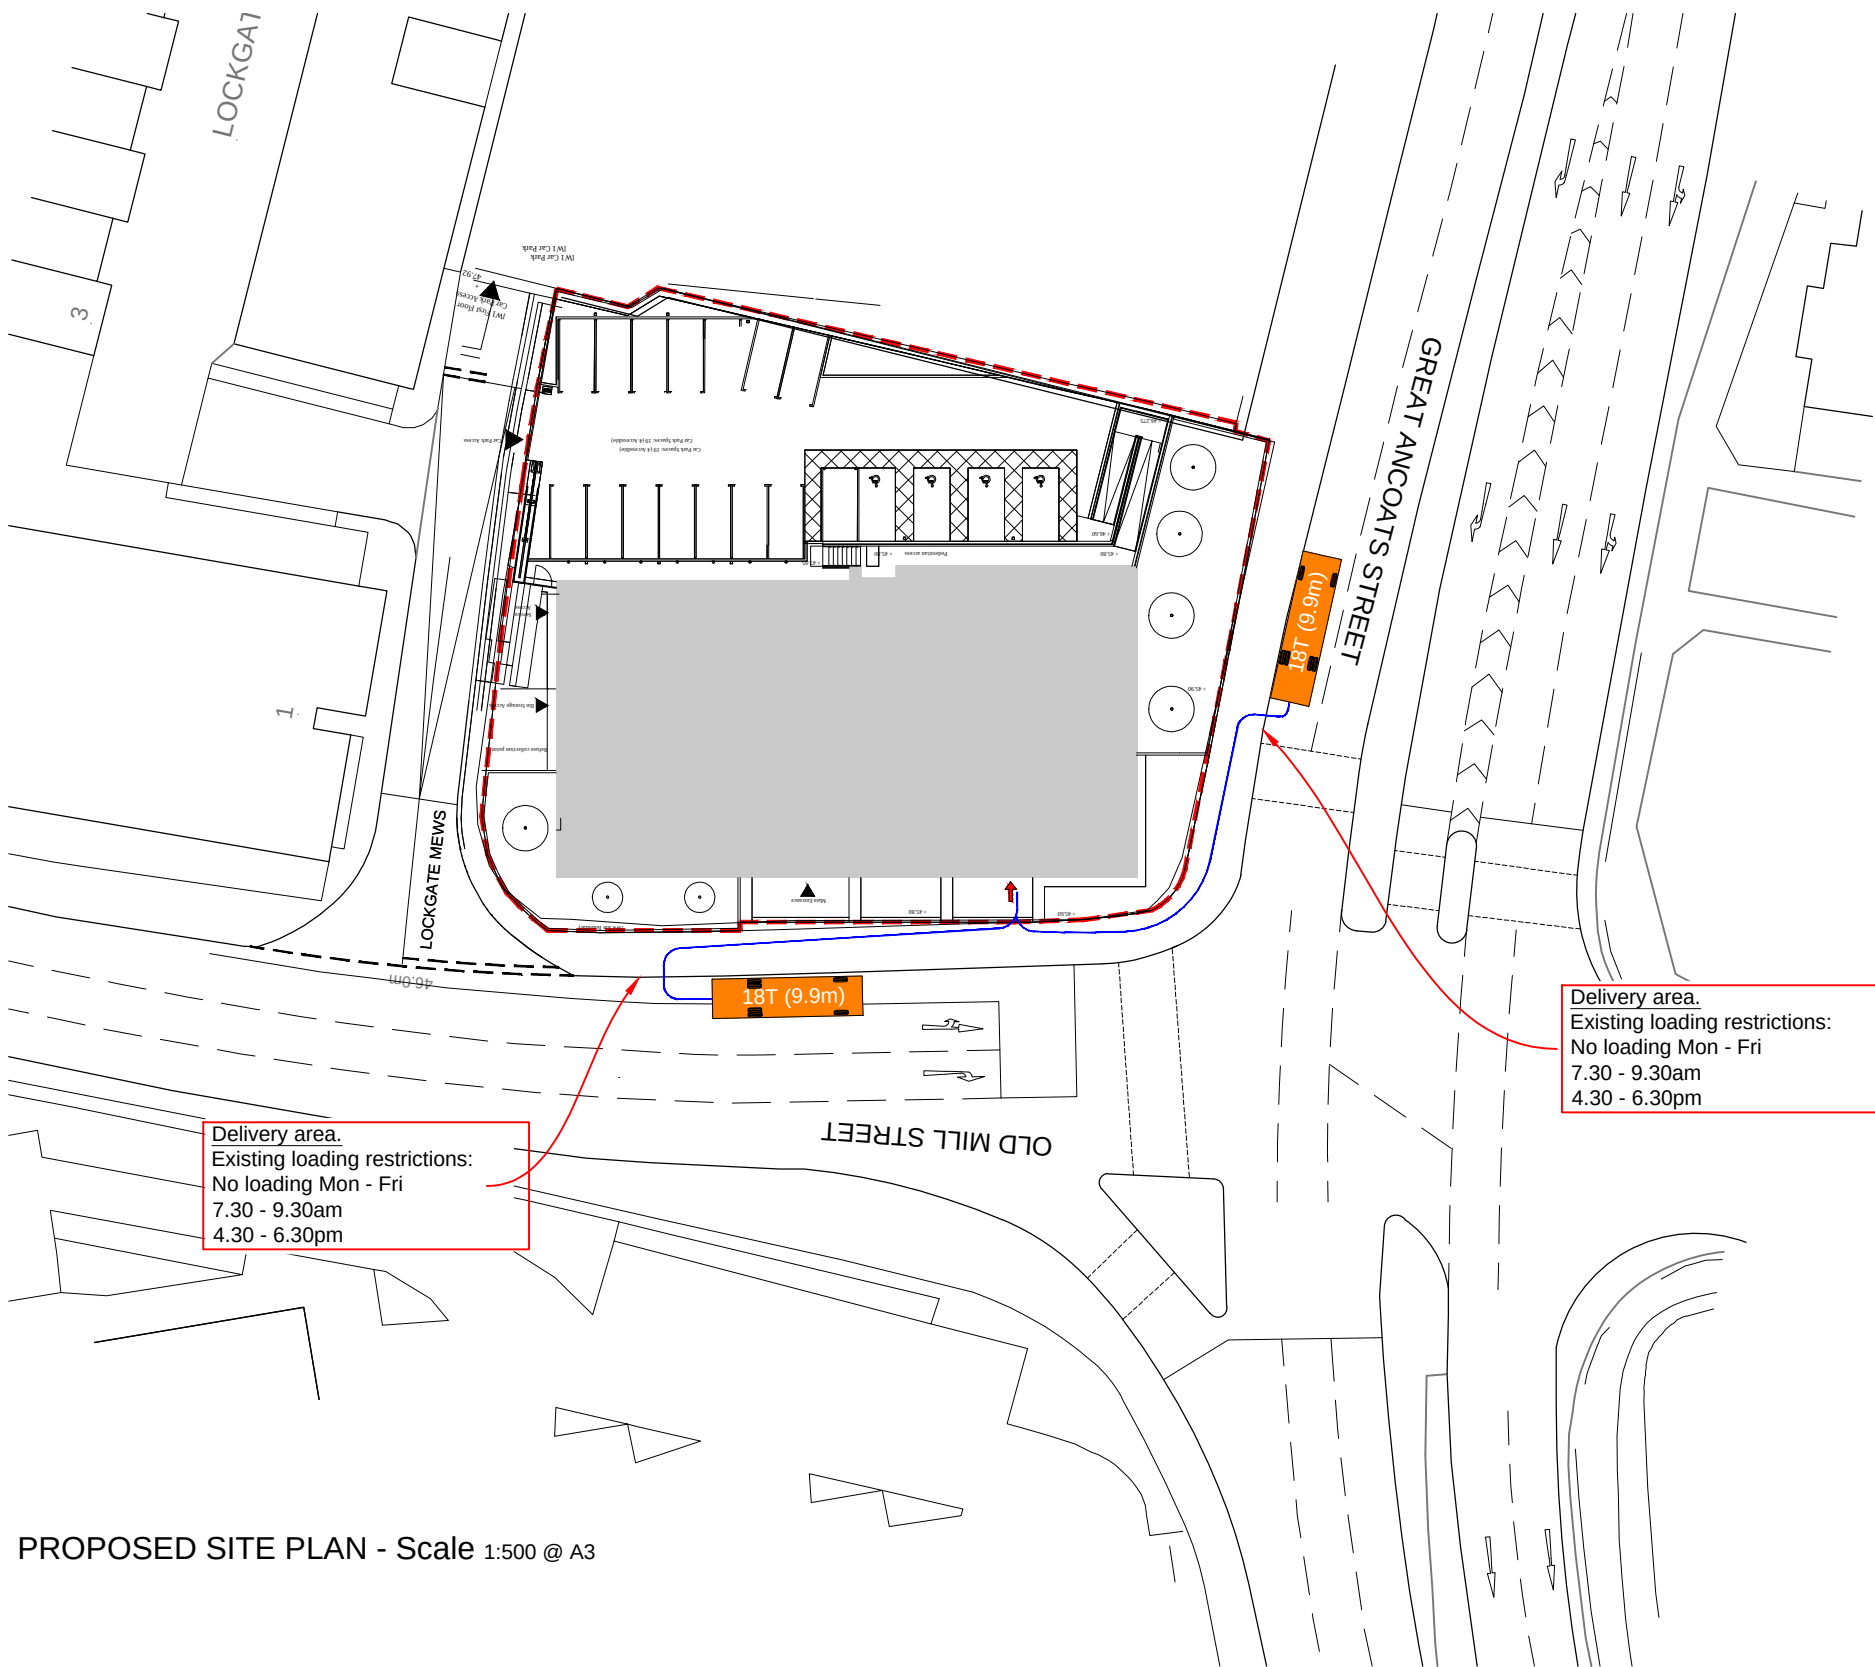

SITE LOCATION PLAN - Scale 1:1250 @ A3

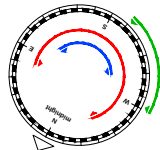

PROPOSED SITE PLAN - Scale 1:500 @ A3

Revision	Date	Description	Drawn
Status			
PRELIMINARY / FEASIBILITY			
Client			
Project Title			
SAINSBURY'S LOCAL GREAT ANCOATS STREET MANCHESTER			
Drawing Title			
PROPOSED SITE PLANS STORE REF - 190120			
PROJECT CODE	ORIGINATOR	DIVISION	LEVEL
XA-0000_0000	CHQ	Z07	00
DATE	SCALE	DATE	REV
CHQ.20.15883	AS SHOWN @ A3	25.05.2021	-
BY	CHKD	JLS	
CHQ Architects Ltd, The Millings, 44 Whitehorse Street, Baldock, Hertfordshire SG7 6DQ Telephone: (01462) 895110 Email: design@chqarchitects.co.uk www.chqarchitects.co.uk			