


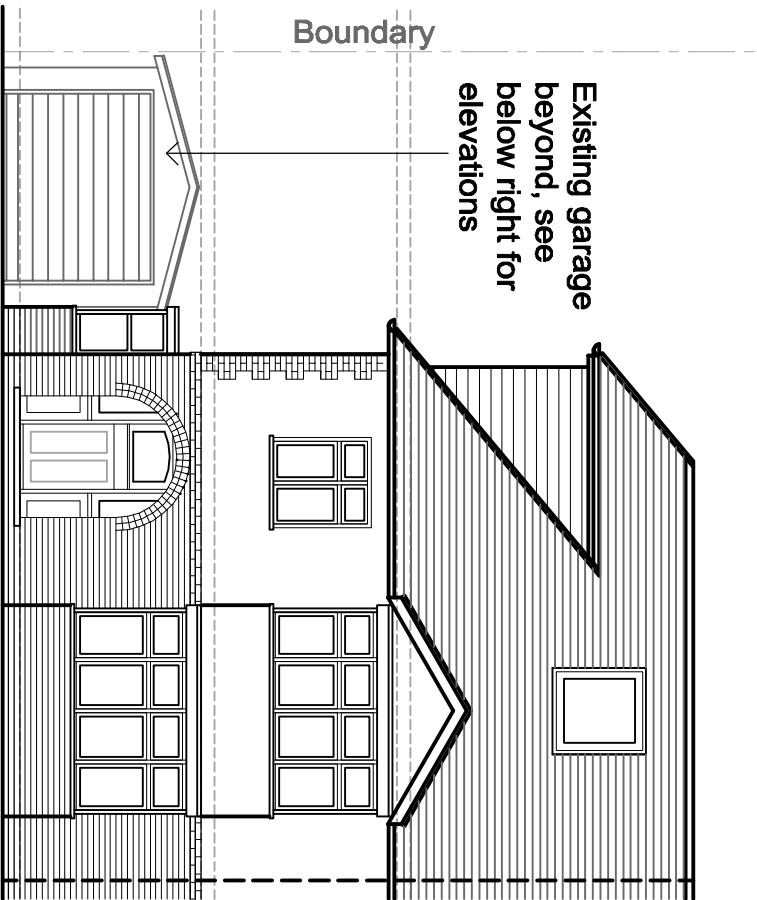


 


Existing Front Elevation facing North

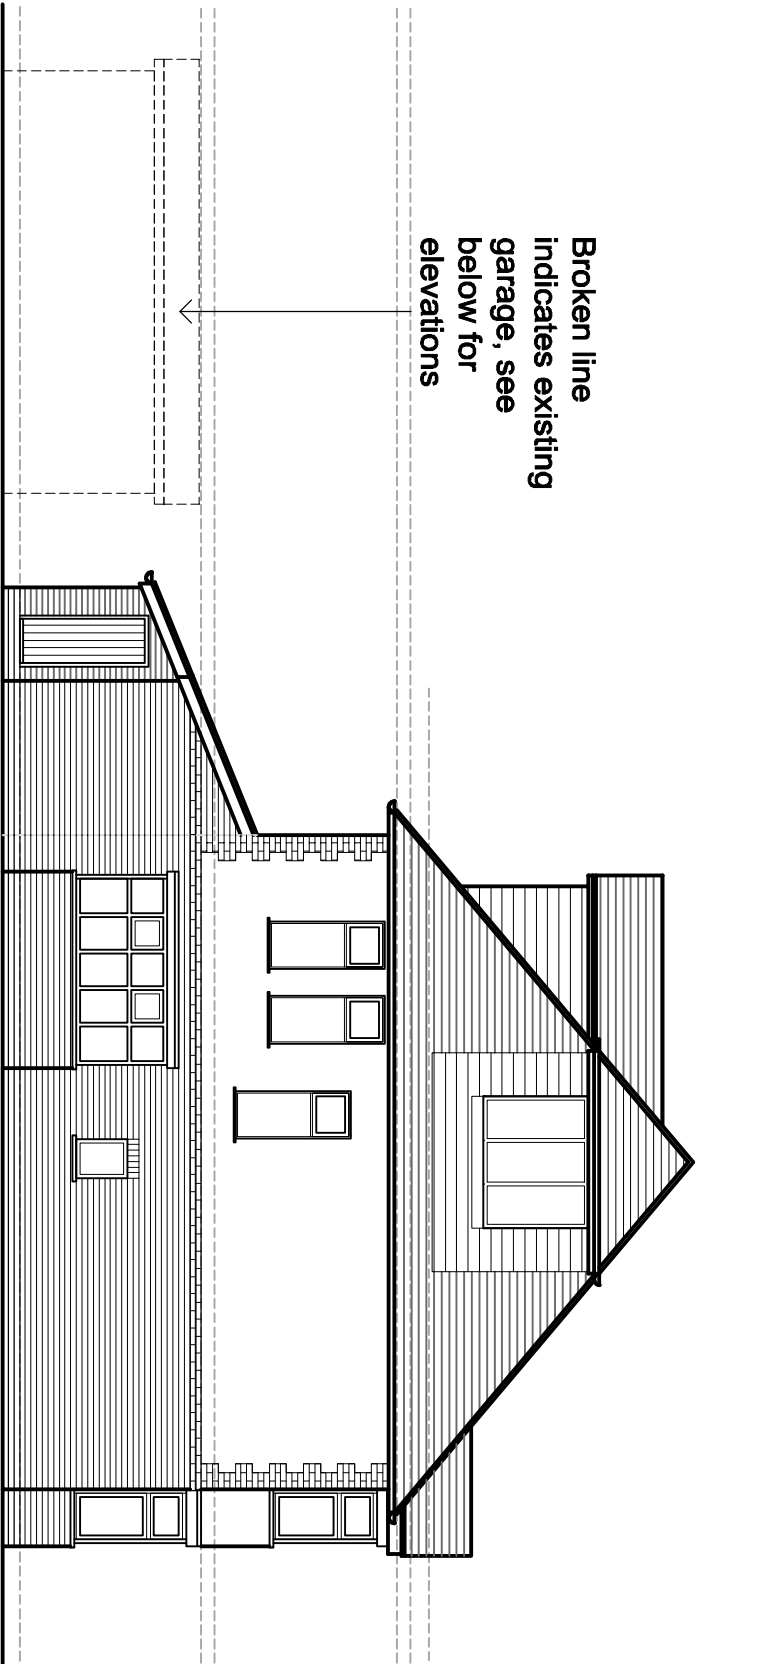

Existing Side Elevation facing East

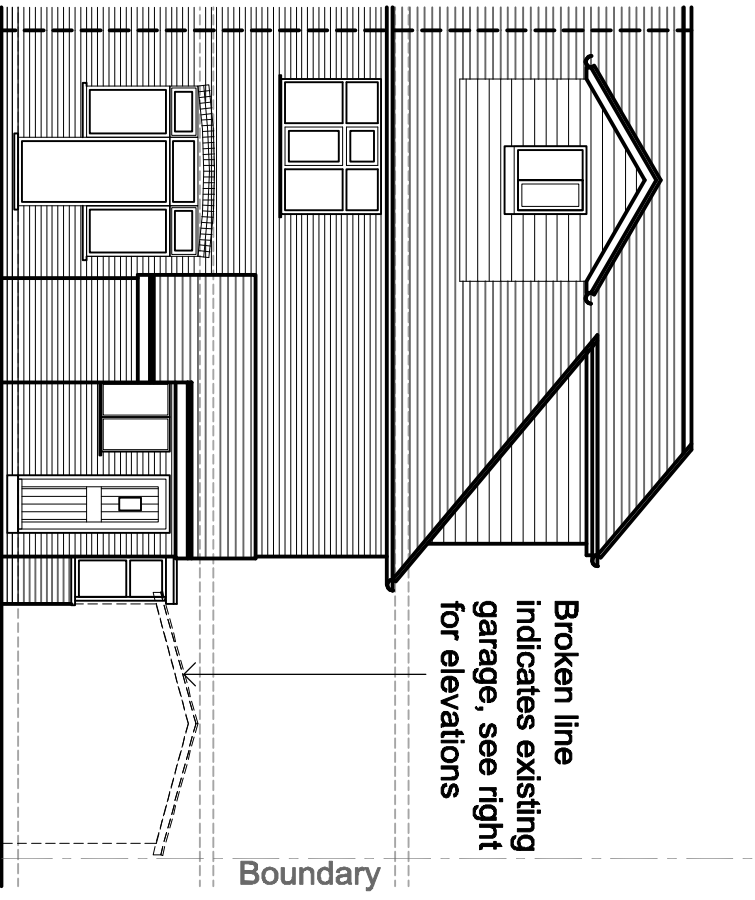

Existing Rear Elevation facing South

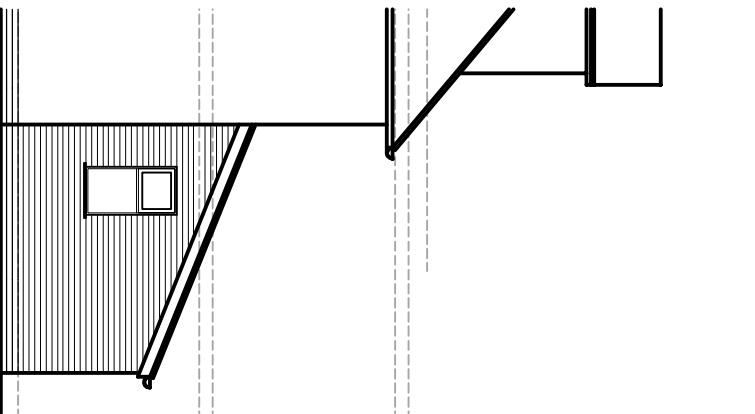

Existing West Elevation

EXISTING GARAGE

Existing Front Elevation

Existing Side Elevation facing West

Existing Rear Elevation

Existing Side Elevation facing East

Existing Elevations

24 ADRIA ROAD, DIDSBURY, MANCHESTER

PLANNING

PROPOSED EXTENSION & INTERNAL ALTERATION

for MR & MRS. STANLEY-JONES

EXISTING ELEVATIONS

STATUS: P

DRAWN BY: JDP

15.03.22

1:100@A3

1901-04