


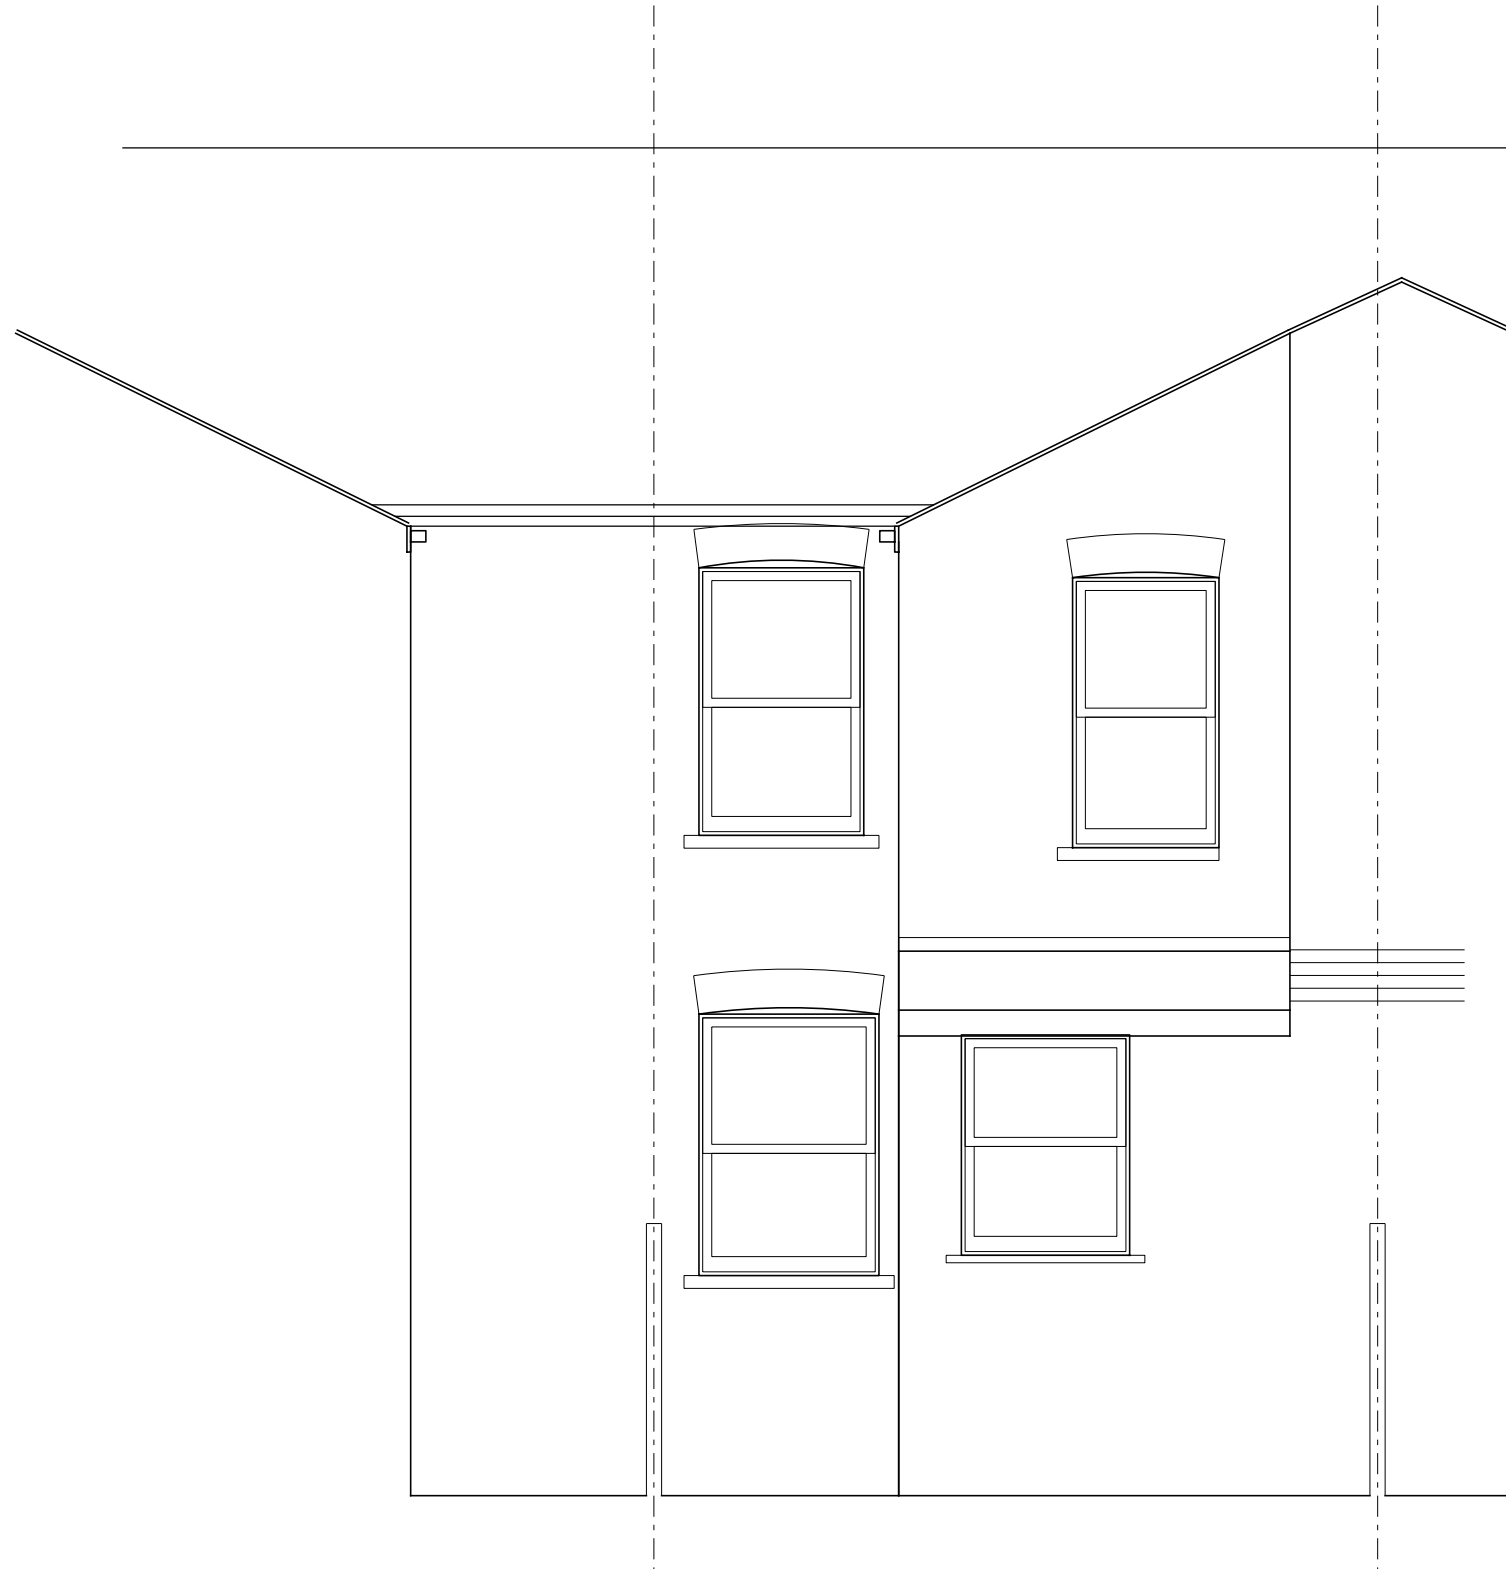

5m

1m

Project **18 WILTON ROAD, CHORLTON**

Title **EXISTING REAR ELEVATION**

Project No. **21-04** Drawing No. **L(-4)001** Status **PLANNING**

Scale **1:50@A3** Date **JUN 2021** Rev

ARCDARC.COM

ARCD
ARCHITECTS & DESIGNERS