


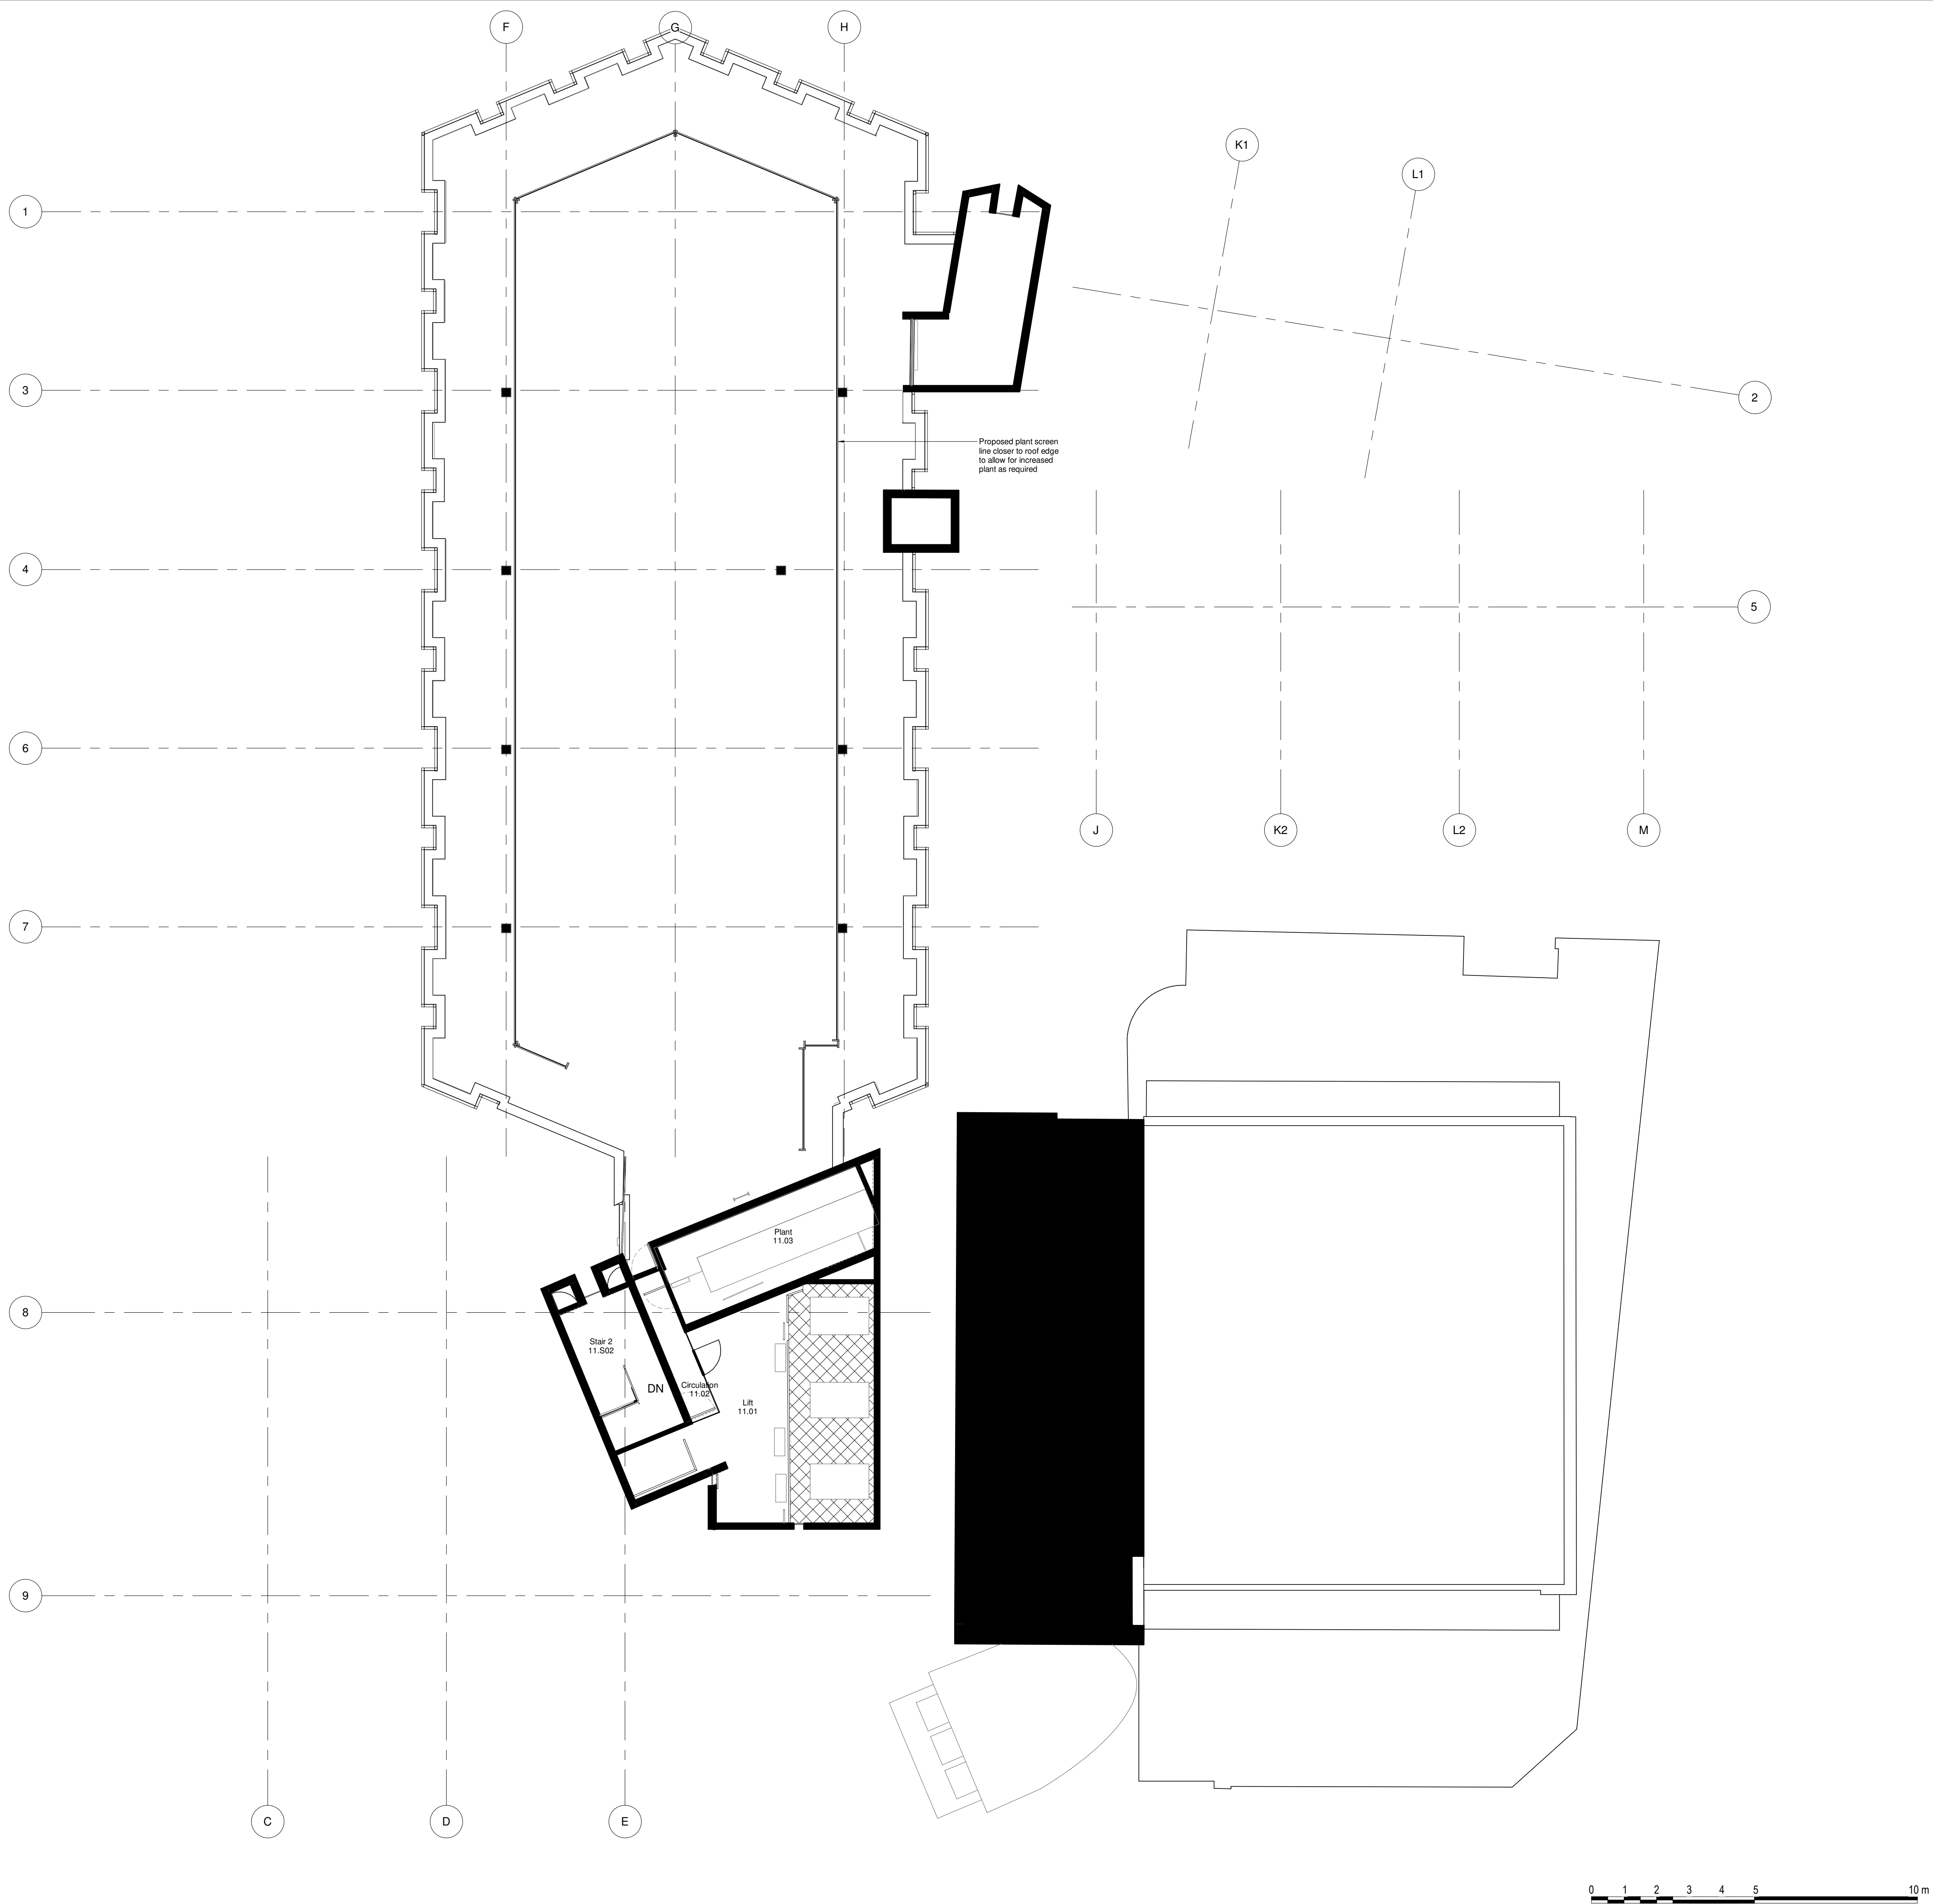

© COPYRIGHT
The copyright in this drawing is vested in Sheppard Robson and no license or assignment of any kind has been, or is, granted to any third party whether by provision of copies or originals or otherwise unless agreed in writing.

DO NOT SCALE FROM THIS DRAWING
The contractor shall check and verify all dimensions on site and report any discrepancies in writing to Sheppard Robson before proceeding work.


FOR ELECTRONIC DATA ISSUE
Electronic Data / drawings are issued as "read only" and should not be interrogated for measurement. All dimensions and levels should read, only from those values stated in text on the drawing.

- KEY**
- Pall Mall Medical Centre
Out of Scope
 - Existing Access Point
 - Proposed Access Point

NOTES

- Please note that there are areas with limited access. Some areas may differ from the survey information. Structural Slab not surveyed, dimensions to be checked on site prior to construction. Proposals subject to detailed site investigation and opening up works.
- All dimensions to be checked on site and any discrepancies to be highlighted prior to construction.
- Pall Mall Court is Grade II Listed. If in doubt about any element of the works, please consult the Architect before proceeding. Any proposed works that deviate from this drawing are to be reviewed by the Architect prior to carrying out these works.
- Special care to be taken when working adjacent to heritage features such as mosaic tiles or brick floors to stair cores, so as not to disturb or damage these features. Ensure adjacent elements are not damaged.

REV.	DATE	AMENDMENT
P01	14/01/22	First Issue
P02	25/01/22	Layouts Updated in Line with Client Comments
P03	02/02/22	Issued for Information
P04	10/02/22	Issued for Information
P05	18/02/22	Stage 2 - Issue For Stage Approval
P06	21/02/22	Issued for Information
P07	04/03/22	Issued for Information
P08	17/03/22	Issued to Design Team
P09	25/03/22	Draft issue to building control
P10	29/03/22	Issued to design team
P11	12/04/22	Draft issue for planning and listed building consent
P12	26/04/22	Stage 3 Issue
P13	29/04/22	Issue for Planning and Listed Building Consent

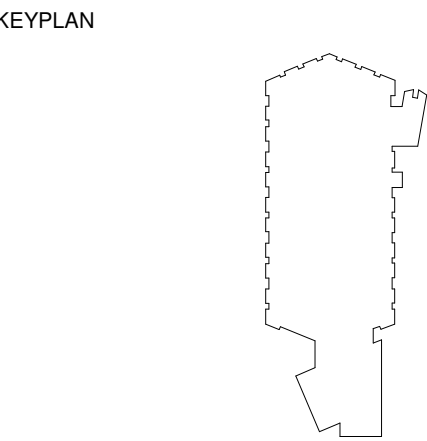

CLIENT
Bruntwood Works

bruntwood
Works

ID:SR
SHEPPARD ROBSON

27th Floor City Tower Piccadilly Plaza Manchester M1 4BT
T: +44 (0)161 233 8900 E: enquiries@sheppardrobson.com

PROJECT
Pall Mall Court

SCALE@A1	DATE	ORIGINATOR	CHECKED	AUTHORISED
1 : 100	29/04/22	LH	ASM	TOB

Eleventh Floor
Roof Plan

RIBA Stage 3		
STATUS	PURPOSE FOR ISSUE	SR NO.
S2	Planning	6911
DRAWING NO.		REV.
6911	-SRA-ZZ-11-DR-A-20111	P13