






EXISTING ELEVATIONS TO STANLEY STREET

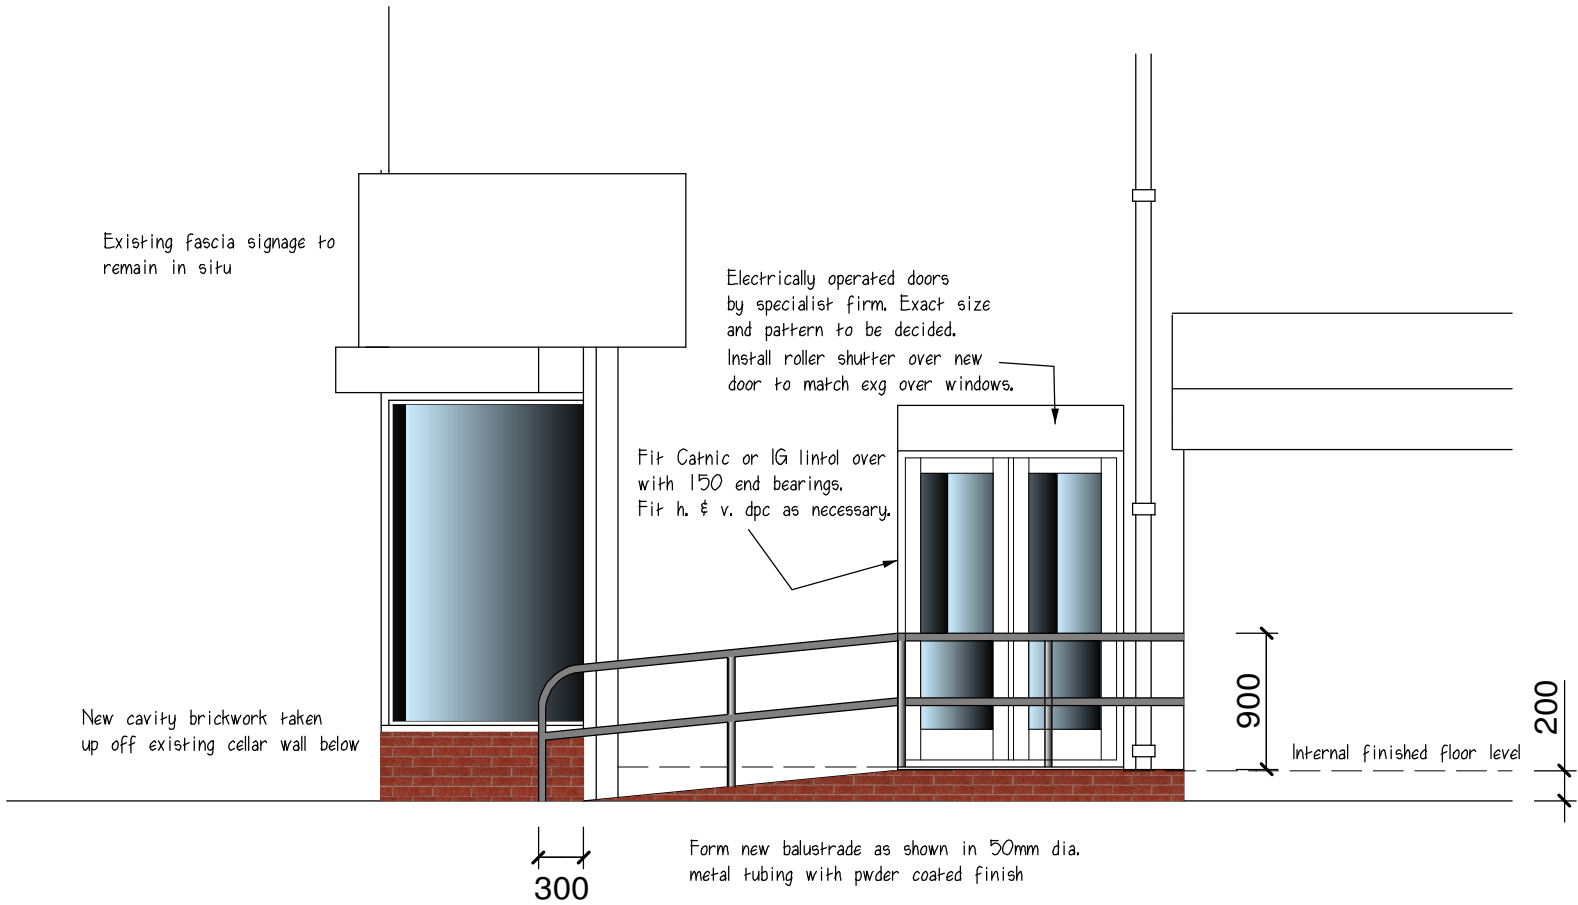

PROPOSED ELEVATION TO STANLEY STREET

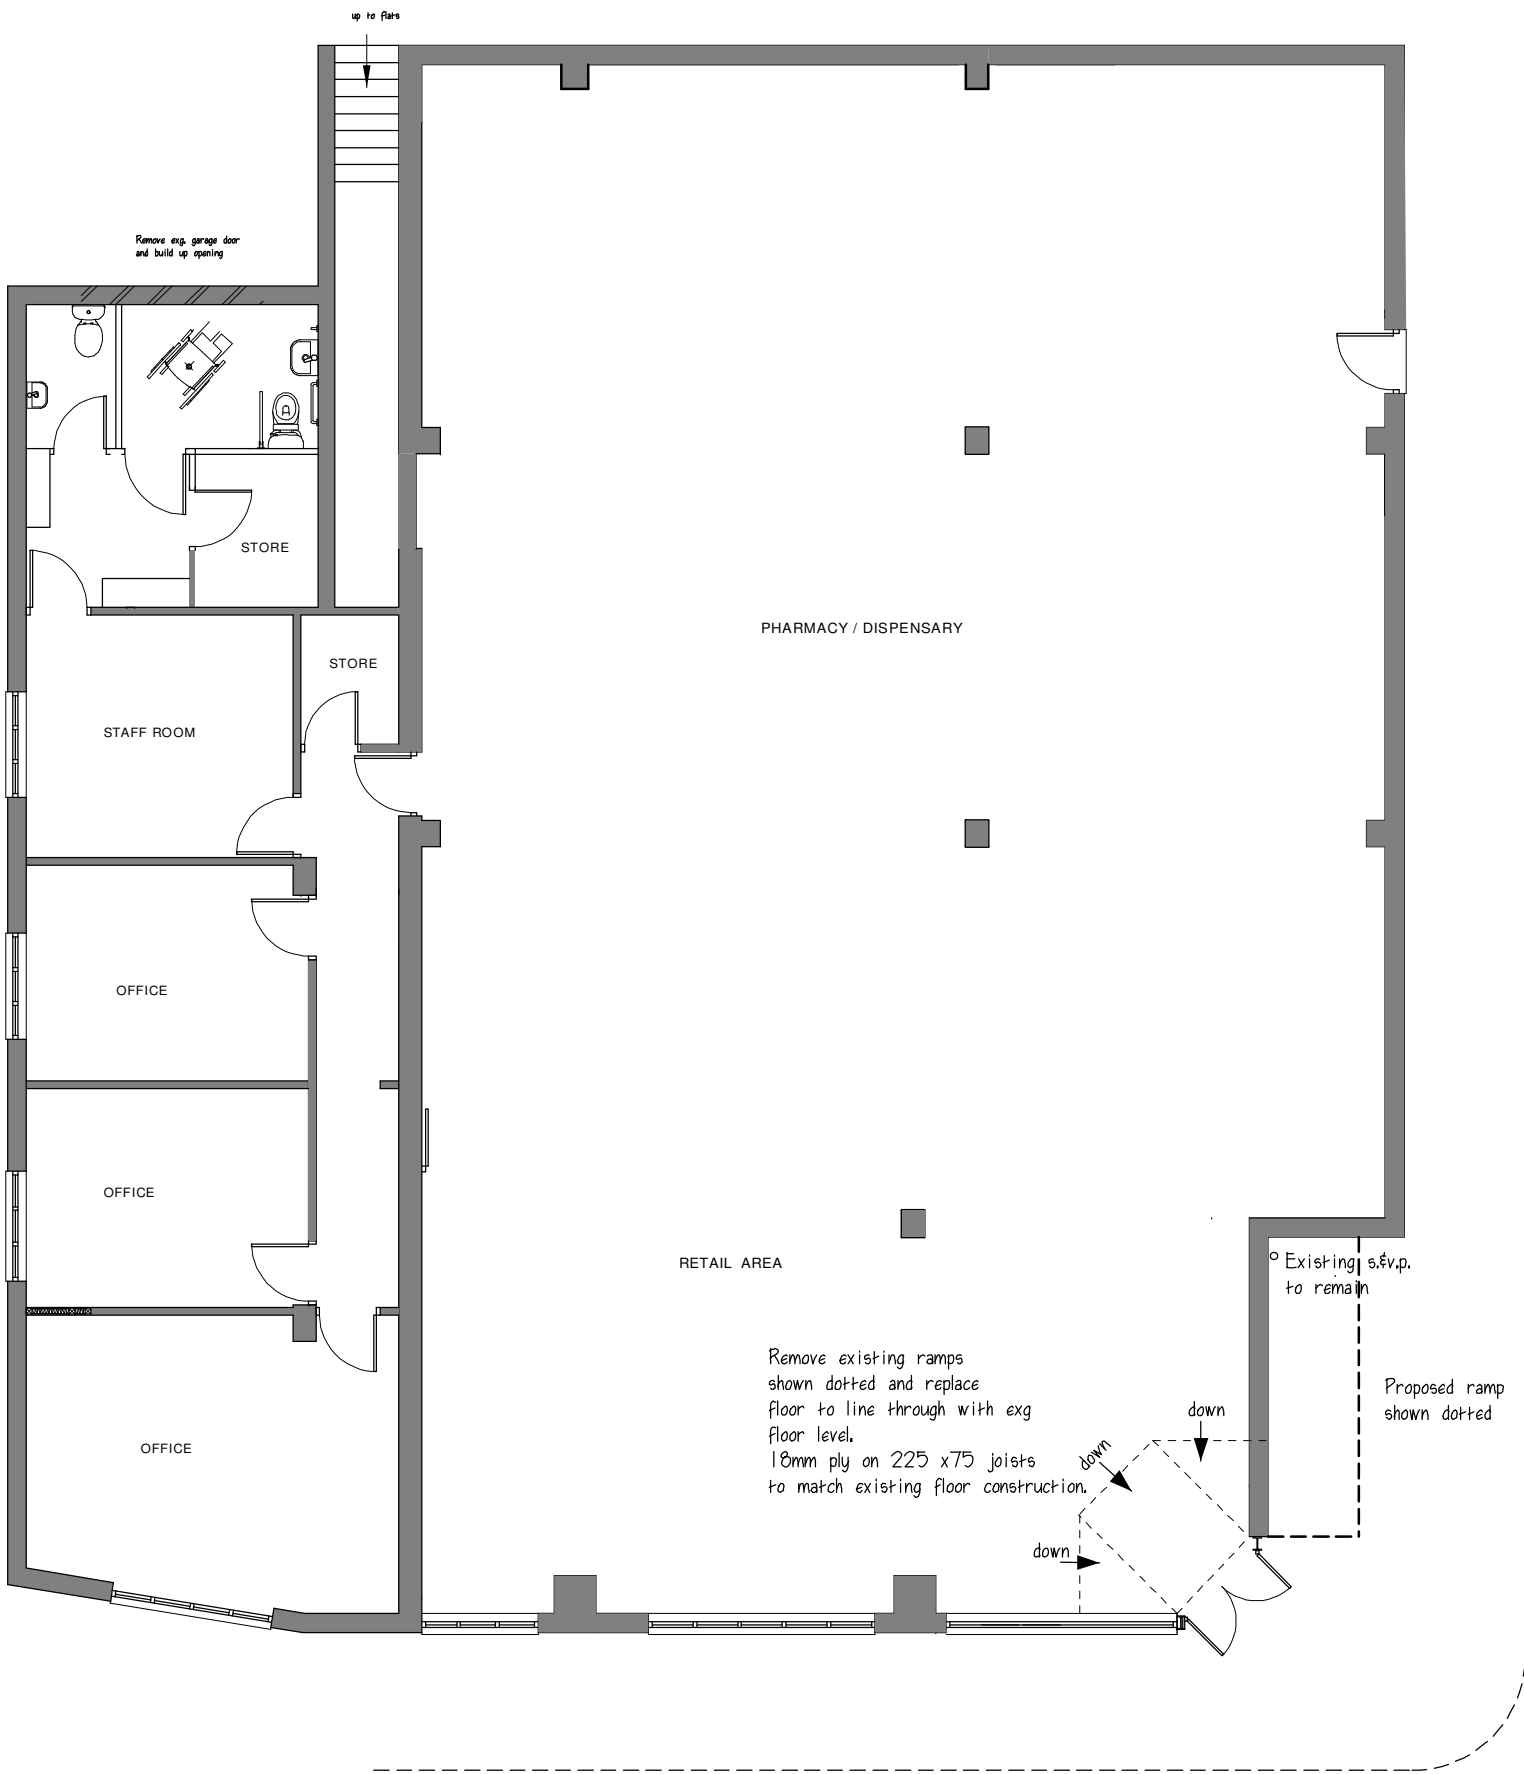

EXISTING GROUND FLOOR PLAN

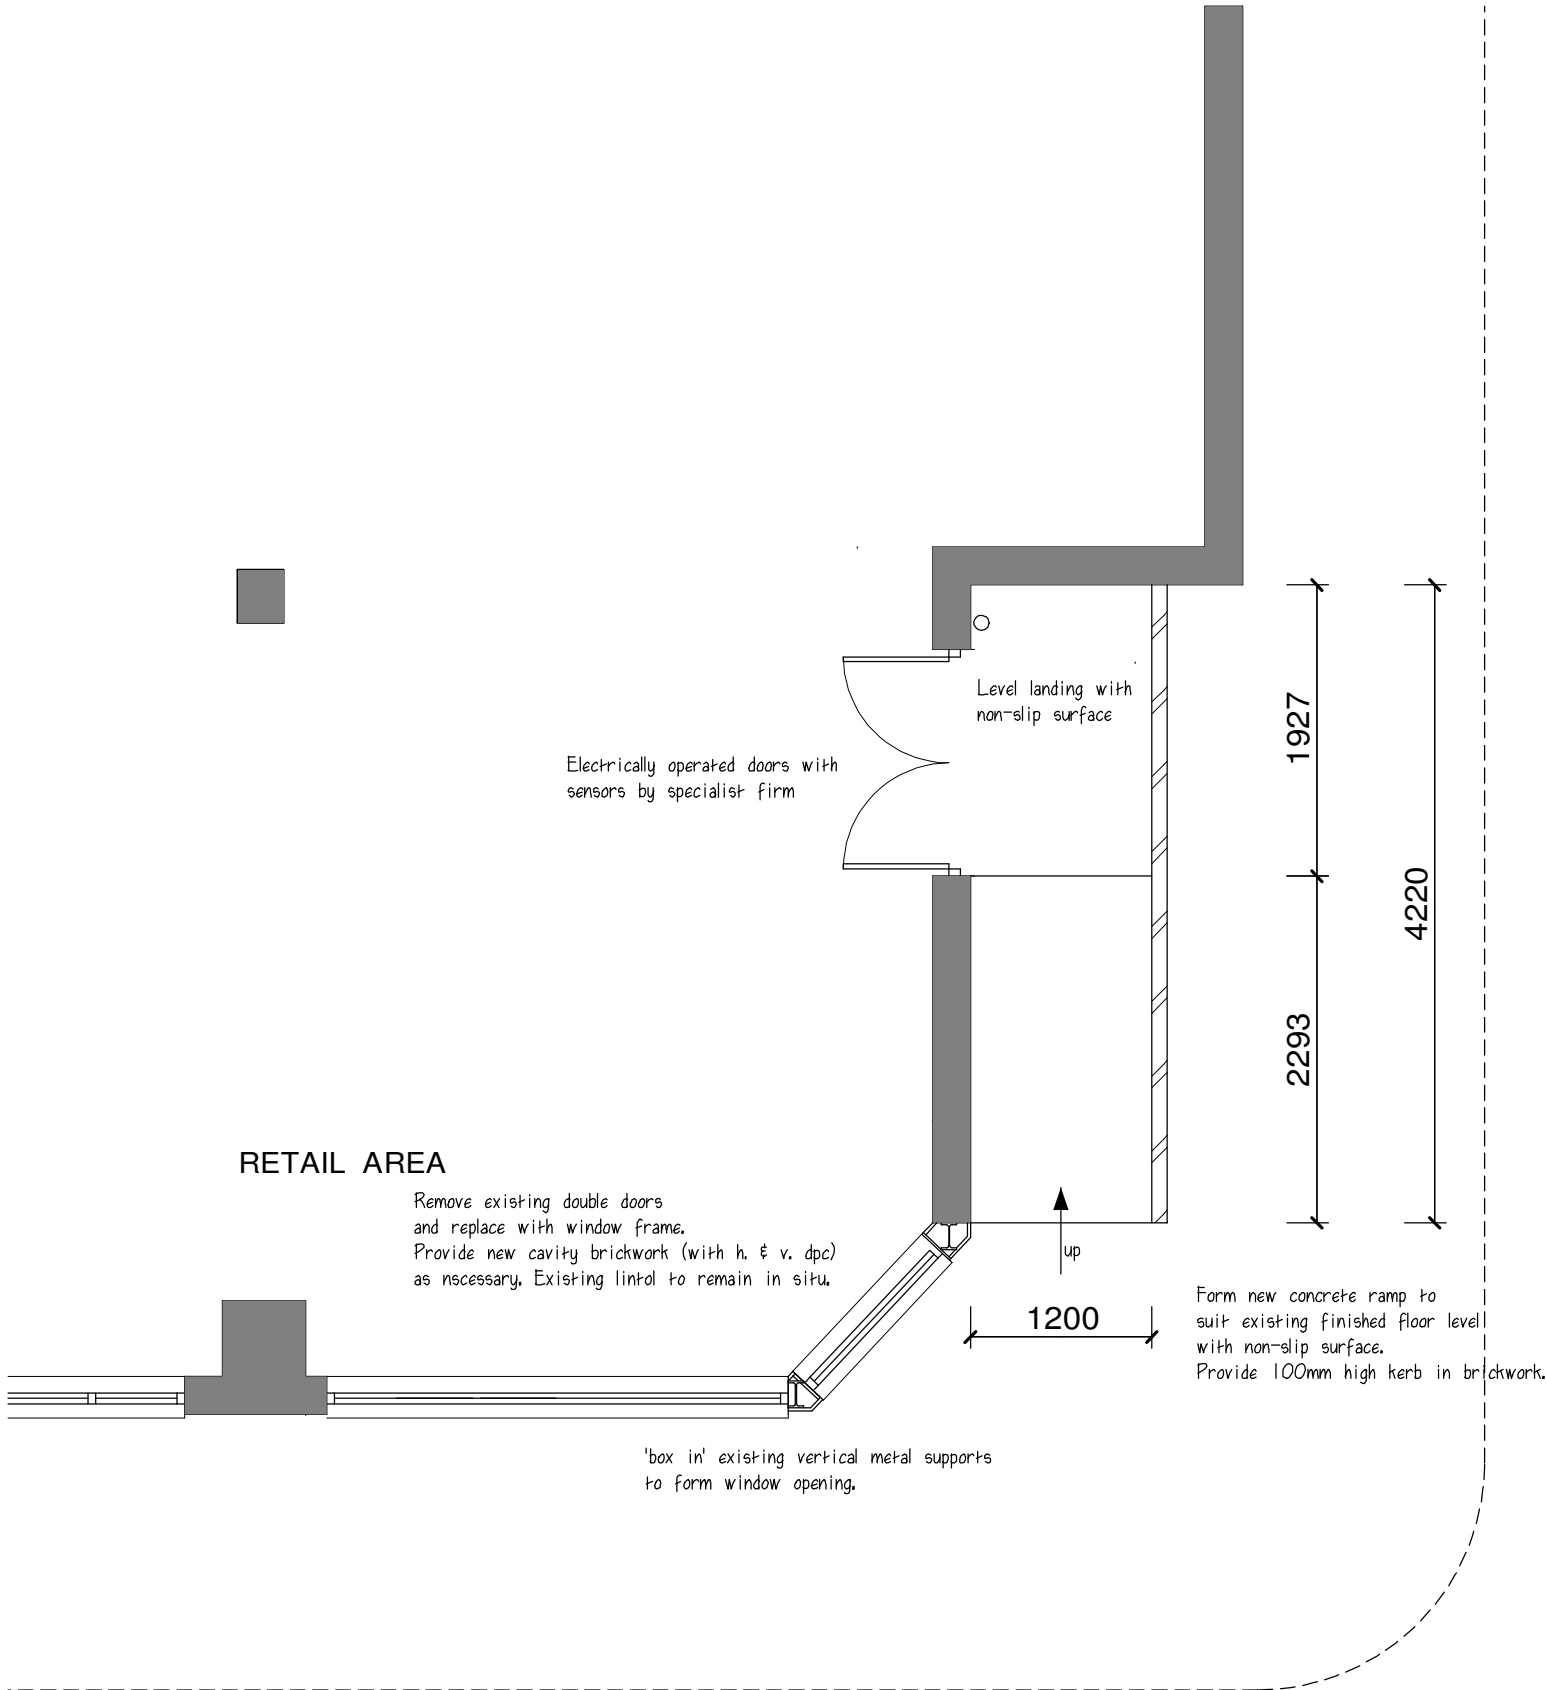

PART PROPOSED GROUND FLOOR PLAN

NOTES:
The Contractor is to check and verify all building and site dimensions, levels and sewer invert levels at connection points before work starts. This drawing must be read with and checked against any structural or other specialist drawings provided.
The Contractor is to comply in all respects with the current building regulations whether or not specifically stated on these drawings.

Before work commences ensure all planning conditions & building regulation conditions have been resolved to the satisfaction of the LPA

All works to comply with the workmanship clauses in BS8000 series and be in full compliance with the Building Regulations.

Contractor to notify Building Control at the appropriate stages in construction - necessary to determine statutory compliance.

All walls, hedges, etc. shown are assumed to be the legal boundaries, and should be checked and confirmed by the client prior to commencement of work.



c The copyright of this drawing is vested in Pinder Dawson Associates and must not be copied or reproduced without their written permission.

Client
PHARMACO CHEMISTS

Job Title
PROPOSED DISABLED ACCESS RAMP
AT 84/90 STANLEY STREET
OPENSHAW
MANCHESTER M11 1LE

Drawing Title
PLANS
ELEVATION

Scale
1 : 100 1 : 50

Dwg. No./CAD Ref.
0663/21@A2

Date
MAY 2021

Drawn by
TD

PINDER DAWSON ASSOCIATES
BUILDING DESIGN

32 FAIRFIELD WAY WESHAM
PRESTON
PR4 3EP TEL. 07732783627

email pinderdawson@outlook.com