




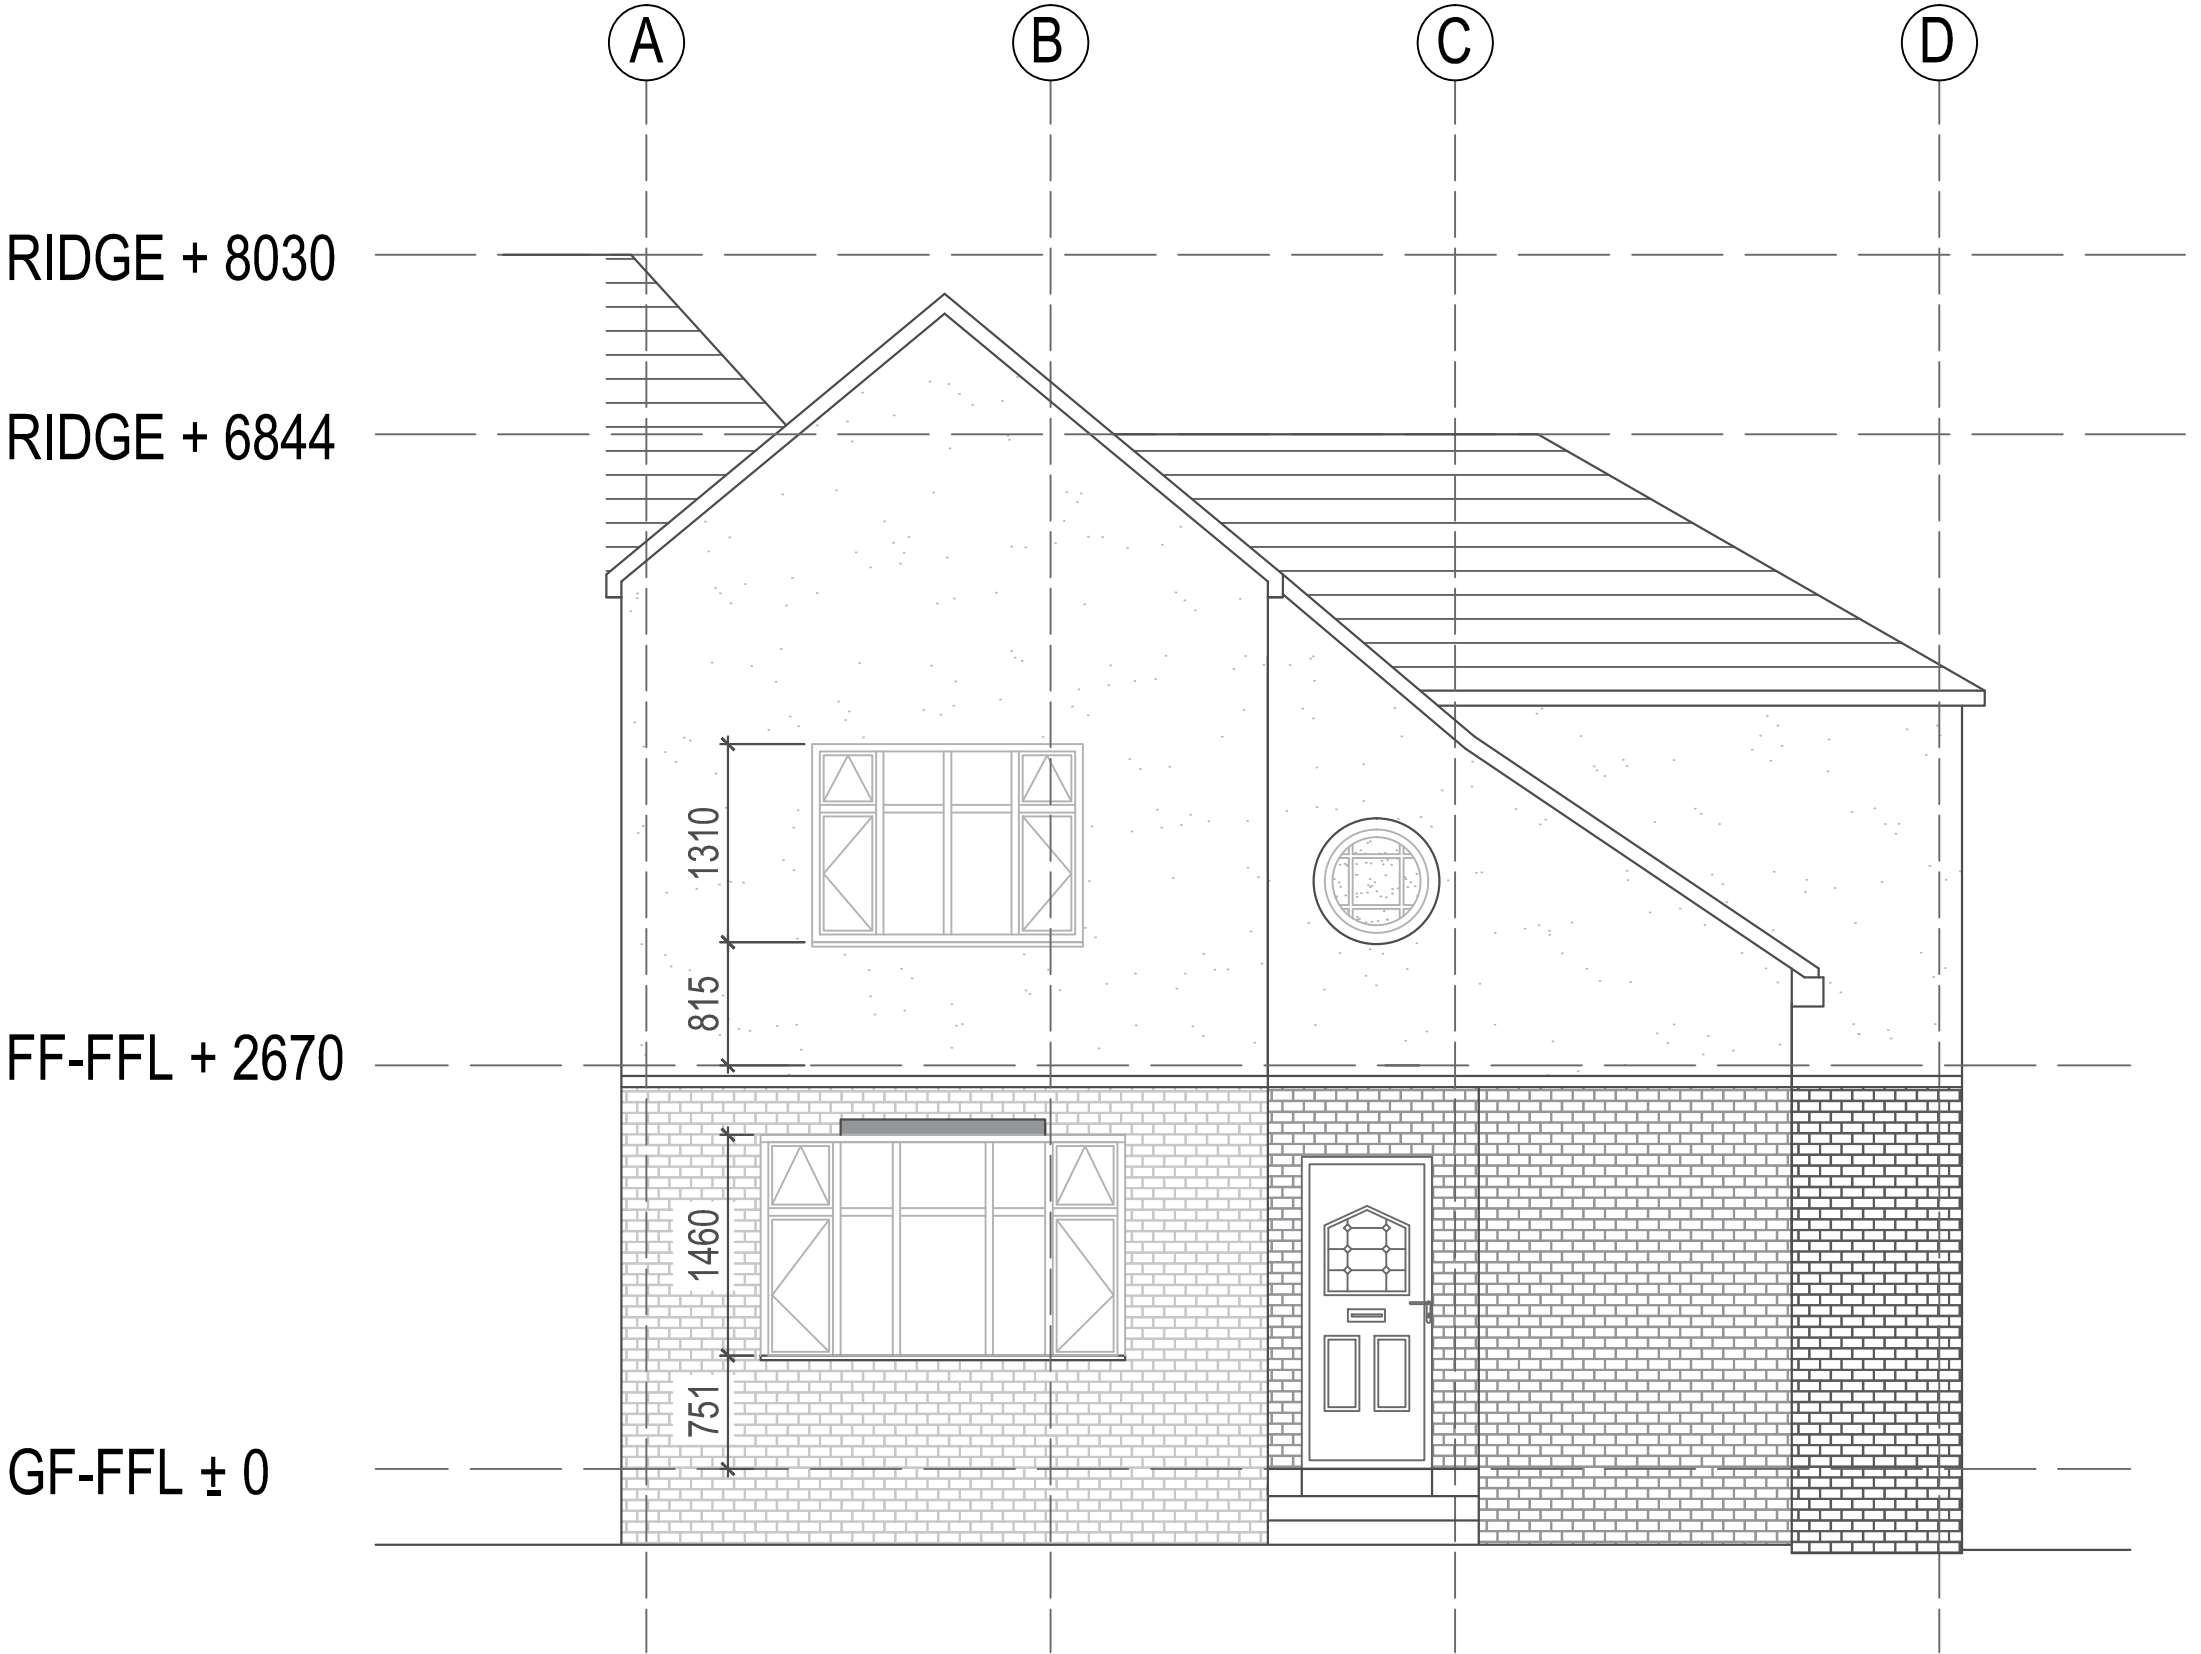

EXISTING FRONT ELEVATION

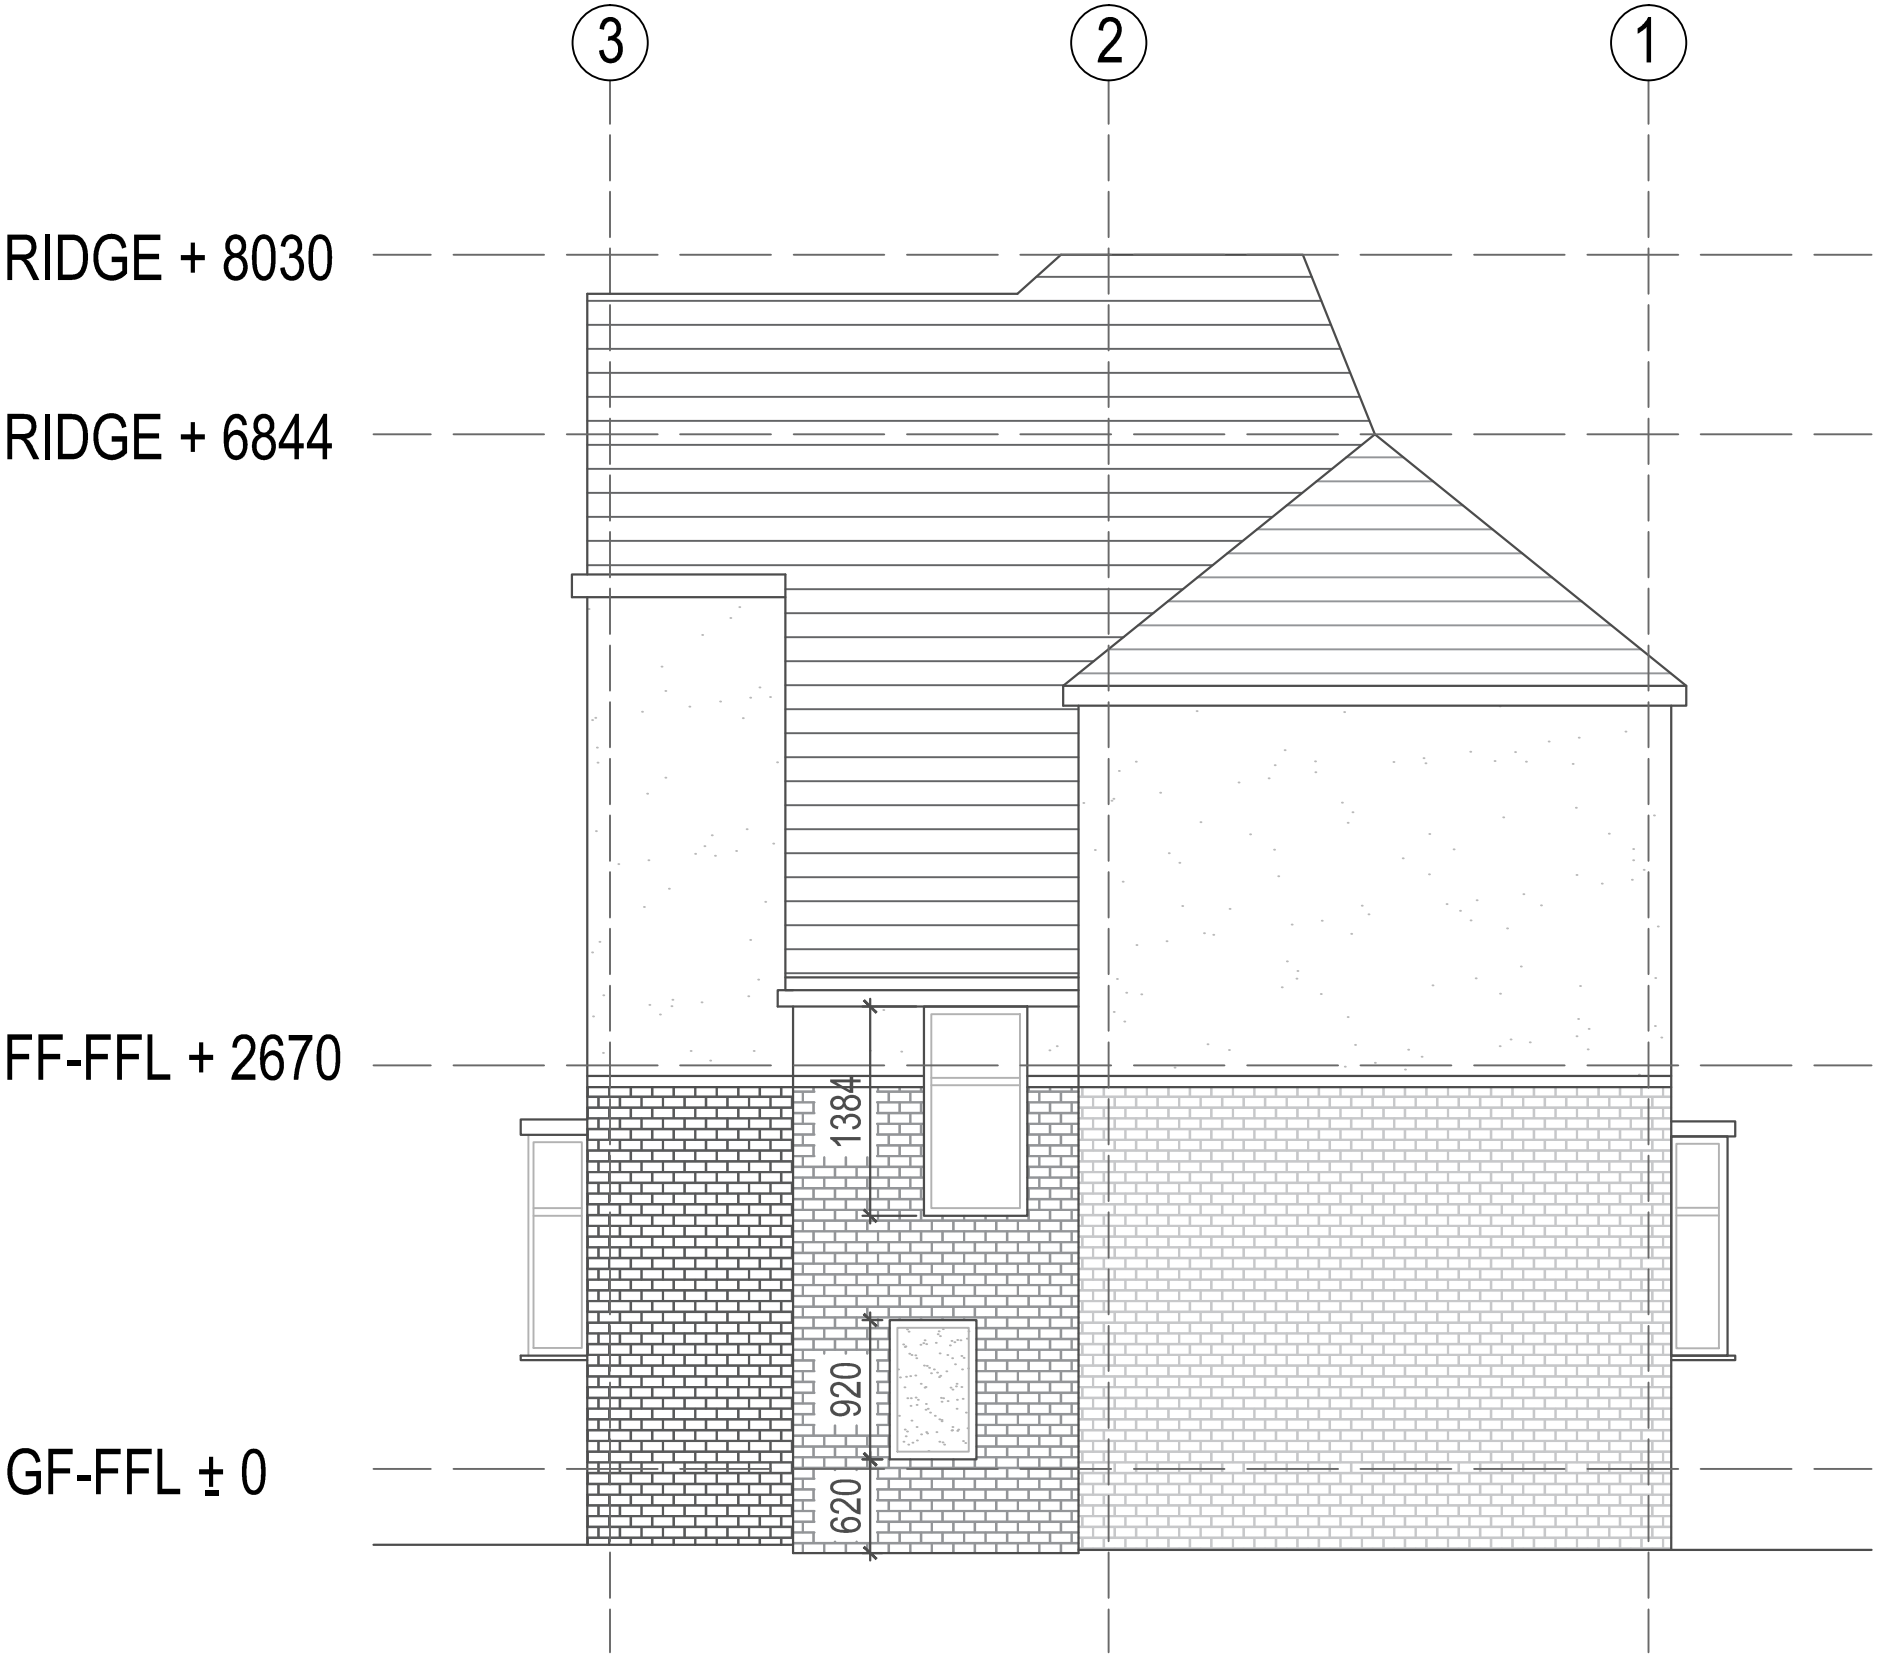

EXISTING SIDE ELEVATION

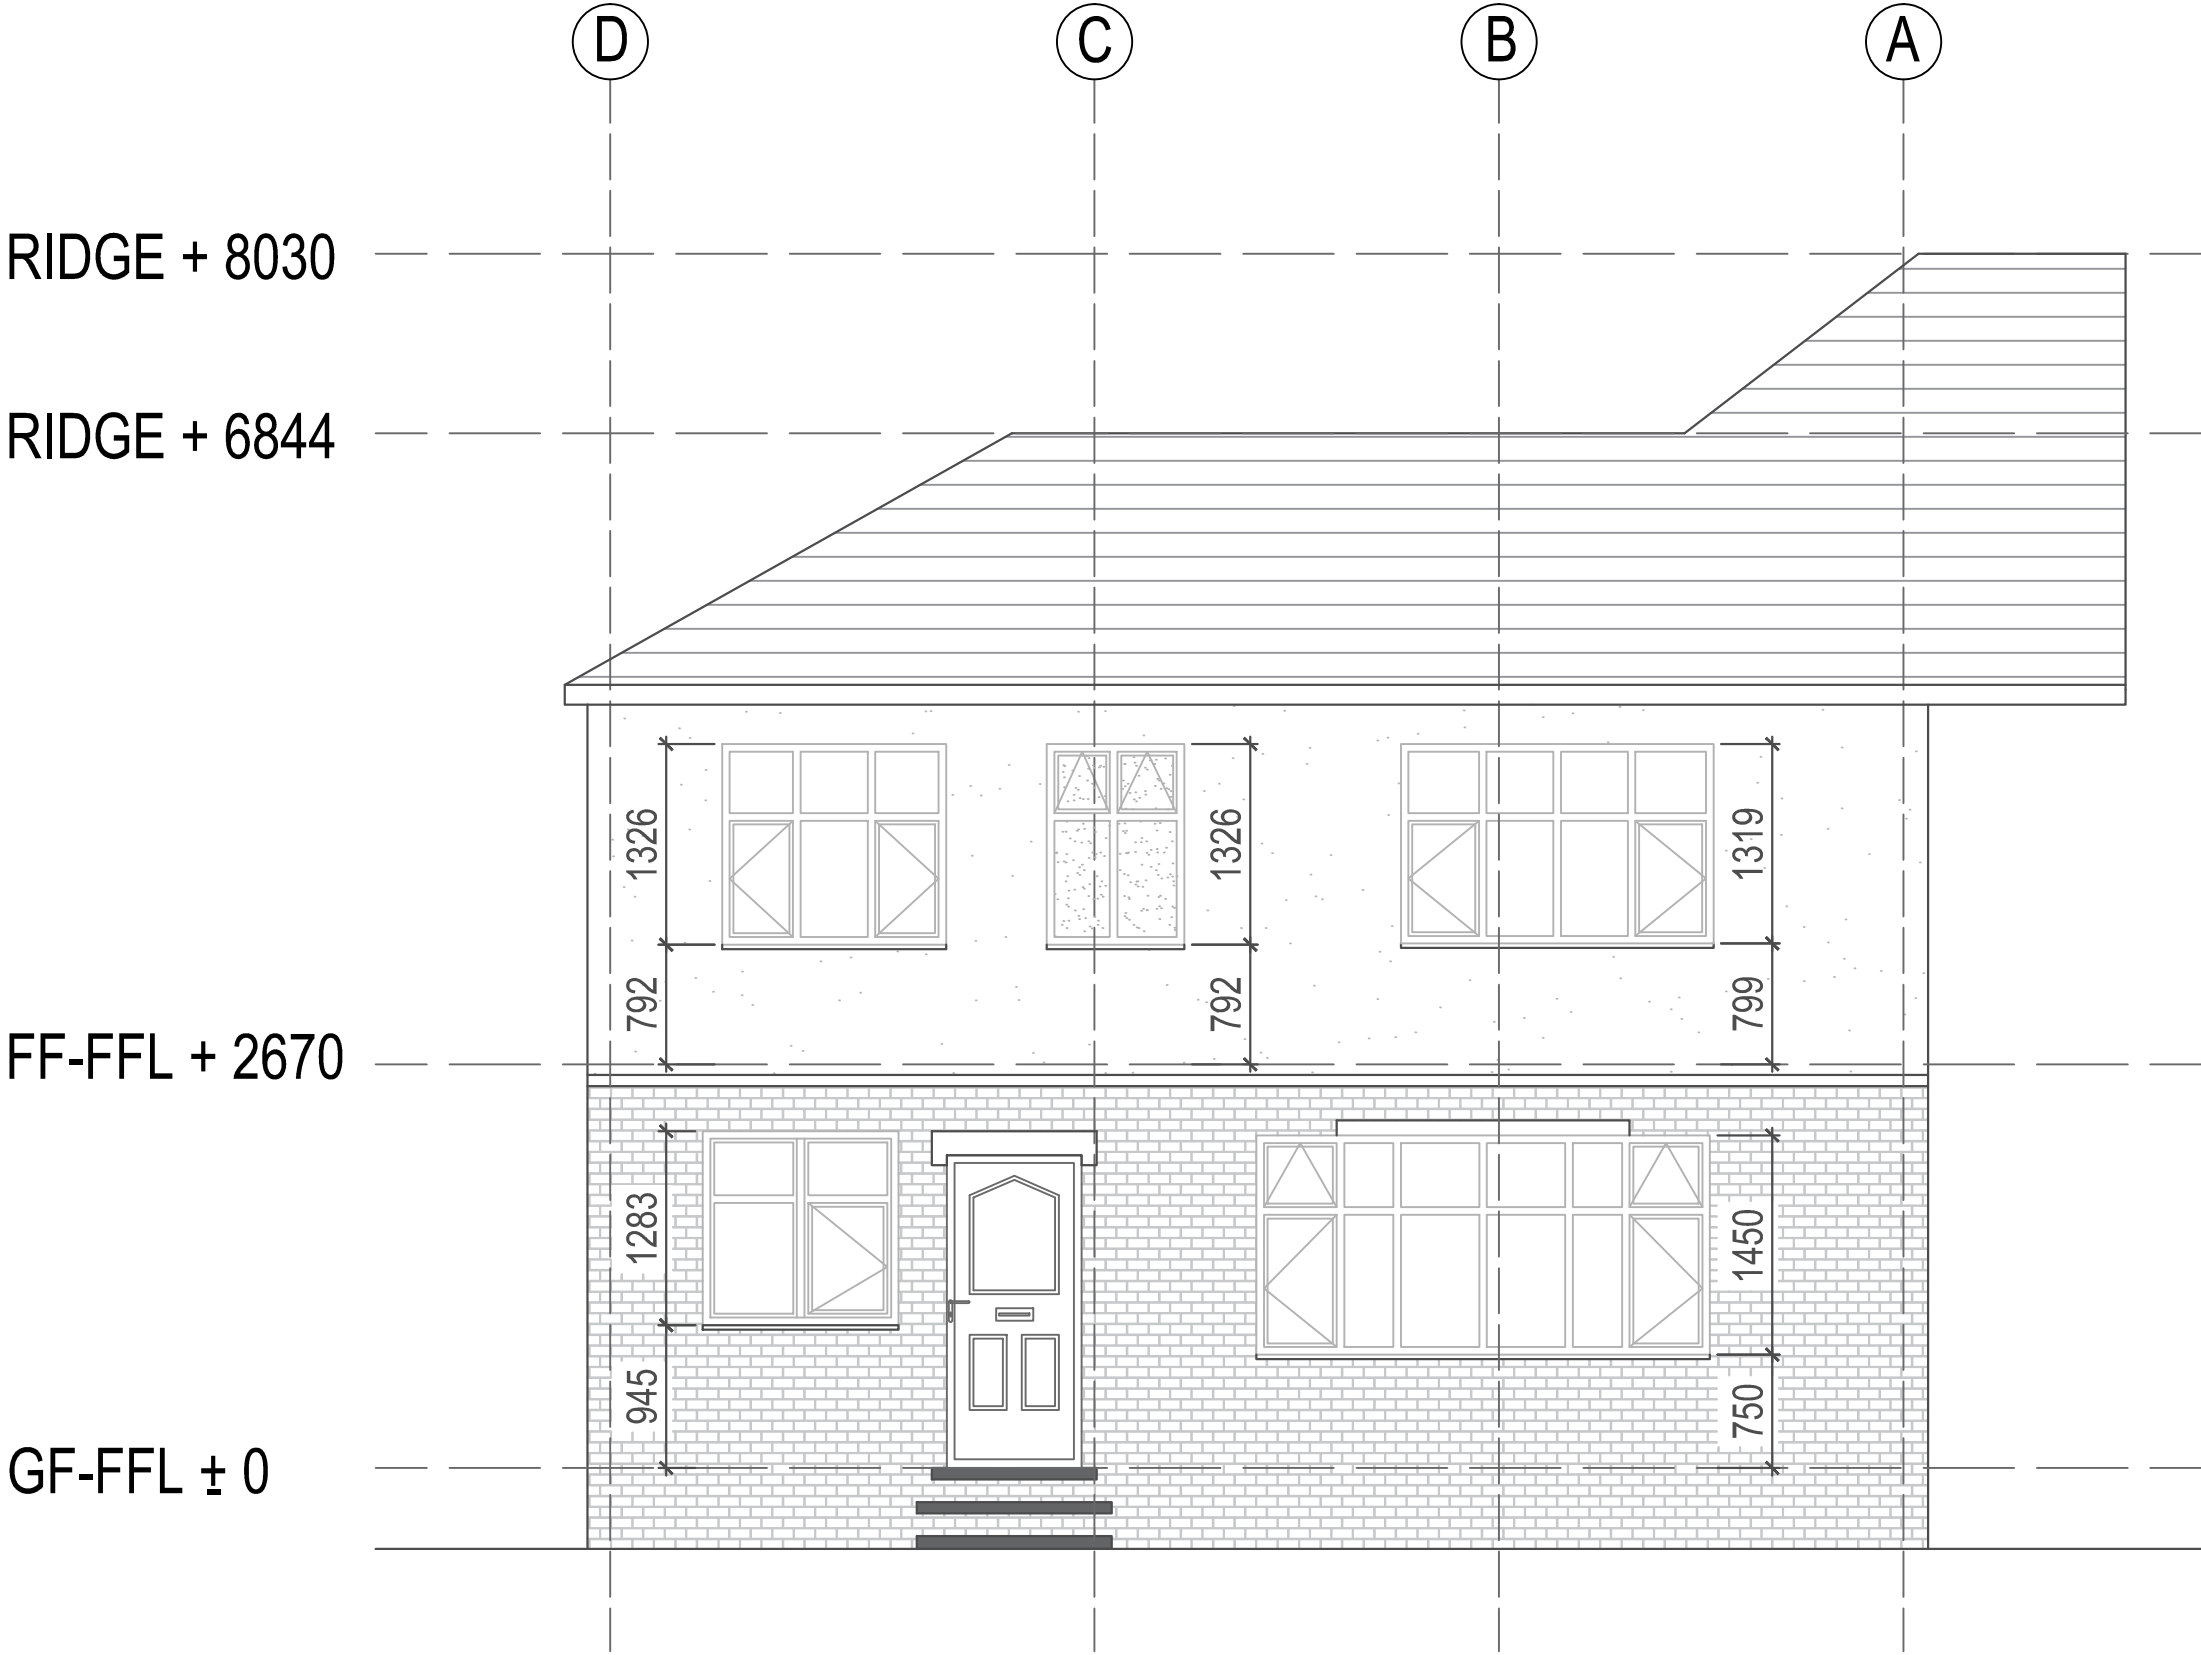

EXISTING REAR ELEVATION

GENERAL NOTES

- ALL DIMENSIONS ARE IN MILLIMETERS UNLESS OTHERWISE STATED
- CONTRACTOR IS RESPONSIBLE FOR THE CORRECT SETTING OUT OF THE WORKS ON SITE. ALL DIMENSIONS TO BE CHECKED PRIOR TO FABRICATION OF MATERIALS
- THIS DRAWING IS TO BE READ IN CONJUNCTION WITH ALL RELEVANT DRAWINGS AND SPECIFICATIONS

L1	ISSUE FOR PLANNING PERMISSION	27 APR 2021	LF
REV	DESCRIPTION	DATE	BY



CLIENT:
MR.SAEID MOKHTASSI
ADDRESS:
3 PARRS WOOD AVENUE, M20 5WB

DRAWING NAME
EXISTING ELEVATIONS

DRAWING STATUS
PLANNING PERMISSION

DRAWN: LF | DATE: 25.04.21

APPROVED: LALEH FADAPOUR

1:50@A1 | 03 | L1
SCALE | DRAWING NUMBER | REV

