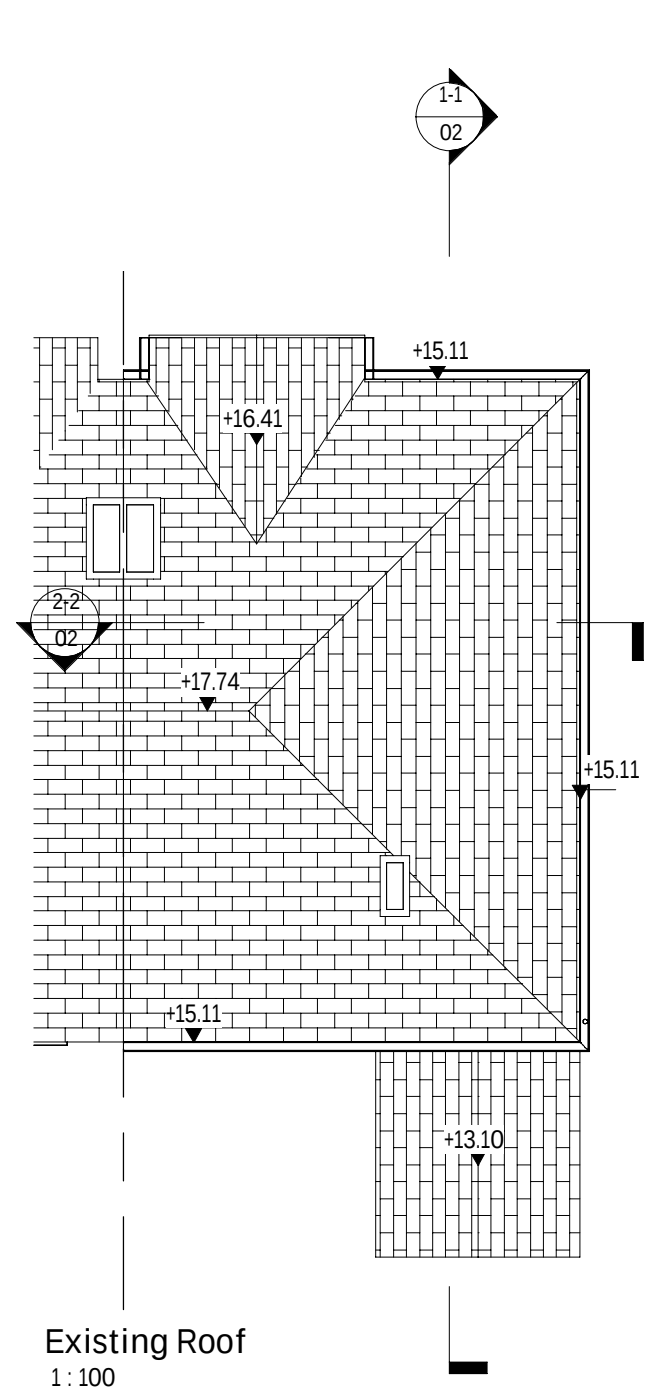
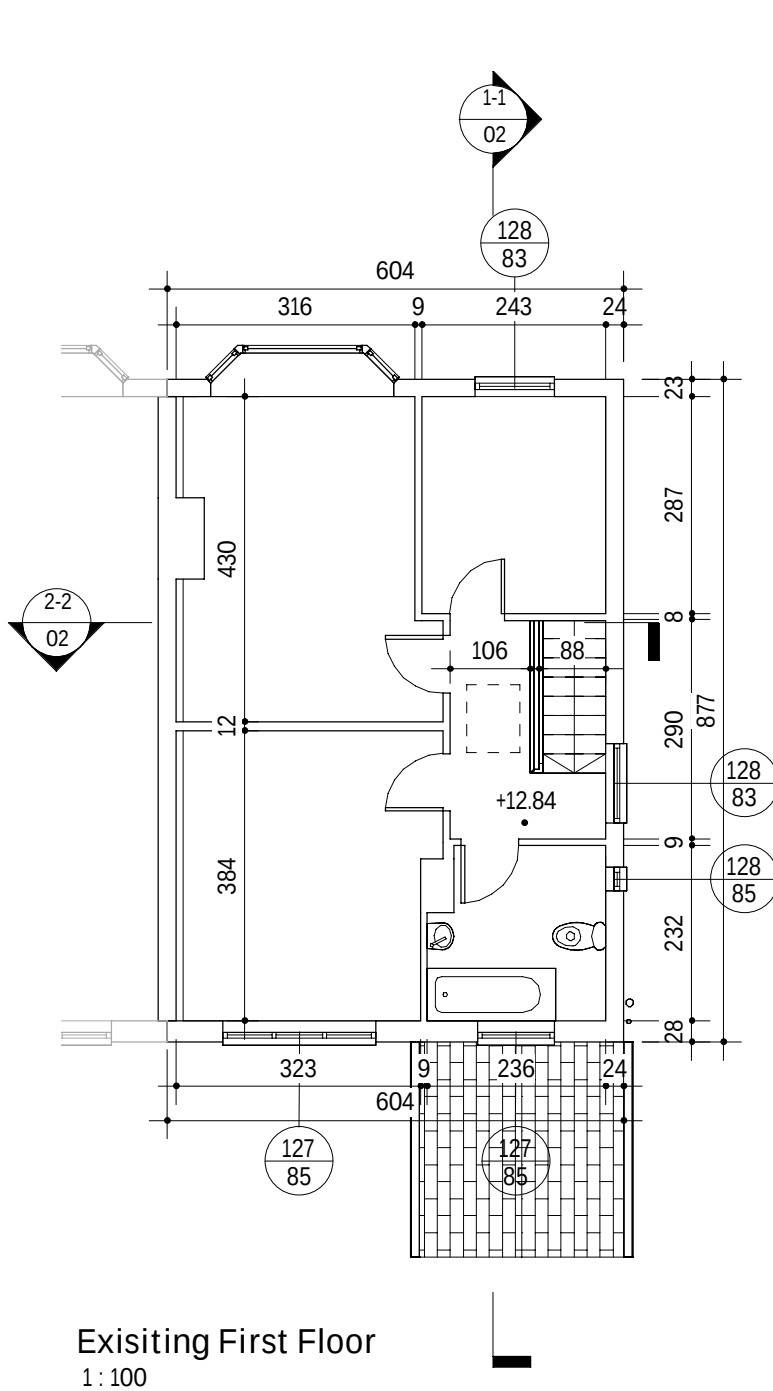
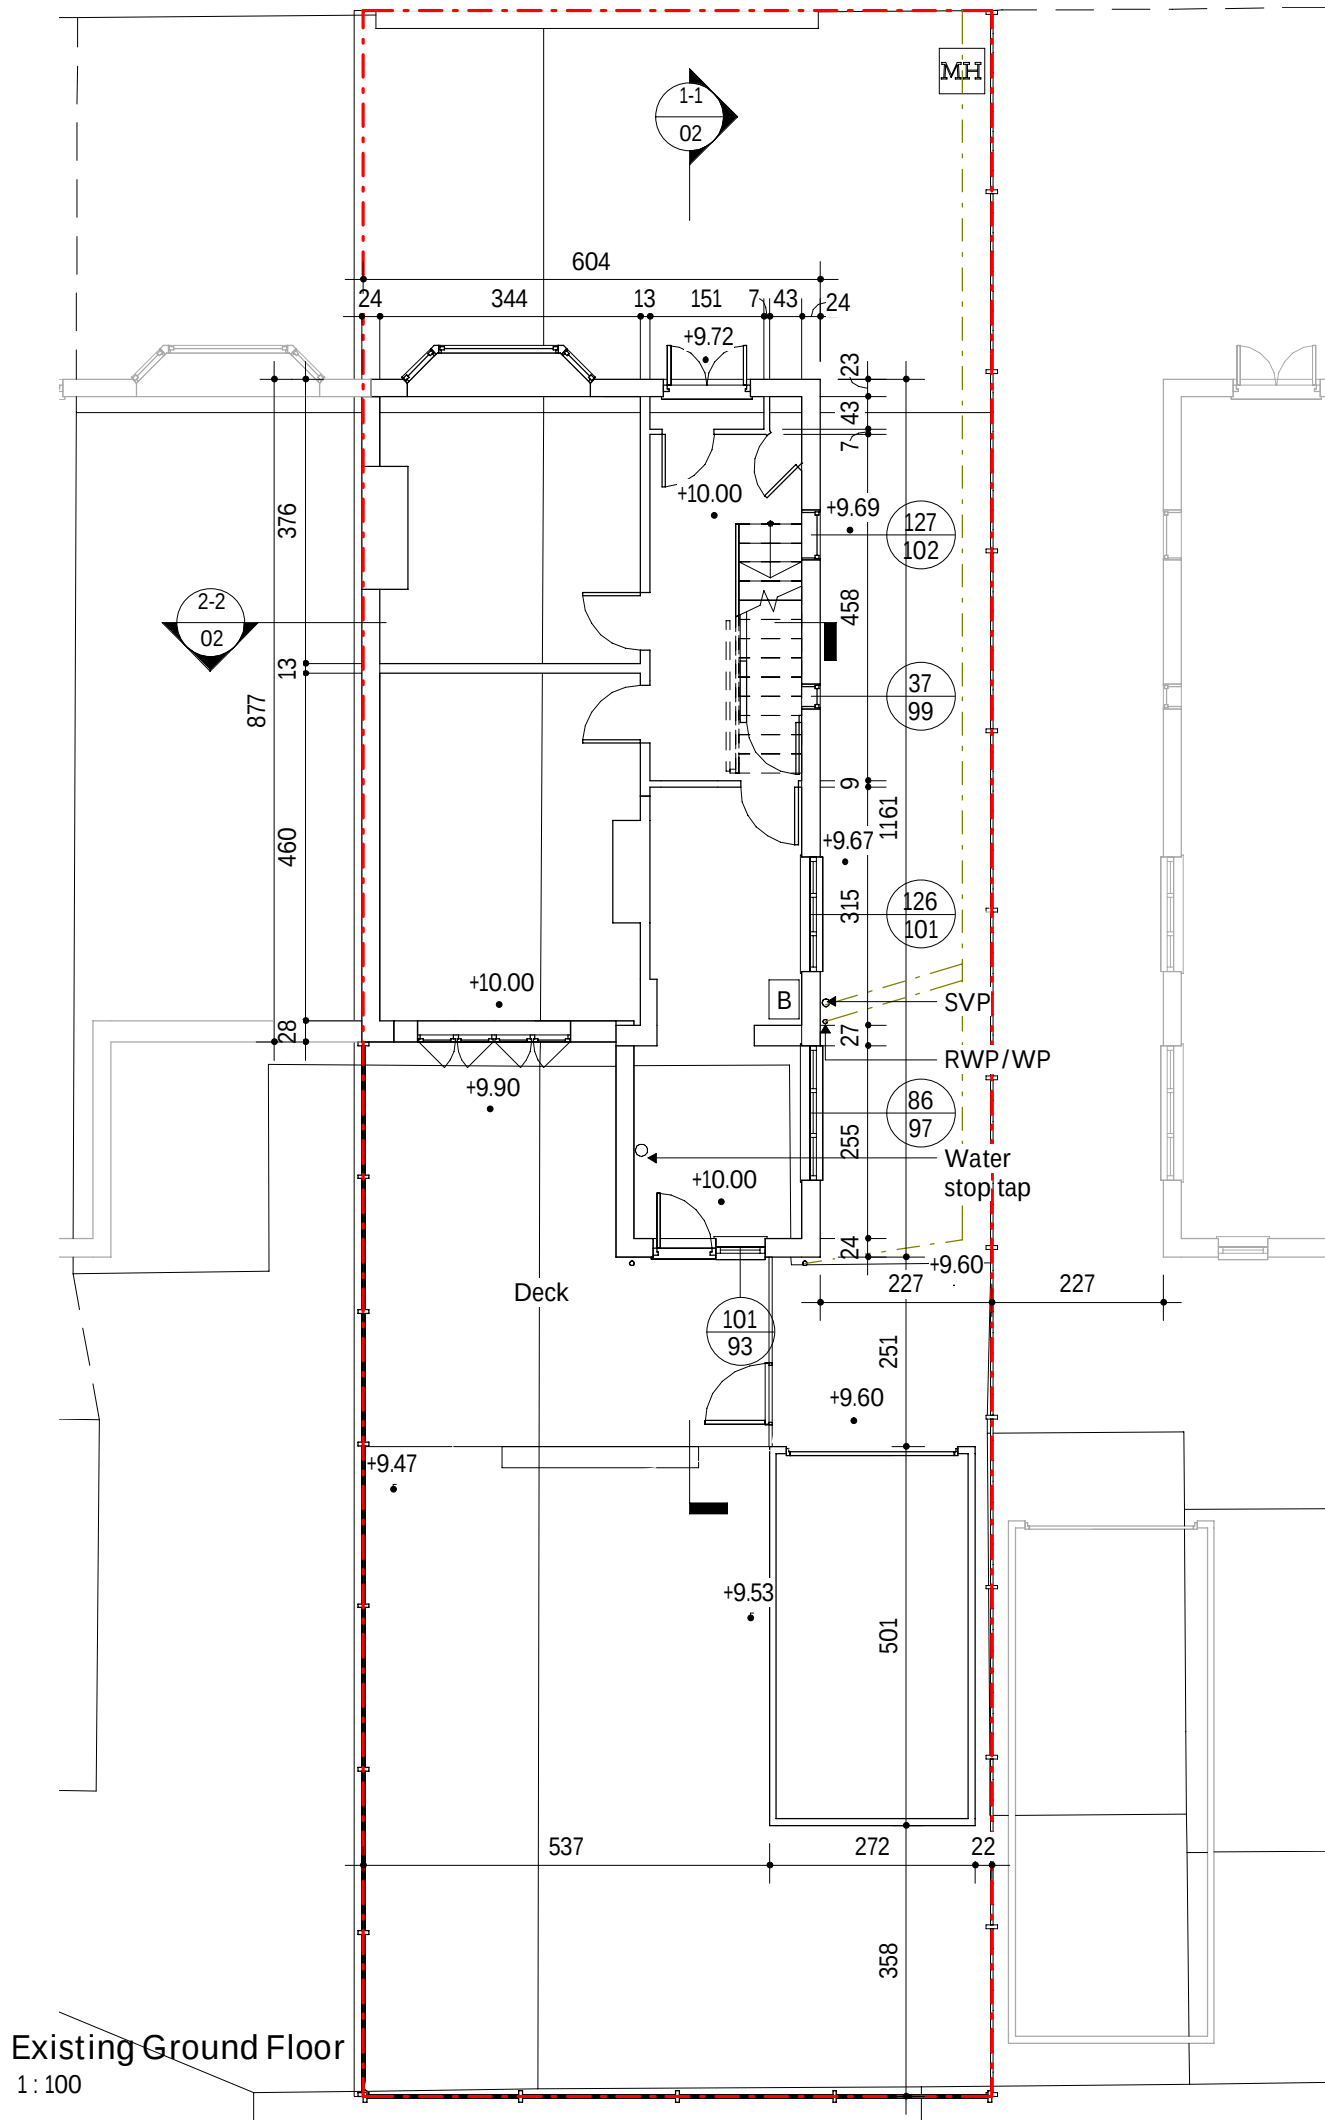


www.prideroad.co.uk | Tel. 0151 665 0103 | Email: magda@prideroad.co.uk | @architectMagda | Manchester

Notes:

©Pride Rd. Ltd. 2016. All rights reserved. This drawing must not be reproduced without permission. Do not scale from this drawing. All dimensions in millimeters unless stated otherwise. Any discrepancies should be reported to the Architect NB. Contractor must check and confirm all dimensions on site prior to manufacture. Concept design drawings are not suitable for planning applications or Building Regulations applications. Client and Contractor to ensure that structural design has been approved by a Building Inspector and works in general to be approved by a Building Inspector.

Client: Ruth Ryan		Project: 18 Crimsworth Av Manchester M16 0FB	
Title: Existing floor plans			
0 1 2 3 m	Scale@A3: 1 : 100	Date: 21/4/25	Drawn: LG Job no: M325 Dwg no: 01 Rev: A