




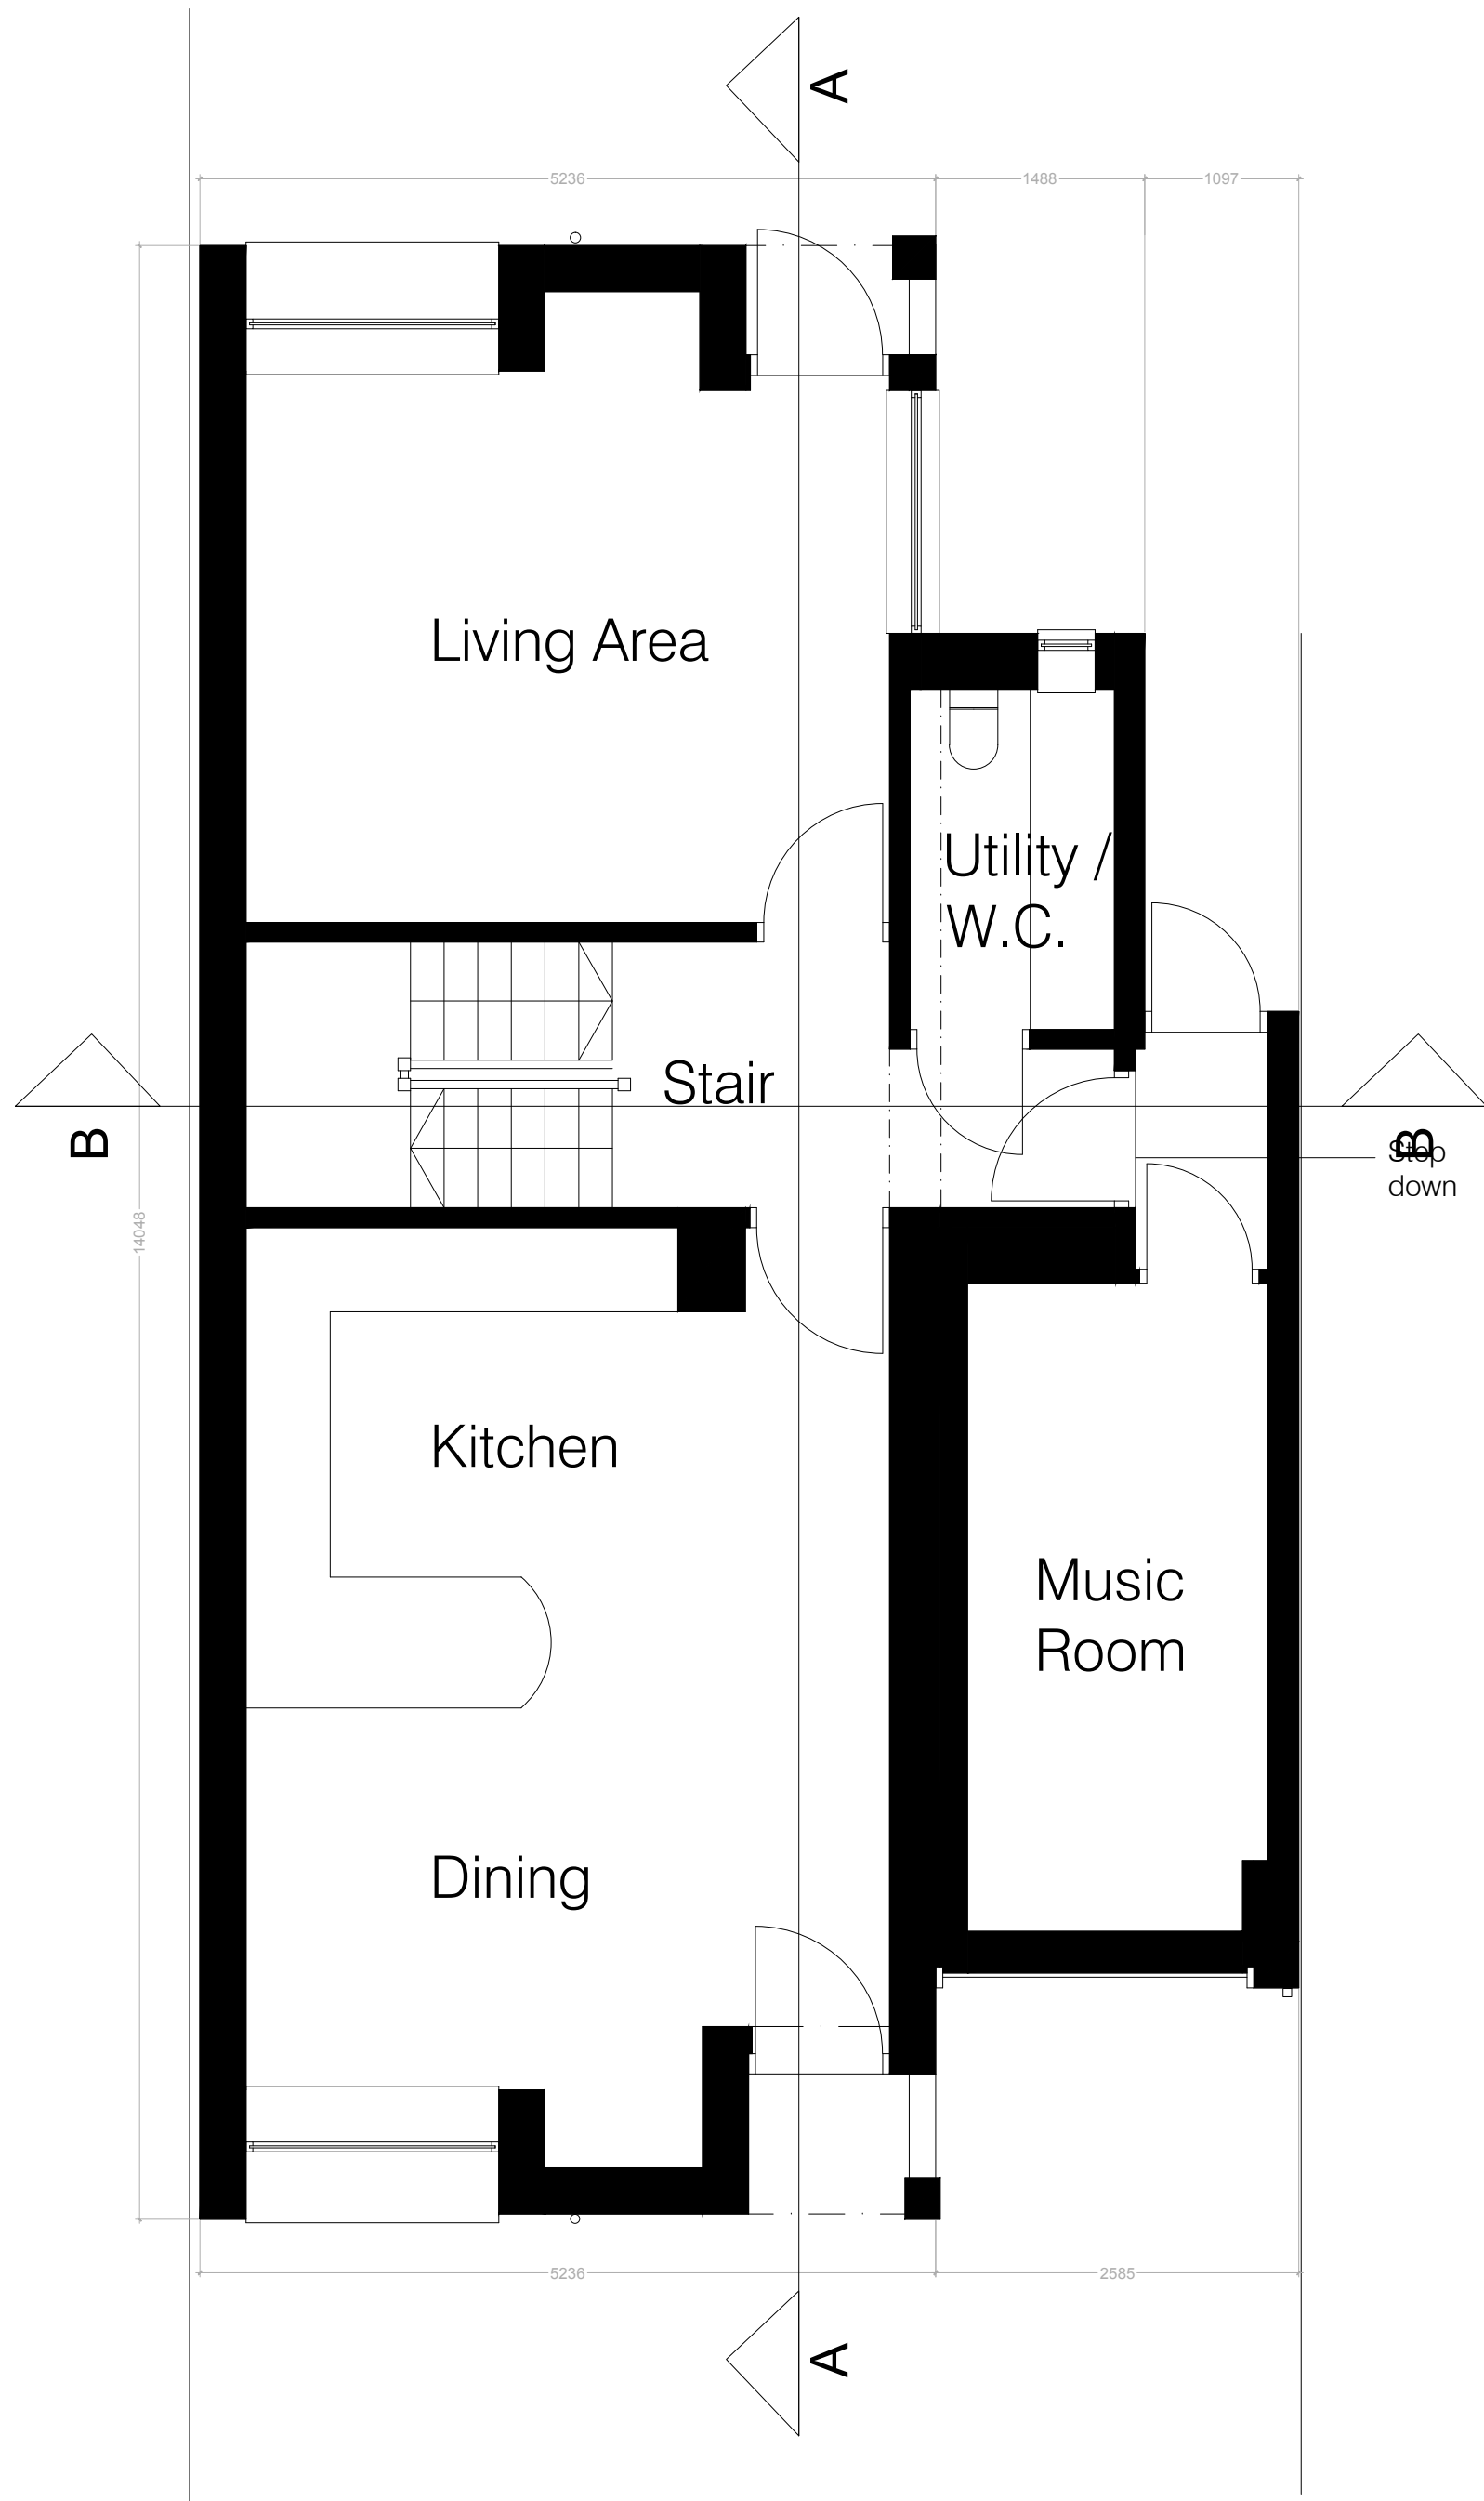



EXISTING GROUND FLOOR PLAN

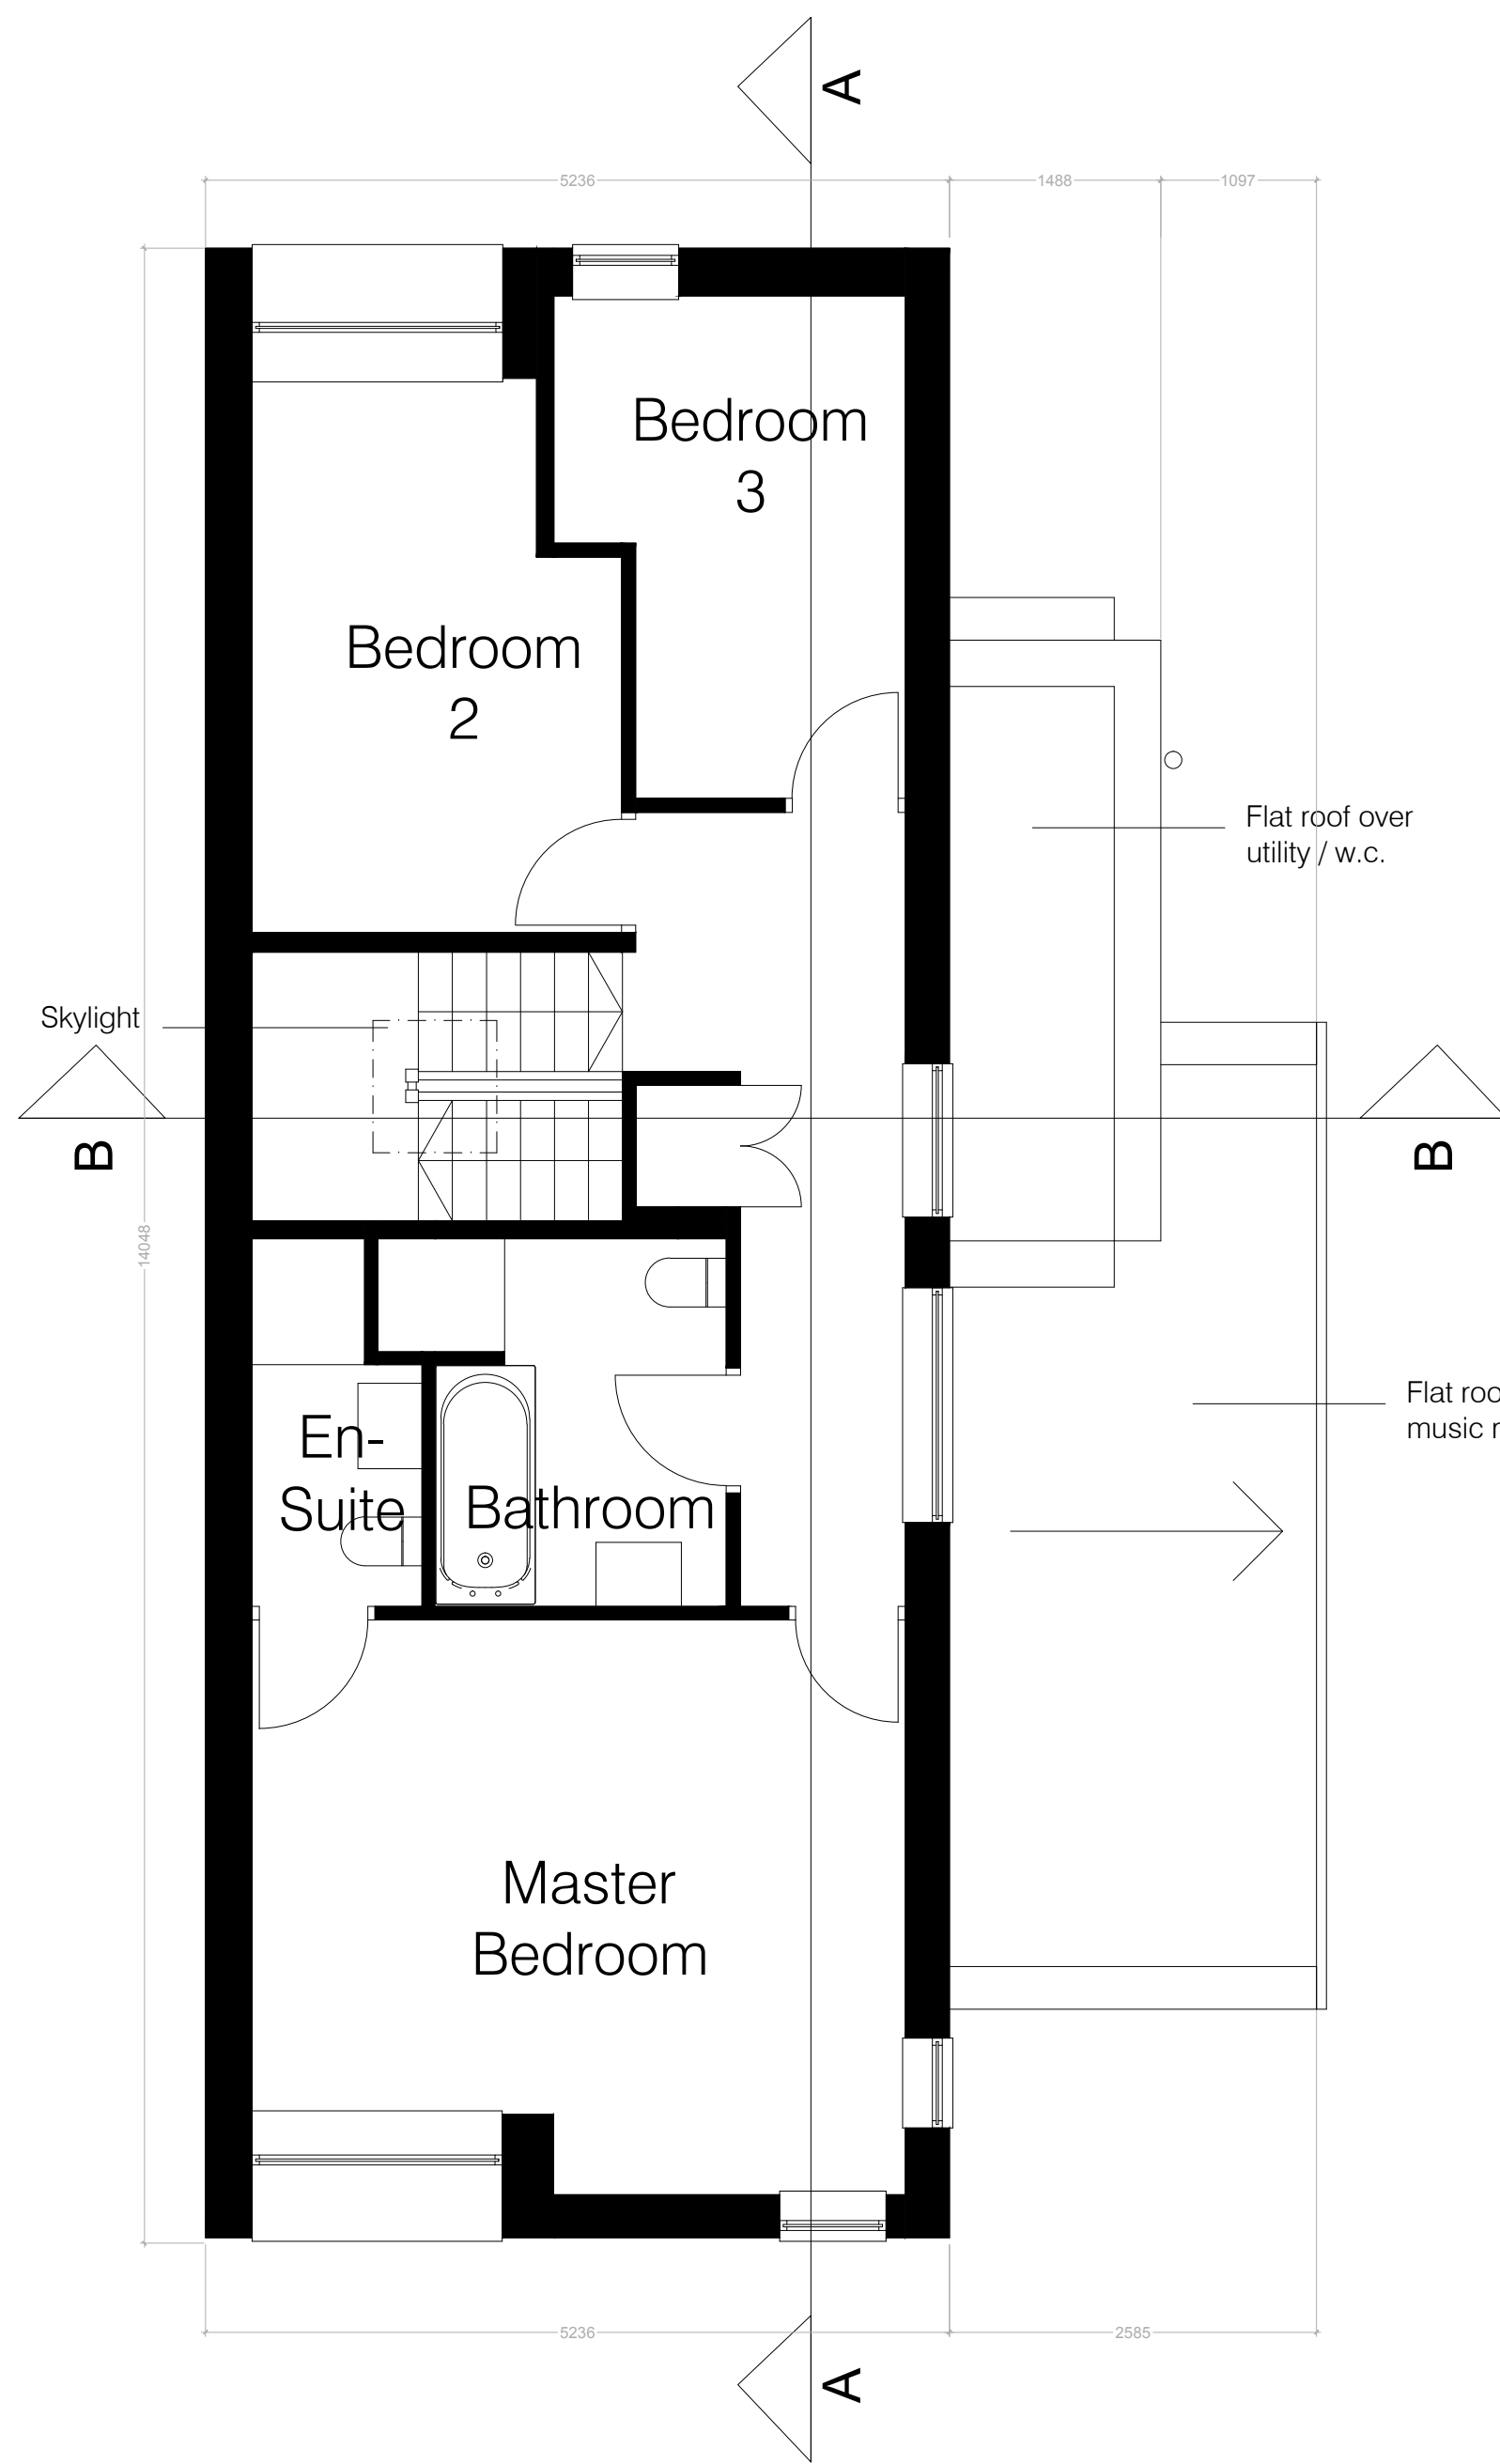

EXISTING FIRST FLOOR PLAN

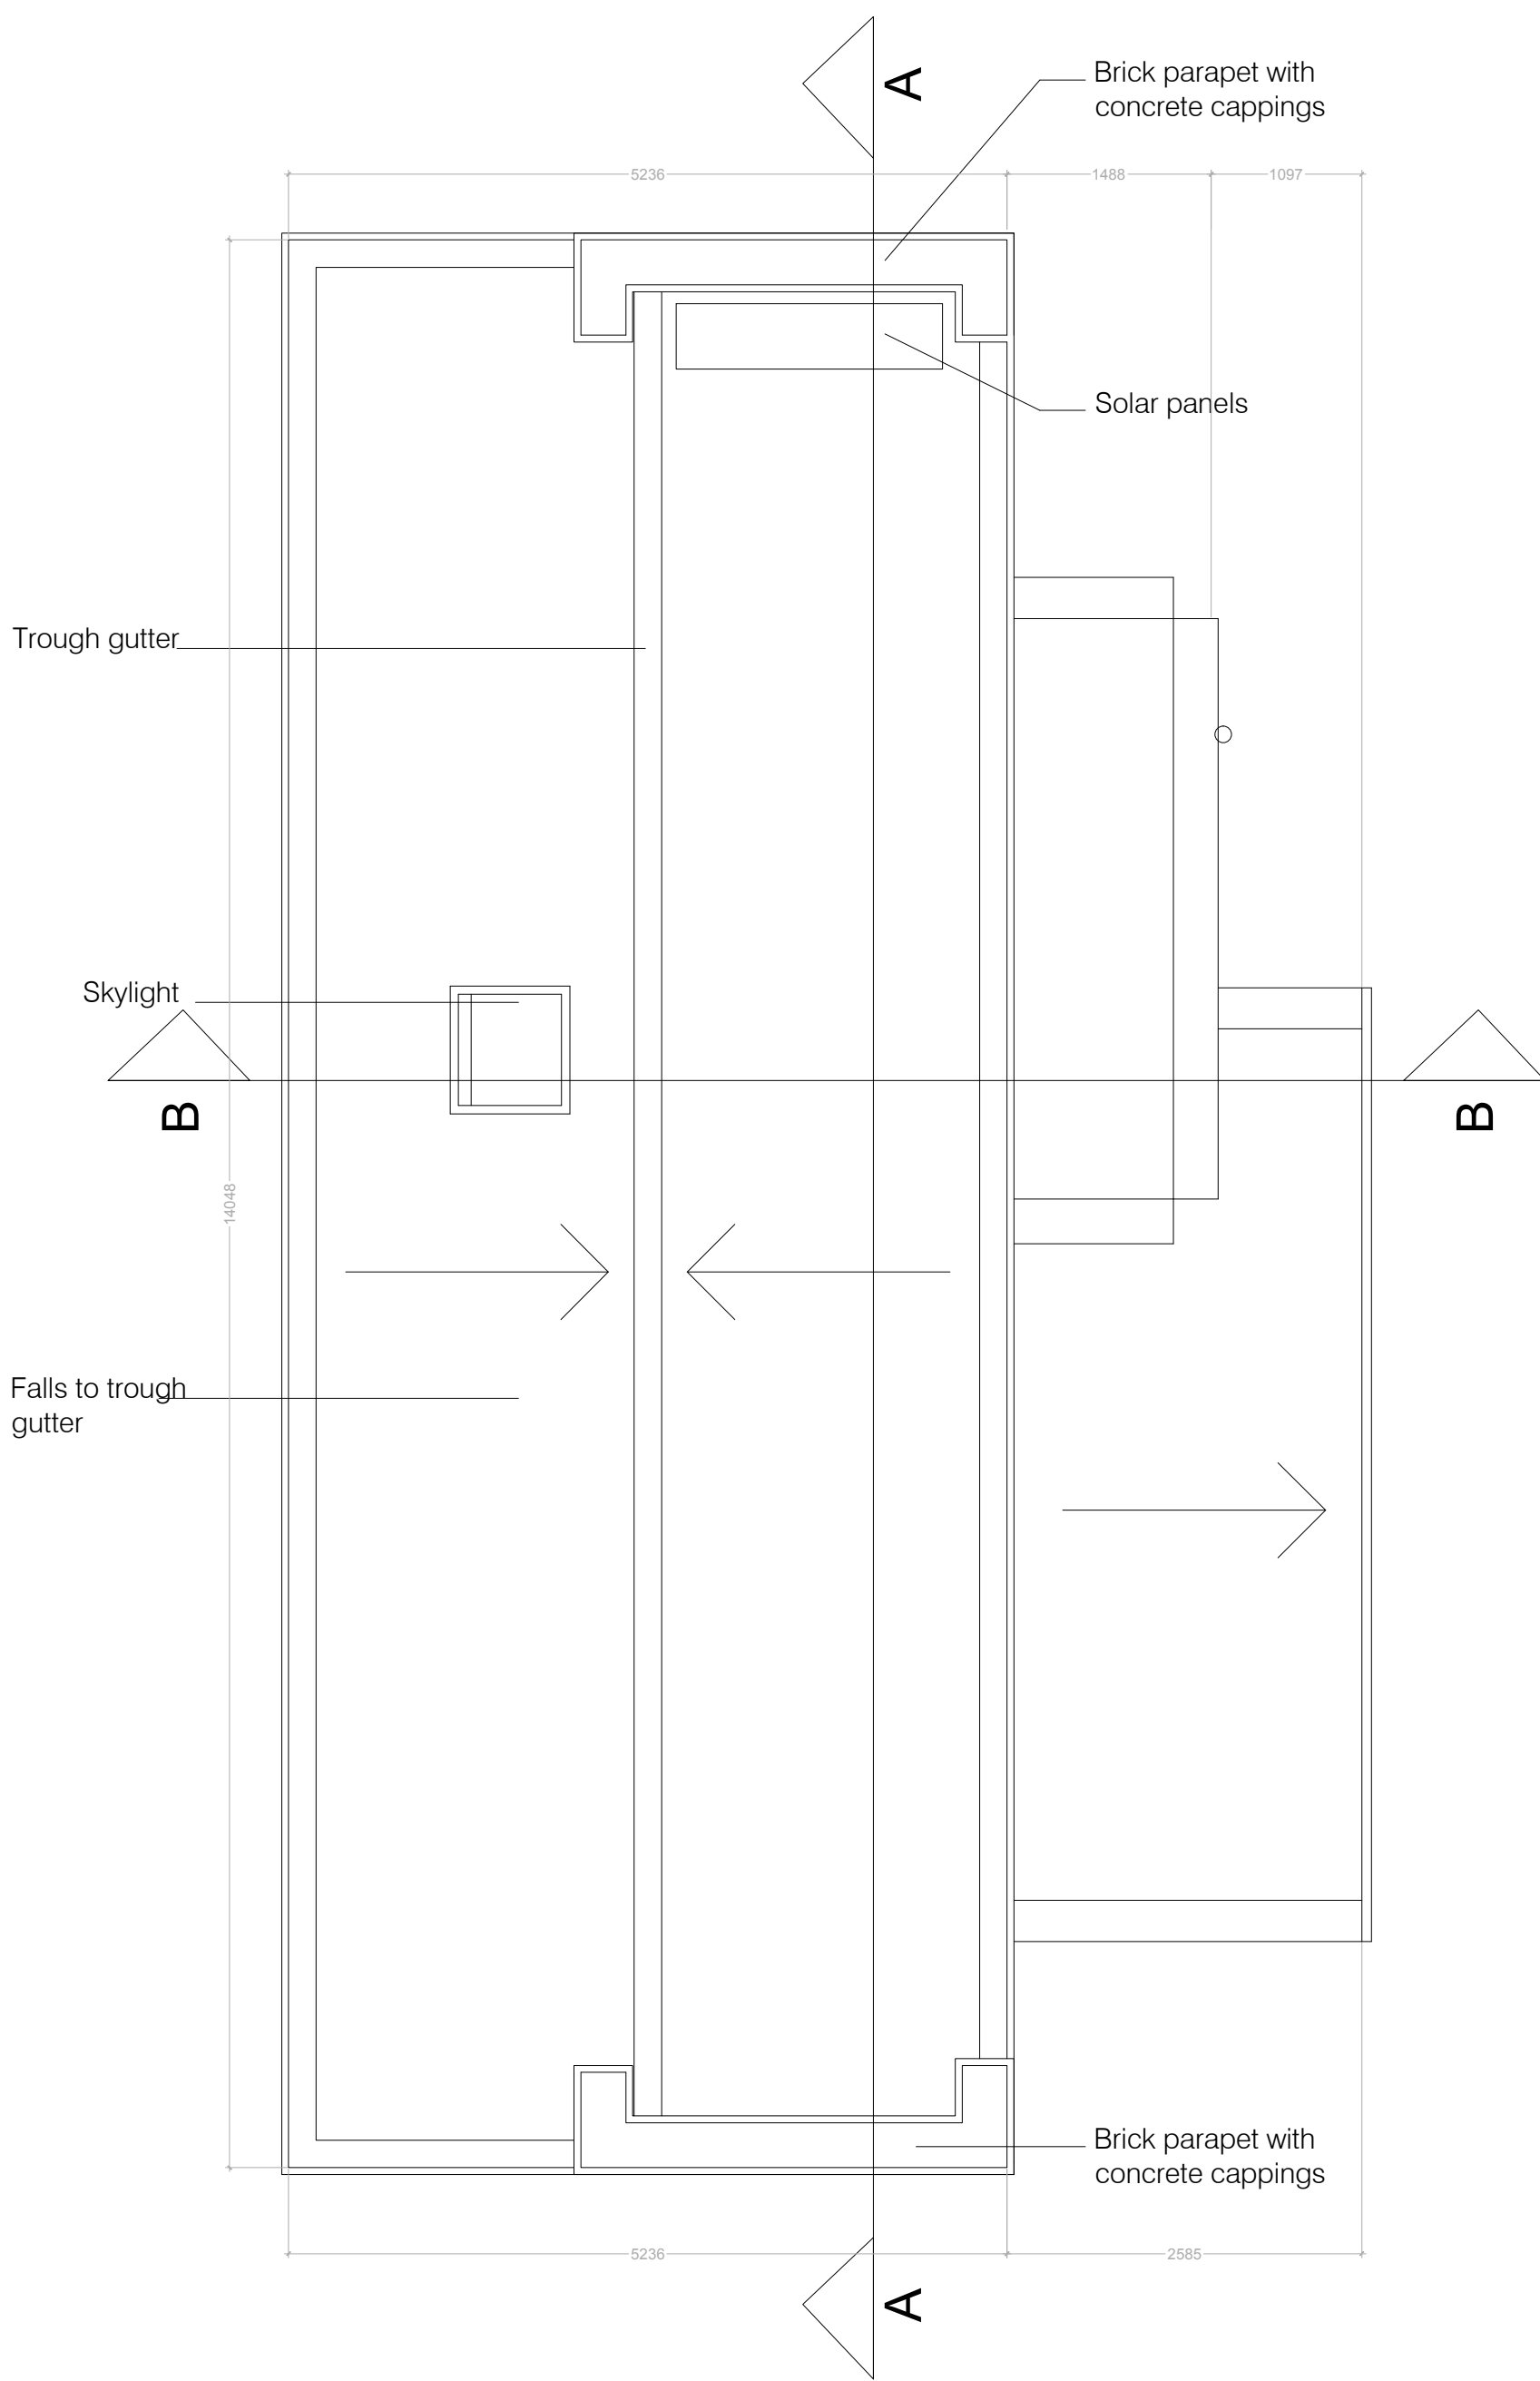

EXISTING ROOF PLAN

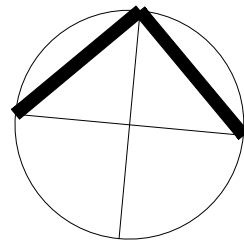 

existing

The Copyright of this drawing belongs to EOHMA Ltd. and shall not be used or reproduced in any form without its express permission. The Moral right of the author is hereby asserted - Copyright © 2019.

Do not scale from this drawing - Work to figured dimensions only. All dimensions to be checked on site prior to the execution of any work.

For the avoidance of doubt all dimensions are measured to wall structure and not the finishes unless otherwise stated.

Where any discrepancy is found to exist within or between drawings and/or documents it should be reported to the architect immediately.

EOHMA Ltd. shall not be liable for any use of drawings and documents for any purpose other than for which the same were prepared by or on behalf of EOHMA Ltd.

PLANNING				
M	-	-	-	-
L	-	-	-	-
K	-	-	-	-
J	-	-	-	-
H	-	-	-	-
G	-	-	-	-
F	-	-	-	-
E	-	-	-	-
D	-	-	-	-
C	-	-	-	-
B	-	-	-	-
A	-	-	-	-
Rev/	Date	Revision Note	By	Check
EOHMA ARCHITECTS www.eohma.com				
EOHMA Ltd 16 Beaver Street Manchester, M16 9JR Tel: +44(0) 7751039607 email: info@eohma.com				
Copyright: All rights reserved. This drawing must not be reproduced without permission from EOHMA Ltd. This drawing must not be scaled. All dimensions in millimetres unless specified.				
Status	COMPILE	XREF	X-Ref File	
Drawn by	date	checked by	date	Scale at A1
-	-	-	-	1:50
Scale at A3	-	-	-	-
38_WHITE_MOSS_AVE				
Drawing title				
1952_(20) EXISTING				
1952	CPI_CAT	20_002	Revision	REV