


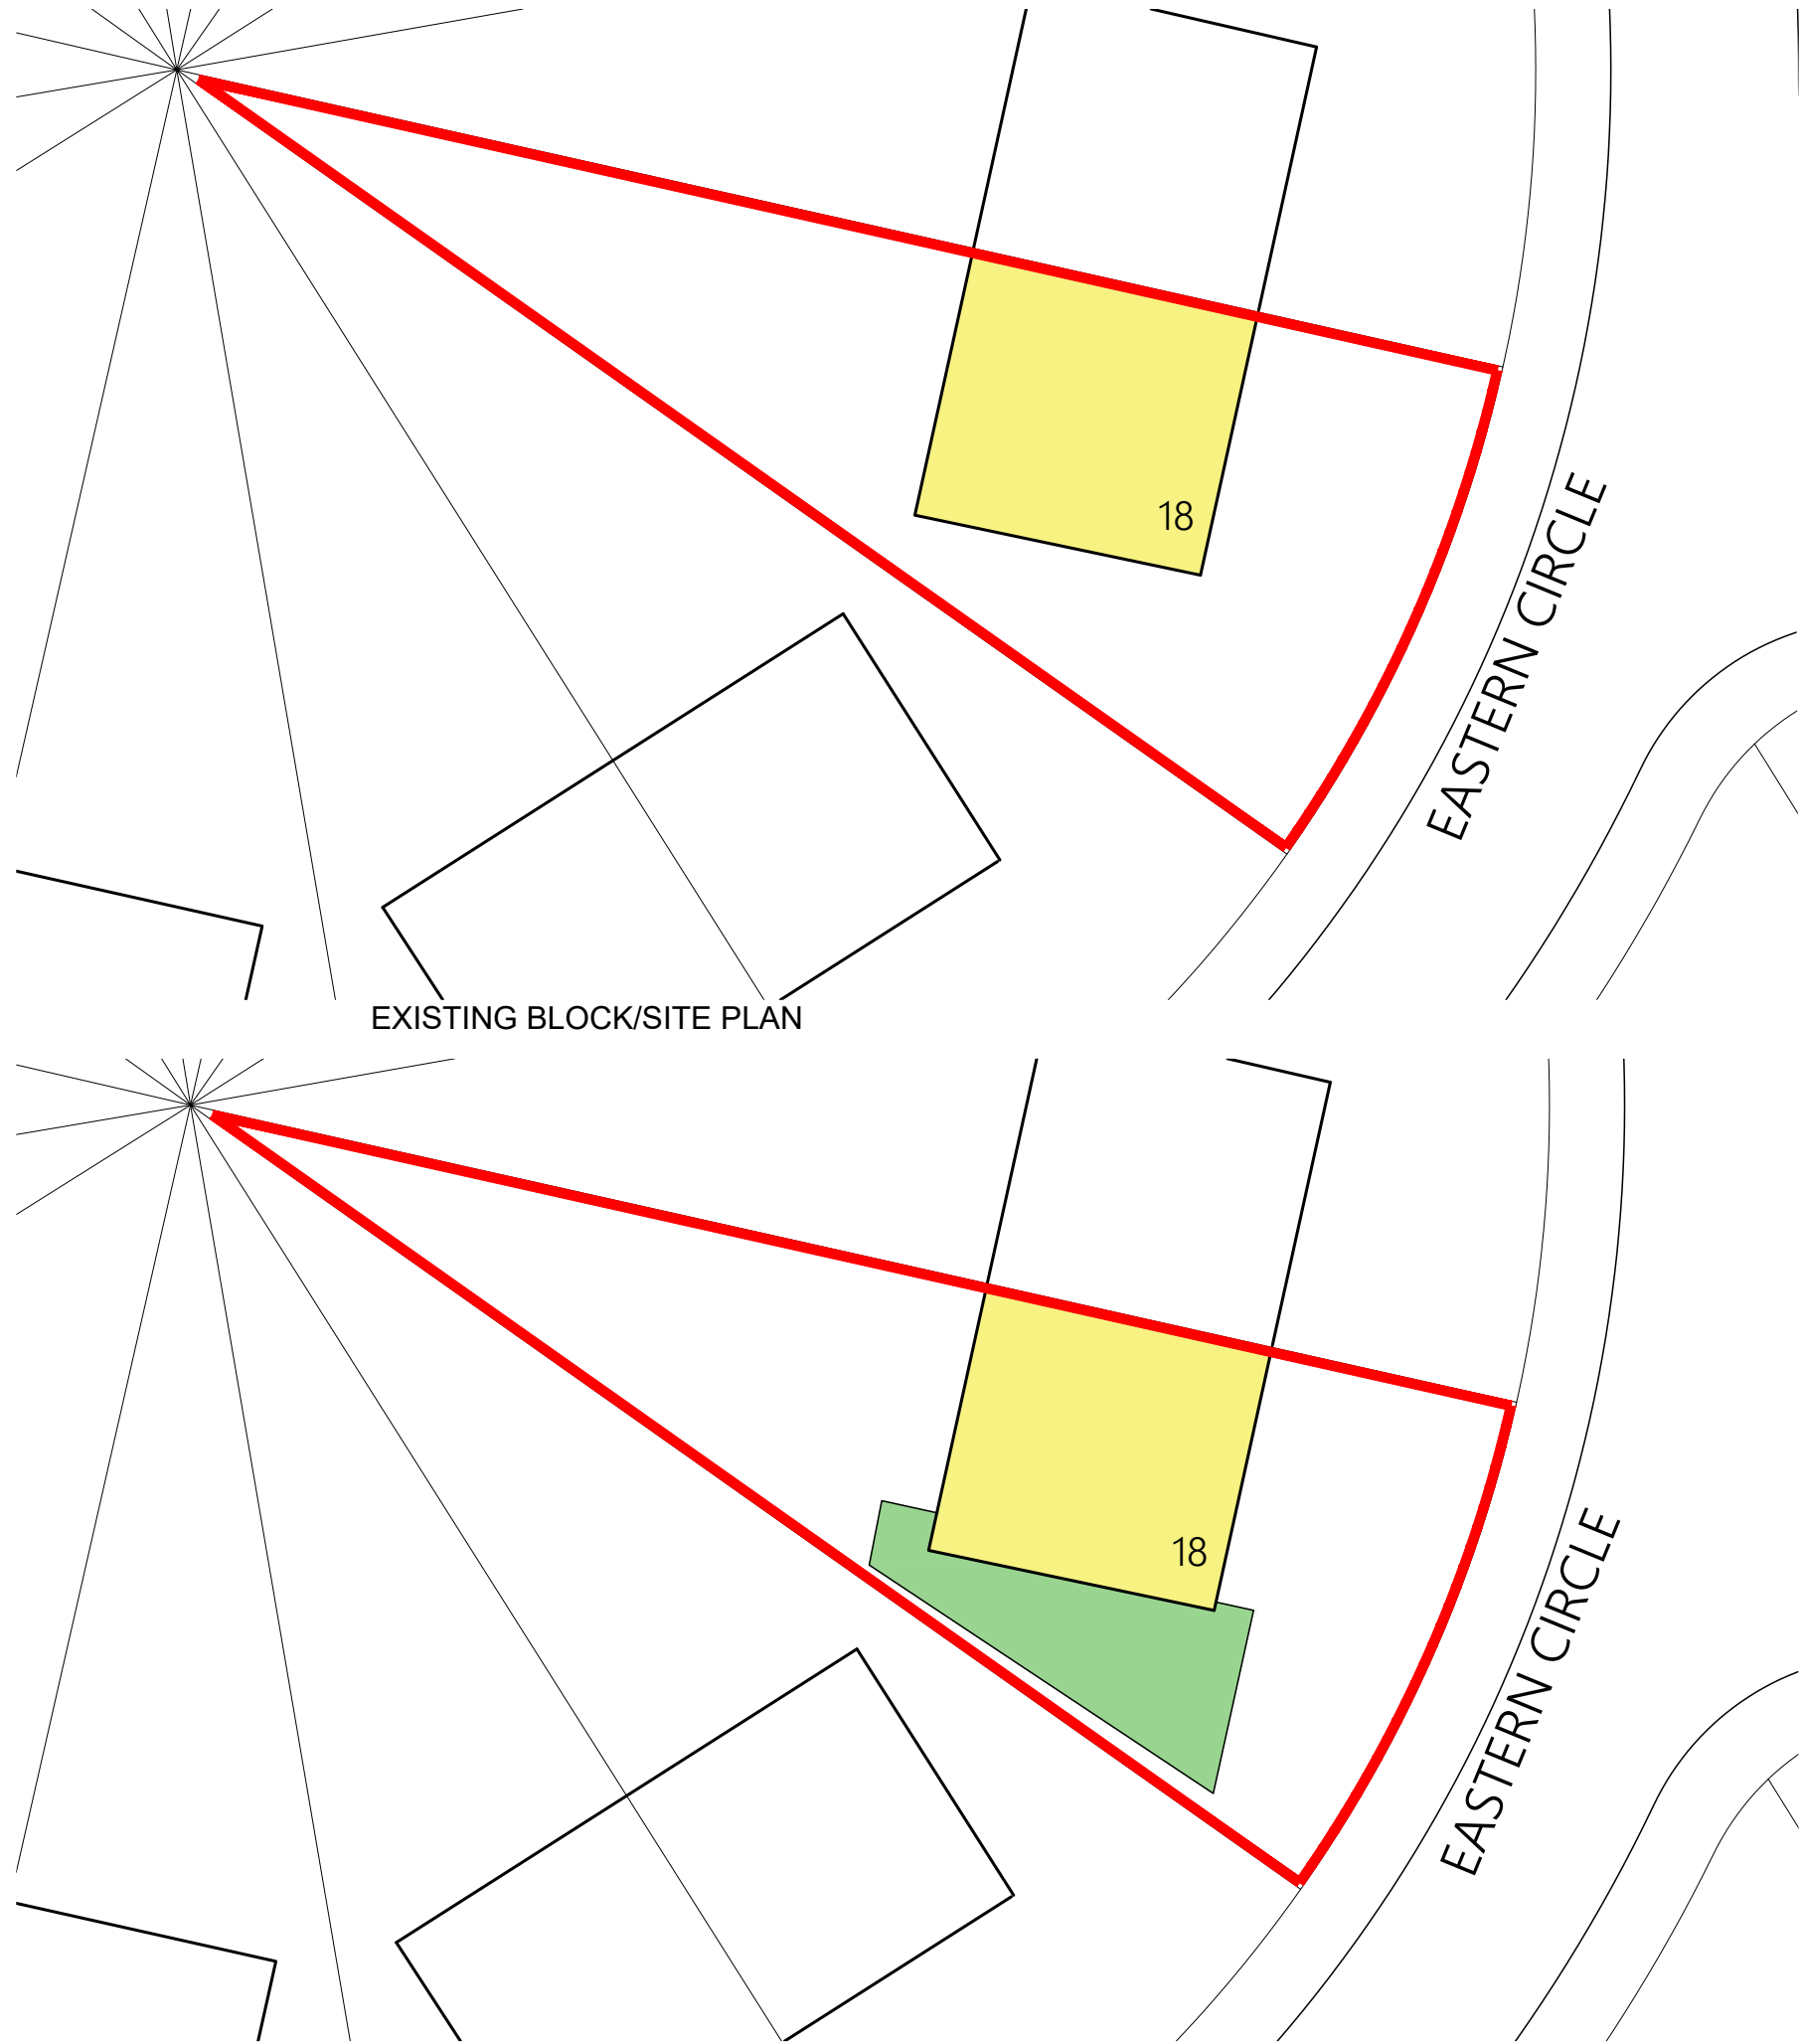


KEY

EXTENT OF EXISTING DWELLING

EXTENT OF PROPOSED EXTENSION

SITE BOUNDARY

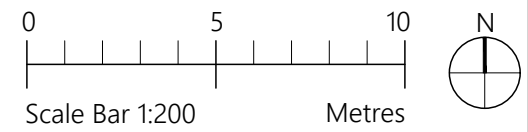

PROJECT	18 Eastern Circle Manchester M19 1JP		
DRAWING	Block/ Site Plans		
DWG No.	2207A-004	REV	
SCALE	1:200@A3	DATE	May '22