




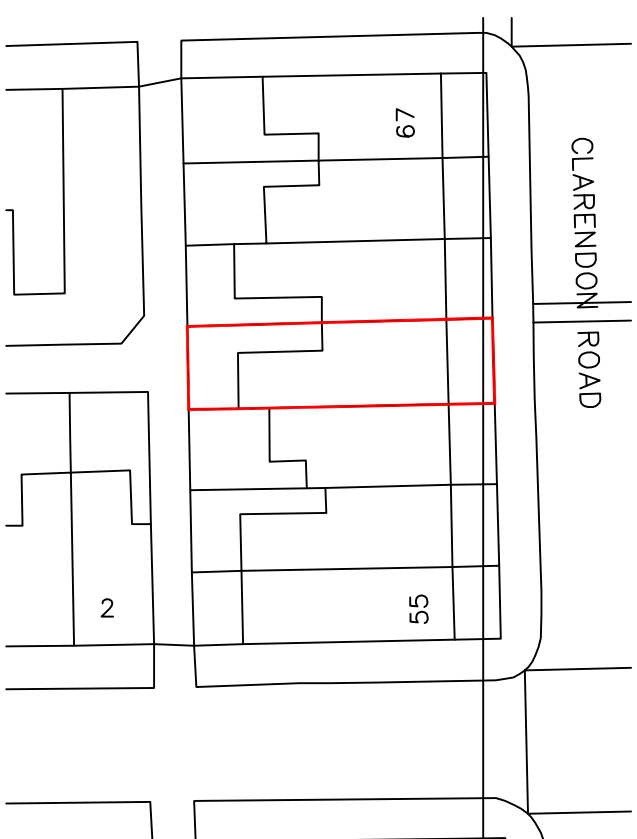


BLOCK PLAN 1:500

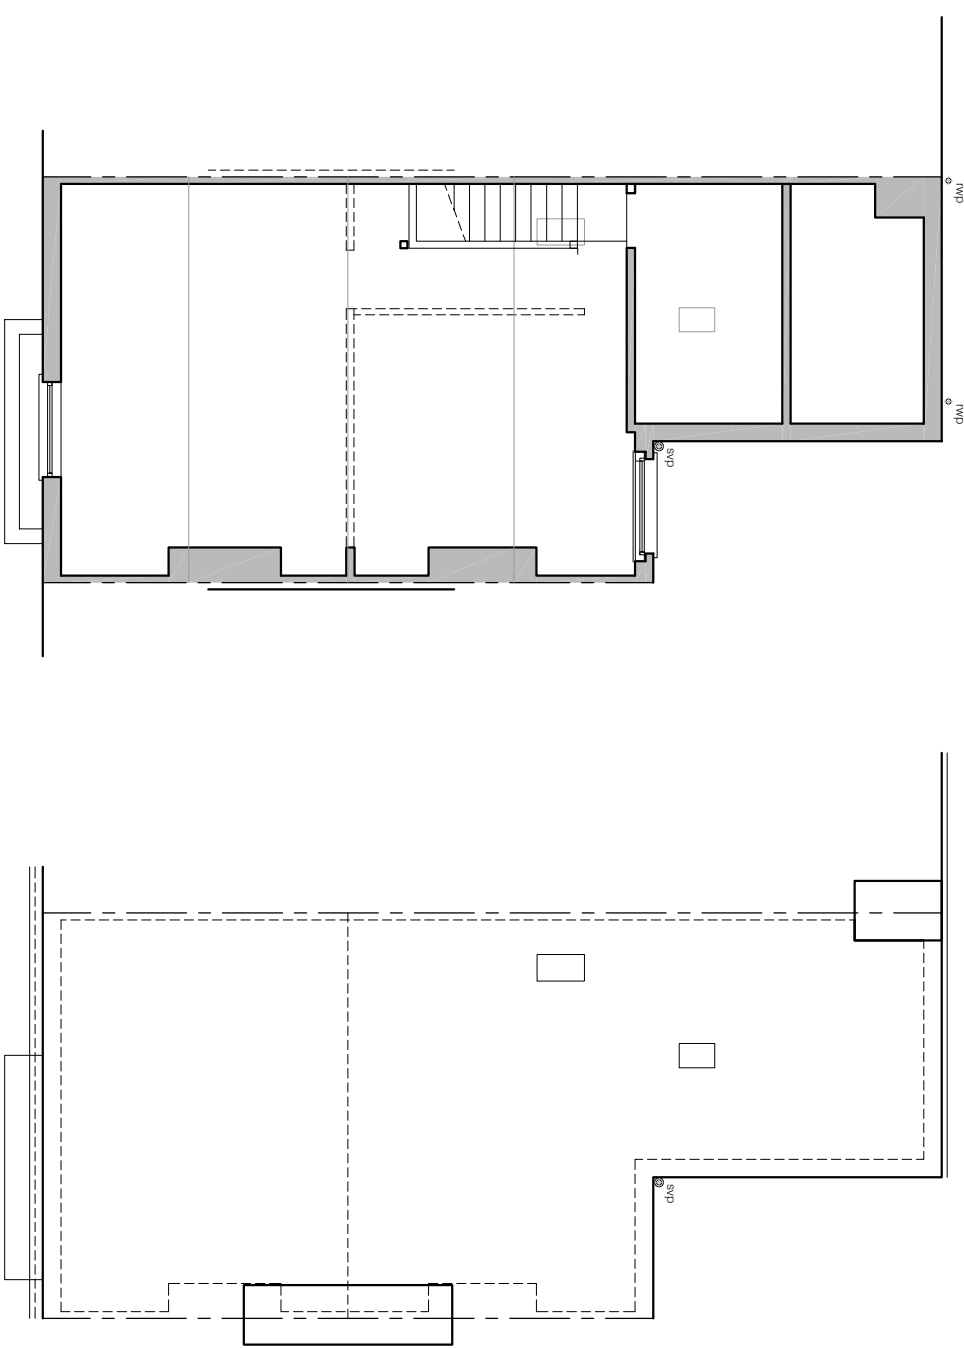

ROOF PLAN

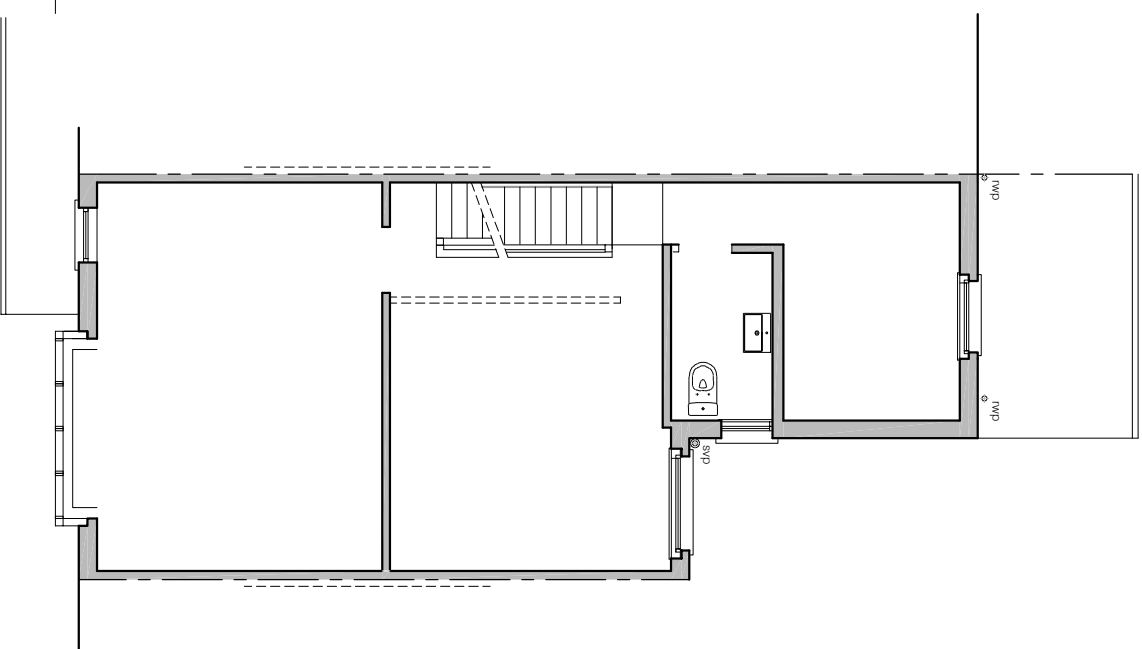

FIRST FLOOR PLAN
51.8m2 GIA

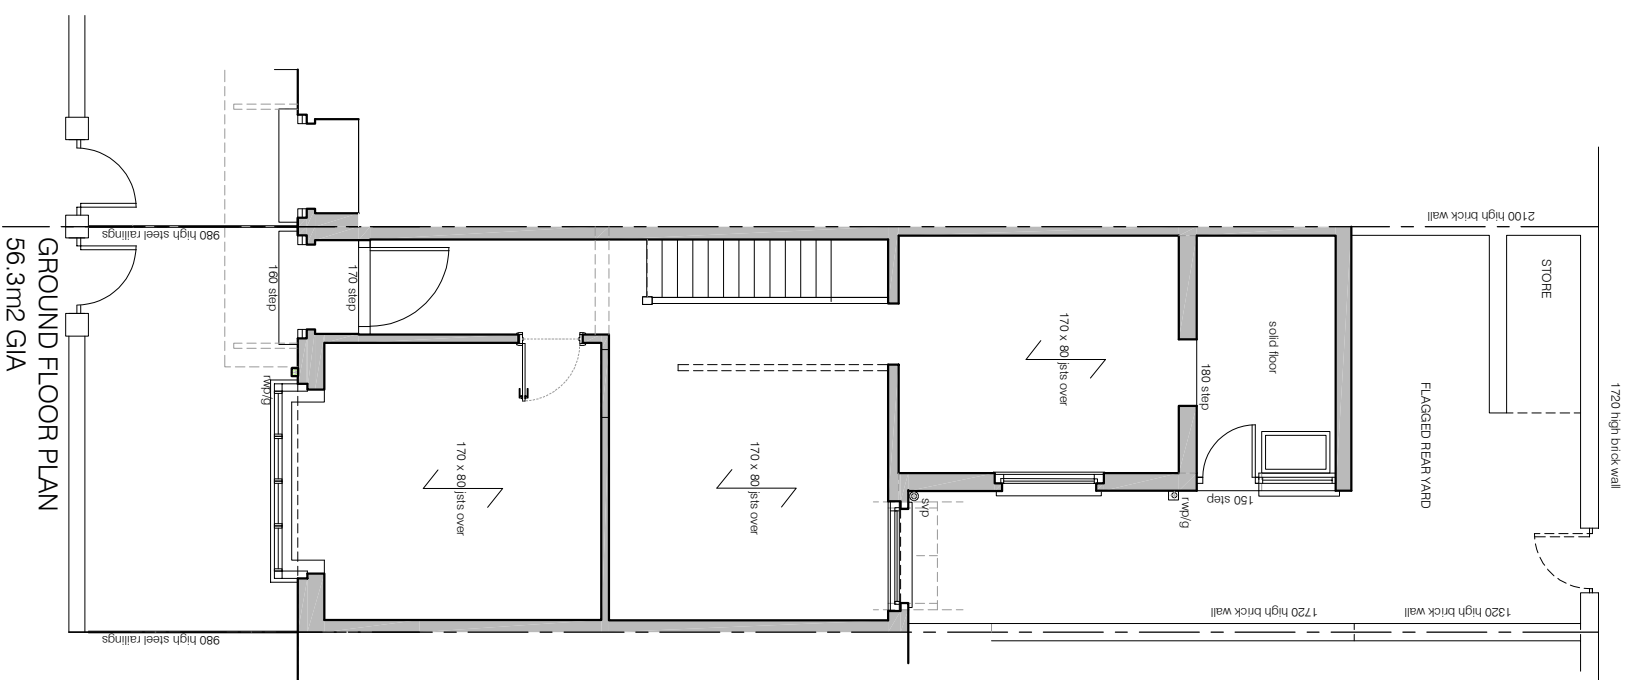

GROUND FLOOR PLAN
56.3m2 GIA

Simon R Miles Chartered Architect Didsbury Manchester T: 07778 137830 E: srmilesarchitect@gmail.com	Revision Date Revision note	Notes
Project: 61 Clarendon Road Whalley Range Title: Plans as existing Drawing number: 22 340 PL100 Client: WALAJOUK LTD Scale: 100/@A3 Date: 14.05.2022 Drawn by: SRM Check by: SRM Drawn by: SRM Check by: SRM		
SRM Simon R Miles Chartered Architect		