

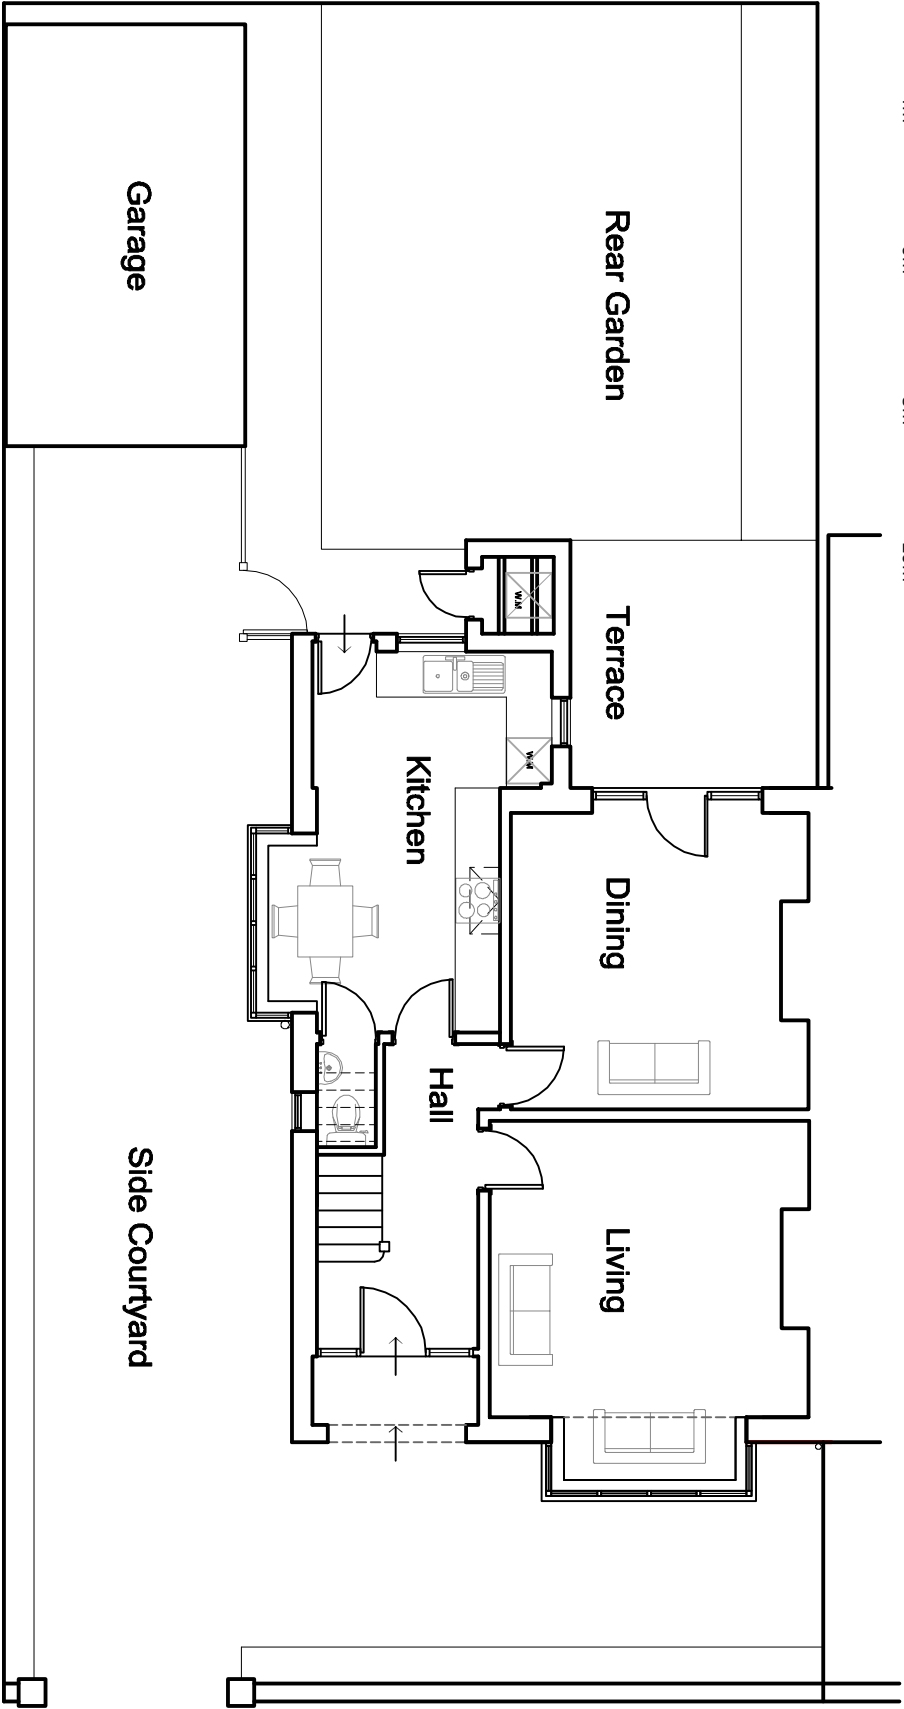


 

Existing Ground Floor Plan

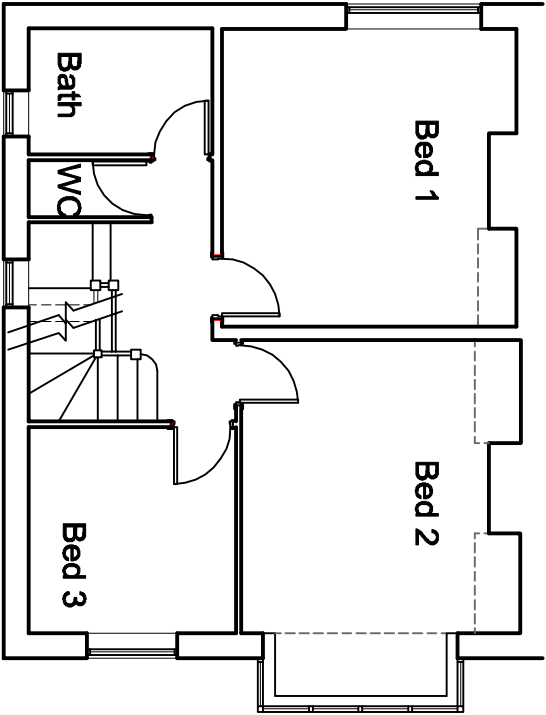

Existing First Floor Plan

Existing Floor Plans

24 ADRIA ROAD, DIDSBURY, MANCHESTER

PLANNING

Scale 1:100 @ A3

REV	DATE	DRAWN BY
PROPOSED EXTENSION & INTERNAL ALTERATION		
For MR & MRS. STANLEY-JONES		
EXISTING FLOOR PLANS		
STATUS	P	17.07.19
DRAWN BY: JDP	CHECKED BY:	1:100@A3
1901-03		-