



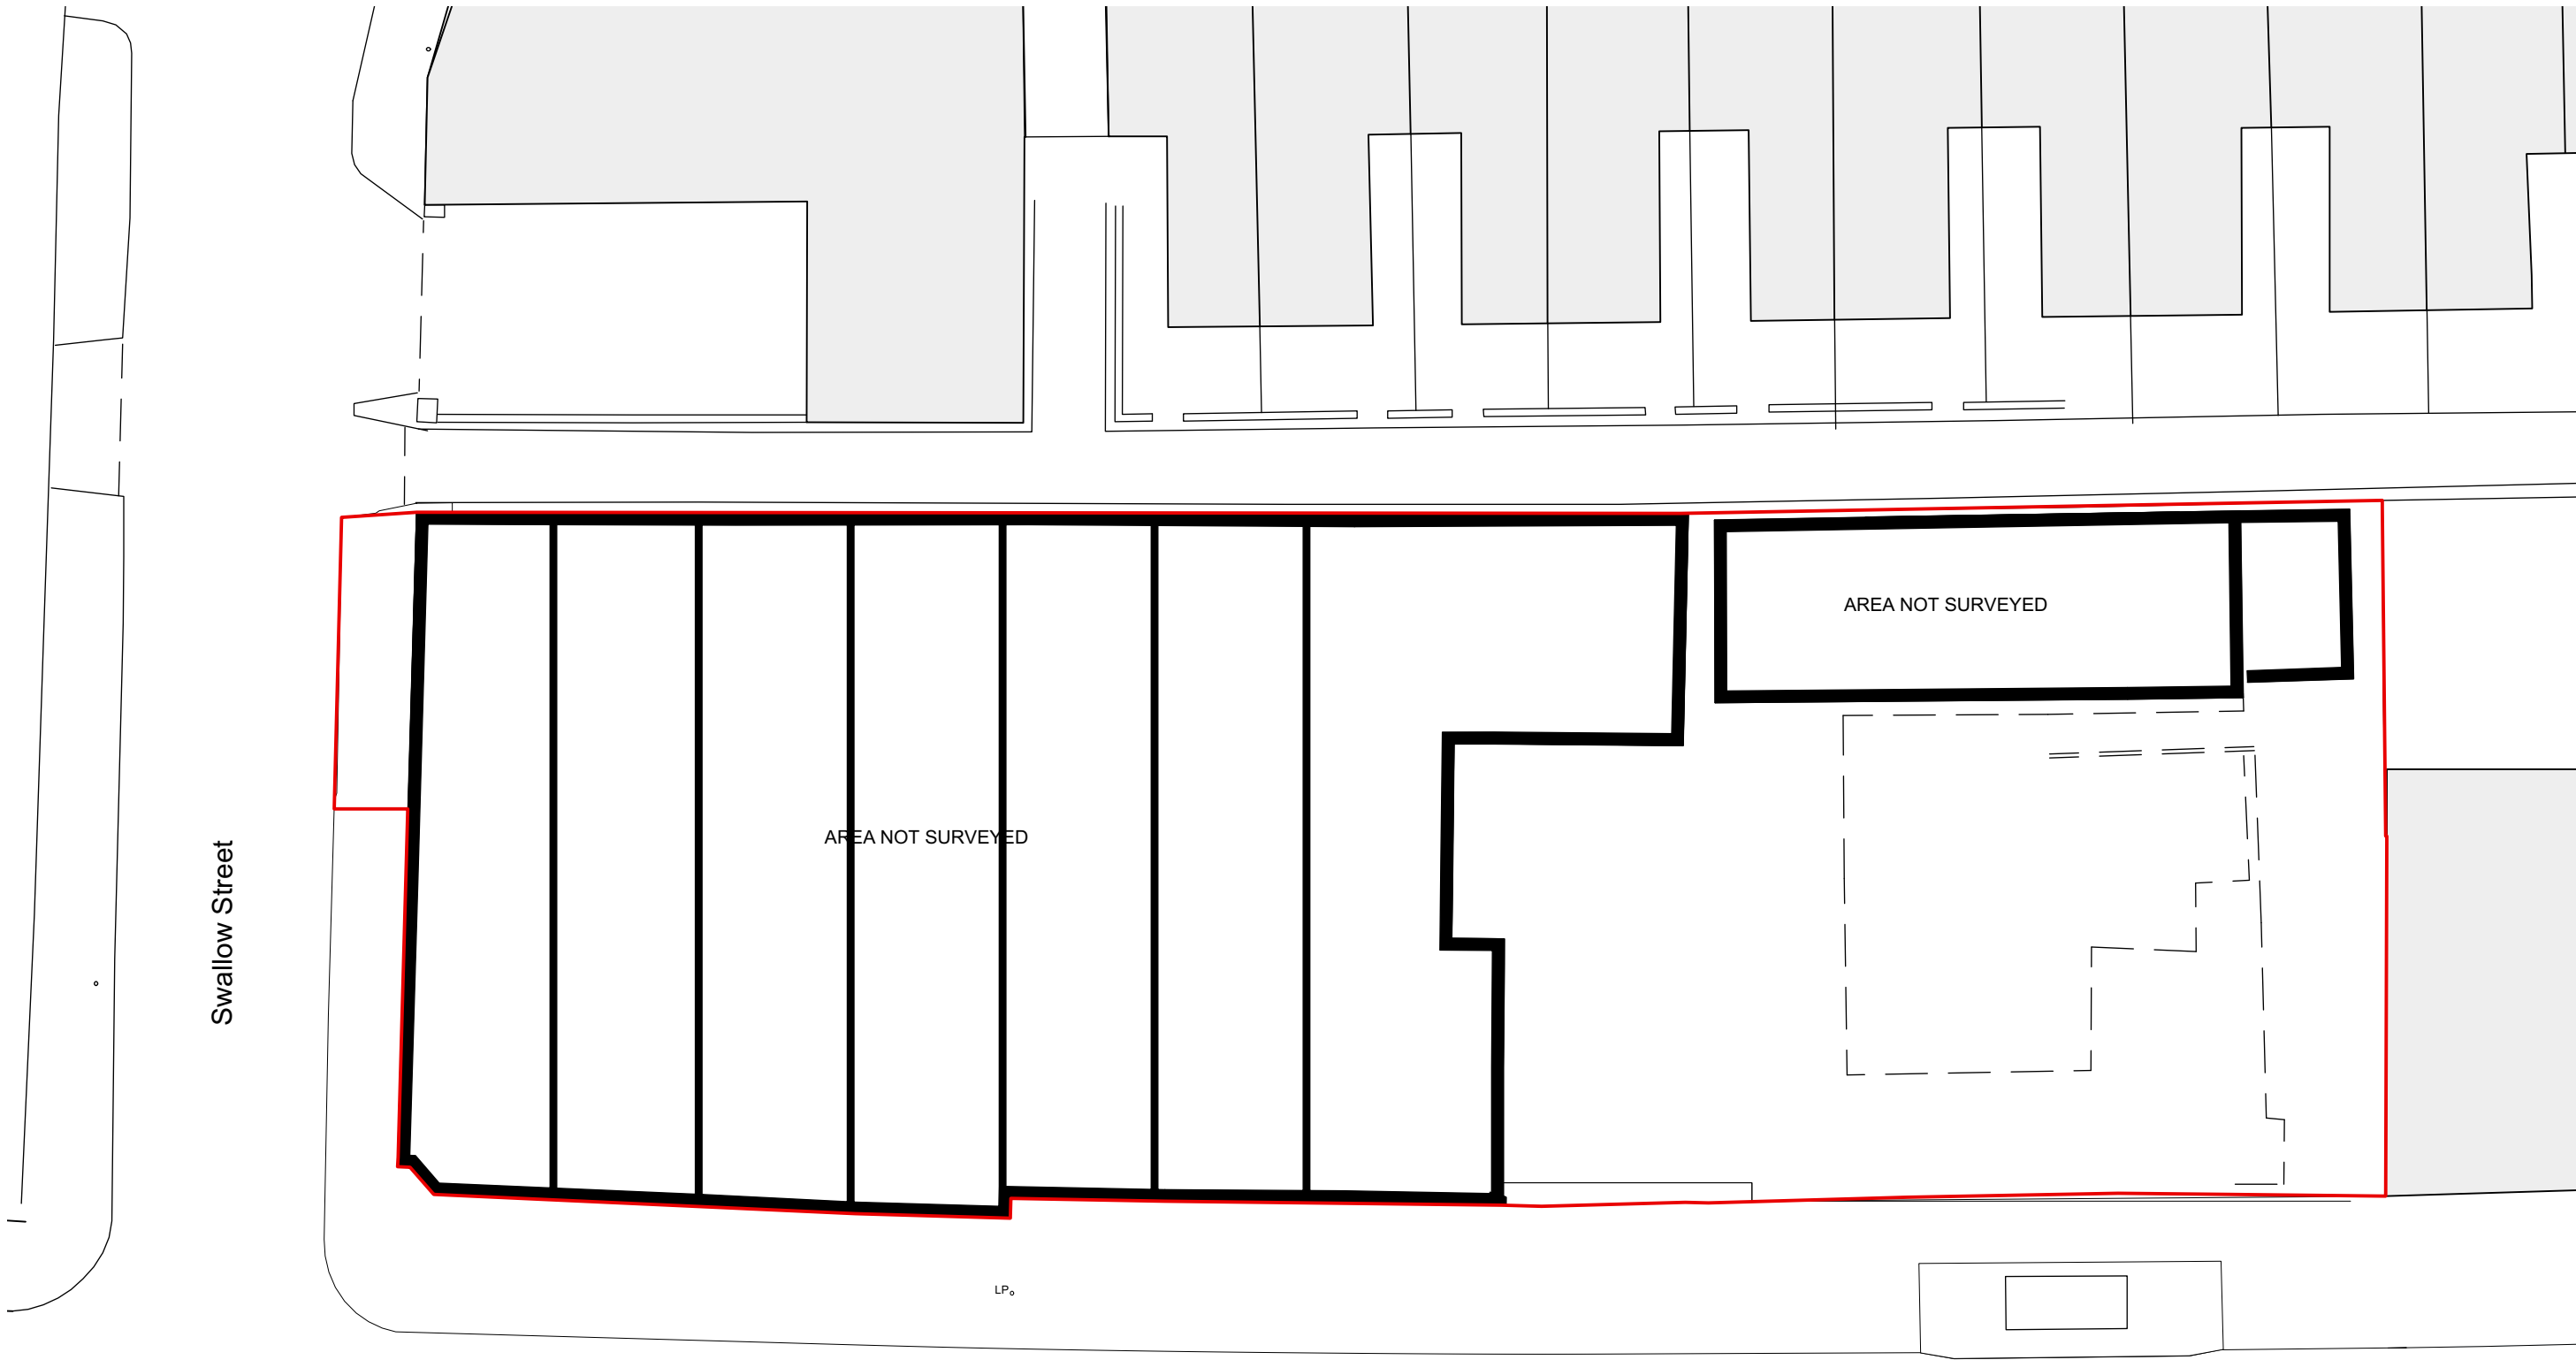

EXISTING GROUND FLOOR PLAN
1:200 @ A3

 

A	27.05.22	AMENDED SITE BOUNDARY
REVISION	DATE	DESCRIPTION

CLIENT: VIEWS	
PROJECT: PROPOSED RESIDENTIAL DEVELOPMENT	
ADDRESS: 764 STOCKPORT ROAD	
DRAWING TITLE: EXISTING GROUND FLOOR PLAN	
SCALE: 1:200@A3	DATE: MARCH 2022
DRAWING NO: A666_P_010A	

OLLIER SMURTHWAITE ARCHITECTS

40 King Street, Manchester, M2 6BA

T 0161 883 0838

F 0161 883 0839

E mail@olliersmurthwaite.com