




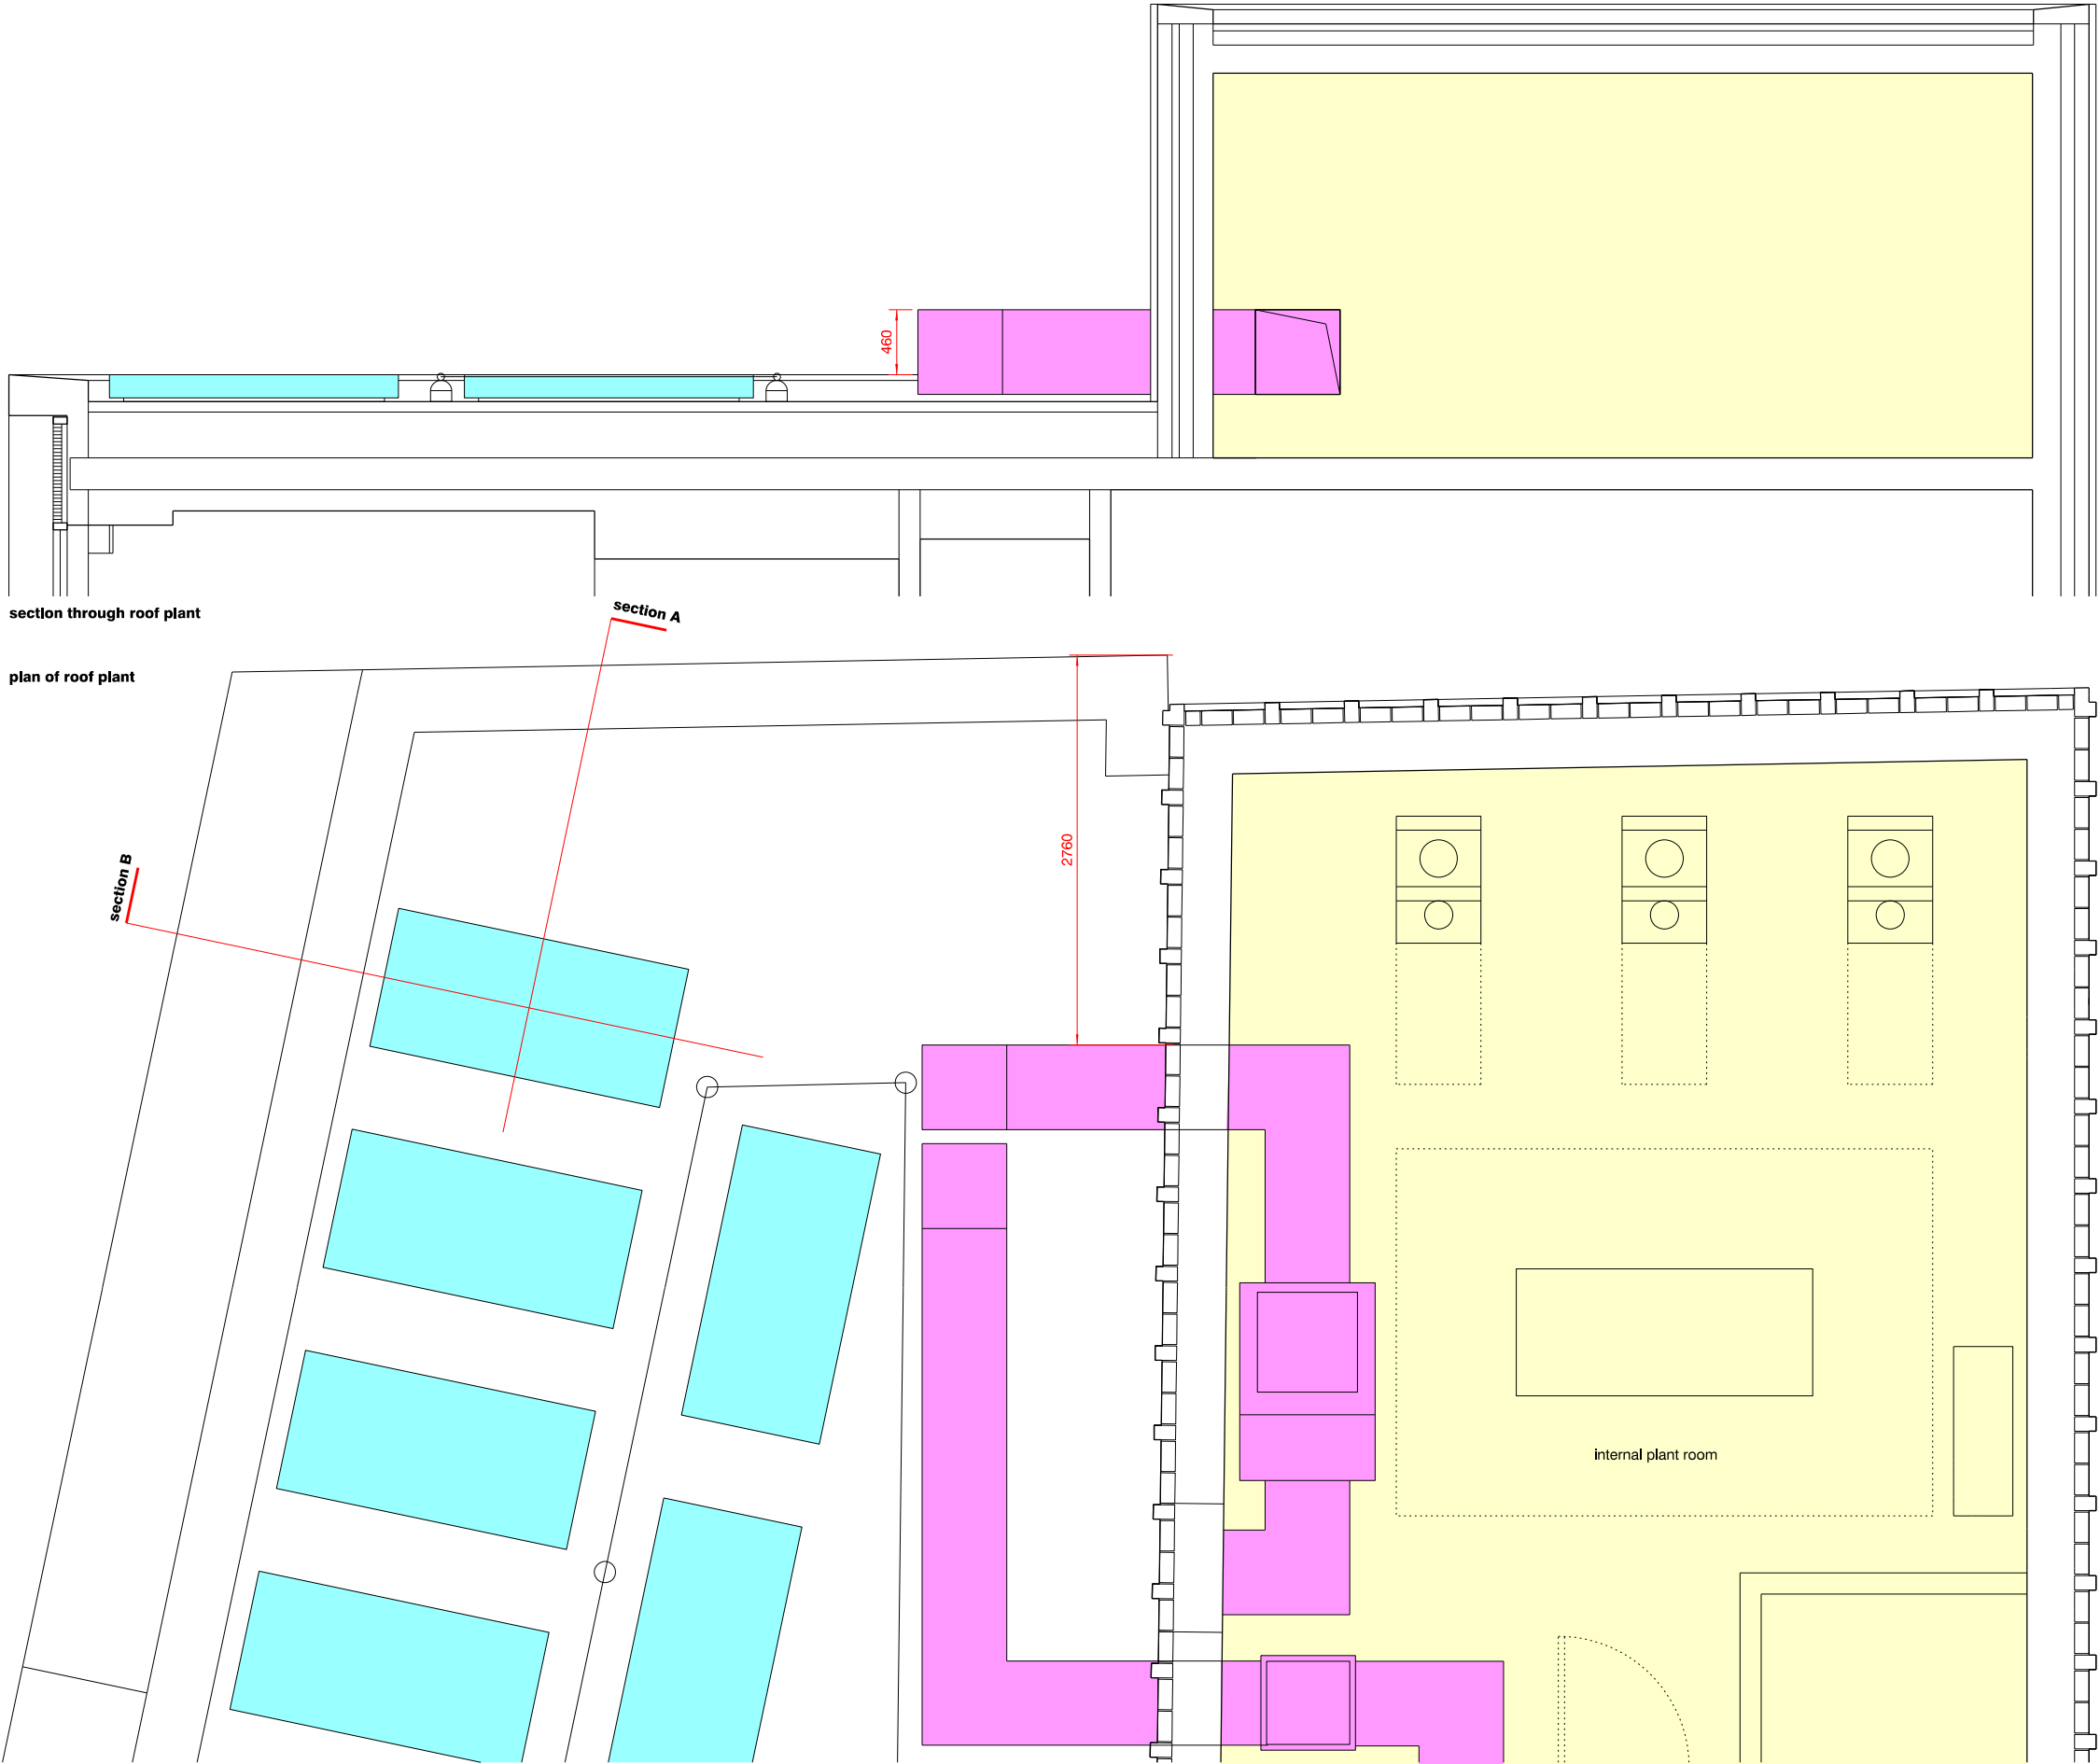

revision: P01
date: 2021.04.29
note: preliminary first issue

 

note:
all mechanical plant in the area marked yellow is concealed within a 2.8m high brickwork enclosure to prevent being visible
all photo-voltaics identified in blue do not project above the height of the parapet, to prevent being visible
the 2 ducts identified in pink project 450mm above the parapet, so they may be visible from distant views only

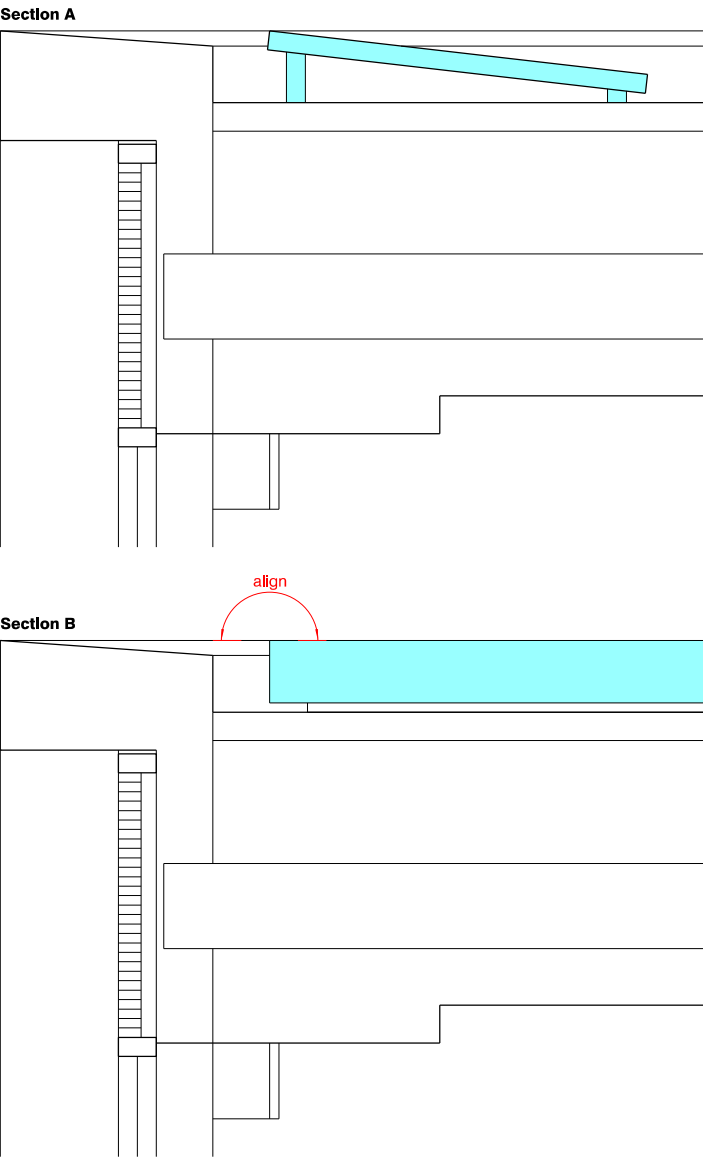

project
43-47 piccadilly, manchester
job no.
7422
title
roof plant and PV's
scale
1:50 @ A3
drawing no.
7546-al(21)0010

stephenson hamilton risley
STUDIO
3 riverside mews
4 commercial street
manchester, M15 4RQ
www.shr.studio
mail@shr.studio
0161 832 0244