


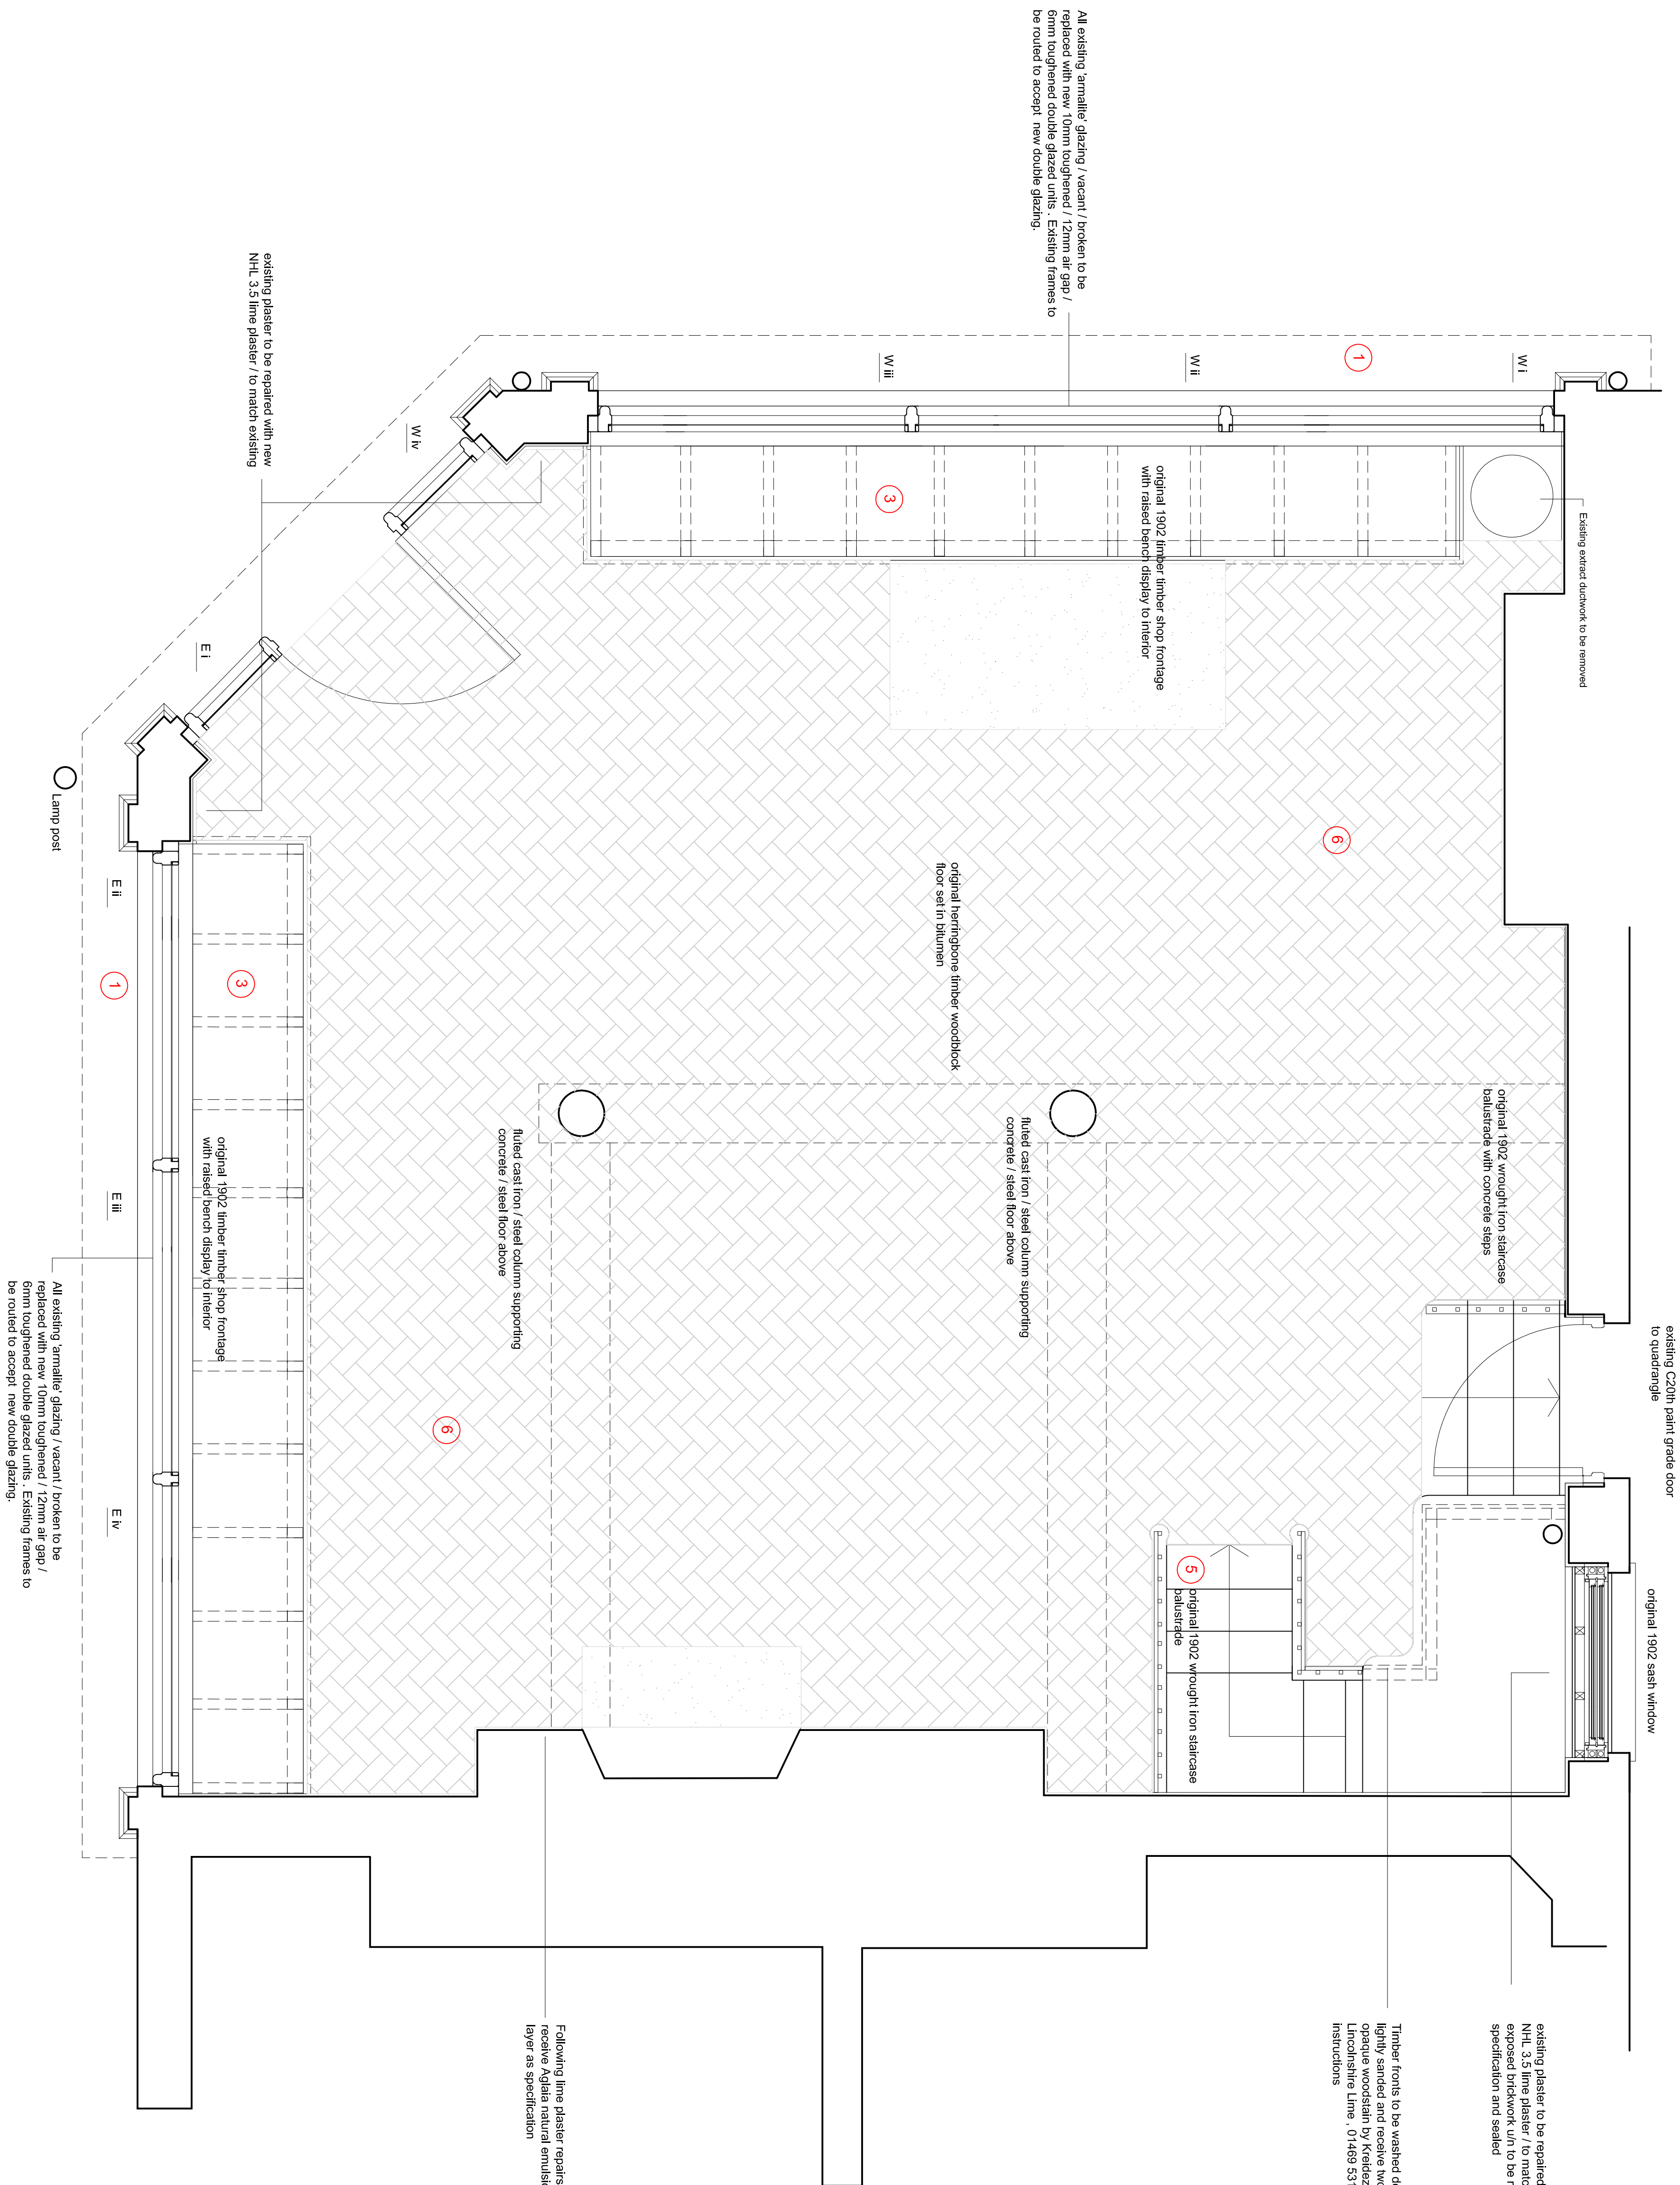

REVISION	DESCRIPTION	DATE	INITIALS
CLIENT			
JAMES SPALDING			
PROJECT			
GOB, VICTORIA SQUARE, NORTHERN QUARTER, MANCHESTER			
TITLE			
EXISTING GROUND FLOOR PLAN			
DRAWING NO.	SCALE	DATE	
900.PL.01	1:20@A1	30.10.20	
REVISION	DRAWN BY		
	SAP		

Fig 1
ARCHITECTS +
DESIGNERS

ASSOCIATES

FISH ASSOCIATES LTD
216 ST GEORGES ROAD
BOLTON BL1 2PH
TEL: 01204 532244
steve.fish@fish-associates.co.uk
www.fish-associates.co.uk

DISCREPANCIES TO BE REPORTED TO THE ARCHITECT BEFORE PROCEEDING, THIS DRAWING IS COPYRIGHT, CONTRACTORS TO CAREFULLY CHECK ALL DIMENSIONS ON SITE, FIGURED DIMENSIONS TO BE USED.