



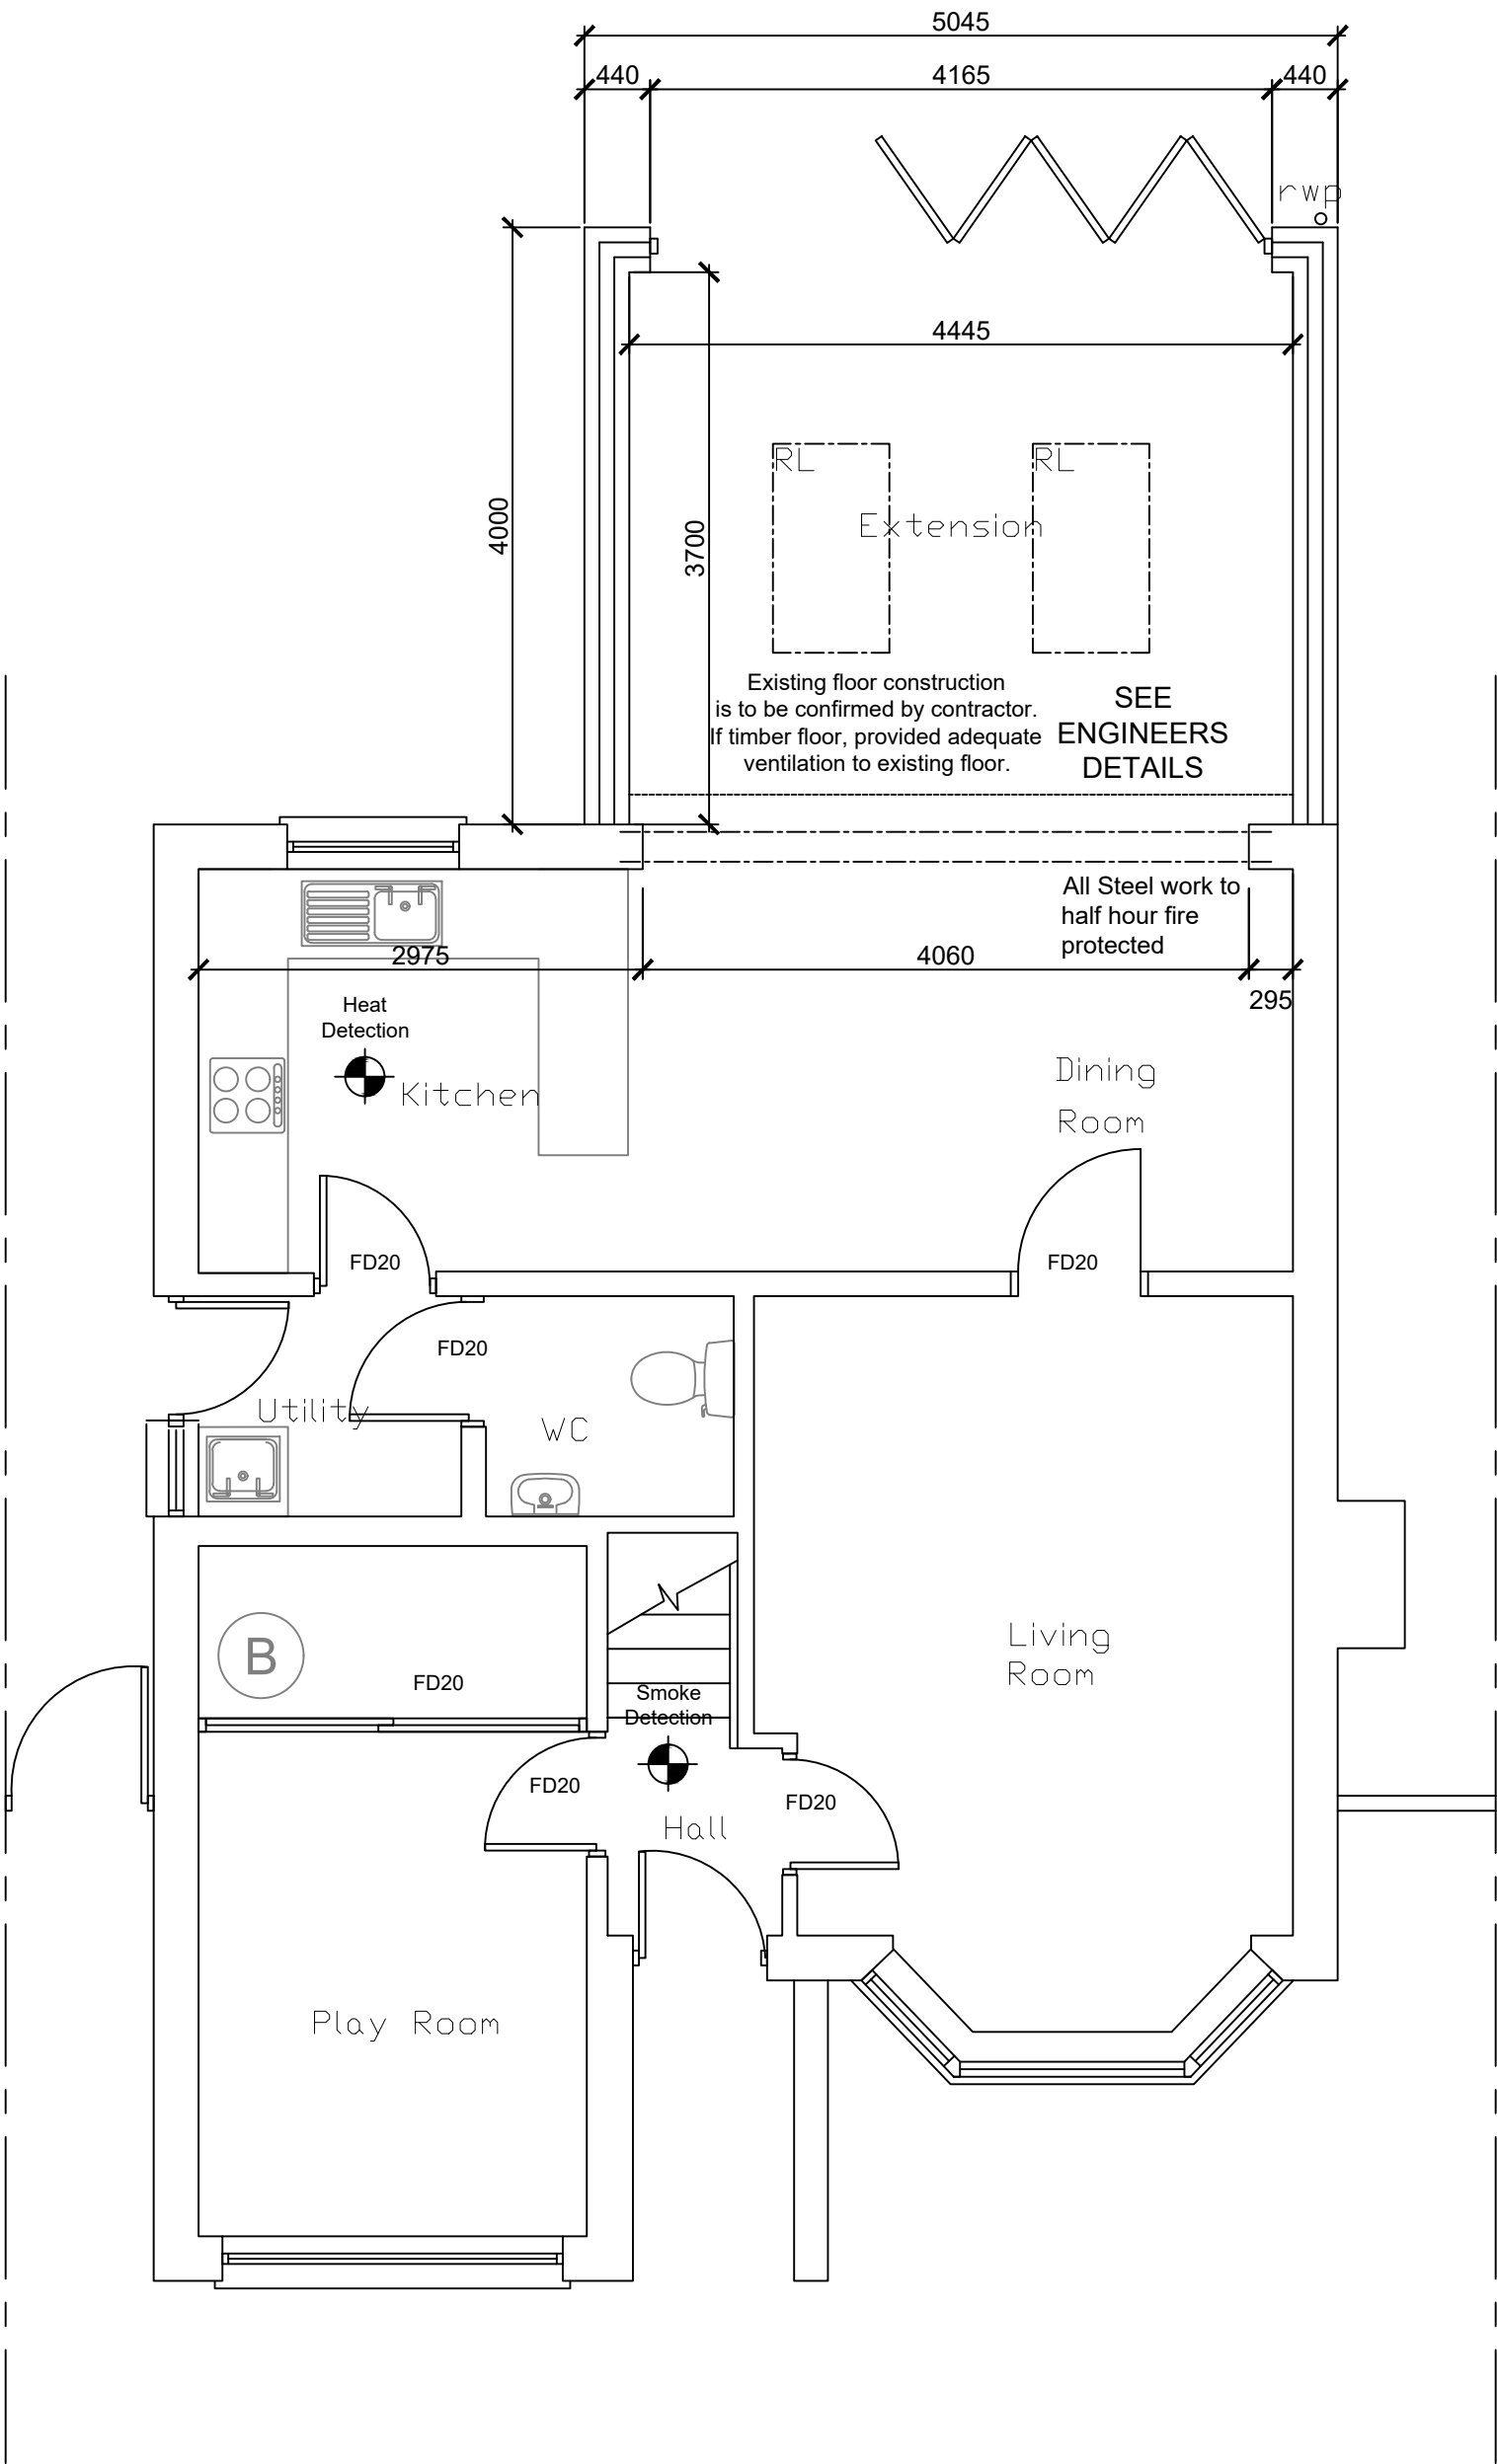

Proposed Ground Floor Plan
Scale 1:50

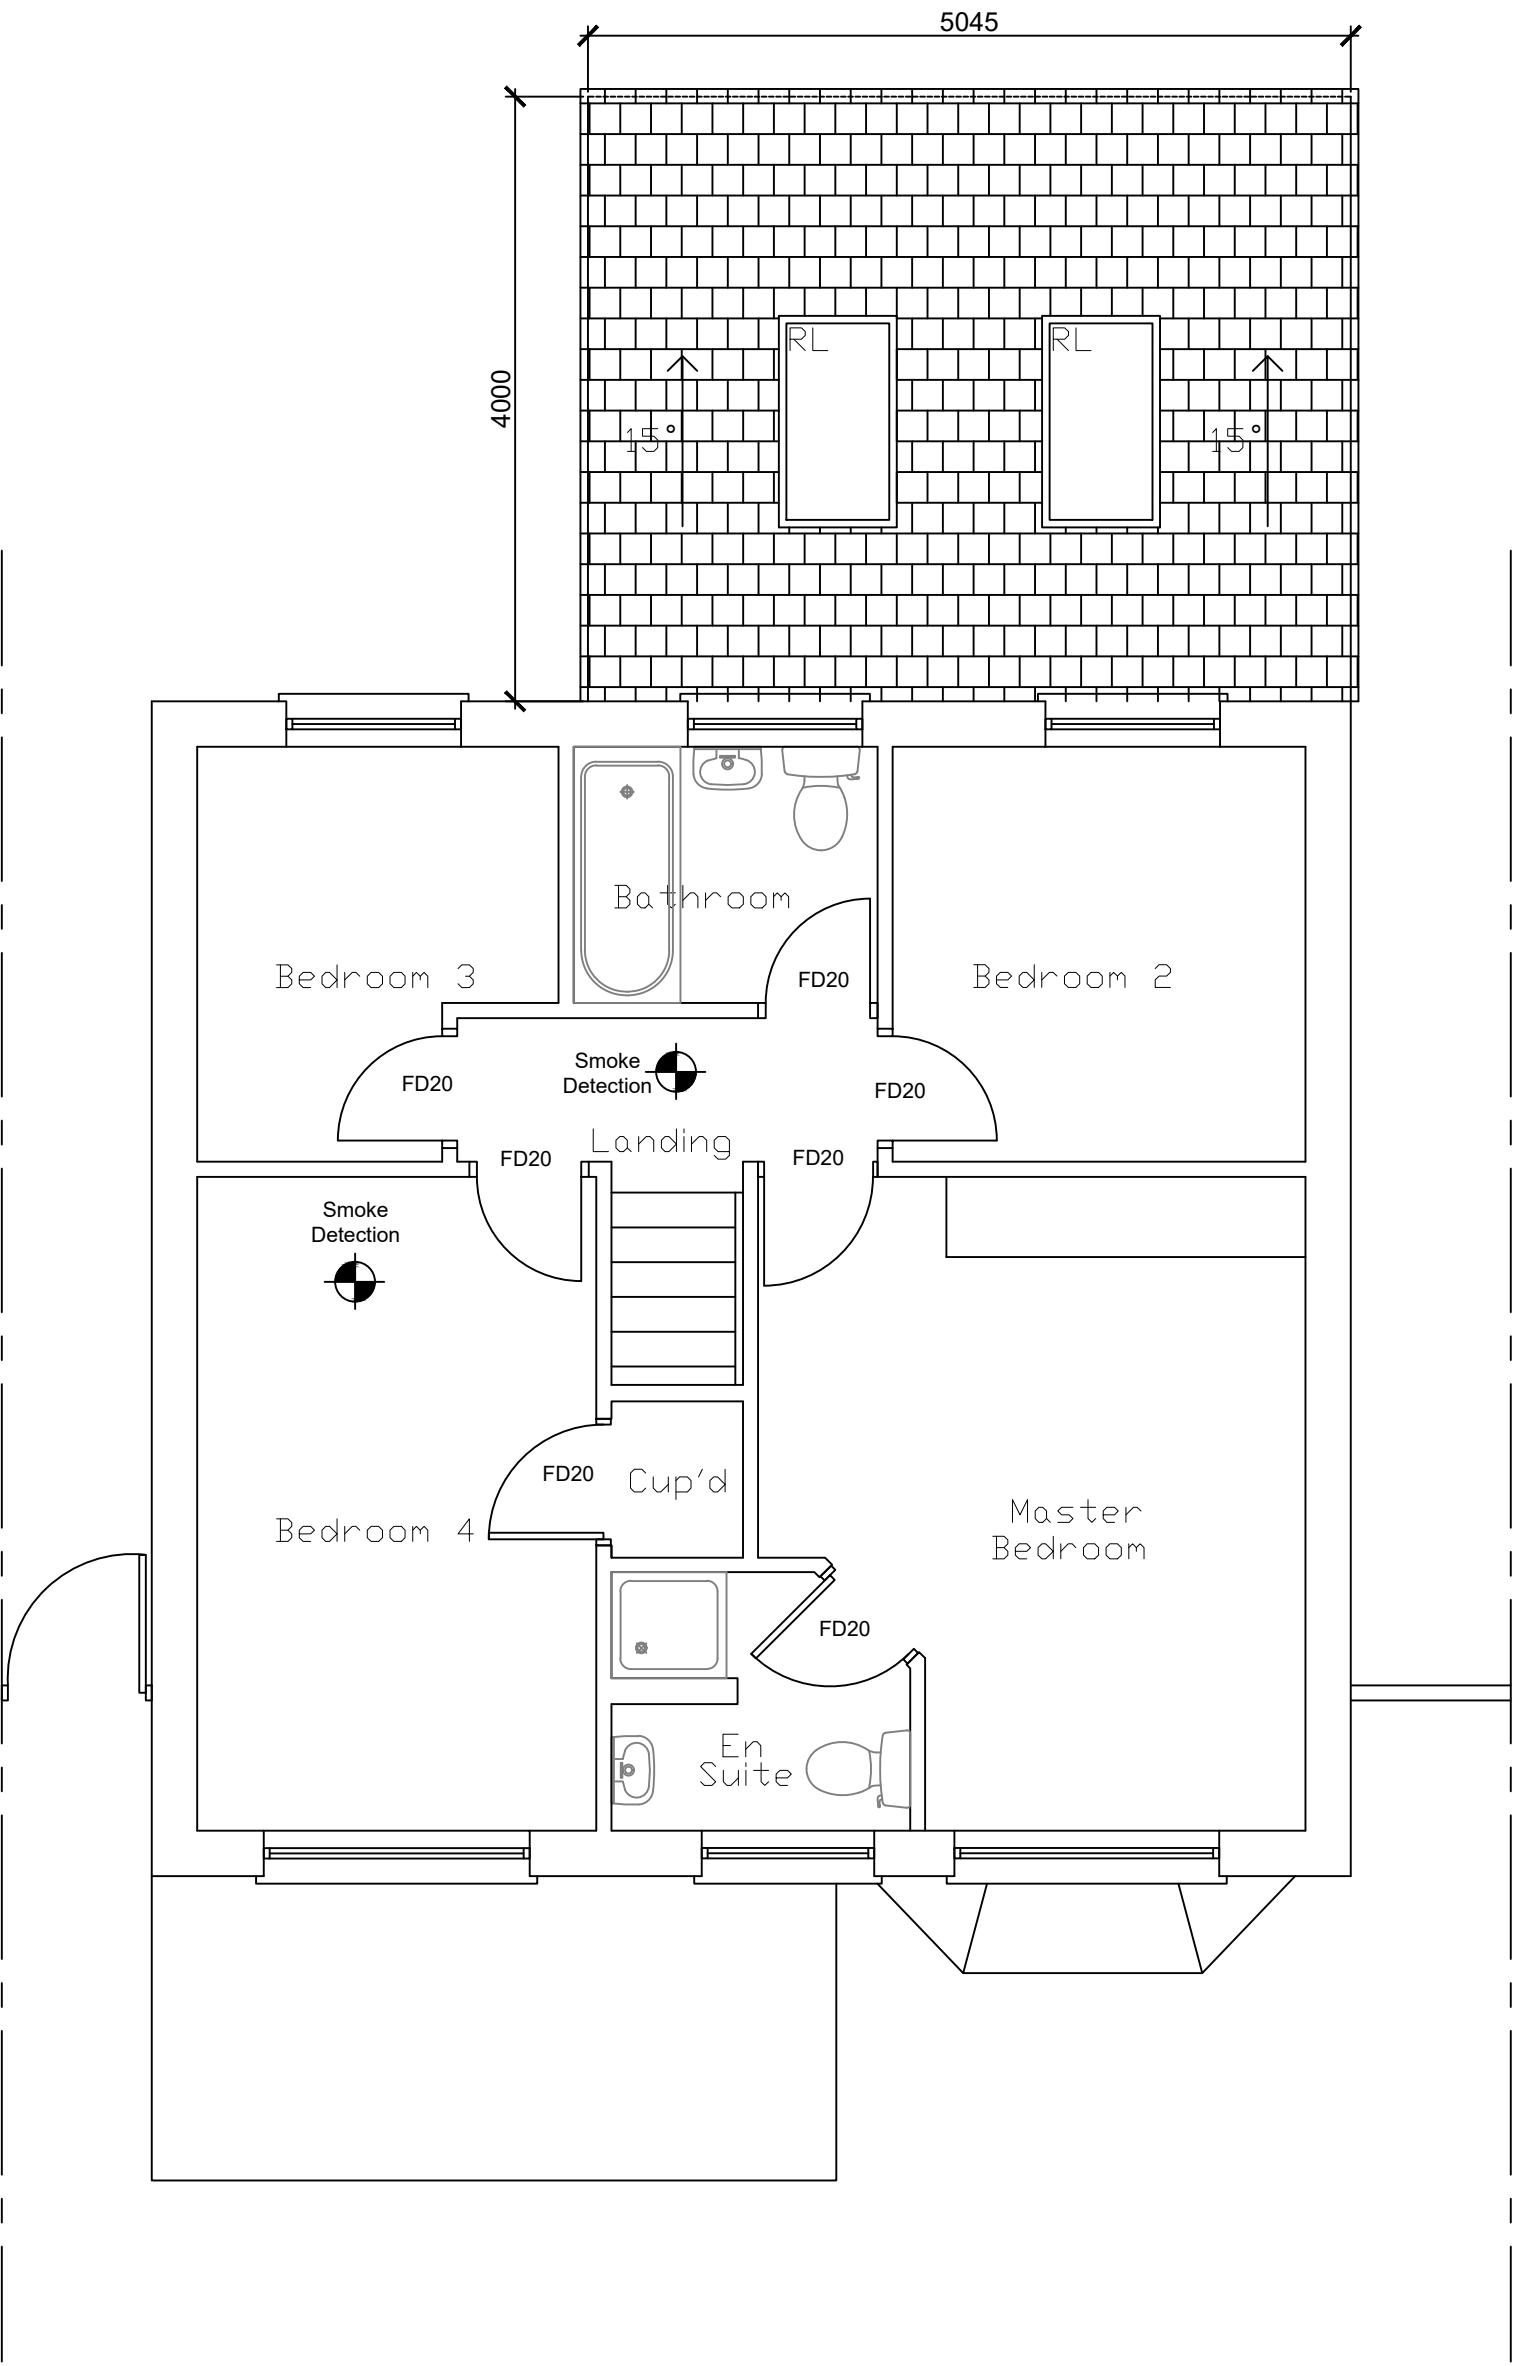

Proposed First Floor Plan
Scale 1:50

ALL STEEL WORK SIZES AND DESIGN TO BE
CONFIRM BY ENGINEER BEFORE
COMMENCEMENT OF WORK

rev: date: comment(s): name: check:

status: **PLANNING**

client: **Mr and Mrs Seale**

job: **14 Rimsdale Drive, Moston**

title: **Proposed Floor Plans**

drawn: **SN** date: **May 2022** scale: **@a1: 1:50**

job no: **114** drg no: **P-02** Rev -