


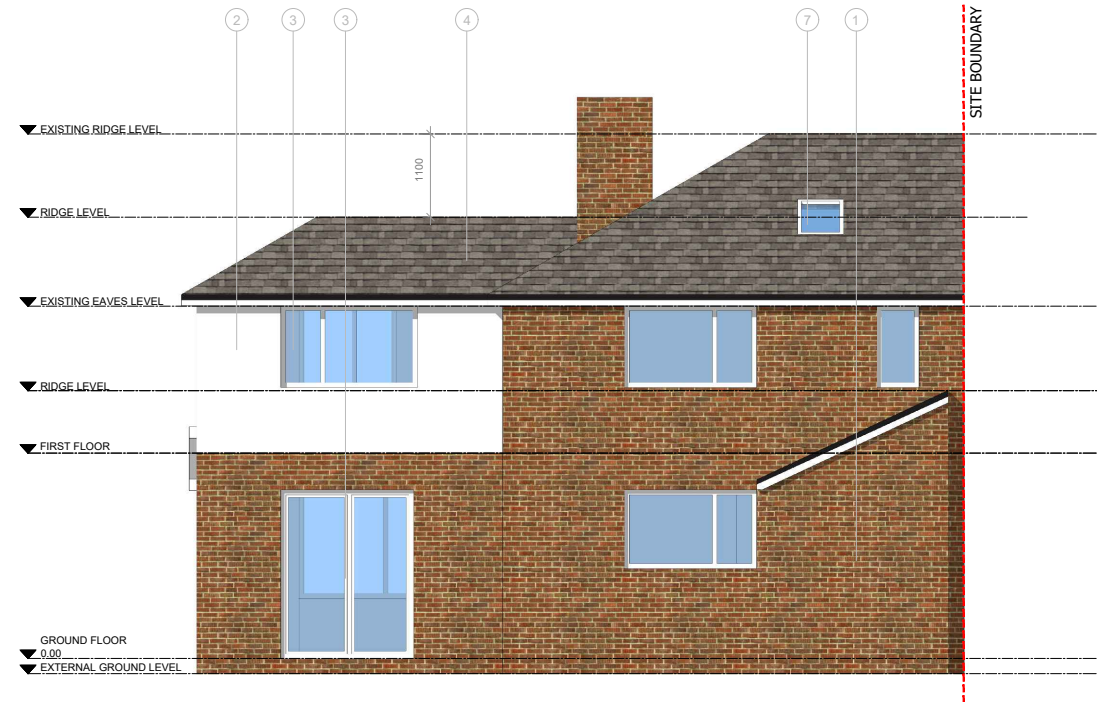


PROPOSED REAR ELEVATION




PROPOSED SIDE ELEVATION



PROPOSED FRONT ELEVATION

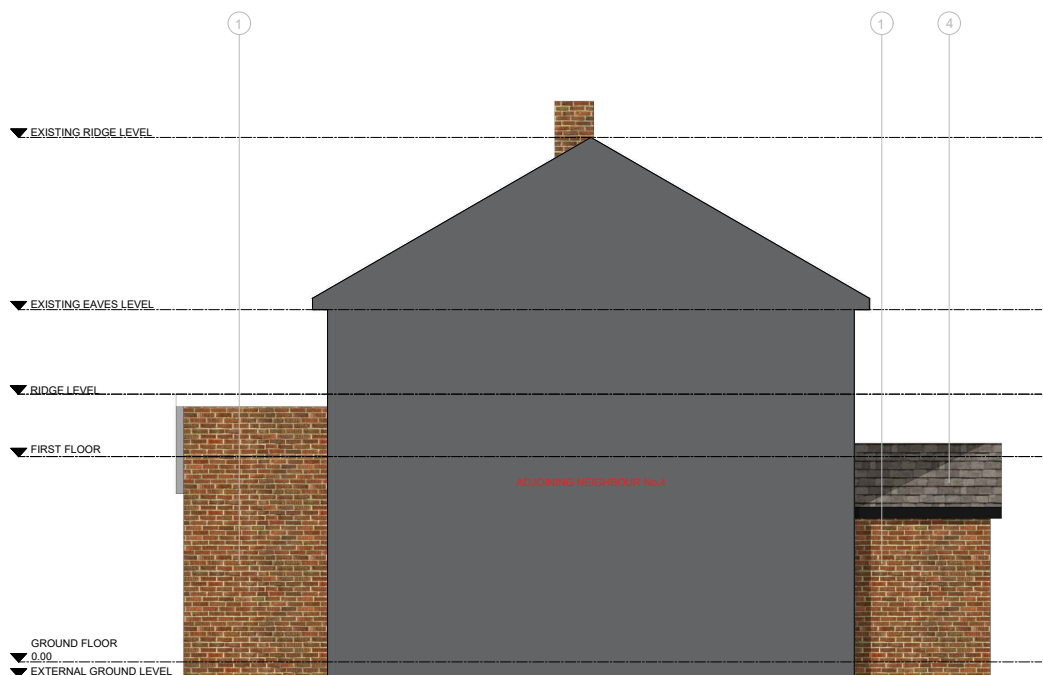

PROPOSED SIDE ELEVATION (To Adjoining Neighbour)

 

- GENERAL NOTES:**
- 1 All boundaries, dimensions and levels are to be checked on site before construction and any discrepancies reported to the Architect / Designer.
 - 2 Partial Service: Any discrepancies with site or other information is to be advised to the Architect / Designer and direction and / or approval is to be sought before the implementation of the detail.
 - 3 Block and site plans are reproduced under license from the Ordnance Survey. Do not scale this drawing.
 - 4 For the purpose of coordination, all relevant parties must check this information prior to implementation and report any discrepancies to the Architect / Designer.

MATERIALS LEGEND:

1. Facing Brick. Colour to Match Existing
2. Render. Colour White
3. UPVC. Double Glazed Doors/Windows. Colour White
4. Roof Tiles. Colour to Matching Existing.
5. UPVC Fascia/Soffit Boards & RWP's. Colour White
6. UPVC/Timber External Door.
7. Roof Light.

CLIENT Mr Paul Weall			DRAWING Proposed Elevations	
PROJECT 2 Marne Avenue, Manchester			SCALE 1:100	PAPER SIZE A3
A	Issued For Planning	22.05.22	DATE 22/05/2022	DRAWN BY
			DRAWING No. PD005	REVISION A
			DRAWING STATUS PLANNING	
REV	DESCRIPTION	DATE		