



SITE LOCATION
(Scale 1:50000)
Ordnance Survey map extract
based upon Landranger map series
with the permission of the controller of
Her Majesty's Stationery Office
Licence No. 100022432
Crown copyright.

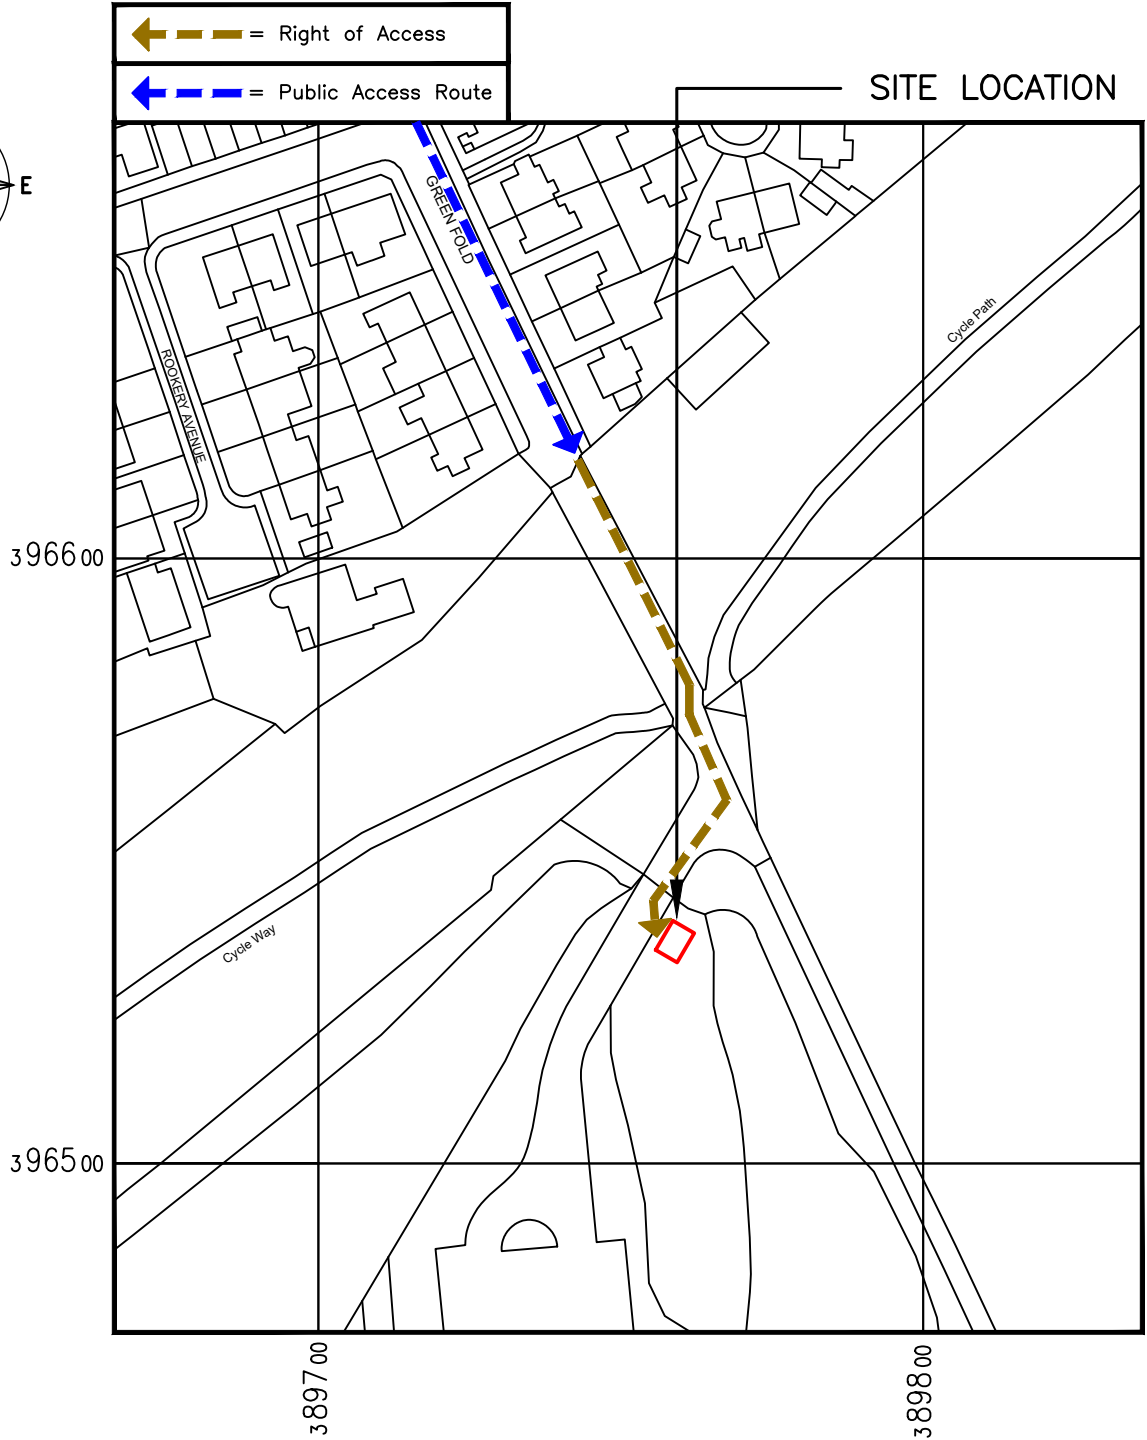

SITE PHOTOGRAPH

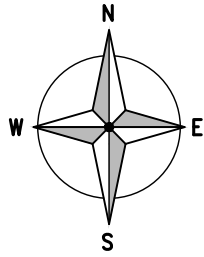

DETAILED SITE LOCATION

(Scale 1:1250)
Based upon Ordnance Survey map extract
with the permission of the Controller of
Her Majesty's Stationery Office.
Crown copyright.
Licence No. 100022432

ALL DIMENSIONS ARE IN mm UNLESS NOTED OTHERWISE

N.G.R | E: 389762 N: 396547

DIRECTIONS TO SITE:
EXIT M60 AT J24 FOLLOW A57 TO M'CR CITY
CENTRE, DENTON TURN RIGHT ONTO CHAPMAN
STREET THEN RIGHT ONTO HIGHMEAD STREET
CONTINUE ONTO ABBEY HEY LANE TURN
RIGHT INTO GREEN FOLD CONTINUE TO
DONKEY SANCTUARY THE SITE IS ON THE
LEFT INSIDE THE ENTRANCE GATE

NOTES:

A	Issued for Approval	DP	DW	24.03.22
REV	MODIFICATION	BY	CH	DATE

CLARKE
telecom
Unit E, Madison Place, Northampton Road,
Manchester, M40 5AG
Tel: 0161 785 4500
Fax: 0161 785 4501
Web: www.clarke-telecom.com


O₂
CORNERSTONE - BEACON 3

Cell Name	Opt.
DONKEY SANCTUARY	-

Cell ID No		
CORNERSTONE	TEF	VF
306015_00 E367819	097398	21711

Site Address / Contact Details		
DONKEY SANCTUARY GREEN FOLD ABBHEY MANCHESTER M18 8XL		

Drawing Title: SITE LOCATION MAPS				
Purpose of issue: PLANNING				Dwg Rev:
Drawing Number: 100				A
Surveyed By: DW		Original Sheet Size: A3		Pack Issue:
Drawn: DP	Date: 08.03.22	Checked: DW	Date: 24.03.22	A

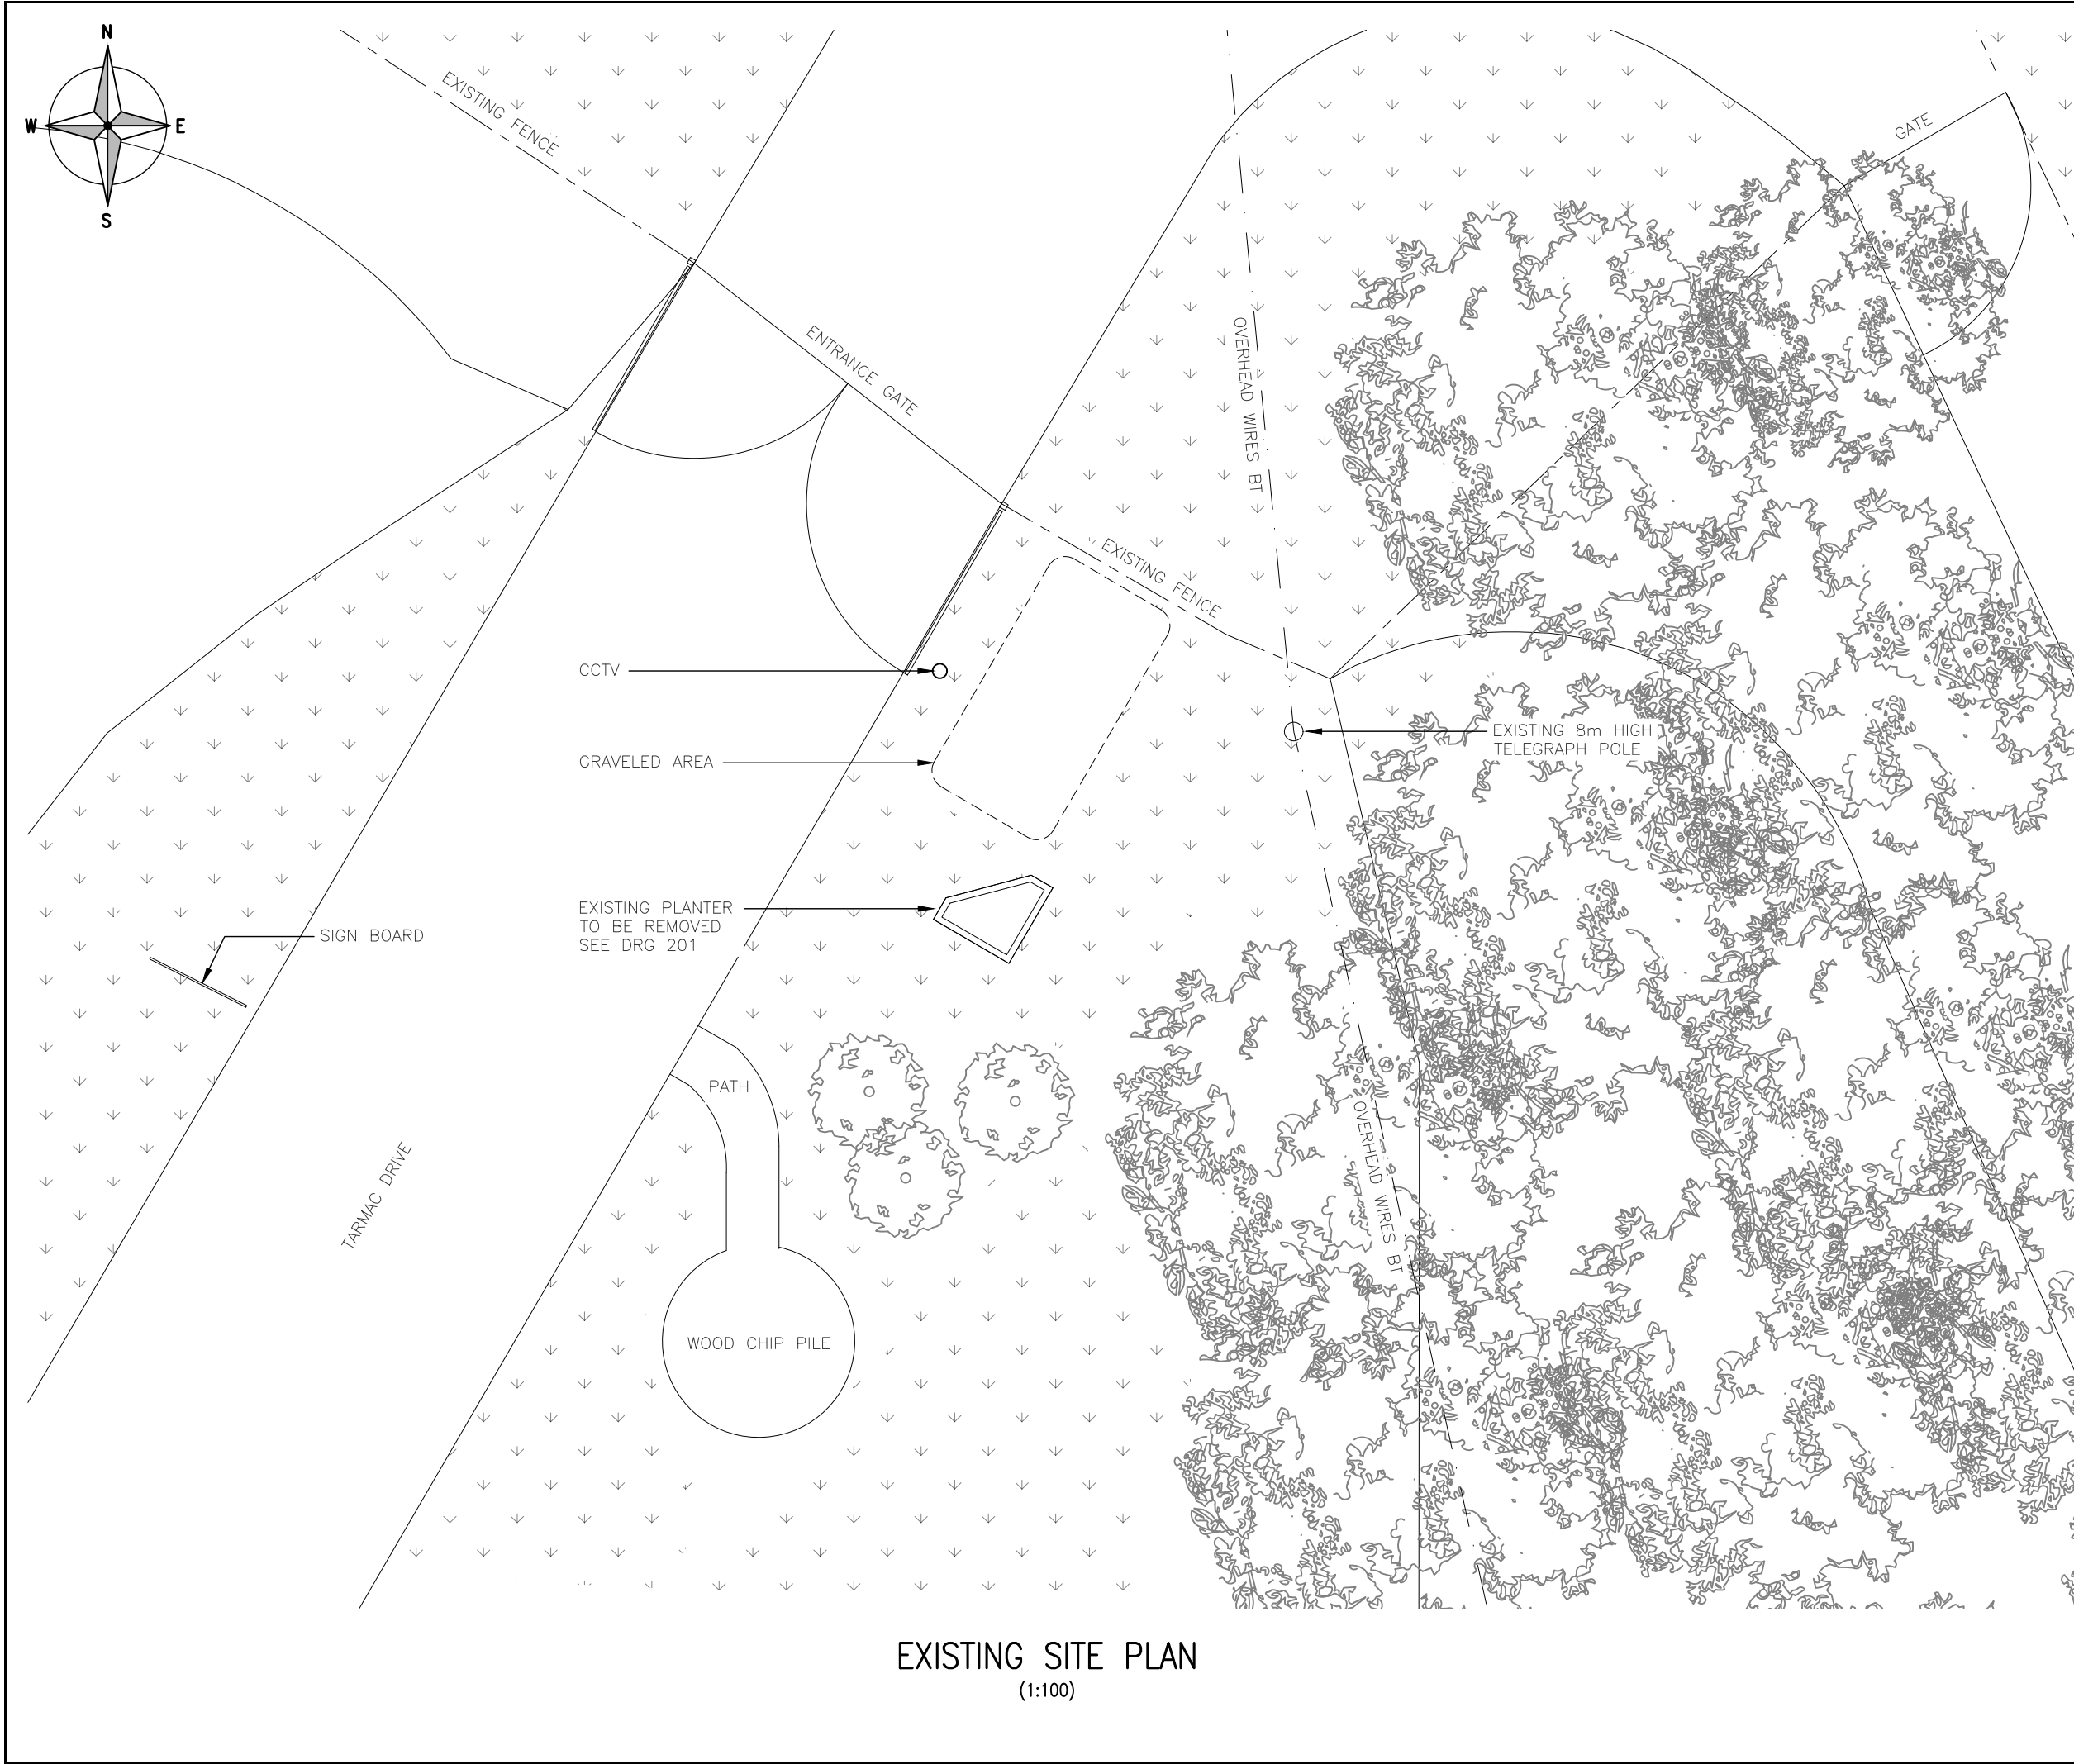

EXISTING SITE PLAN
(1:100)

ALL DIMENSIONS ARE IN mm UNLESS NOTED OTHERWISE

N.G.R

E: 389762 N: 396547

NOTES:

A	Issued for Approval	DP	DW	24.03.22
REV	MODIFICATION	BY	CH	DATE




Unit E, Madison Place, Northampton Road,
Manchester, M40 5AG
Tel: 0161 785 4500
Fax: 0161 785 4501
Web: www.clarke-telecom.com



CORNERSTONE - BEACON 3

Cell Name			Opt.
DONKEY SANCTUARY			—
Cell ID No			
CORNERSTONE	TEF	VF	
306015_00 E367819	097398	21711	
Site Address / Contact Details			
DONKEY SANCTUARY GREEN FOLD ABBAY HEY MANCHESTER M18 8XL			
Drawing Title: EXISTING SITE PLAN			
Purpose of issue: PLANNING			Dwg Rev:
Drawing Number: 200			A
Surveyed By: DW		Original Sheet Size: A3	Pack Issue:
Drawn: DP	Date: 08.03.22	Checked: DW	Date: 24.03.22
			A

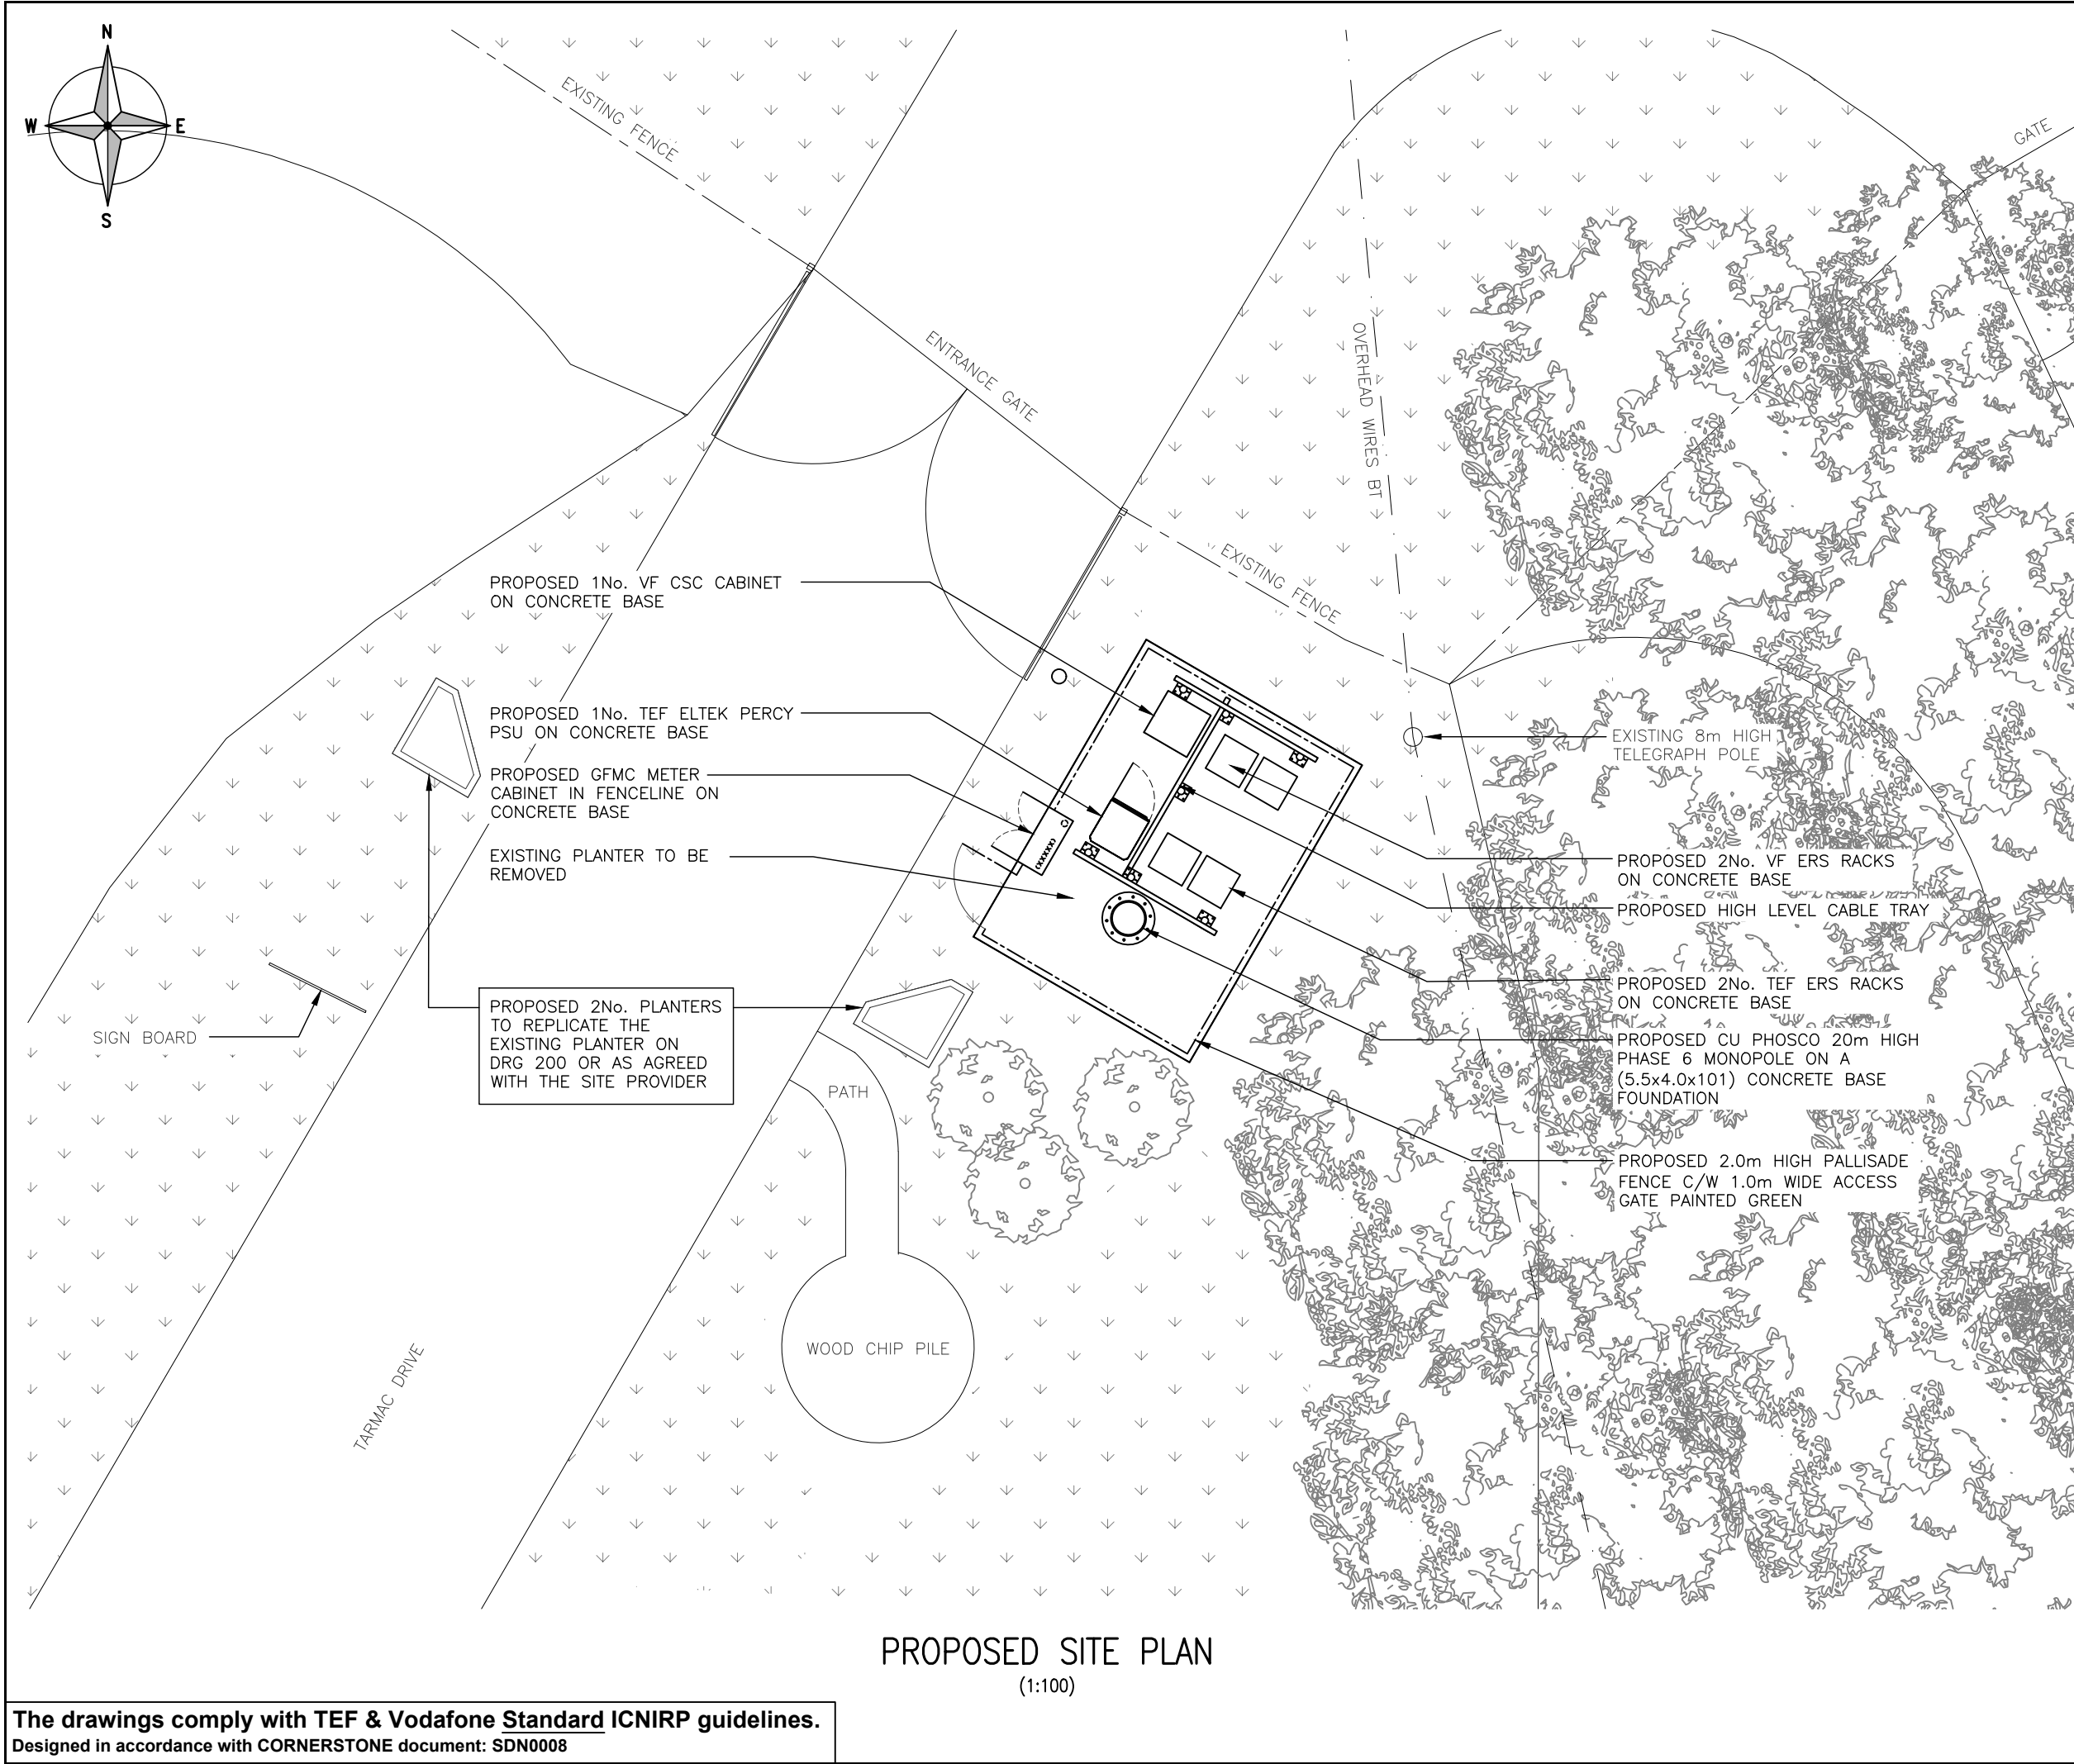

PROPOSED SITE PLAN
(1:100)

The drawings comply with TEF & Vodafone Standard ICNIRP guidelines.
Designed in accordance with CORNERSTONE document: SDN0008

ALL DIMENSIONS ARE IN mm UNLESS NOTED OTHERWISE

N.G.R E: 389762 N: 396547
IS:

A	Issued for Approval	DP	DW	24.03.22
REV	MODIFICATION	BY	CH	DATE



Unit E, Madison Place, Northampton Road,
Manchester, M40 5AG
Tel: 0161 785 4500
Fax: 0161 785 4501
Web: www.clarke-telecom.com



CORNERSTONE - BEACON 3


Cell Name	Opt.
DONKEY SANCTUARY	-

Cell ID No		
CORNERSTONE	TEF	VF
306015_00 E367819	097398	21711

Site Address / Contact Details

DONKEY SANCTUARY
GREEN FOLD
ABBEE HEY
MANCHESTER
M18 8XL

Drawing Title: PROPOSED SITE PLAN				
Purpose of issue: PLANNING				Dwg Rev:
Drawing Number: 201				A
Surveyed By: DW		Original Sheet Size: A3		Pack Issue:
Drawn: DP	Date: 08.03.22	Checked: DW	Date: 24.03.22	A

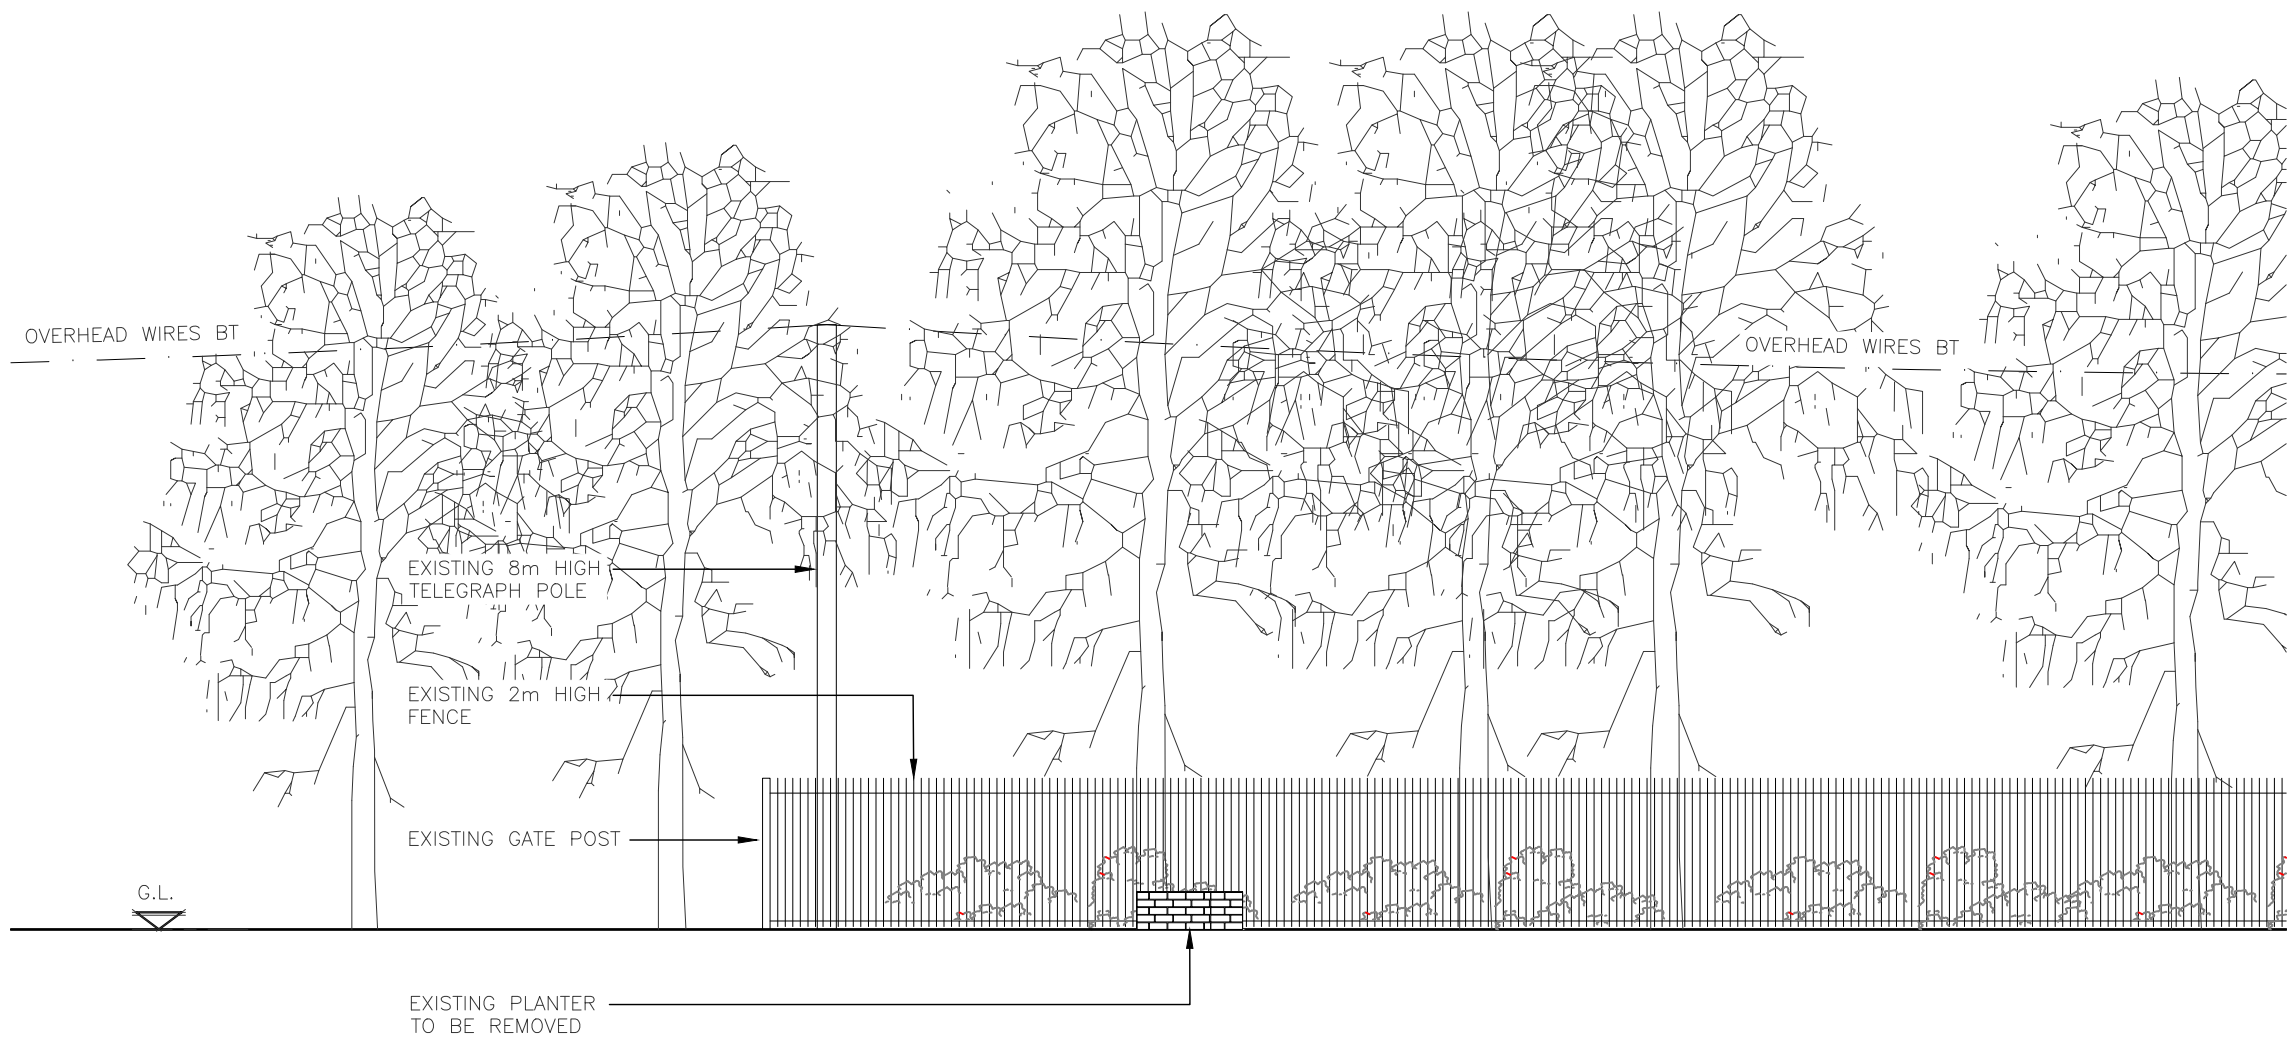

EXISTING NORTHWEST ELEVATION
(1:100)

ALL DIMENSIONS ARE IN mm UNLESS NOTED OTHERWISE

N.G.R | E: 389762 N: 396547

NOTES:

A	Issued for Approval	DP	DW	24.03.22
REV	MODIFICATION	BY	CH	DATE



Unit E, Madison Place, Northampton Road,
Manchester, M40 5AG
Tel: 0161 785 4500
Fax: 0161 785 4501
Web: www.clarke-telecom.com



CORNERSTONE - BEACON 3

Cell Name	Opt.
DONKEY SANCTUARY	-

Cell ID No		
CORNERSTONE	TEF	VF
306015_00 E367819	097398	21711

Site Address / Contact Details

DONKEY SANCTUARY
GREEN FOLD
ABBAY HEY
MANCHESTER
M18 8XL

Drawing Title: EXISTING SITE ELEVATION				
Purpose of issue: PLANNING				Dwg Rev:
Drawing Number: 300				A
Surveyed By: DW		Original Sheet Size: A3		Pack Issue:
Drawn: DP	Date: 08.03.22	Checked: DW	Date: 24.03.22	A

