





- 01 timber rainscreen cladding (black stained)
02 micro-louvre
03 intermediate steel plate fin mullions
04 chs column behind glazing
05 structural glazing w/intermediate structural joints
06 rls steel portal frame to entrance doors
07 glass pivot doors w/powered operation (outward opening)
08 pull handle
09 manifestation (pattern tbc)
10 new steel beam

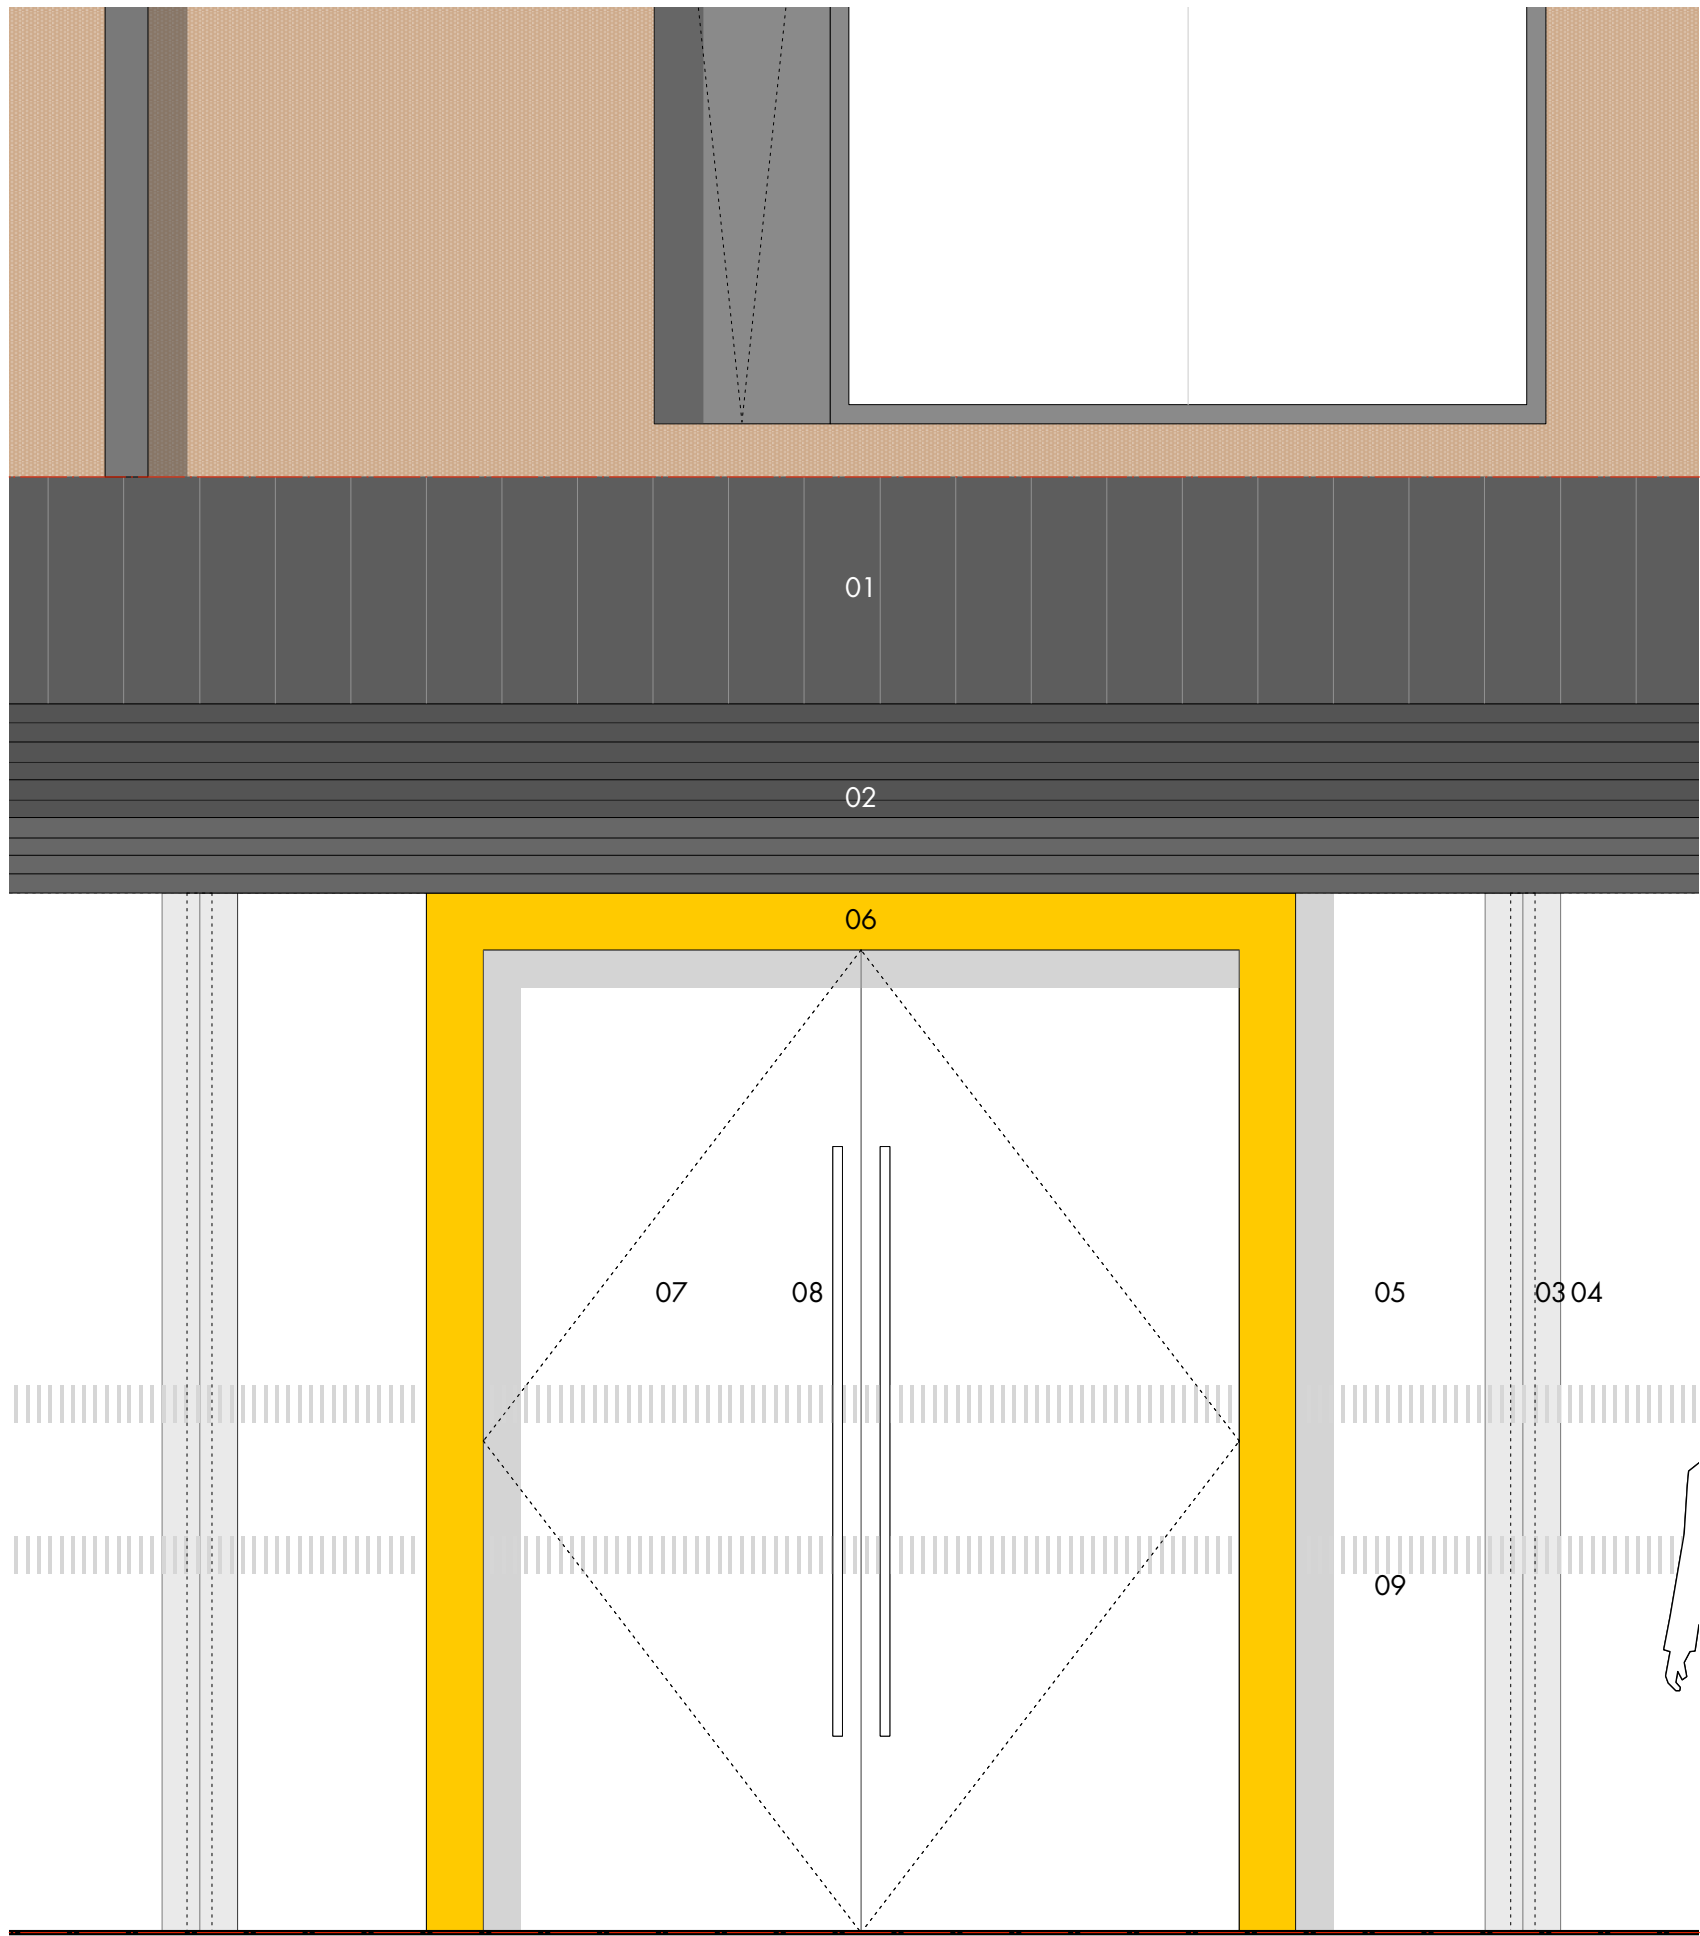

1 minshull house proposed shopfront elevation • unit G5 extension entrance



2 minshull house proposed shopfront elevation • unit G5 extension

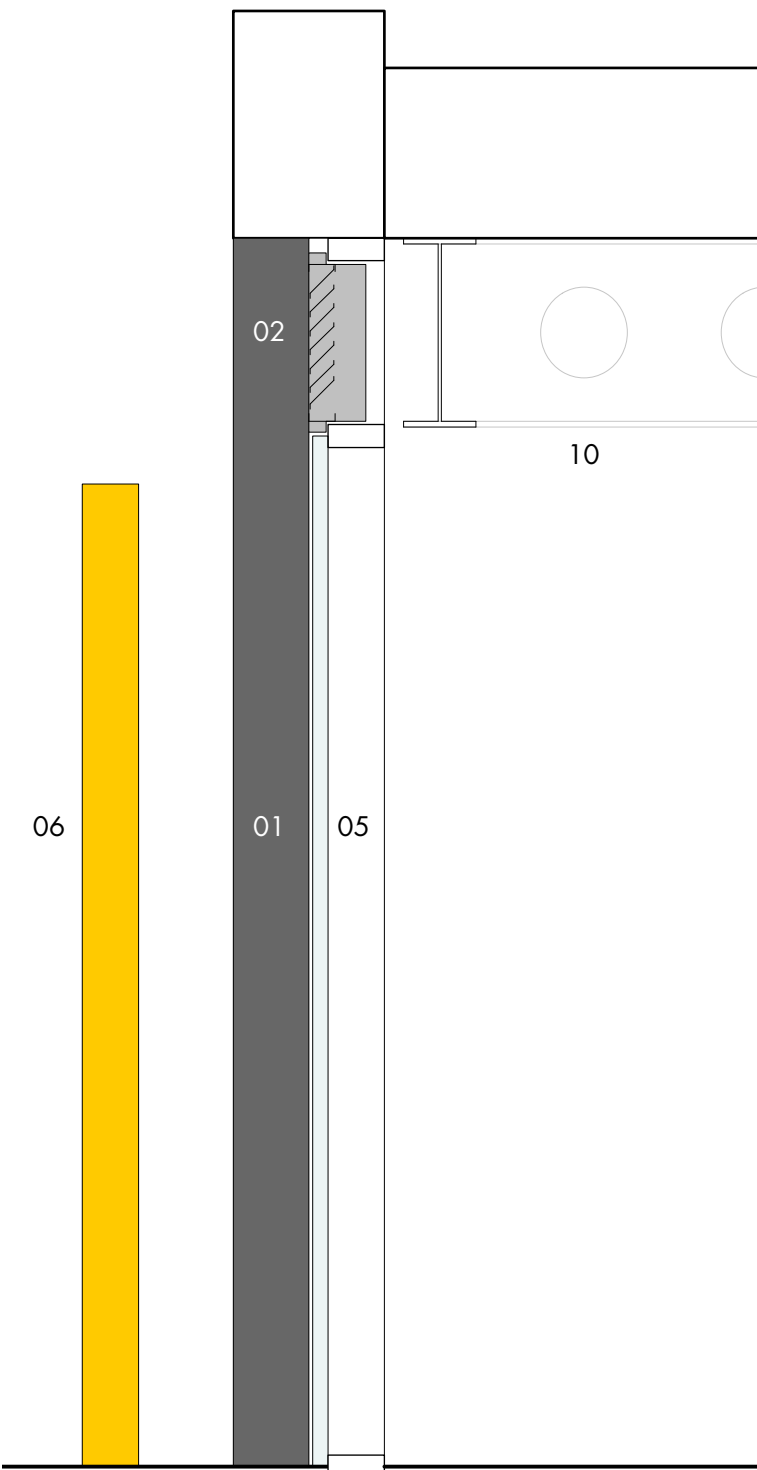

3 minshull house proposed shopfront section • unit G5 extension

a • planning issue - validation
- • first issue
rev • description

05.06.17 • hlm • ms
17.02.17 • hlm • ms
issued • drawn • checked

project	kampus • listed buildings
client	ASDL
drawing number	AW(00)262
scale	1:20 @ a1
status	planning

mh prop. shopfront elevation • unit G5 ext

do not scale from this drawing • all dimensions are to be set out and checked on site prior to starting construction • any discrepancy found between information given on this drawing and that given elsewhere or recorded on site shall be brought to the attention of the project architect immediately