


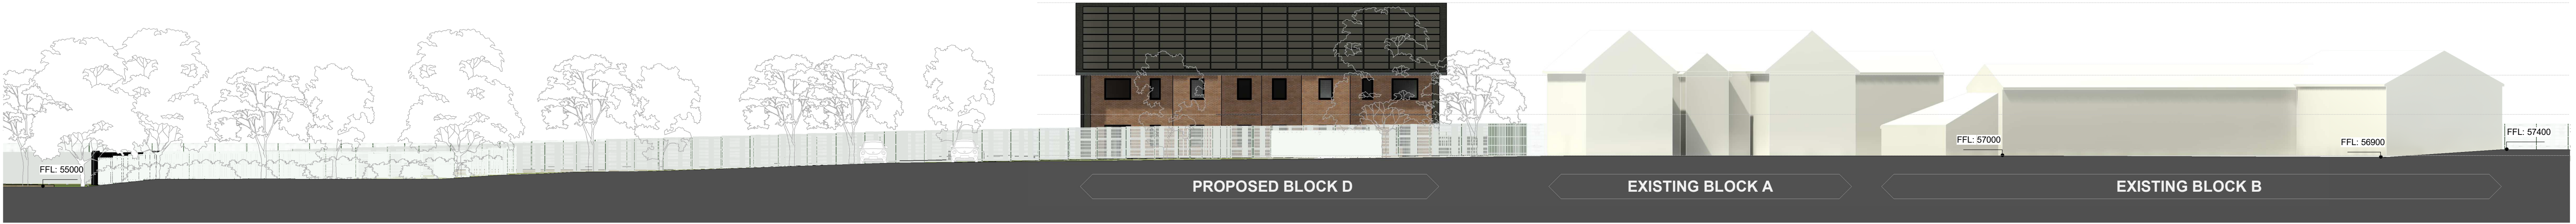

1 Site - West Elevation
1 : 200



2 Site - South Elevation
1 : 200



3 Site - East Elevation
1 : 200



5 Site - North Elevation
1 : 200

N

1:200

0m4m8m12m16m20m

The copyright of this drawing is vested with Corstorphine & Wright Ltd and must not be copied or reproduced without the consent of the company.

03 Issued For Planning

02 Issued For Information

01 Issued For Information

Rev. Description

09.05.22 SU LM

21.04.22 SU LM

01.04.22 SU LM

Date Draw. Chk.

Client: ABBEYWAY COMMERCIAL LTD.

Project: NEWALL GREEN FARM

Drawing Title: Site Elevations

Drawing Status: PLANNING

Manchester Studio

The Stables, Paradise Wharf, Ducie Street, Manchester, M1 2JN

0161 272 8100

corstorphine-wright.com

Drawing No. 18421-CWA-XX-ZZ-DR-A-0331

Revision P-03

Drawn SU

Checked LM

Paper Size A1

Scale 1 : 200

Date 03/24/22