



EXISTING FIRST FLOOR PLAN

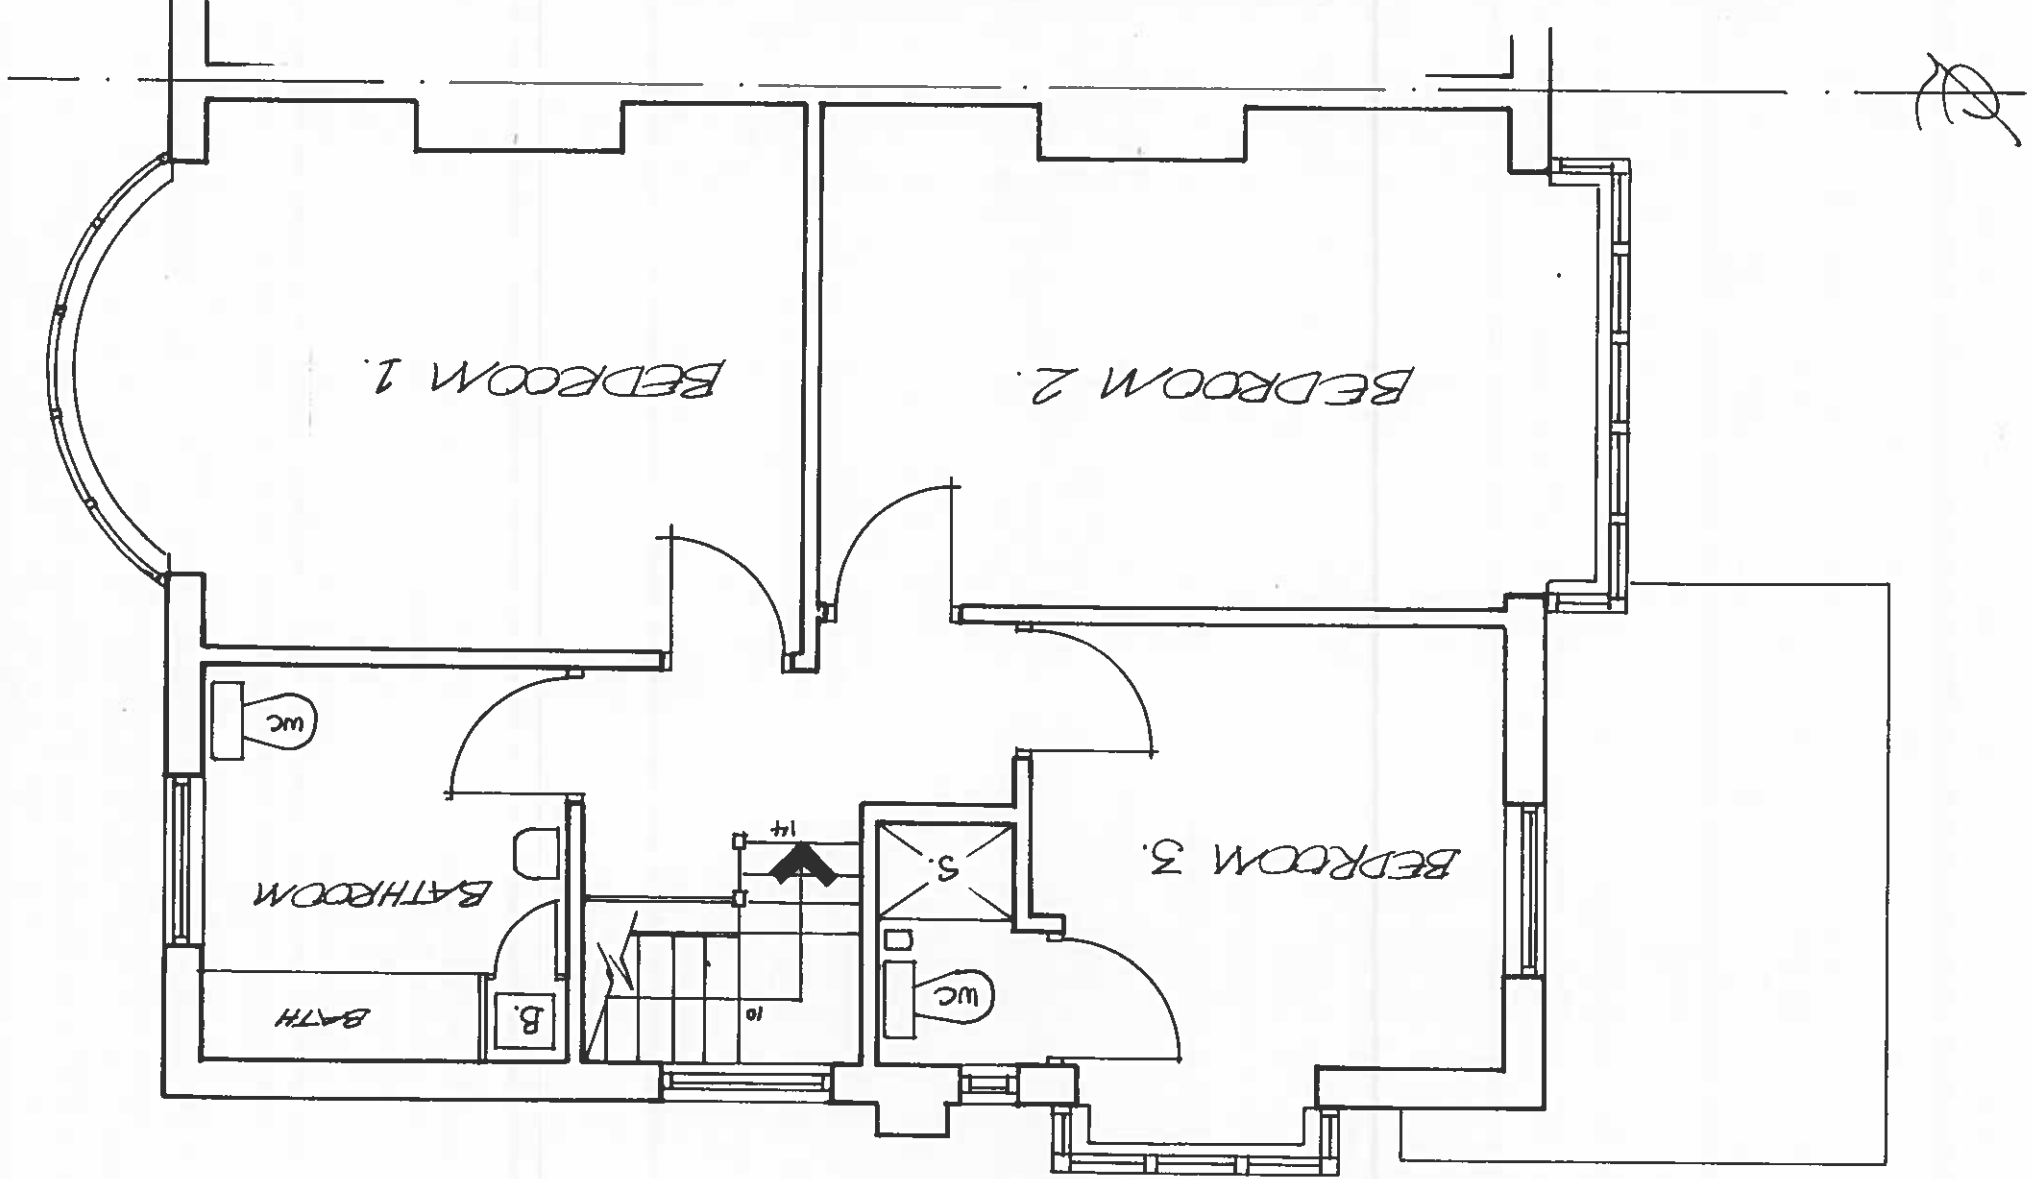

EXISTING GROUND FLOOR PLAN

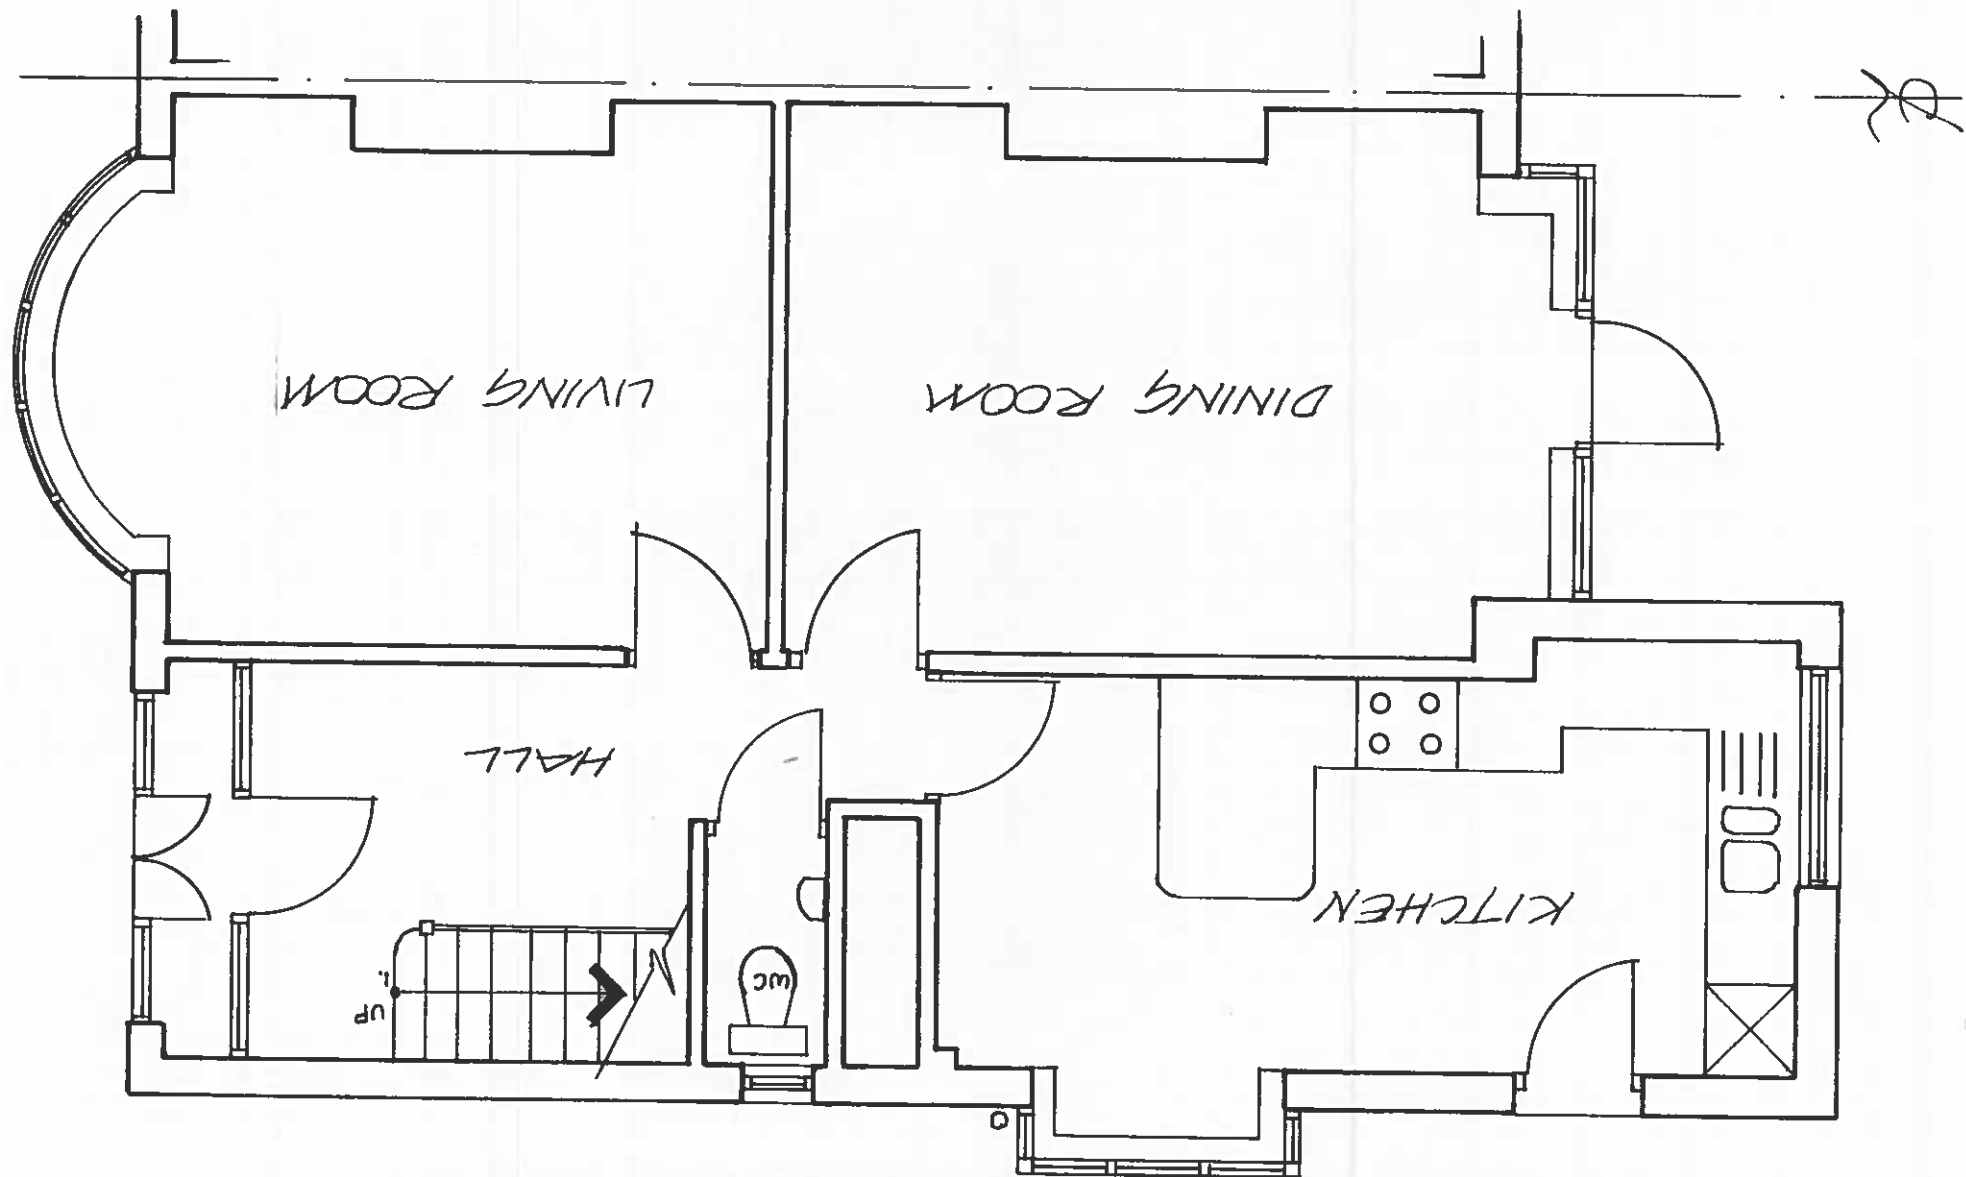


9. ALBEMARLE AV.
WEST DIDSBURY M20

PROPOSED GROUND
& FIRST FLOOR PLANS


SCALE:
1:50 @ A3

DRAWING NO: 00-2

PROPOSED FIRST FLOOR PLAN

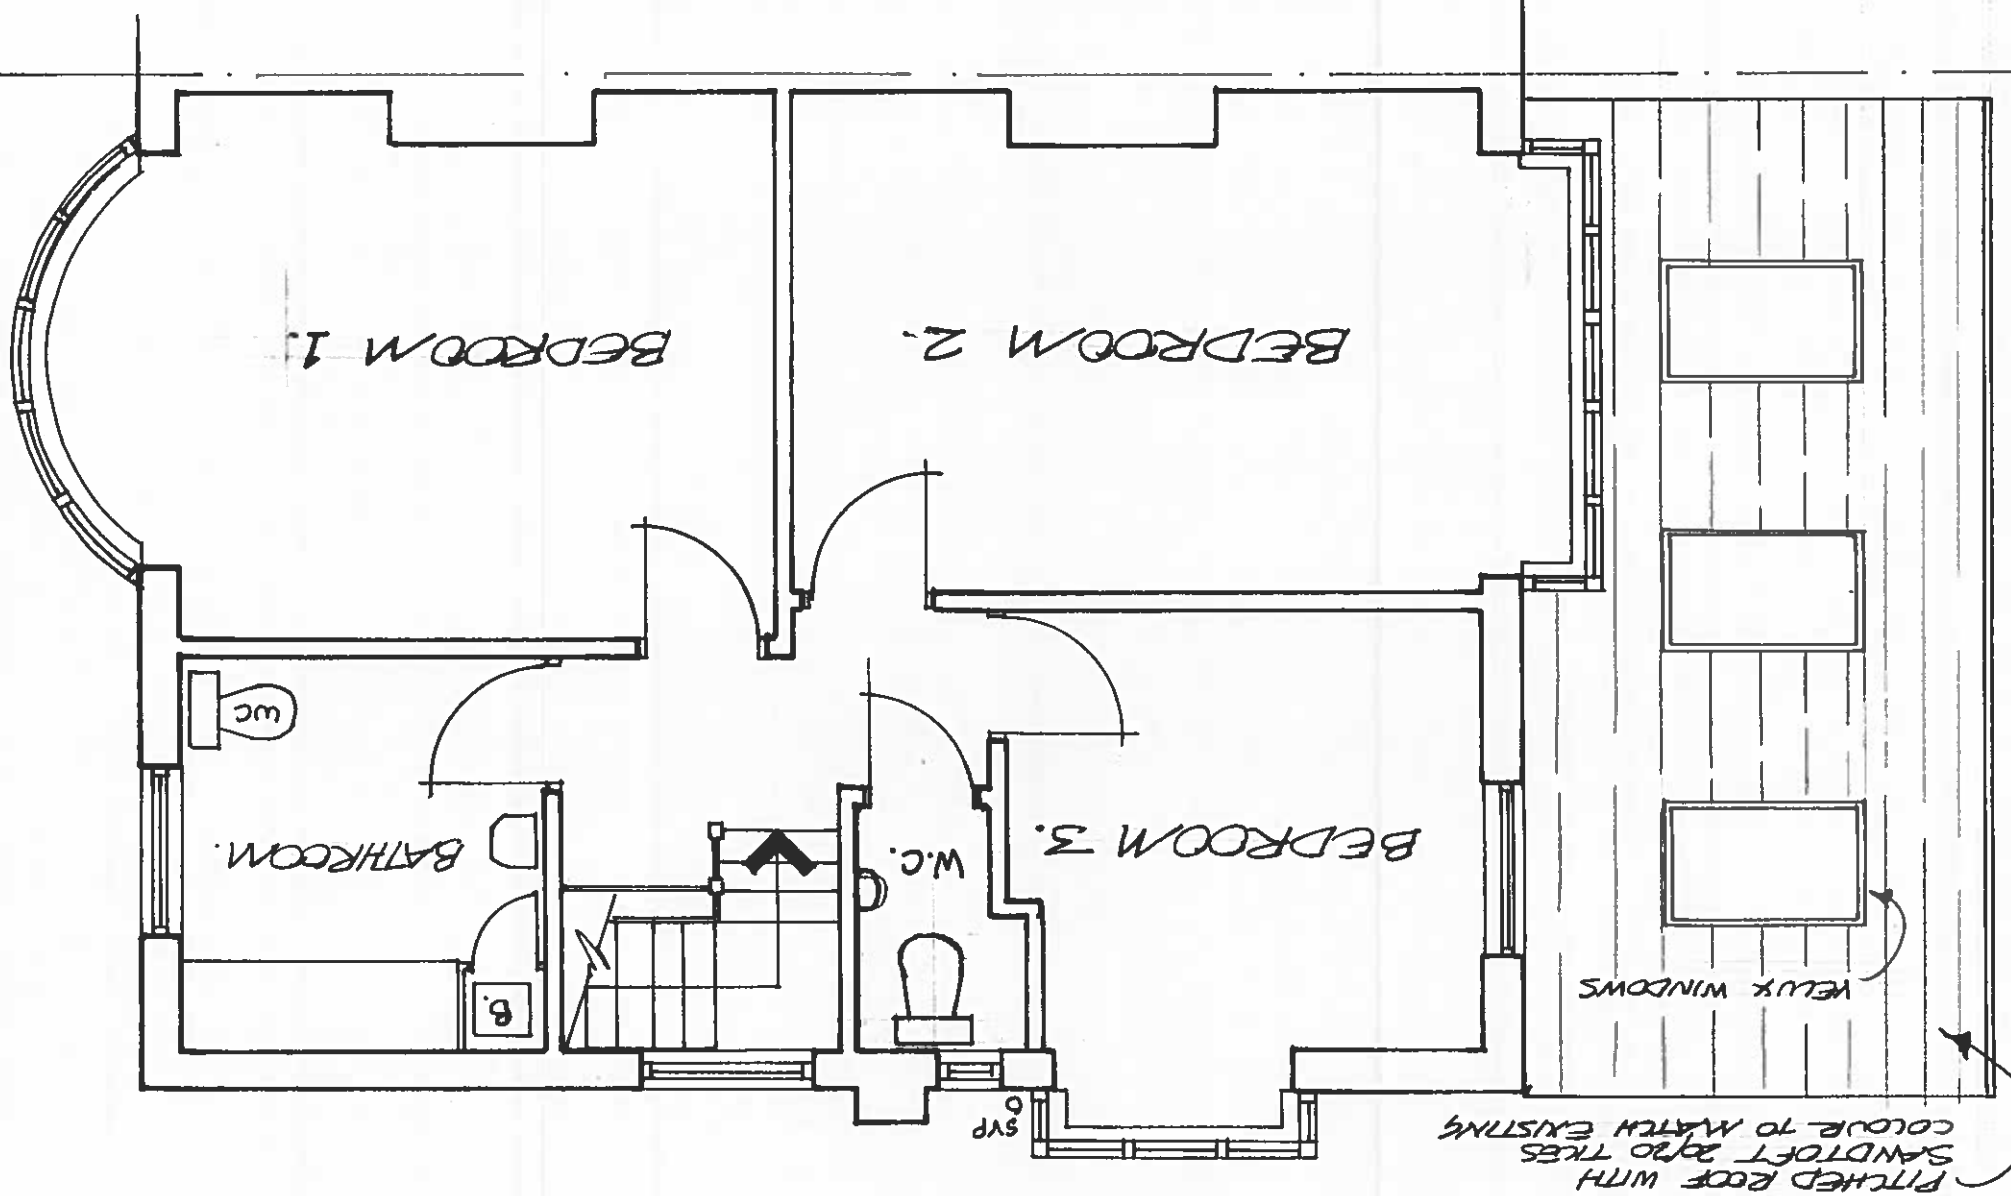

PROPOSED GROUND FLOOR PLAN

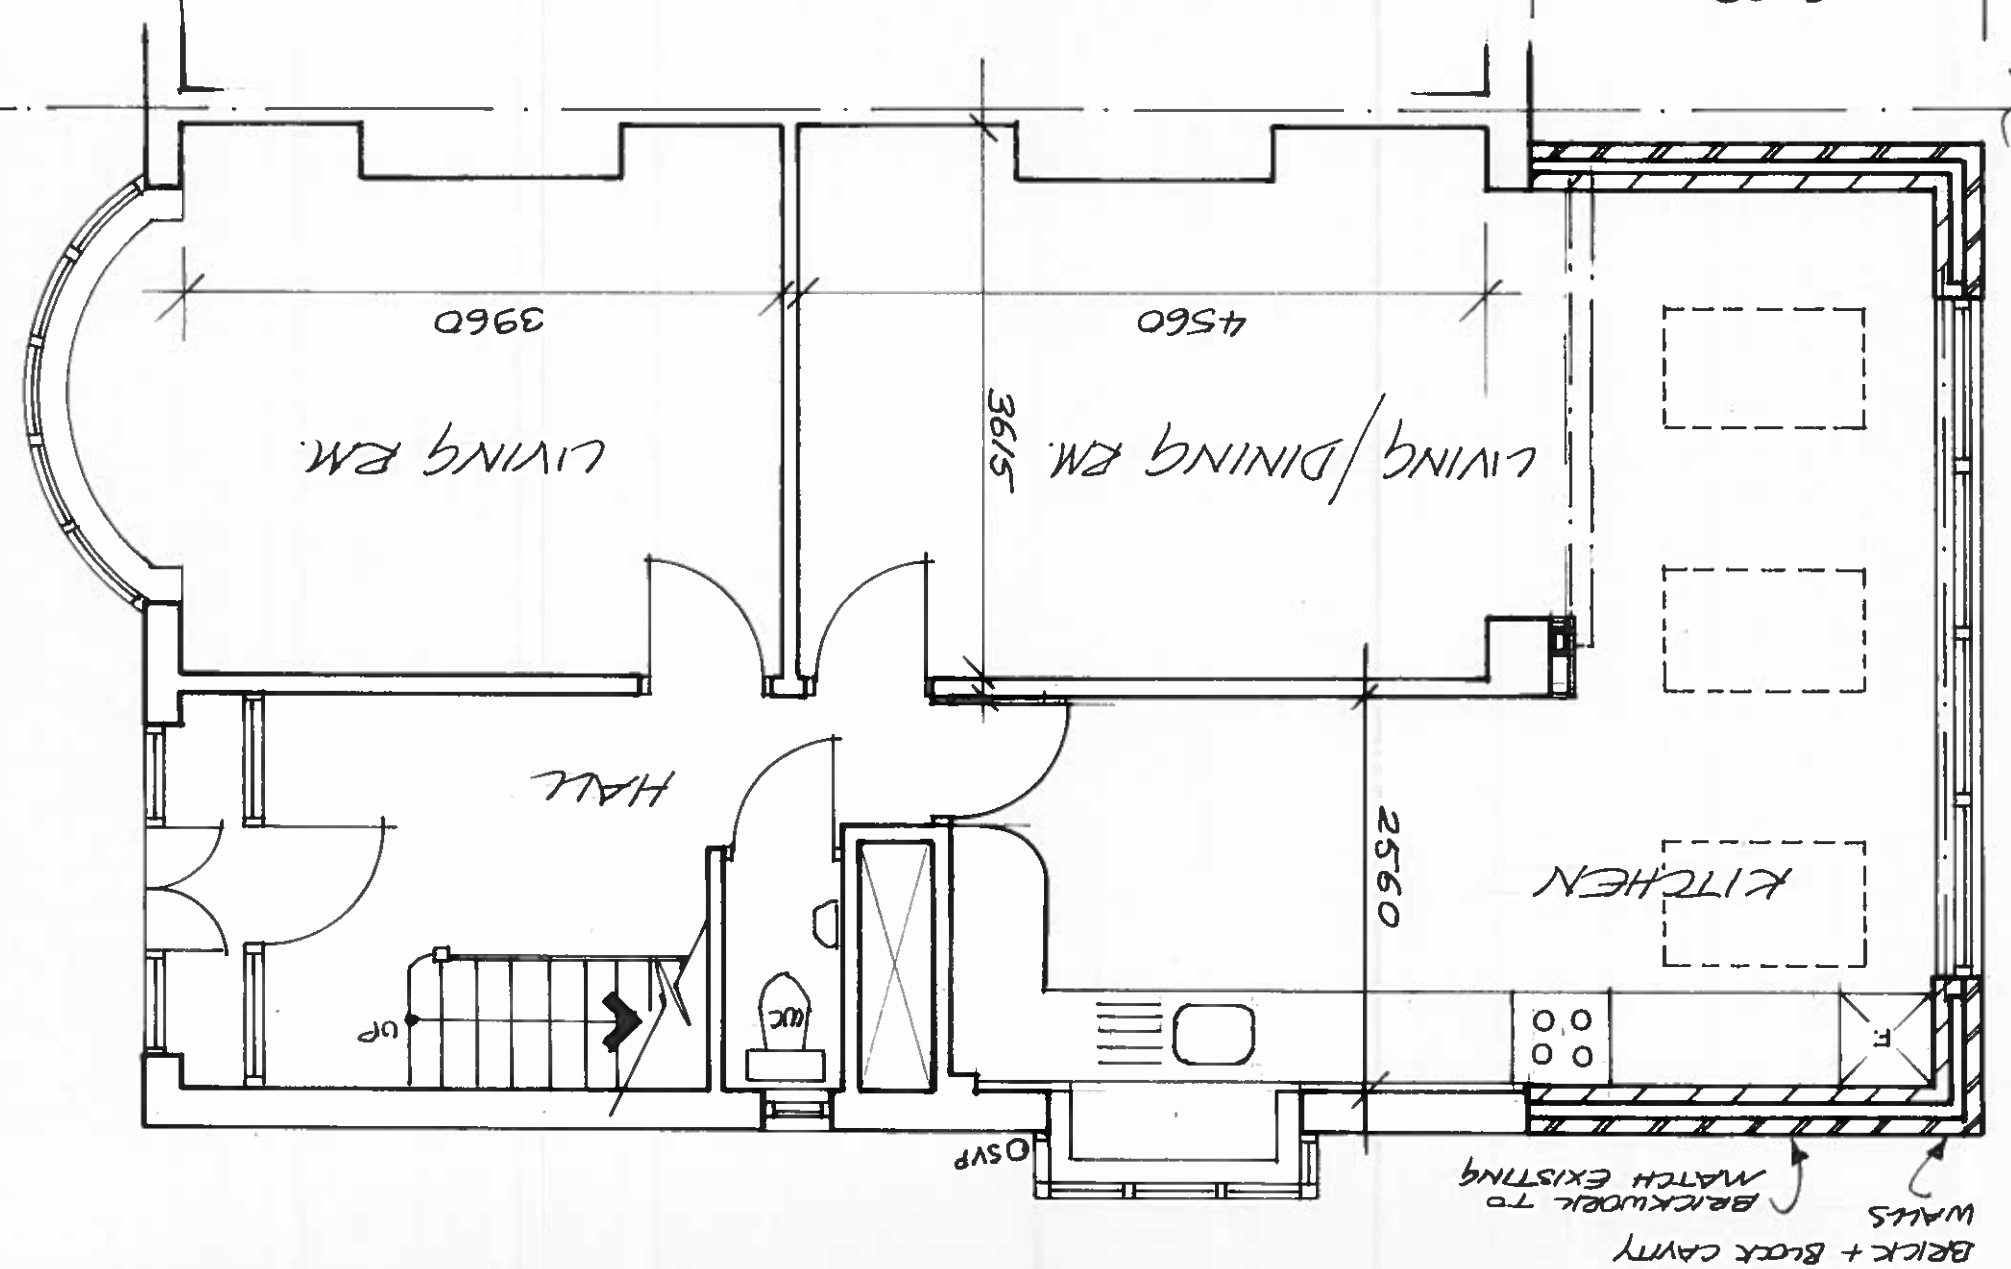

9 ALBEMARLE AV.
WEST DIOSBURY M20


EXISTING FRONT
& REAR ELEVATIONS

SCALE: 1:50 @ A3
DRAWING NO: 00-3



EXISTING REAR
ELEVATION



EXISTING FRONT
ELEVATION

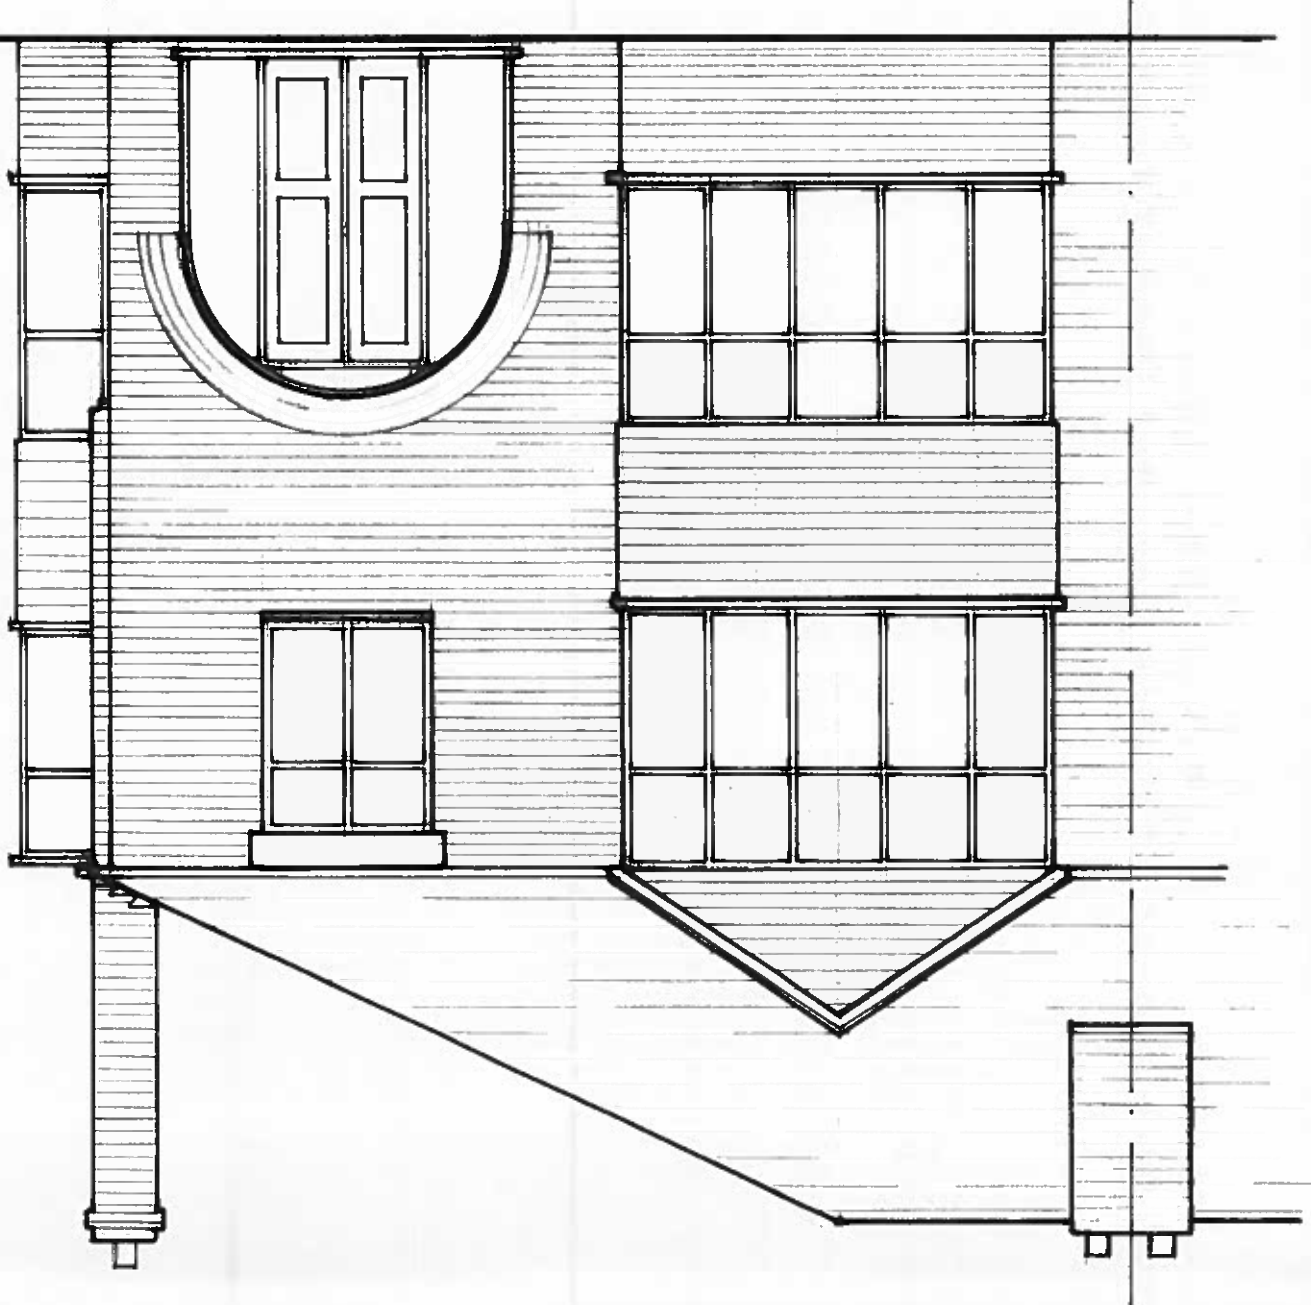

EXISTING SIDE ELEVATION.

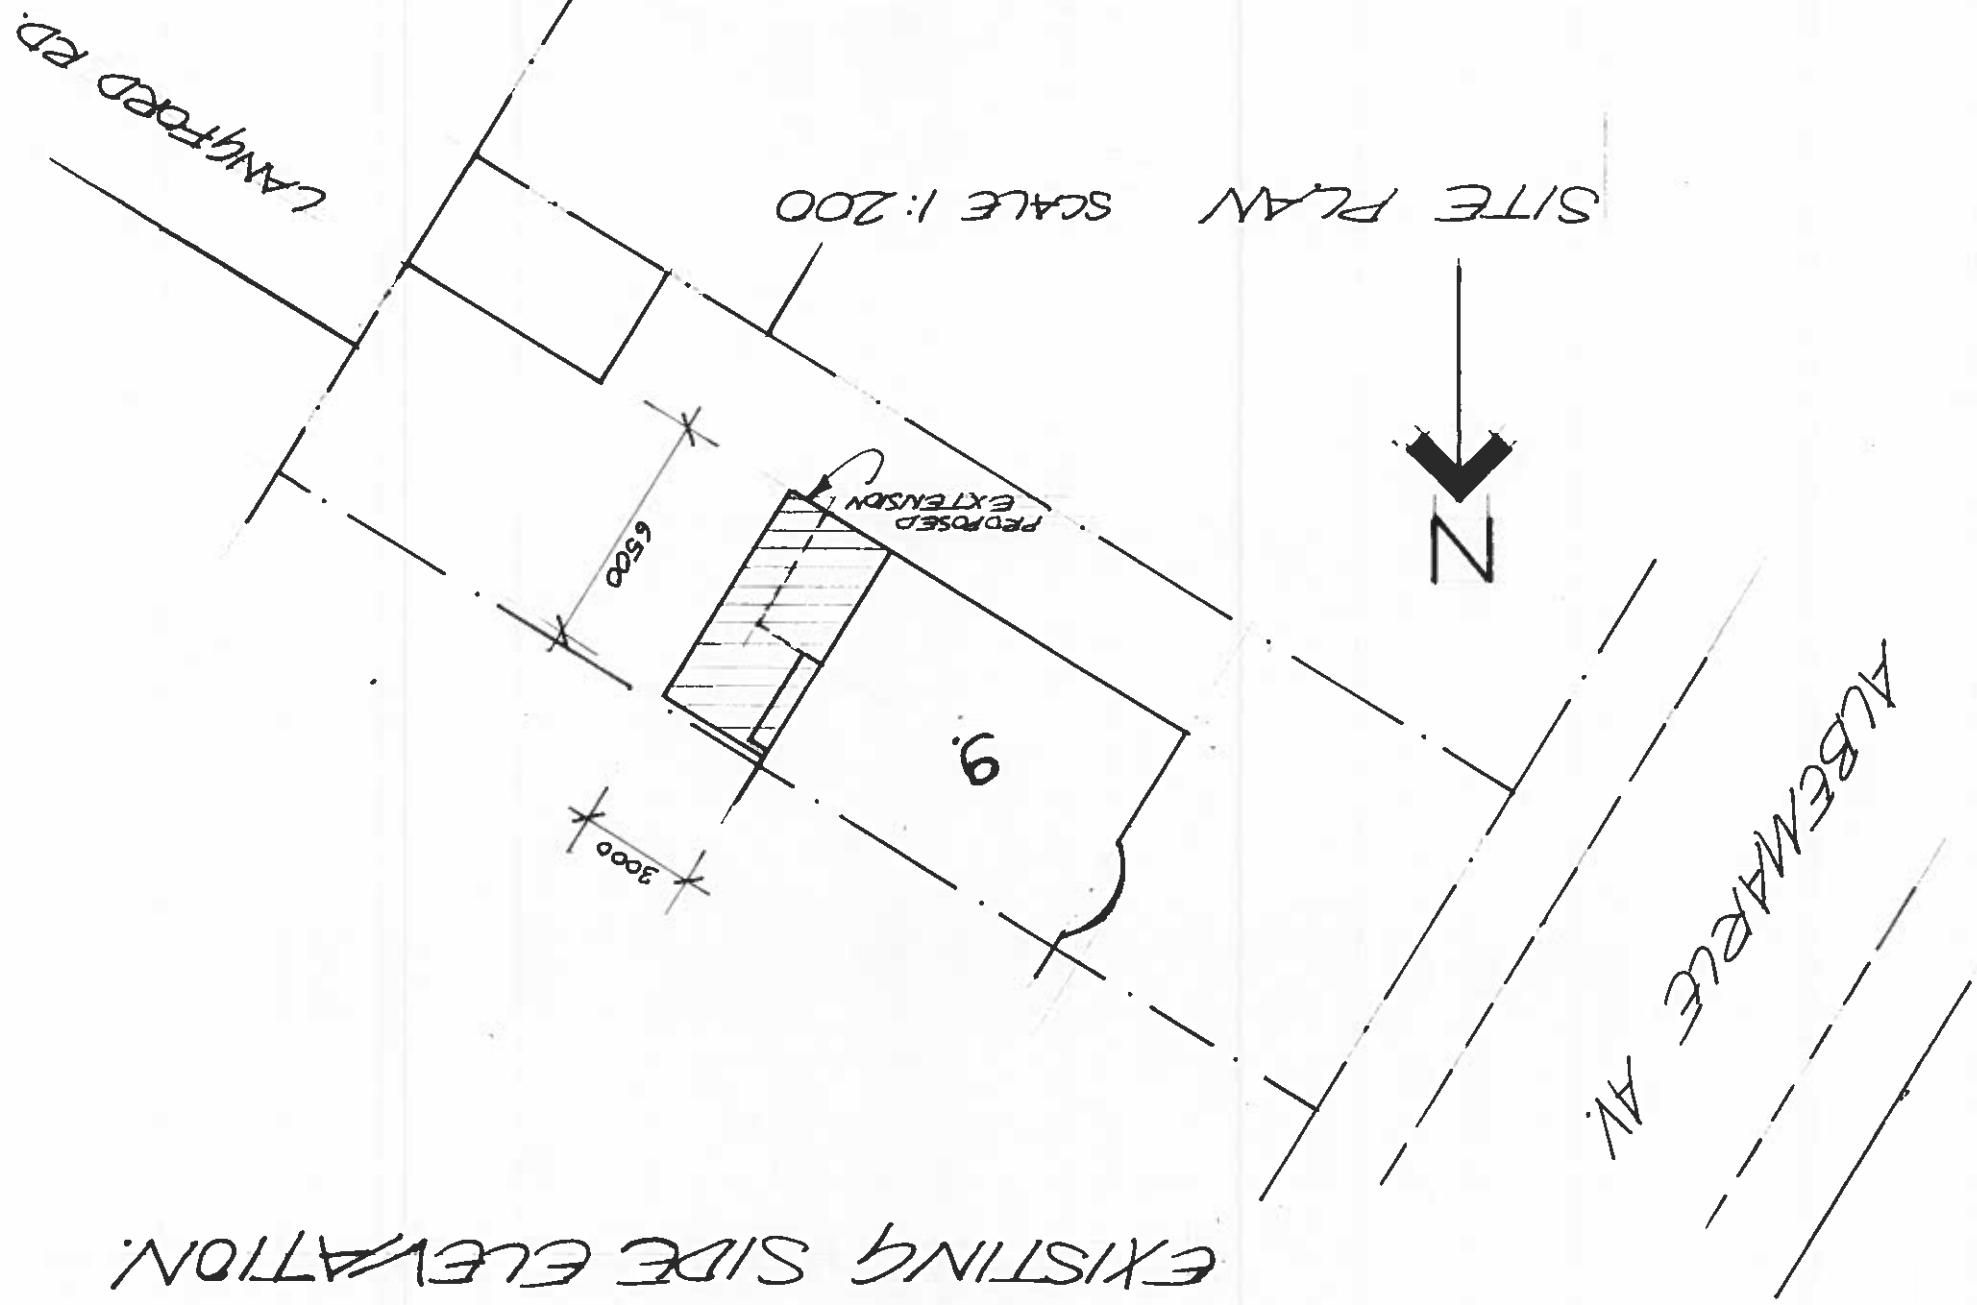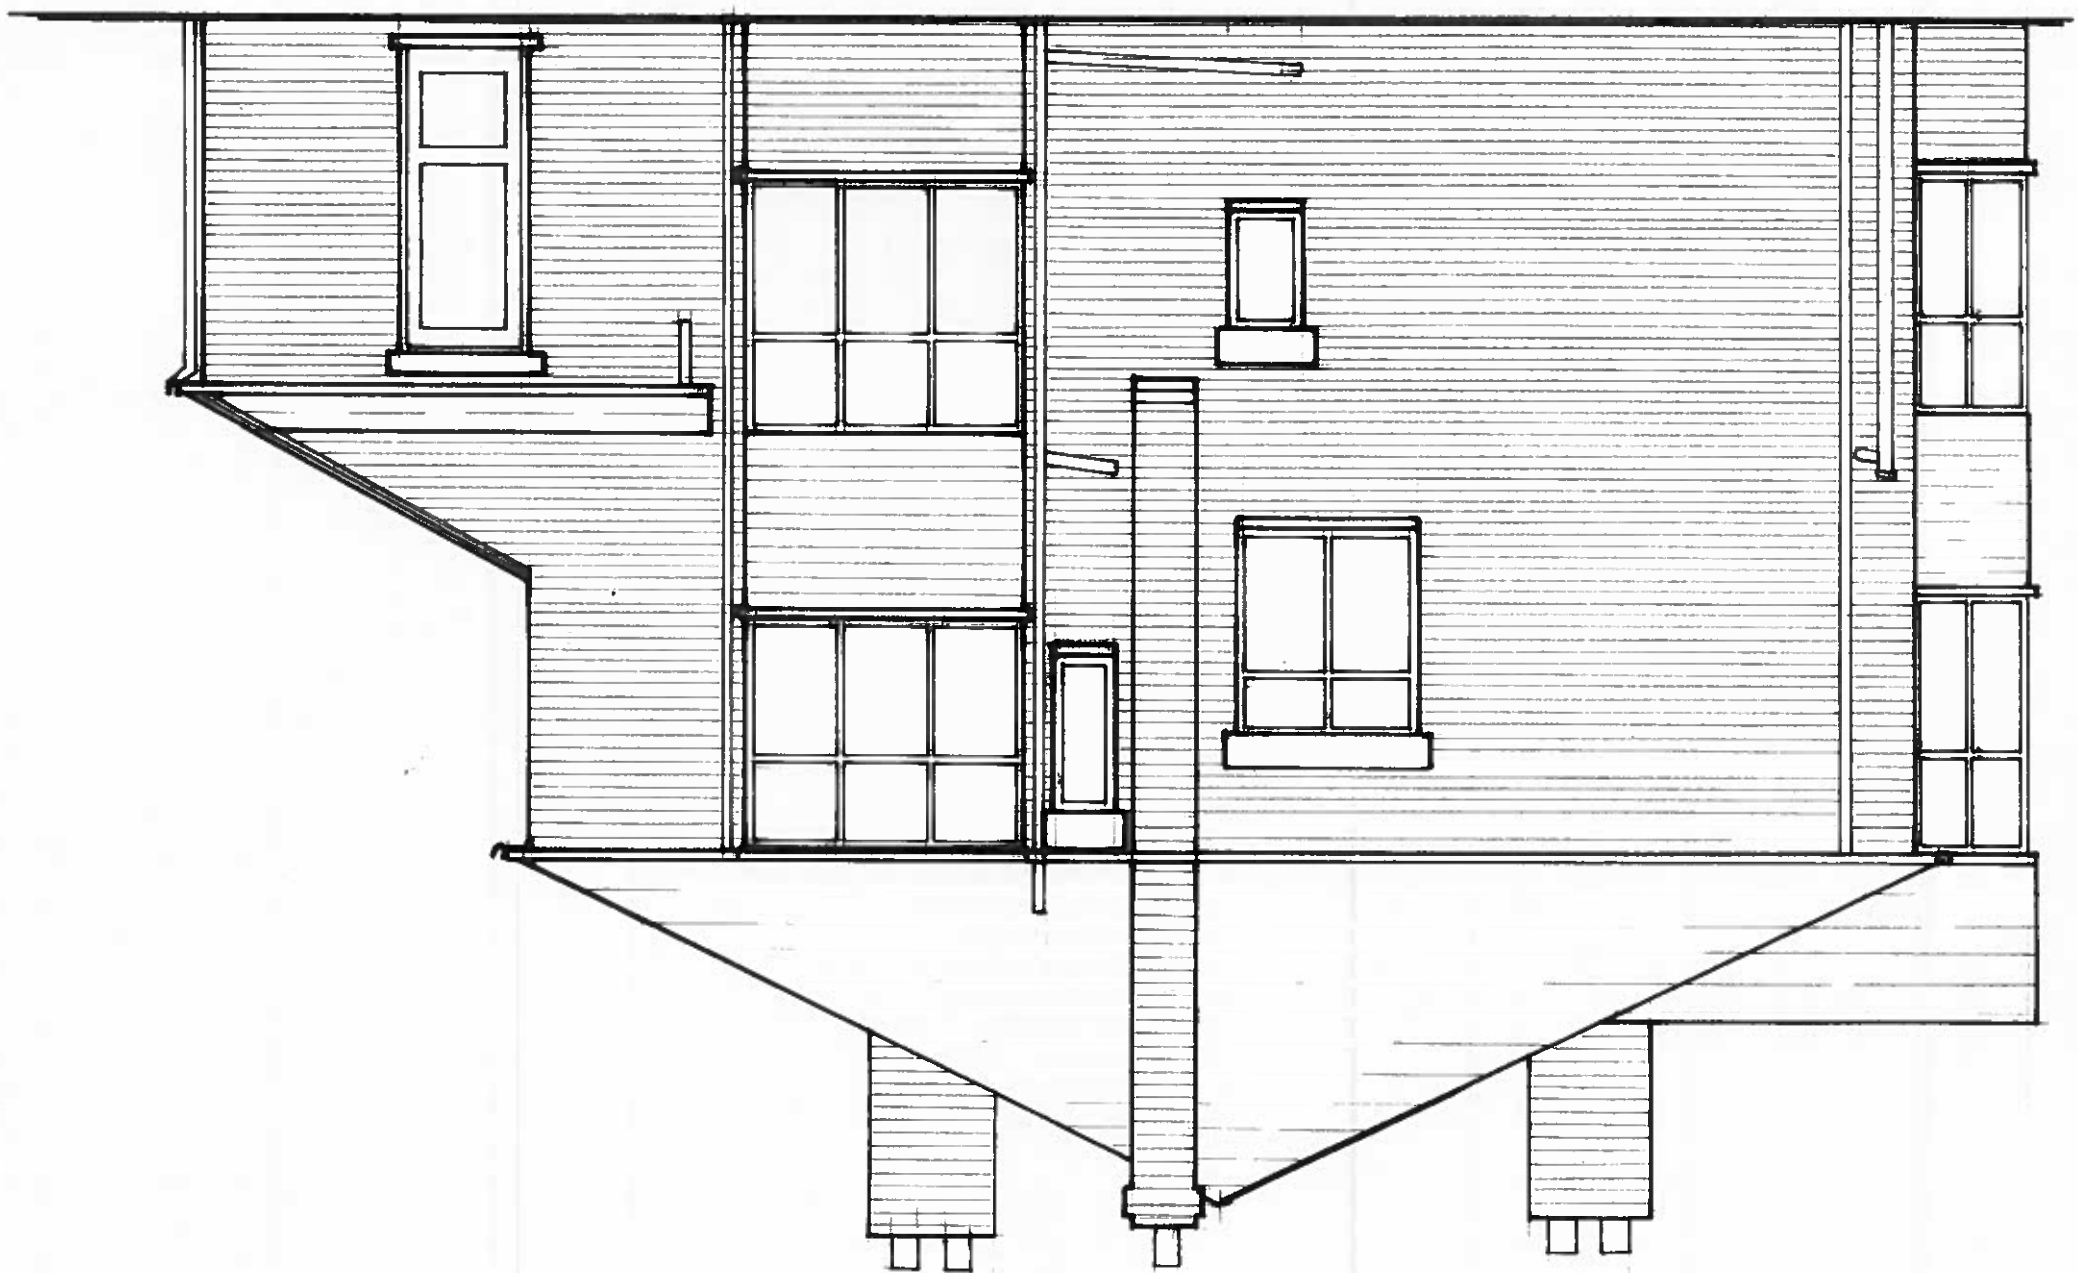

SITE PLAN SCALE 1:200



ALBEMARLE AV.

CAMPFORD RD.

9. ALBEMARLE AV.
WEST DIDSBUURY M20
EXISTING SIDE
ELEVATION &
SITE PLAN

SCALE:
1:50 & 1:200
@ A3

DRAW. NO:
00-4

