


current GA Roof plan for reference

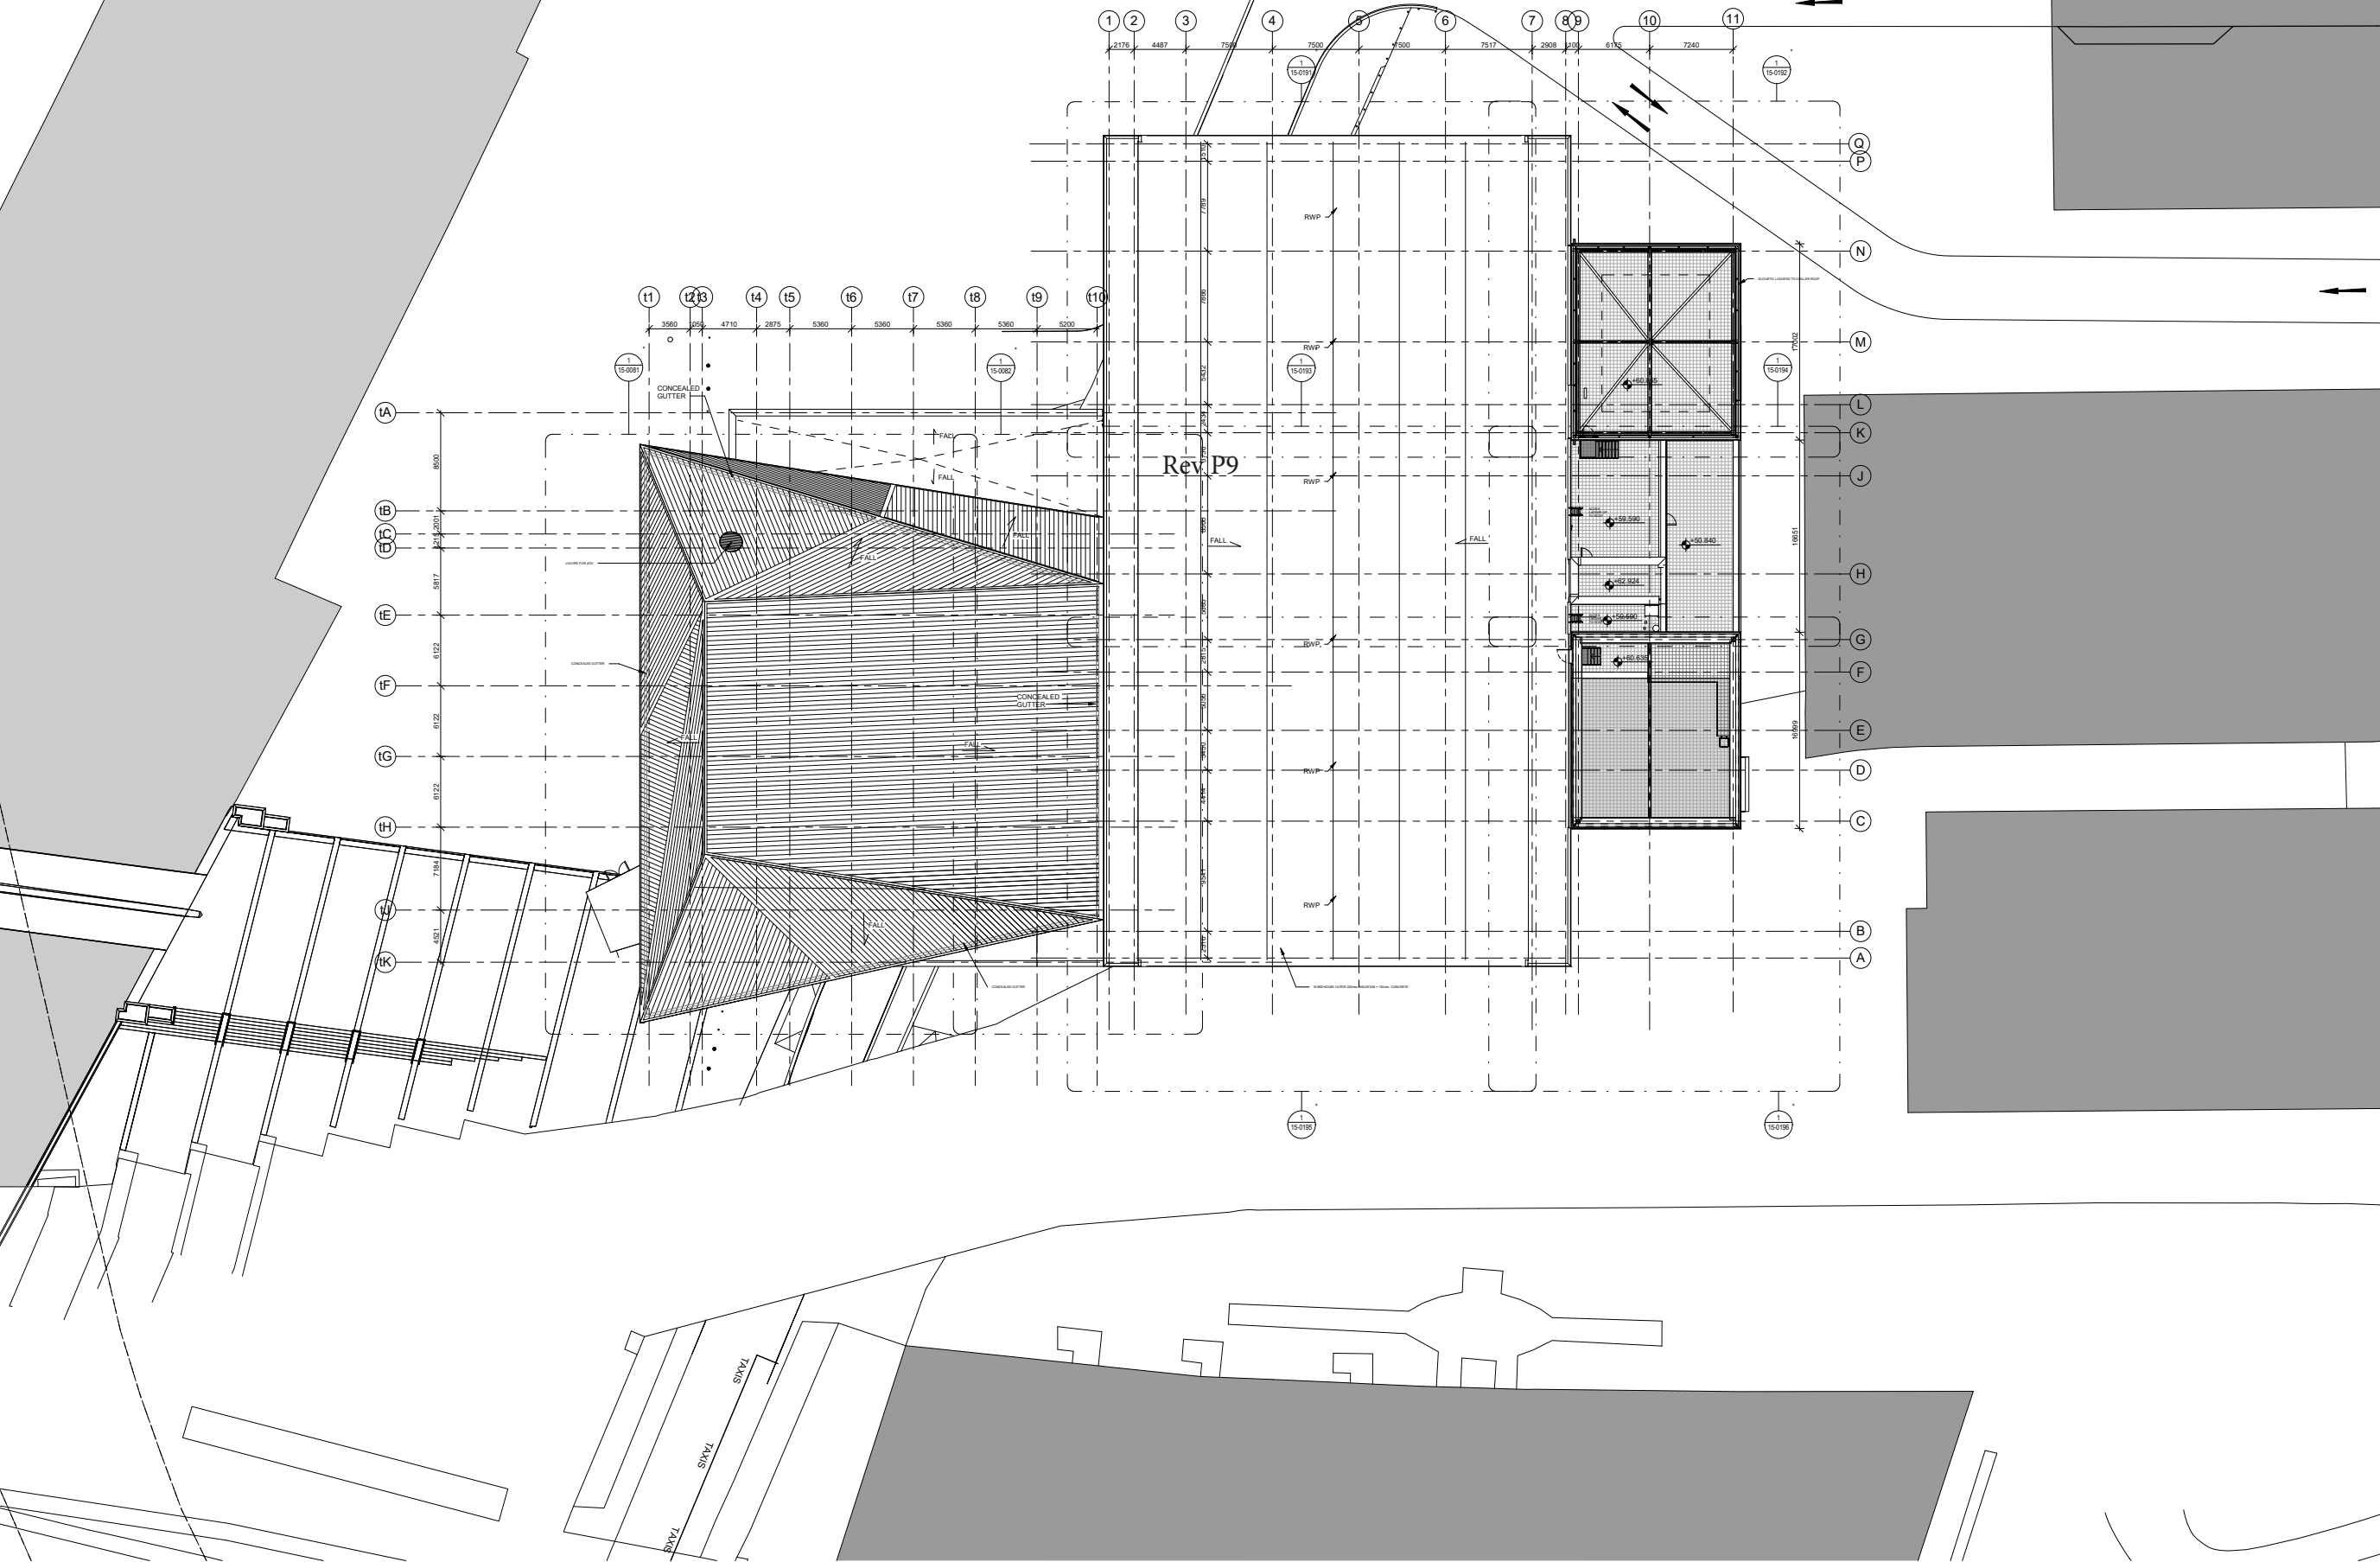

1 FLOOR PLAN - ROOF
SCALE: 1:200

FACTORY MANCHESTER

MANCHESTER CITY COUNCIL Albert Square, Town Hall M2 5DB Manchester, United Kingdom T: +44 (0) 161 254 5004	CLIENT
OMA Weena-Zuid 158 3012 NC Rotterdam, Netherlands T: +31 (0) 10 2438000	ARCHITECT
BURO HAPPOLD 230 Lower Bristol Road B42 3DQ Bath, United Kingdom T: +44 (0) 122 532 0600	STRUCTURAL ENGINEER
BDP 11 Duke Street M1 2JB Manchester, United Kingdom T: +44 (0) 161 828 2200	MECHANICAL AND ELECTRICAL ENGINEER
BURO HAPPOLD 230 Lower Bristol Road B42 3DQ Bath, United Kingdom T: +44 (0) 122 532 0600	FACADE ENGINEER
WSP The Victoria, 150-182 The Quays M50 3SP Manchester, United Kingdom T: +44 (0) 161 886 2400	FIRE ENGINEER
LEVEL ACOUSTICS De Rondom 10 5612 AP Eindhoven, Netherlands T: +31 (0) 40 247 2700	ACOUSTIC CONSULTANT
CHARCOAL BLUE 180 Strand WC1R 3BA London, United Kingdom T: +44 (0) 207 928 0000	THEATRE CONSULTANT


HEIGHT / LOCATION TAGS:	
Spot Height	North Coordinate
Finished Floor Level	Level
Structural Sub Level	Level Height
Architectural Above	Grid Line
Architectural Below	Grid Line
Structural Above	Grid Line
Structural Below	Grid Line
DRAWING REFERENCES:	
Callout	Elevation
Section	Internal Elevation
Detail Number	Detail Reference
ITEMS:	
Floor Gully	Manhole Cover
Floorboard	Strong Point
Cable Pass (Elevation)	Cable Pass (Plan)
CLEARANCE ZONES:	
Refuge Spot / Wheelchair Location Theatre	Turning Circle in Accessible Toilet (Ø 1500mm)
CONTRACTUAL:	
Not in Contract (Shaded Out)	

P11	S2	18 Mar 2020	ISSUED FOR INFORMATION
P10	D2	06 Mar 2020	THEATRE FACADE FIRST STAGE TENDER
P9	S2	19 Nov 2018	ISSUED FOR INFORMATION
P8	S2	12 Mar 2018	ISSUED FOR PLANNING
P7	S3	16 Mar 2018	INTERIM DESIGN RELEASE

REV	STAT	DATE	DESCRIPTION
P11	S2	18 Mar 2020	ISSUED FOR INFORMATION
P10	D2	06 Mar 2020	THEATRE FACADE FIRST STAGE TENDER
P9	S2	19 Nov 2018	ISSUED FOR INFORMATION
P8	S2	12 Mar 2018	ISSUED FOR PLANNING
P7	S3	16 Mar 2018	INTERIM DESIGN RELEASE

DO NOT SCALE FROM THIS DRAWING. USE FIGURED DIMENSIONS ONLY. FIGURED DIMENSIONS ARE IN MILLIMETRES. ALL LEVELS ARE IN METRES. ALL DIMENSIONS AND LEVELS SHALL BE VERIFIED ON SITE BEFORE PROCEEDING WITH WORKS. DETAILED SITE SURVEY TO BE CARRIED OUT TO VERIFY POSITIONS AND LEVELS. RELIANCE ON SITE SURVEY DATA AND DIMENSIONS. SURVEY BENCHMARKS ARE INDICATED. LINE AND ARE TO BE VERIFIED BY OTHERS. THIS DRAWING IS TO BE READ IN CONJUNCTION WITH OTHER DOCUMENTATION FROM THE ARCHITECT. DESIGN TEAM MANAGEMENT CONTRACTOR AND EMPLOYER. THE ARCHITECT MUST BE NOTIFIED OF ANY DISCREPANCIES. WHERE BUILDING COMPONENTS ARE DESCRIBED IN THE SPECIFICATION AS CONTRACTOR DESIGNED, 'CONTRACTOR' INFORMATION RELATING TO THOSE COMPONENTS THAT ARE SHOWN ON THIS DRAWING REPRESENT DESIGN INTENT ONLY.

THIS DOCUMENT CONTAINS COPYRIGHTED MATERIAL. ANY UNAUTHORIZED USE, DISSEMINATION OR DUPLICATION OF ANY OF THE INFORMATION CONTAINED HEREIN MAY RESULT IN LIABILITY UNDER APPLICABLE LAWS.

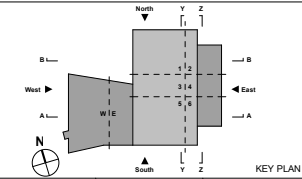

DRAWN BY: Author CHECKED BY: Checker APPROVED BY: Approver

PROPOSED ROOF PLAN

DRAWING NAME: P11

PHASE: REVISION

XXXX 1:200 A0 05/10/16

PROJ. NR. SCALE FORMAT DATE

MF-OMA-XX-RF-DR-A-10-0190

DRAWING NUMBER