
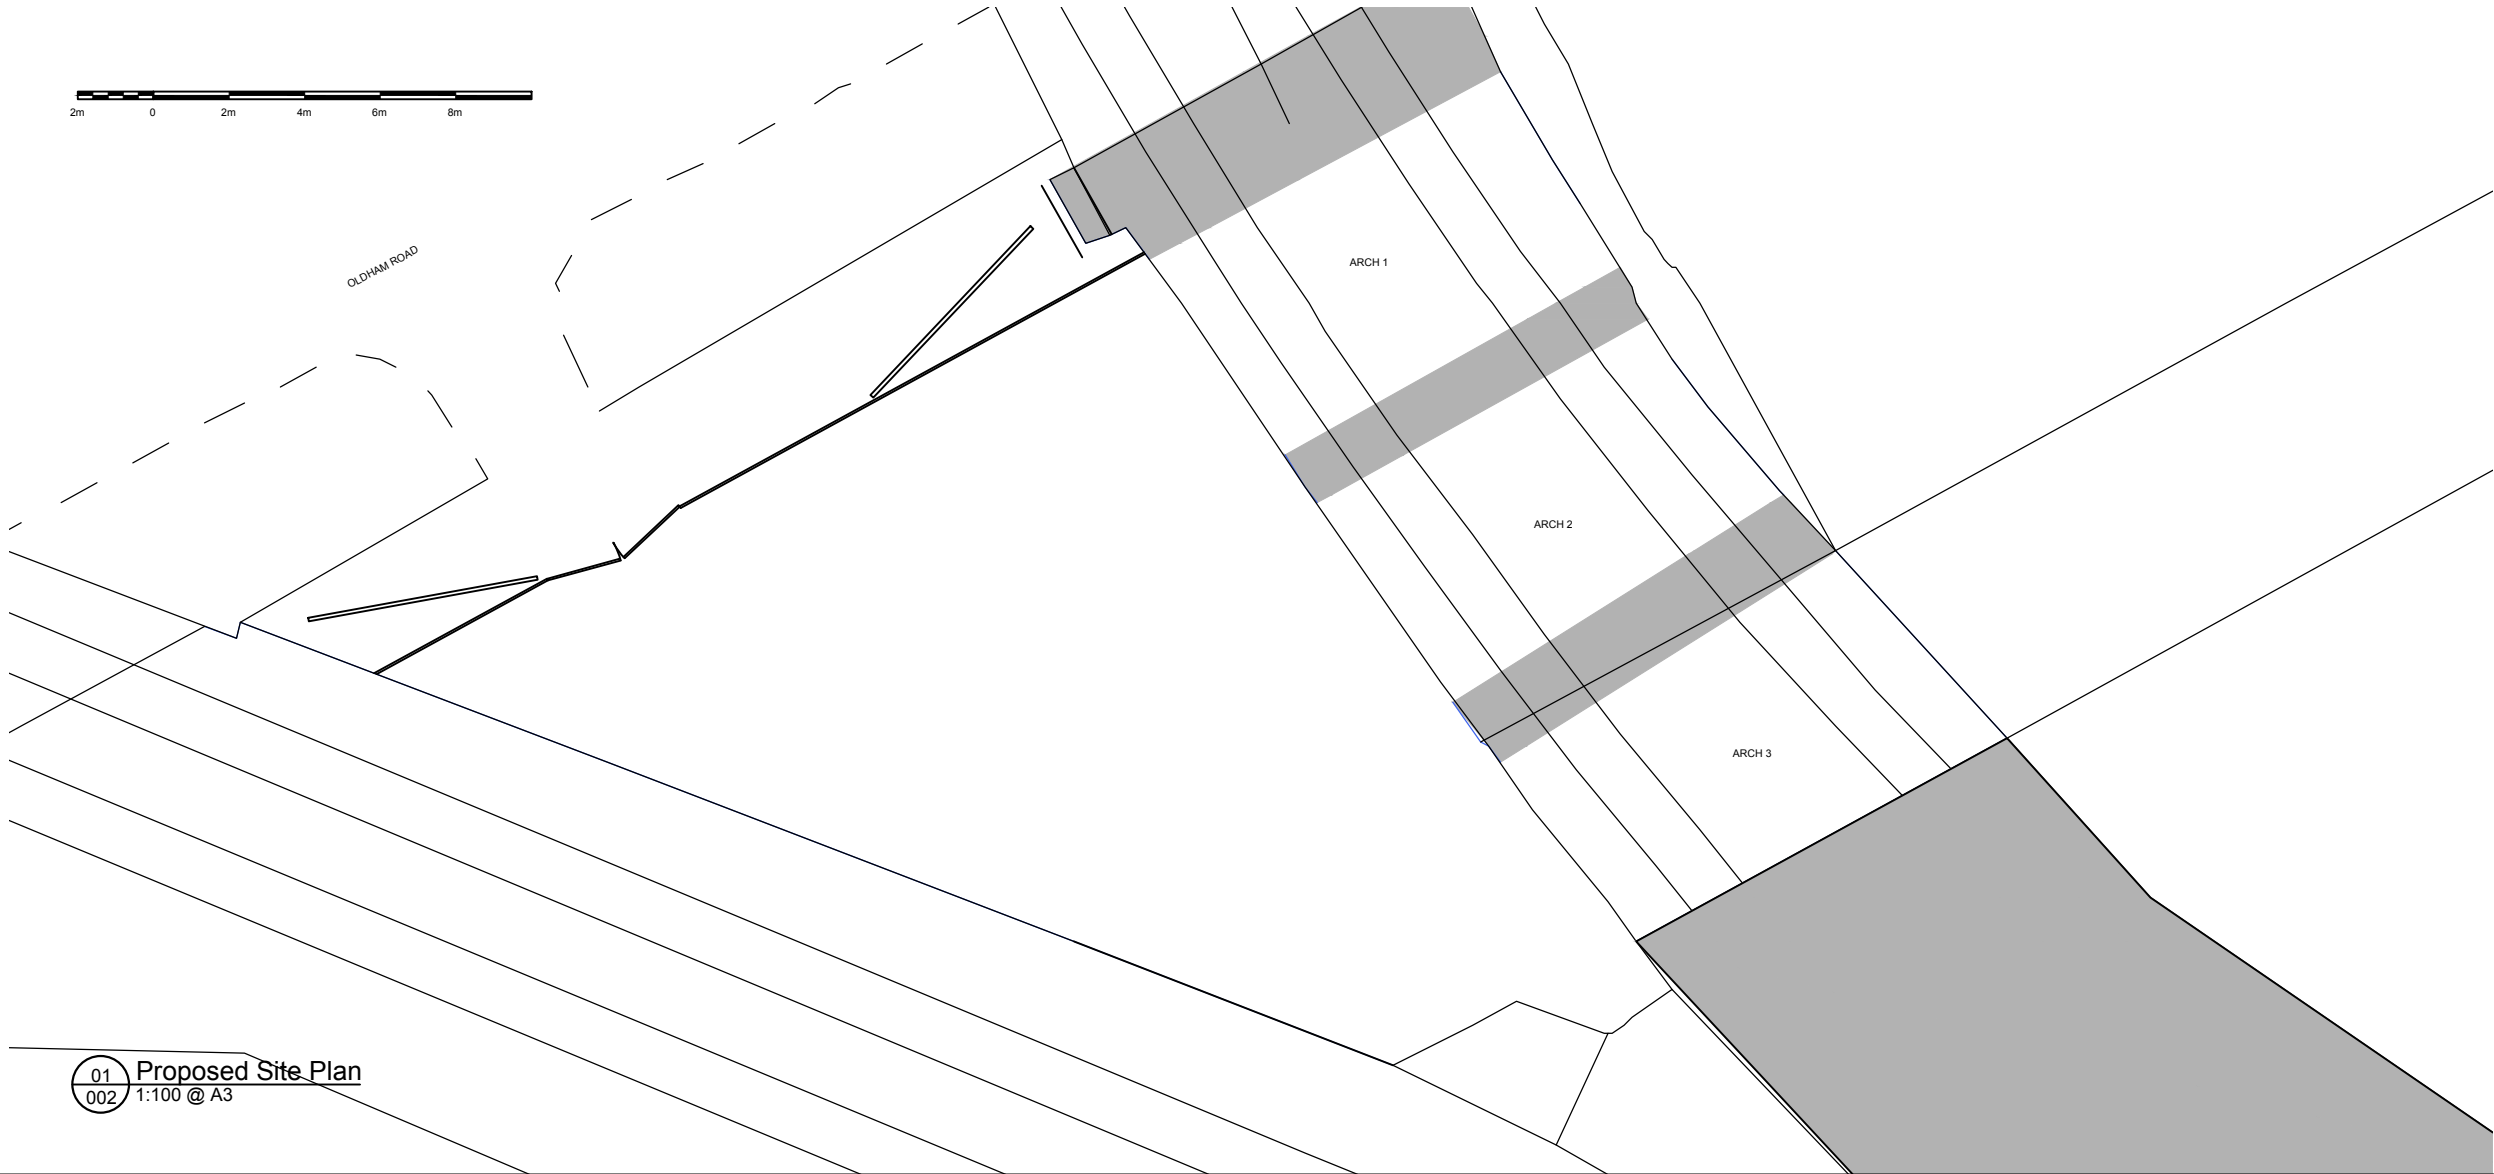


 


01 Proposed Site Plan
002 1:100 @ A3

All measurements are to be checked on-site for validation and authenticity with layouts indicative only

No amendments or copies are to be produced without prior consent from Rapleys LLP. Do not scale from drawing

Ref	Date	Revision
A	08/04/21	Movement of proposed fencing behind advertising board, 400 to 2200mm from front boundary
B	05/05/21	Change of material from palisade to paladin

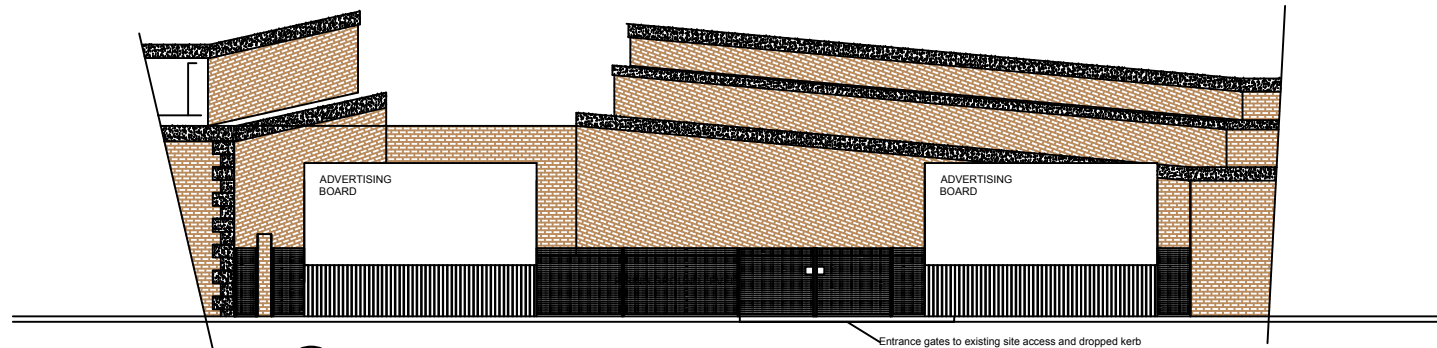


01 Proposed Elevations Facing South
002 1:200 @ A3

Client
The Arch Company


Job Title
Arches 1, 2, 3 & Land of Evan Street Manchester M40 5AJ

Drawing Title
Proposed Site Plan & Elevations

Scale	Size	Date	Drawn
1:200	A3	22/02/21	AL

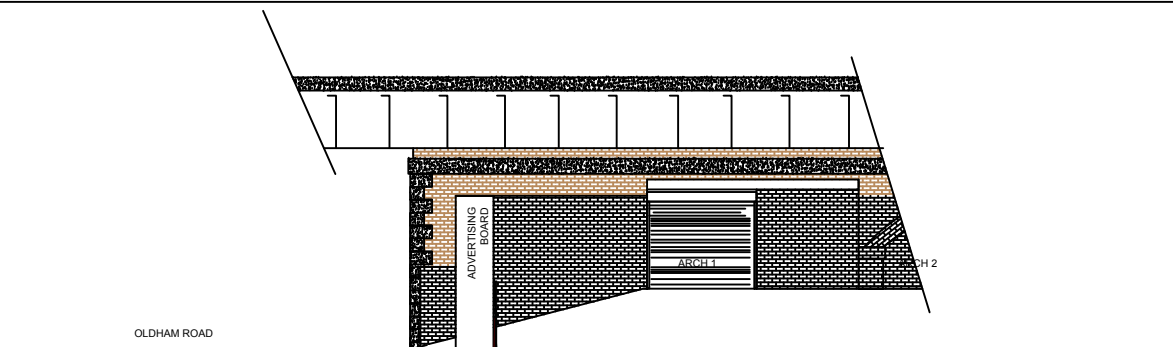

01 Proposed Elevations Facing East
003 1:200 @ A3

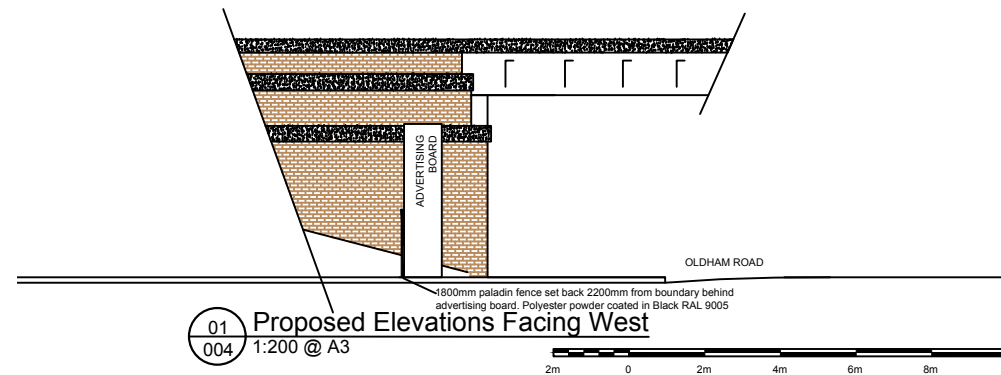

01 Proposed Elevations Facing West
004 1:200 @ A3

RAPLEYS LLP
55 Spring Gardens,
Manchester, M2 2BY
Tel: 0370 777 6292
www.rapleys.com

DRAWING NO:
ZMP05201-002