


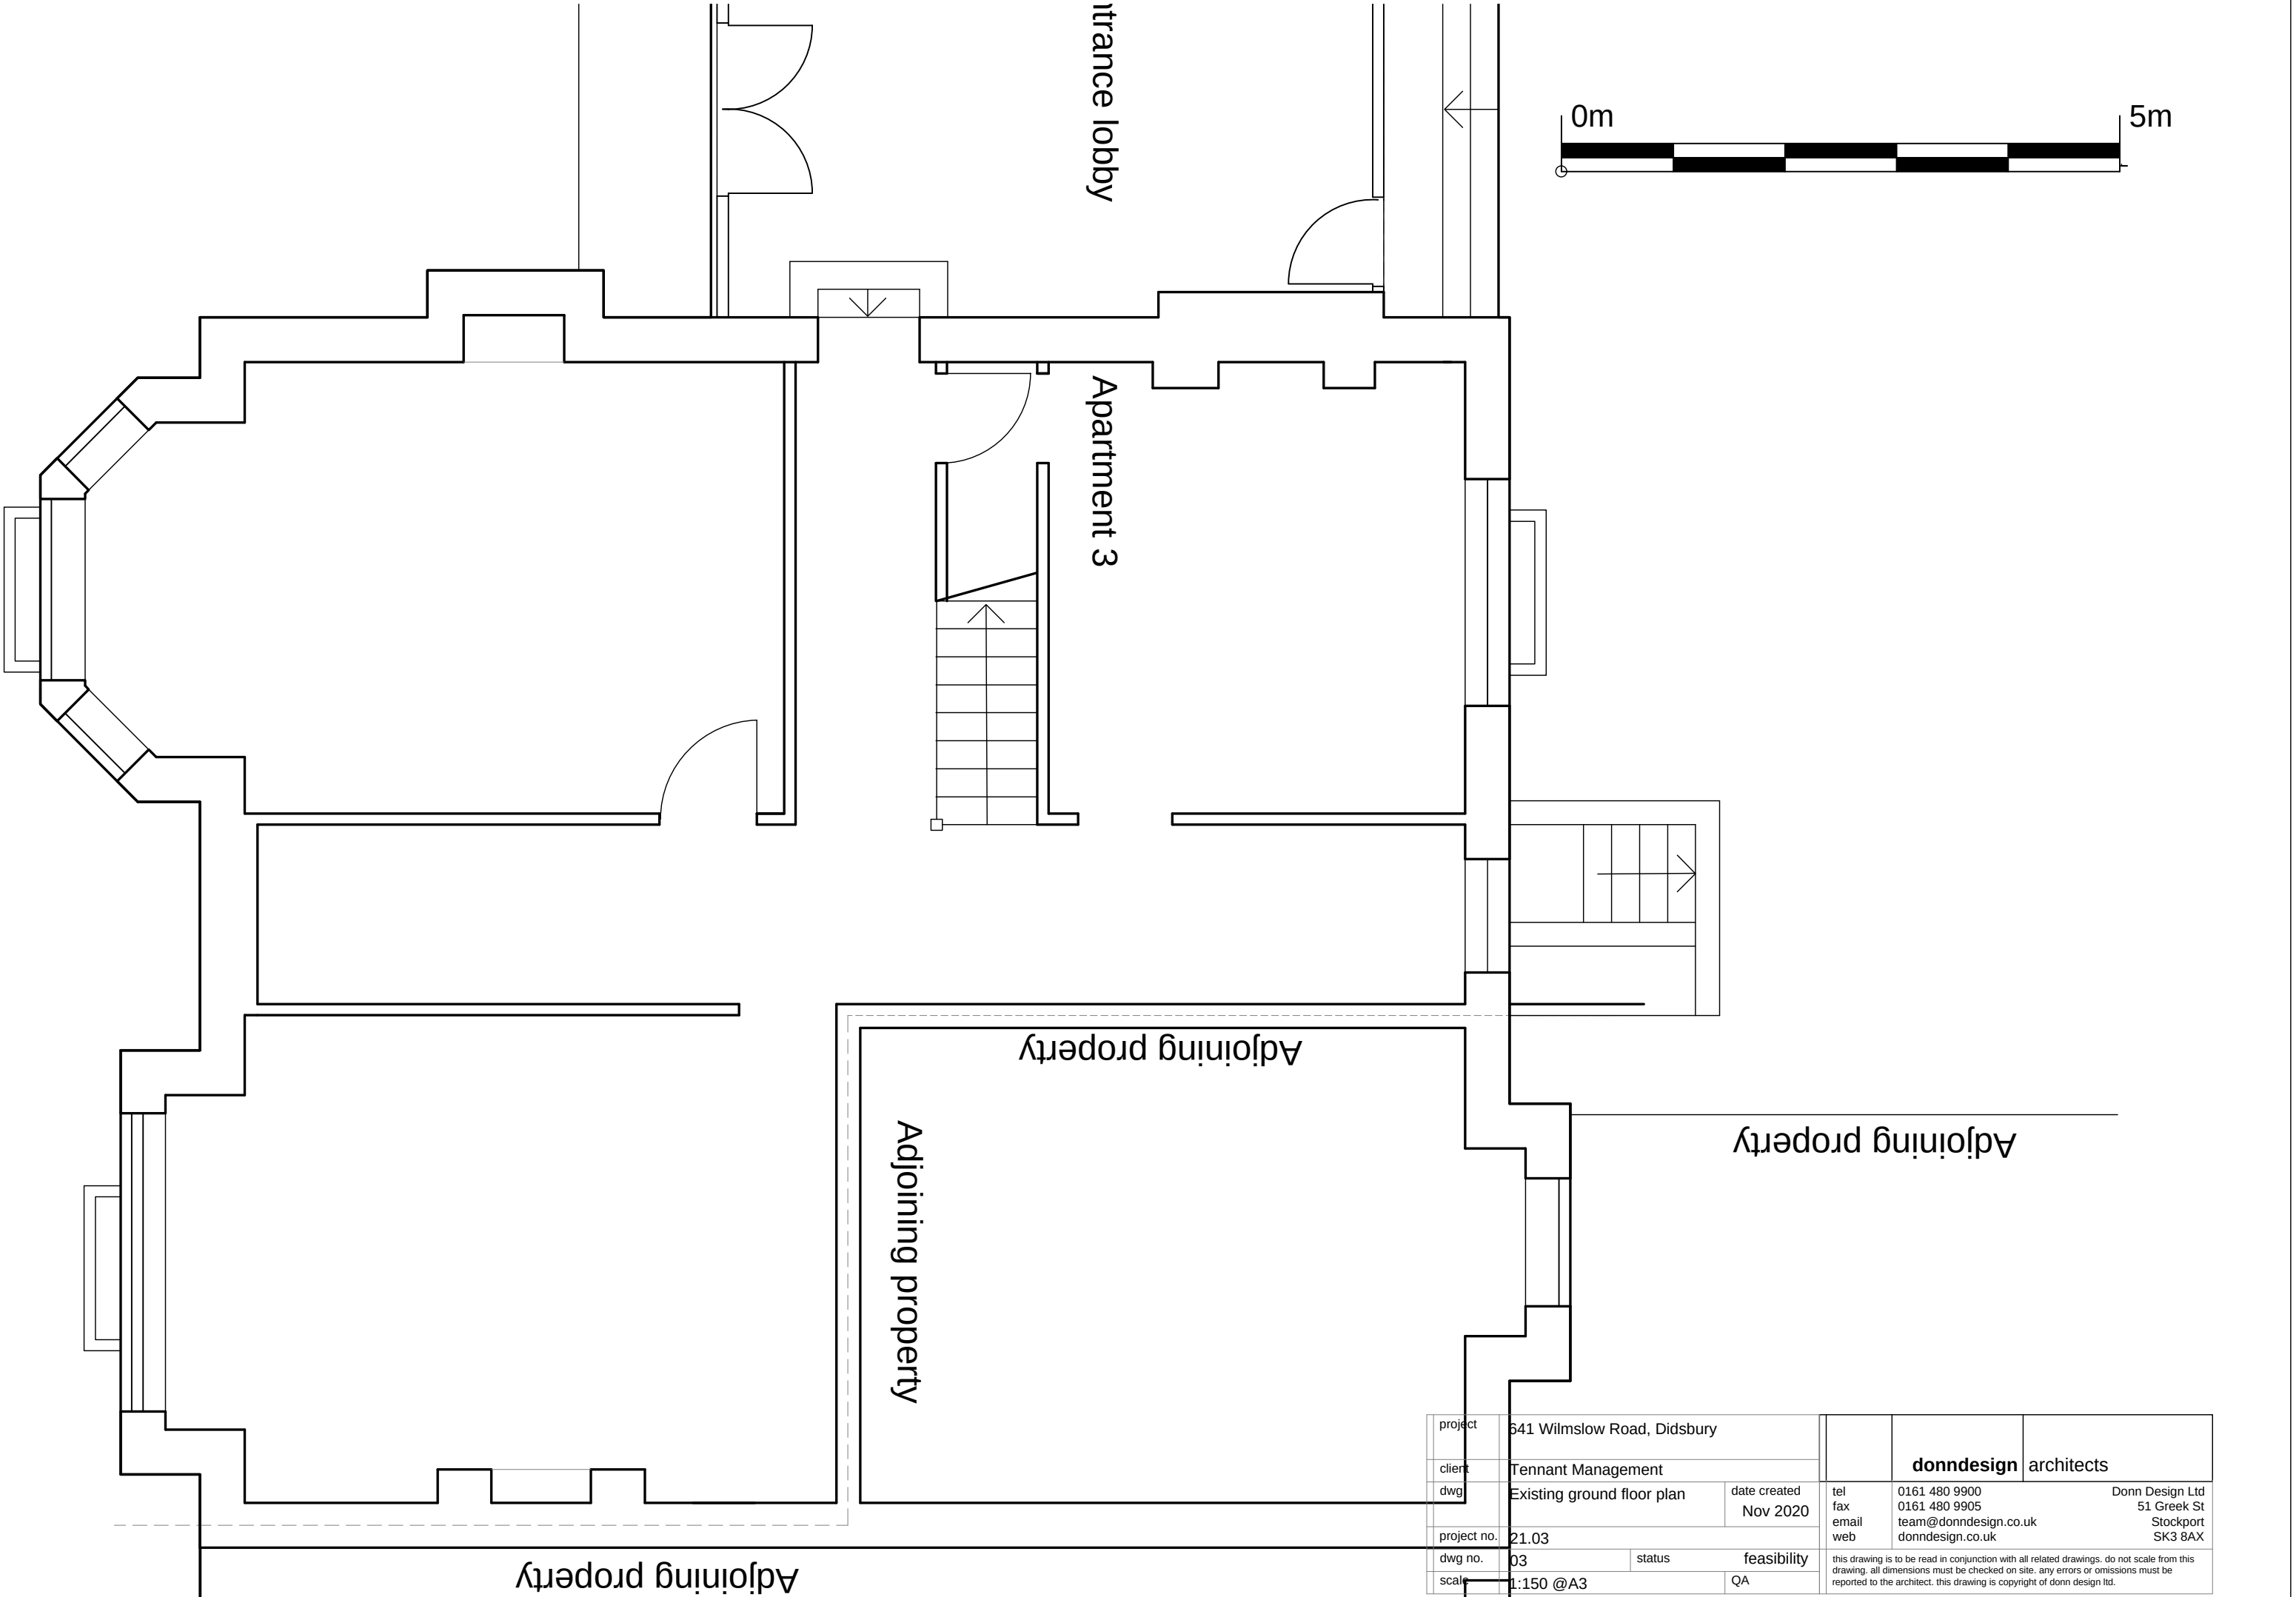

project	641 Wilmslow Road, Didsbury			donndesign	architects
client	Tennant Management				
dwg	Existing ground floor plan	date created Nov 2020	tel fax email web		
project no.	21.03			Donn Design Ltd 51 Greek St Stockport SK3 8AX	
dwg no.	03	status	feasibility	this drawing is to be read in conjunction with all related drawings. do not scale from this drawing. all dimensions must be checked on site. any errors or omissions must be reported to the architect. this drawing is copyright of donn design ltd.	
scale	1:150 @A3		QA		