

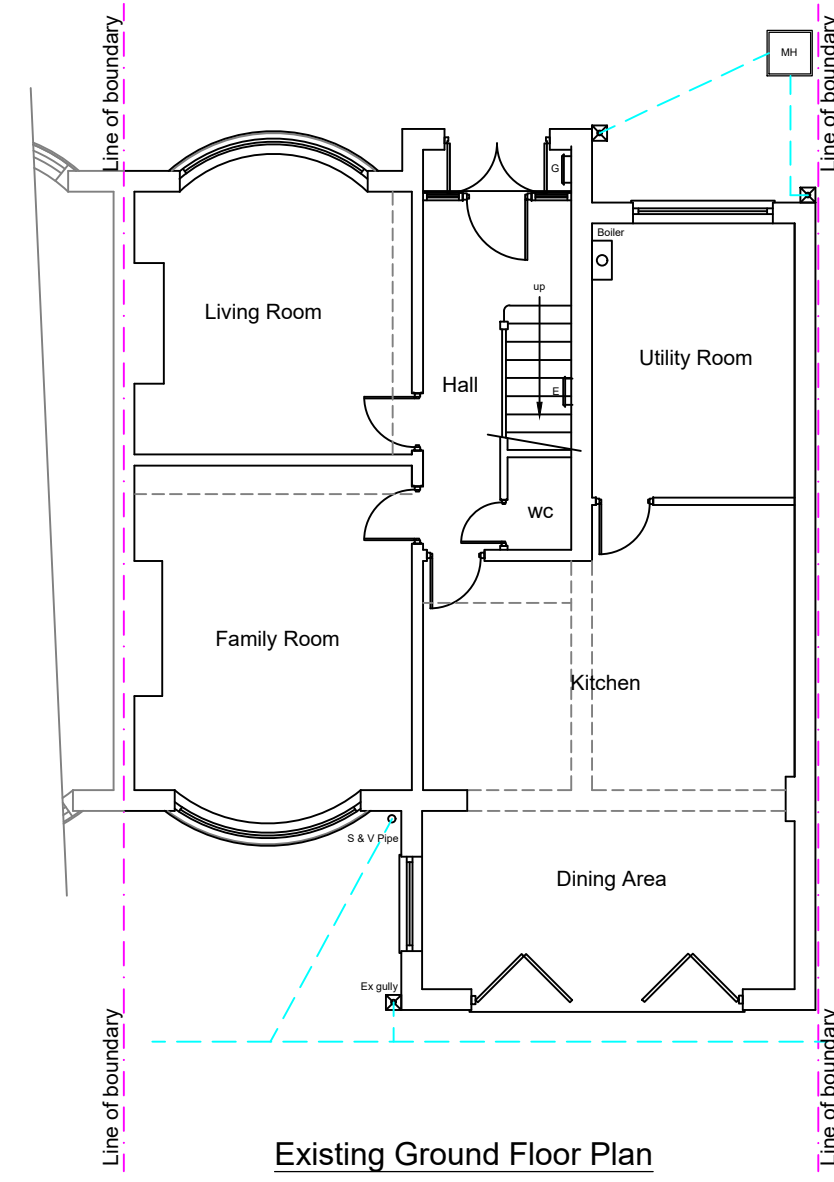


This drawing is protected by copyright and the information contained therein is the property of William McCall.
The drawing must not be copied and the information contained therein may not be used or disclosed without written permission of and in the manner permitted by William McCall.

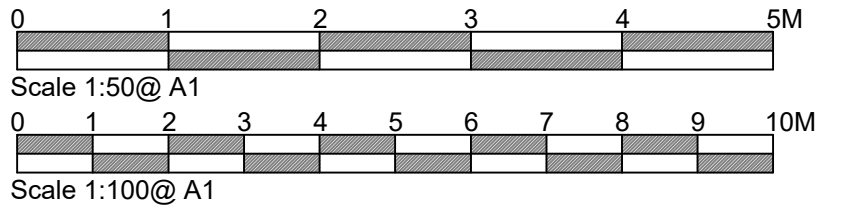


Existing Ground Floor Plan

1:100

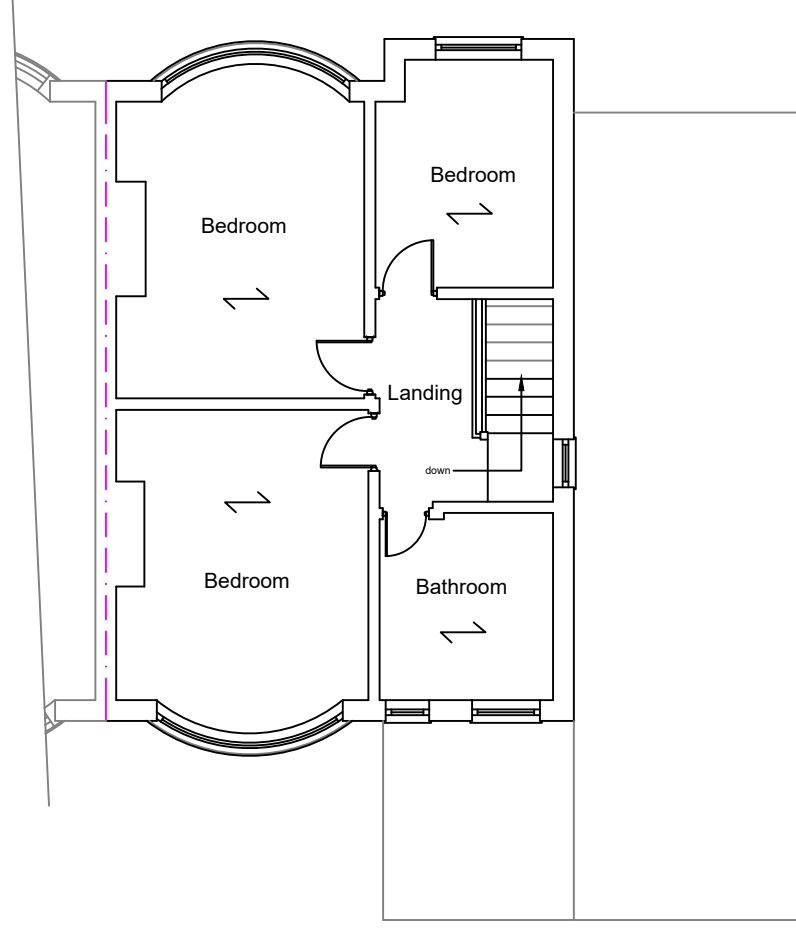

Existing First Floor Plan

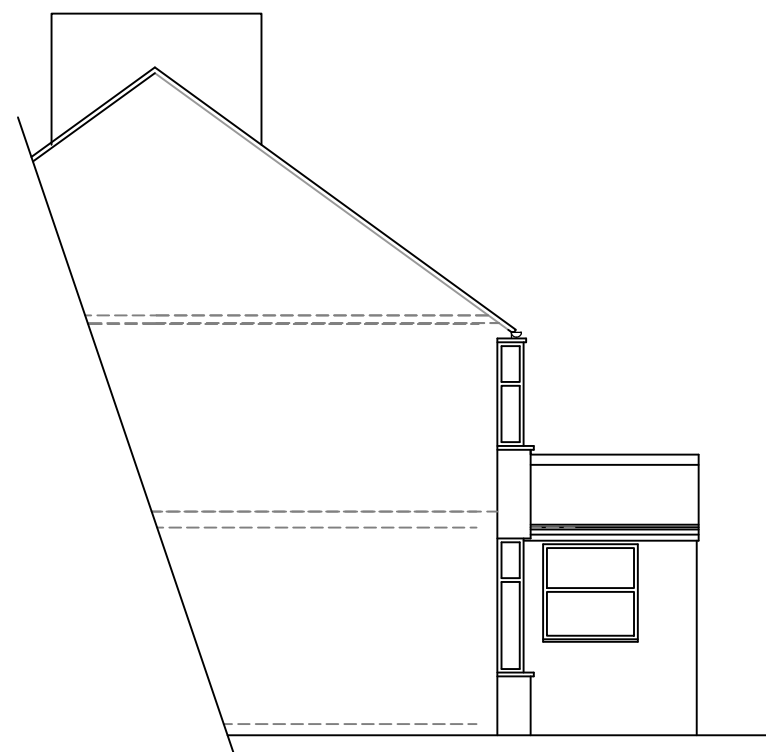


Existing Side Elevation



Existing Rear Elevation


1:100

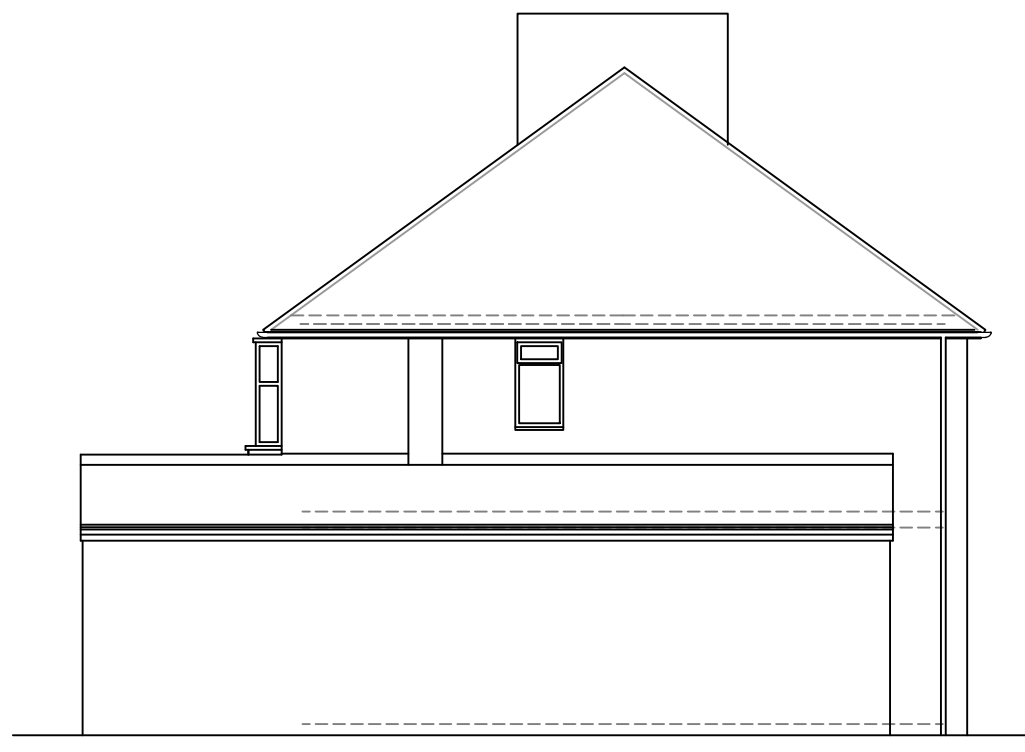

Existing Side Elevation



Existing Front Elevation

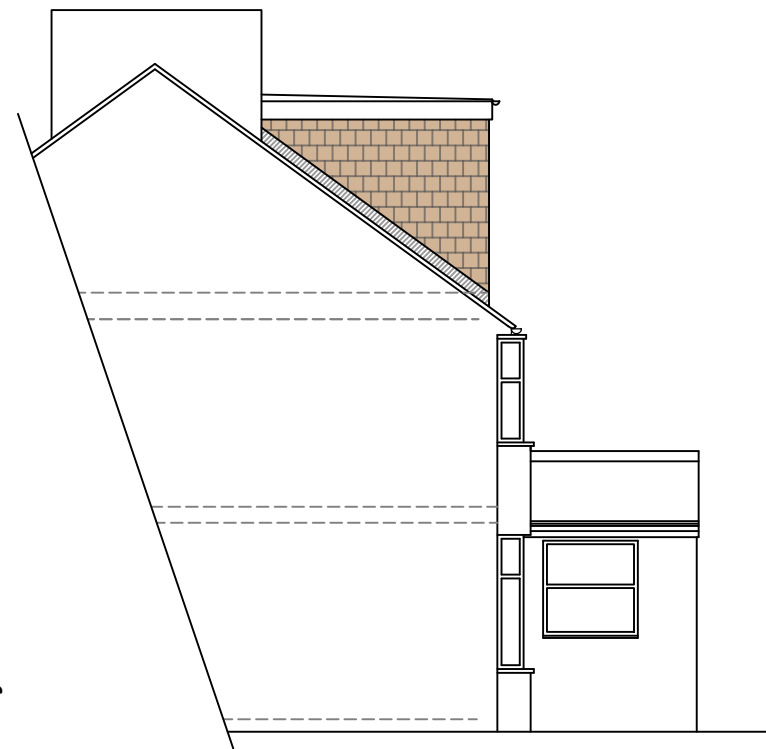


Proposed Side Elevation



Proposed Rear Elevation


1:100

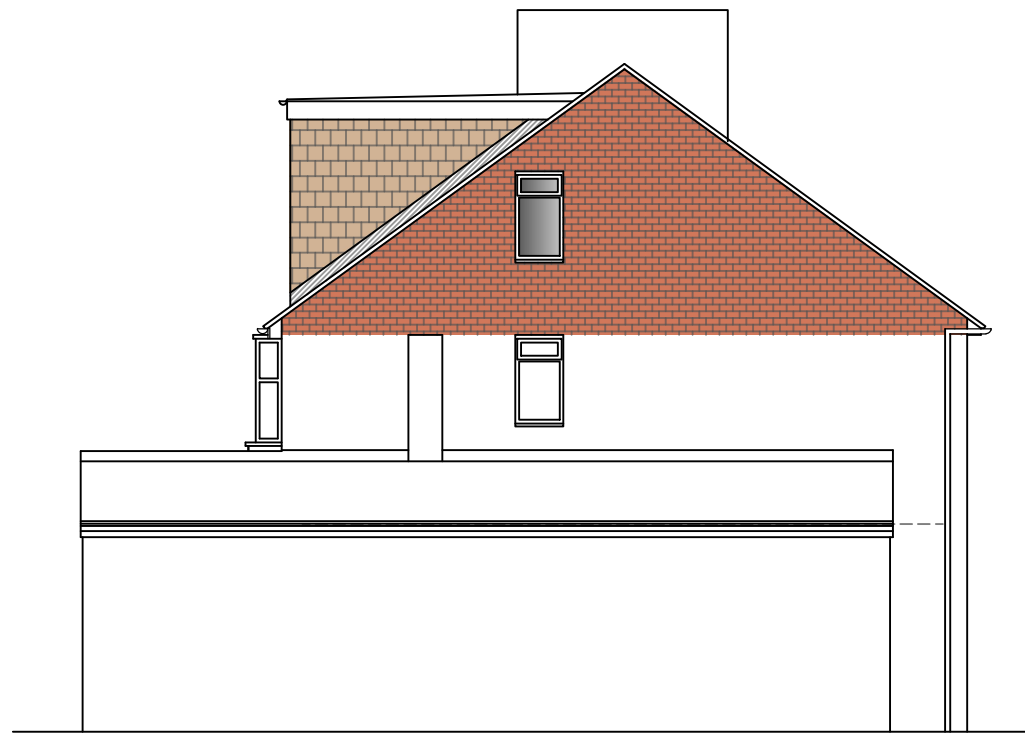


Proposed Side Elevation



Proposed Front Elevation

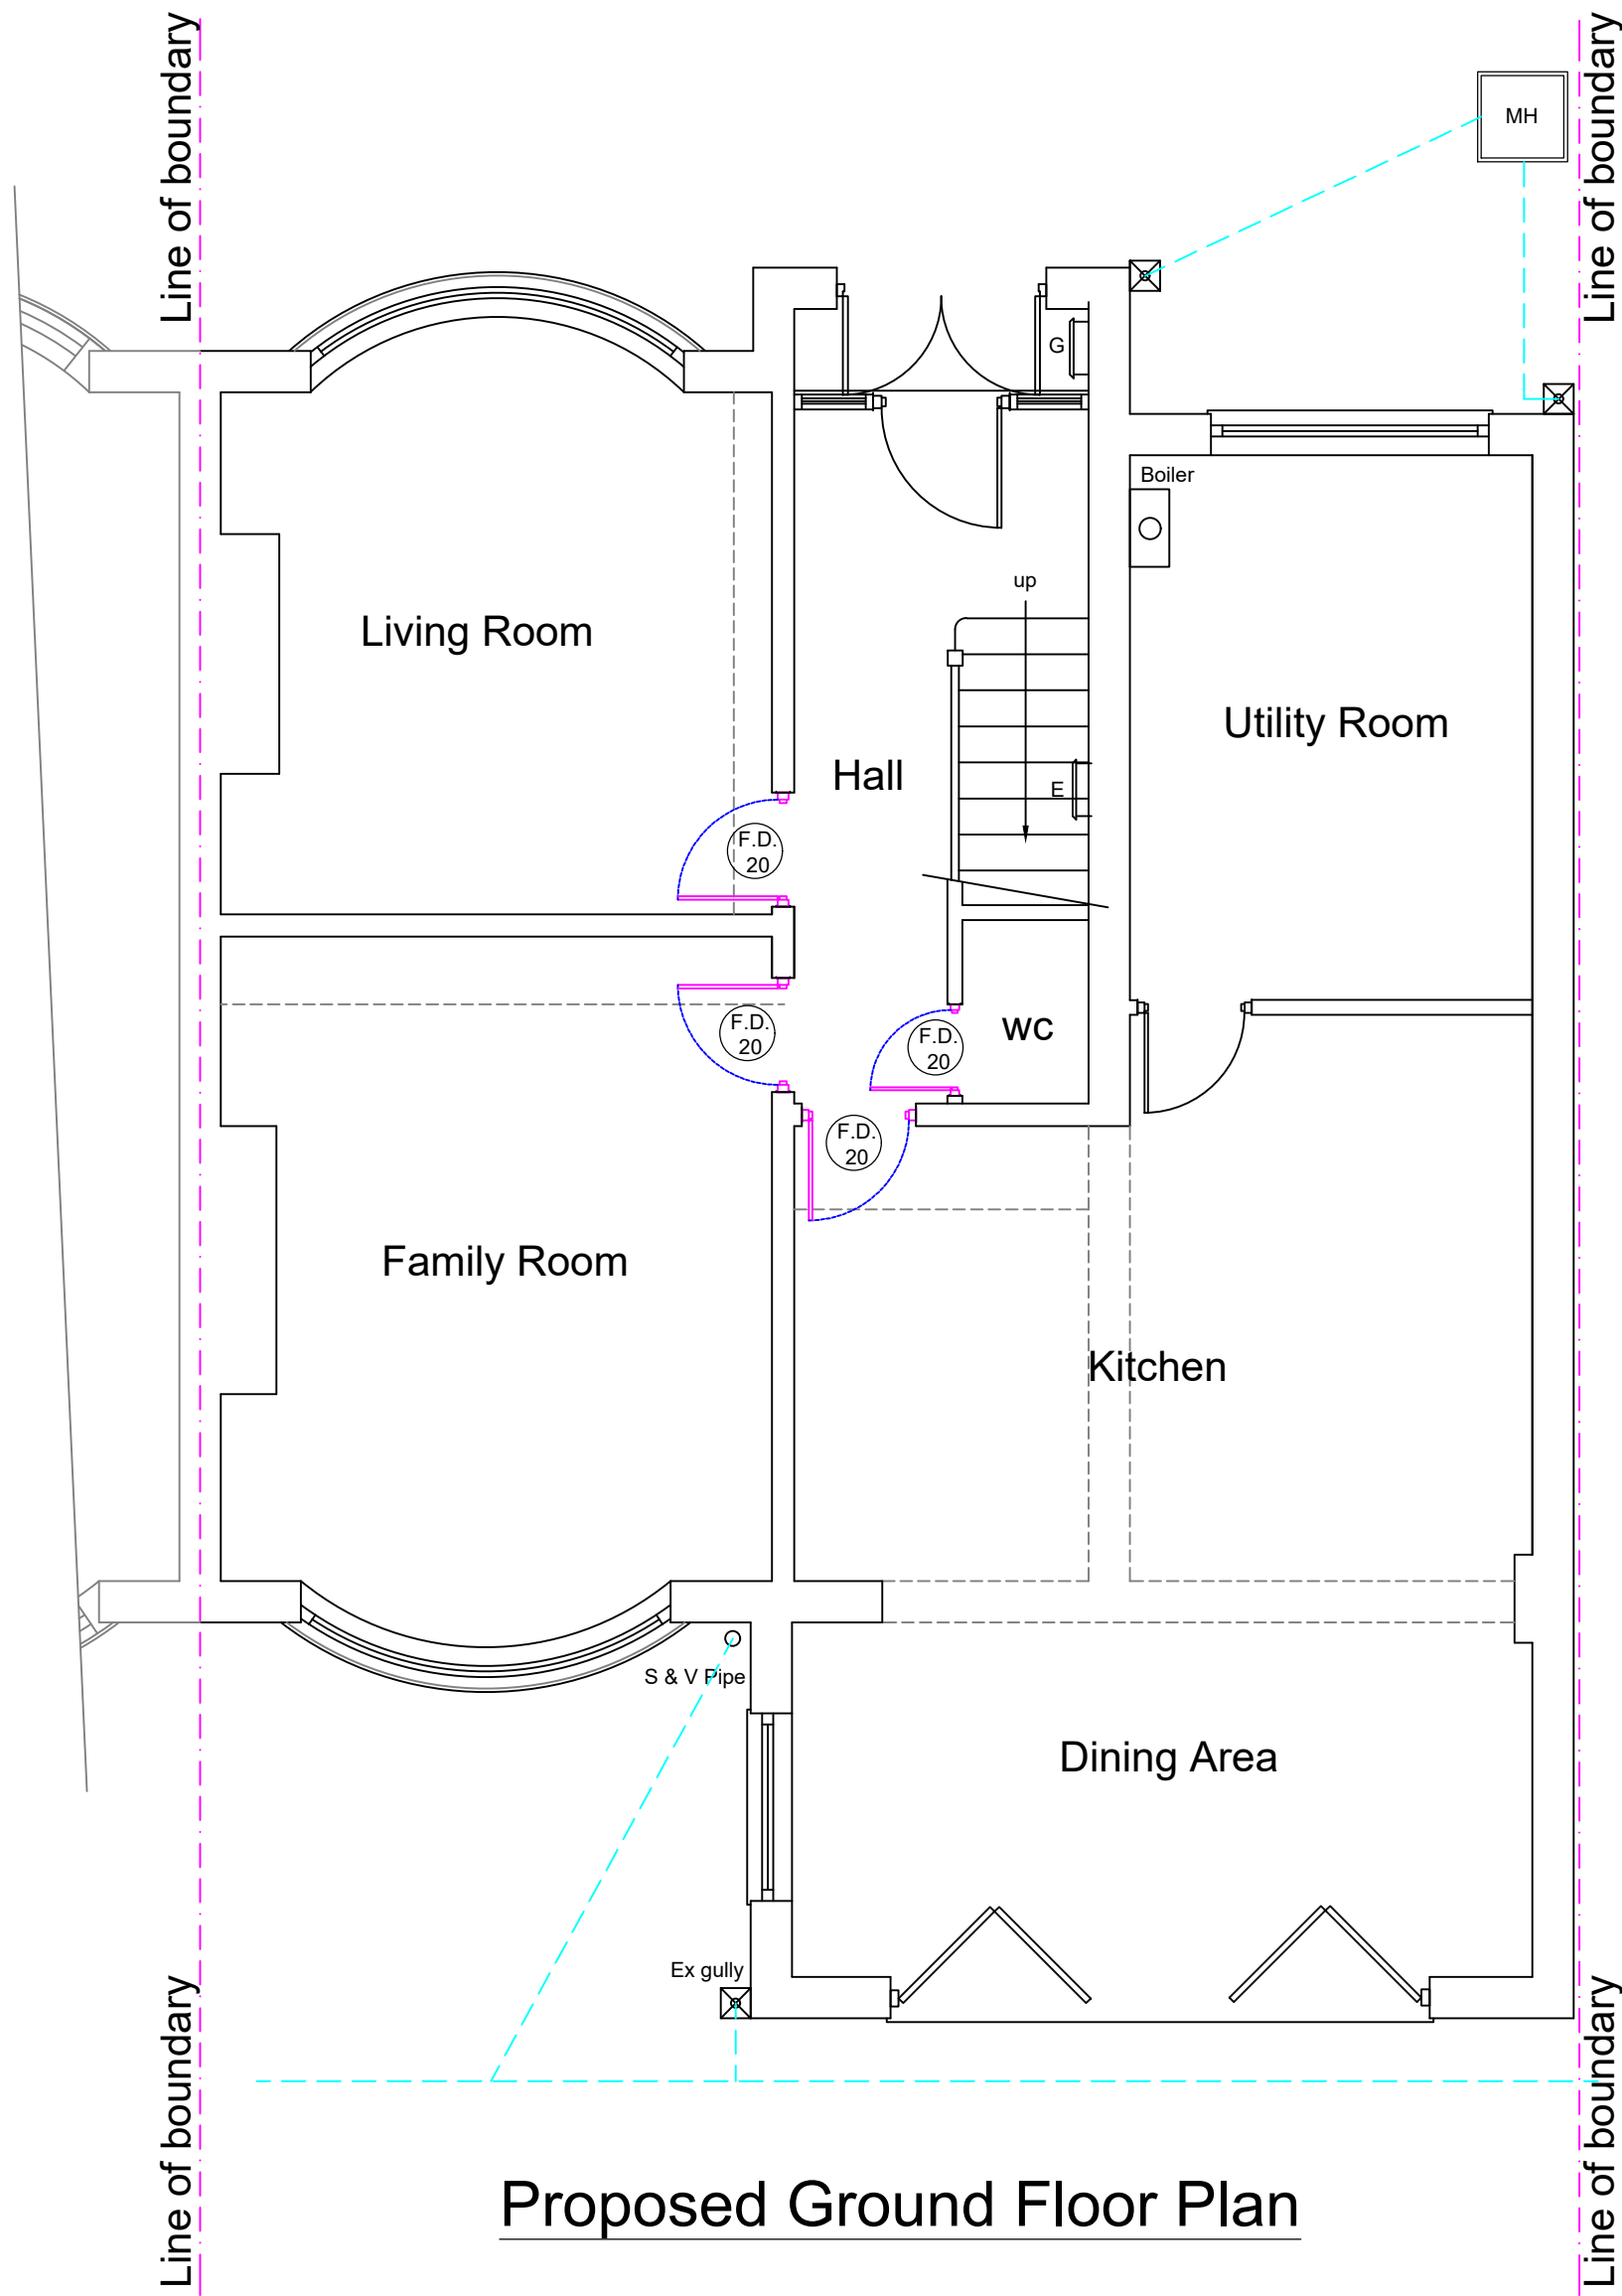


Proposed Ground Floor Plan

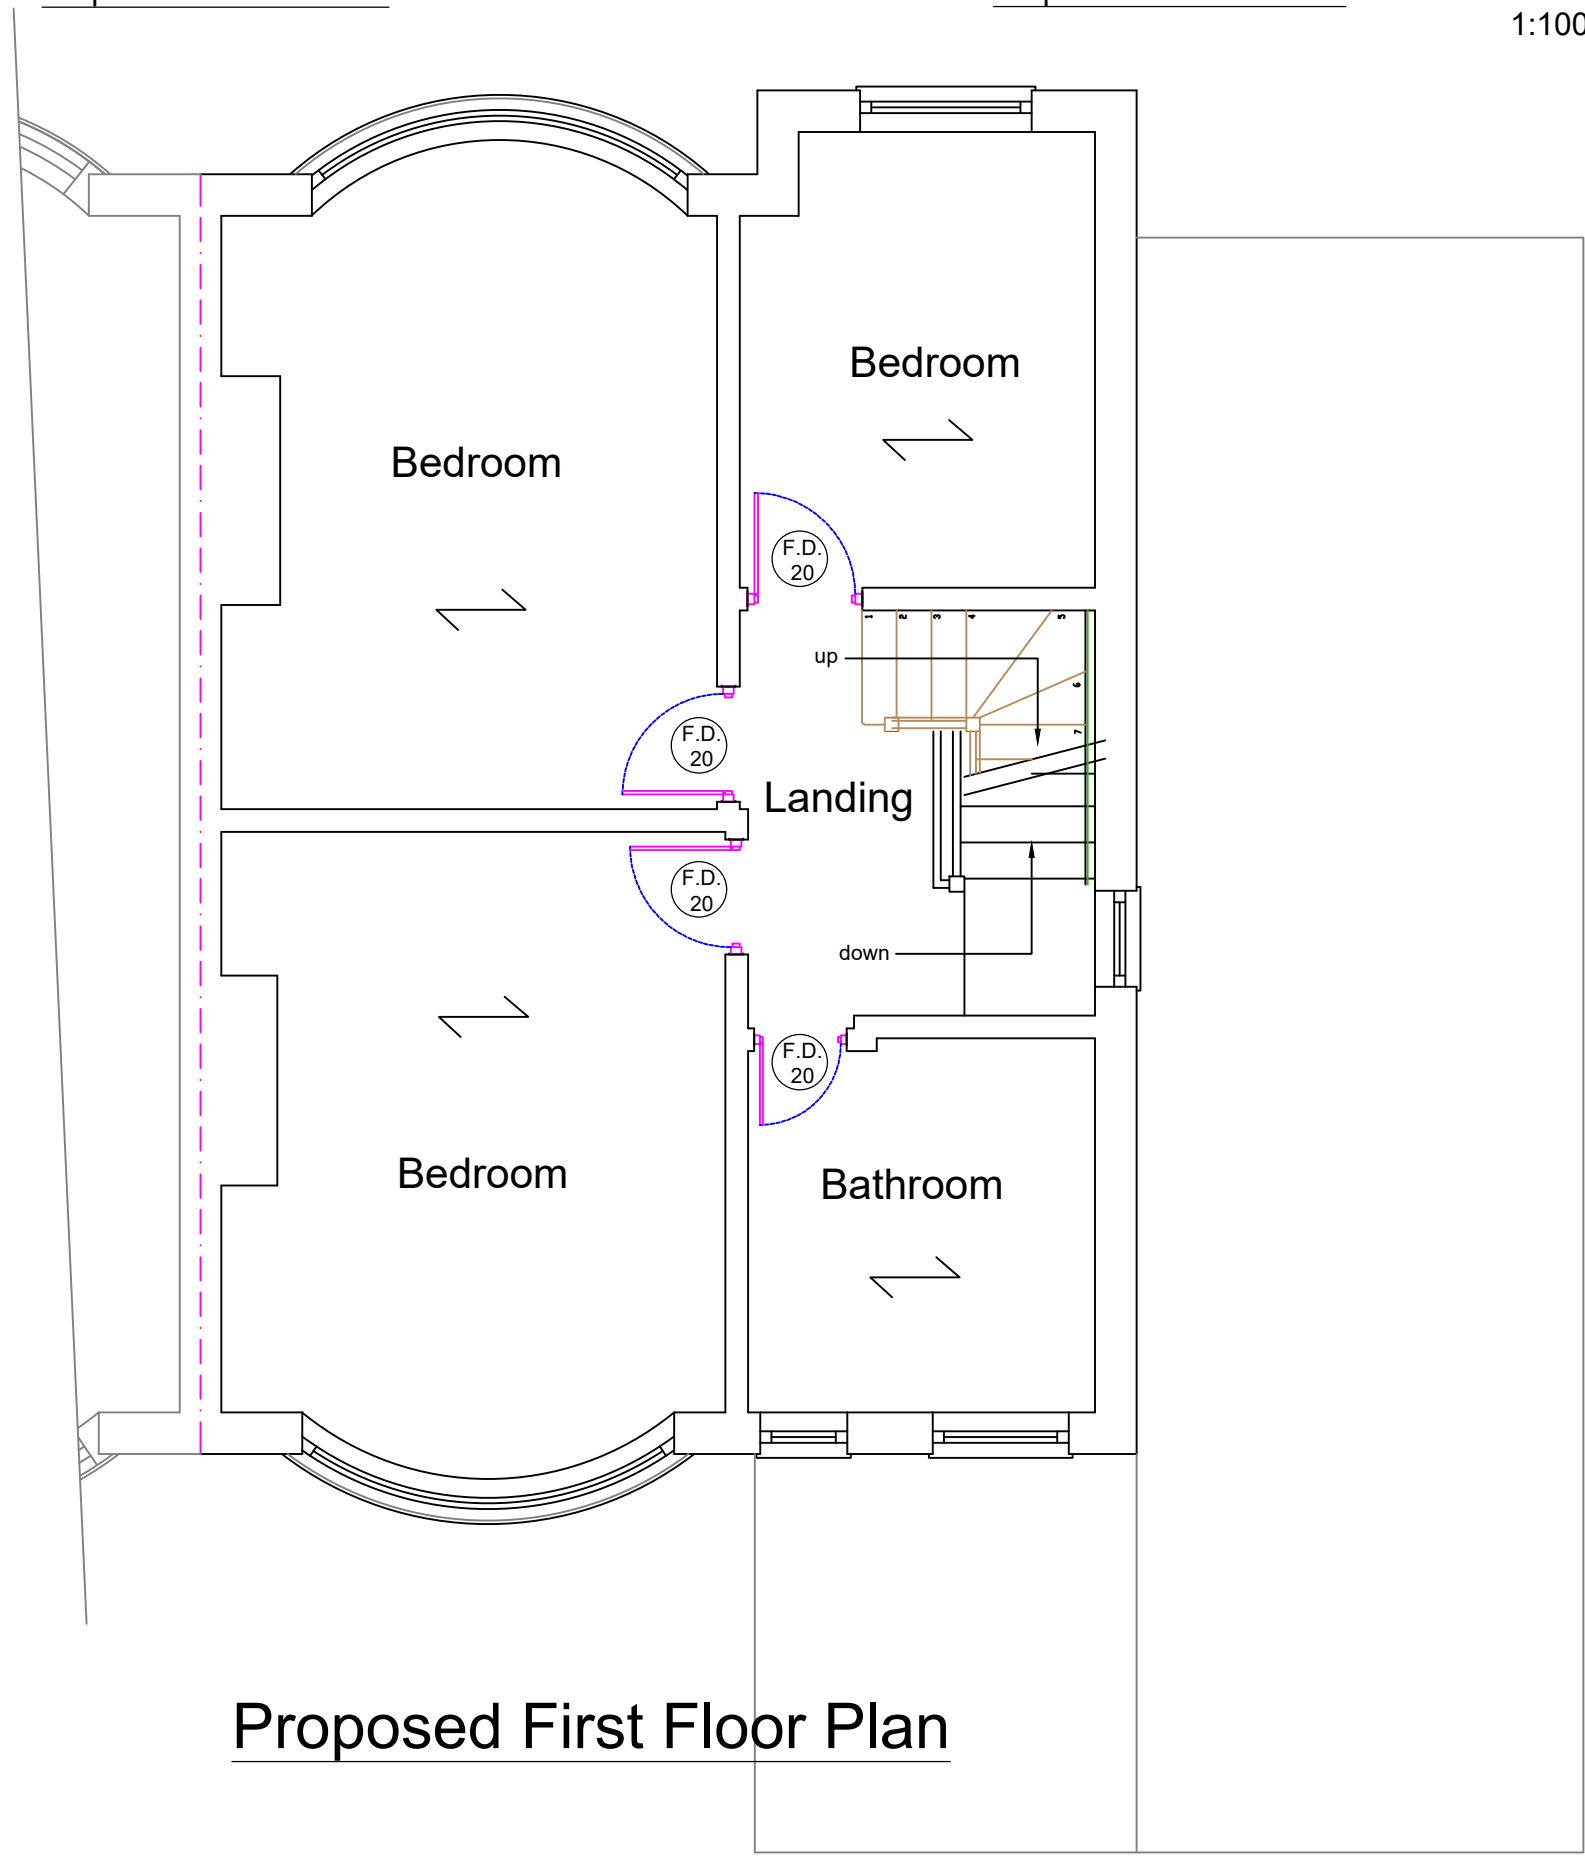

Proposed First Floor Plan

1:50

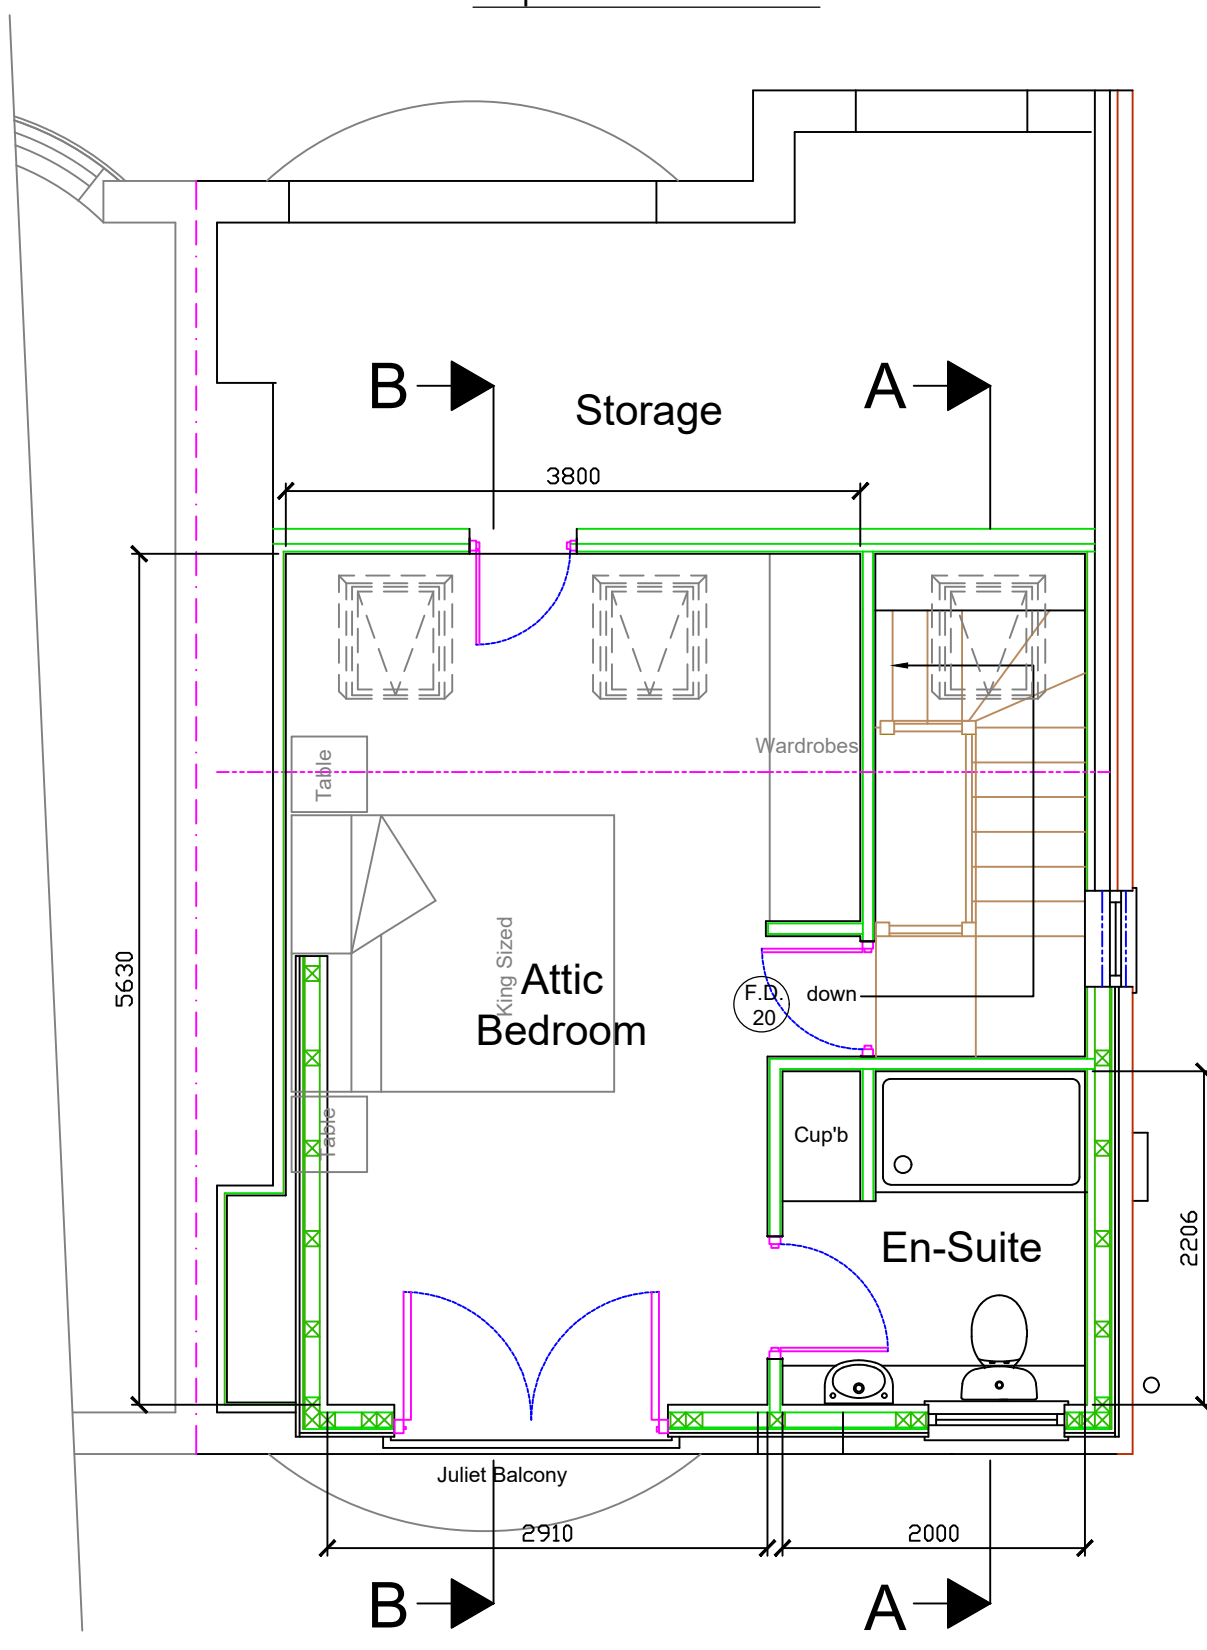

Proposed Attic Floor Plan

Stage :-		Householder Planning	
Project Title :-		Proposed Hip To Gable With Dormer Loft Conversion	
Drawing Title :-		Existing & Proposed Plans & Elevations	
Client :-		Mr & Mrs Patterson	
Drwg No :-	04/21/71	Date :-	April '21
Scale :-	1:100 & 1:50@A1	Drawn:-	SCM
Site Address :-		38 Brooklawn Drive, Didsbury, Manchester, M20 3GZ	
The Old Post Room 34 Chew Valley Road Greenfield Saddleworth OL3 7DA Tel: 01457 871202 www.william-mccall.com enquiries@william-mccall.com		