


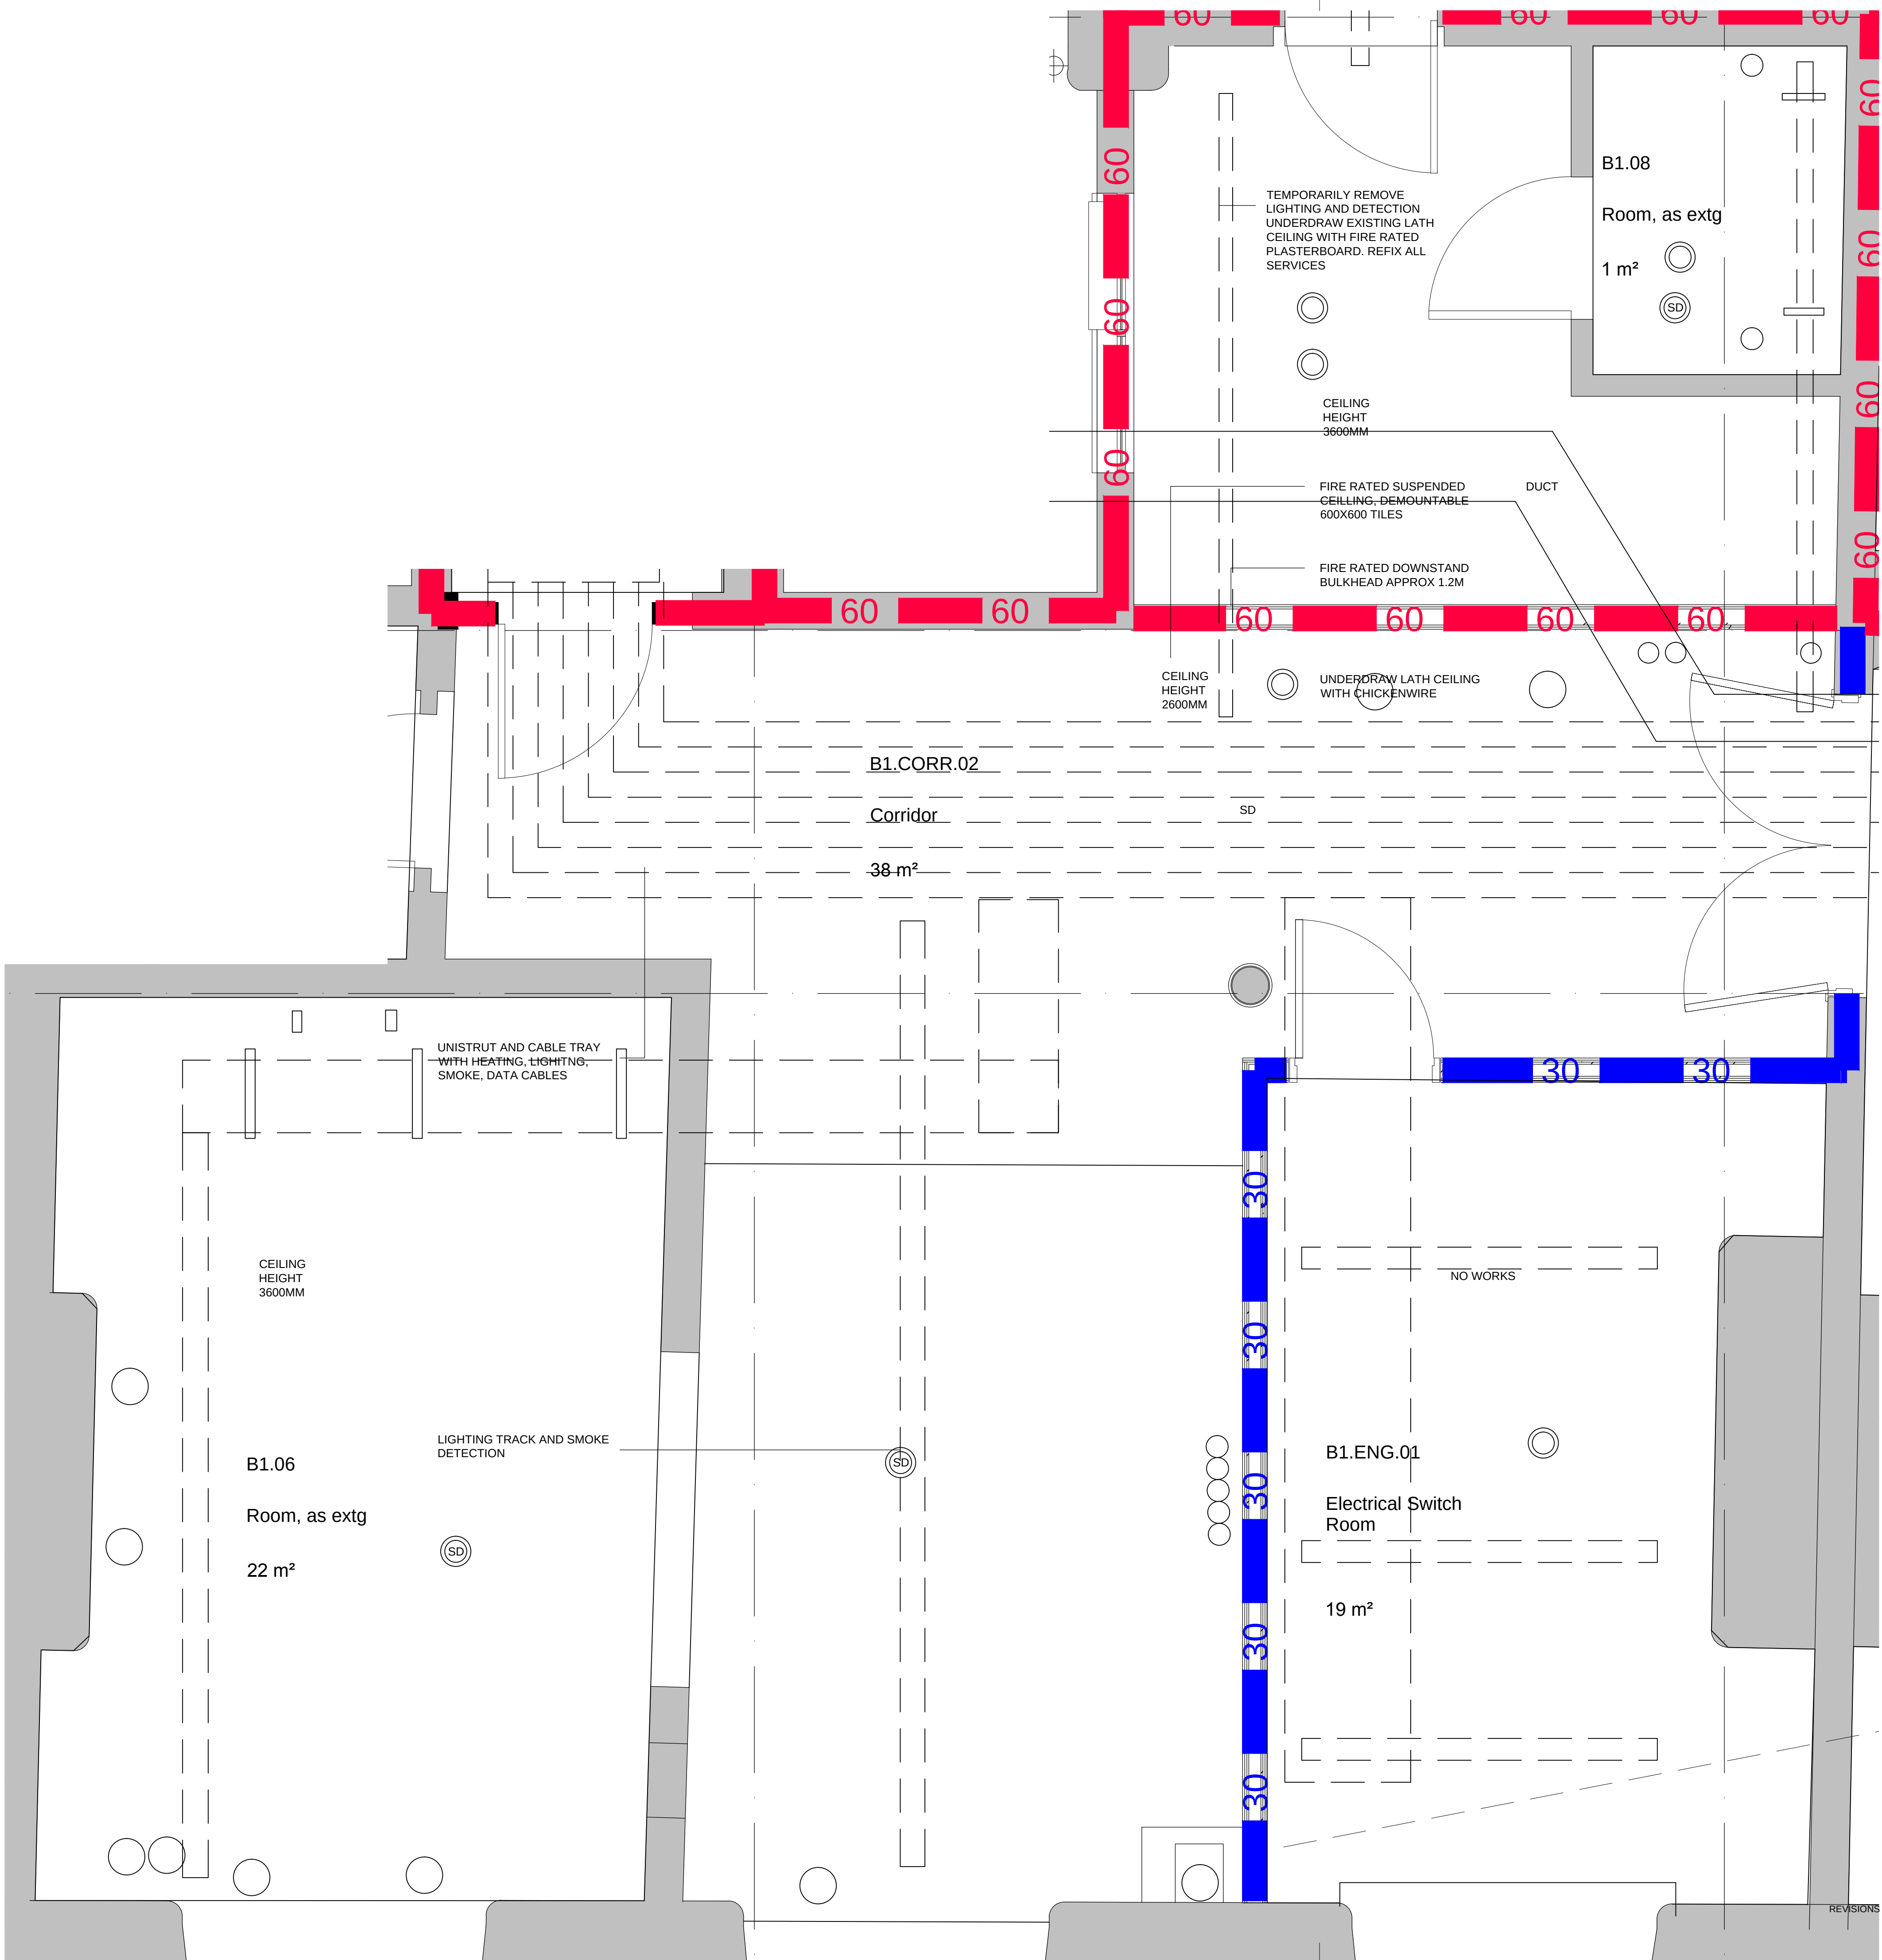

- notes:
- DO NOT SCALE FROM THIS DRAWING - USE FIGURED DIMENSIONS ONLY.
 - TO BE READ IN CONJUNCTION WITH ALL OTHER CONSULTANTS / SPECIALISTS DRAWINGS. REPORT ANY DISCREPANCIES BEFORE AFFECTED WORK COMMENCES.
 - ALL SETTING OUT DIMENSIONS TO BE CHECKED ON SITE BY CONTRACTOR BEFORE WORK COMMENCES.



KEY

CLIENT	Manchester Metropolitan University
PROJECT	Ormond Building
TITLE	EXISTING REFLECTED CEILING PLAN B1.ENG.01
NUMBER	20608_P261
REVISION	-
STATUS	PLANNING
SCALE	1:20 @A1
DATE	05/03/21
DRAWN BY	SK
CHECKED BY	SG

DATE: DRAWN: CHECK

REVISIONS	FIRST_ISSUE
-----------	-------------

seven.

SEVENARCHITECTURE.CO.UK

Studios at:

61 Oxford Street,
MANCHESTER, M1 6EQ
t: 0161 236 5652

Clarendon House, Victoria Avenue,
HARROGATE, HG1 1DY
t: 01423 709 907

Galeri 6, Doc Victoria,
CAERNARFON, LL55 1SQ
t: 01286 685 253

24 Greville Street,
LONDON, EC4N 6SS
t: 0203 036 0691