



General Notes
The Architect shall have no responsibility for any use made of this document other than for that which it was prepared and issued.
All dimensions should be checked on site. Do not scale from this drawing. To be read in conjunction with all other Consultant's drawings. The Architect to be immediately notified of any discrepancies.
Copyright on this drawing retained by the Architect.

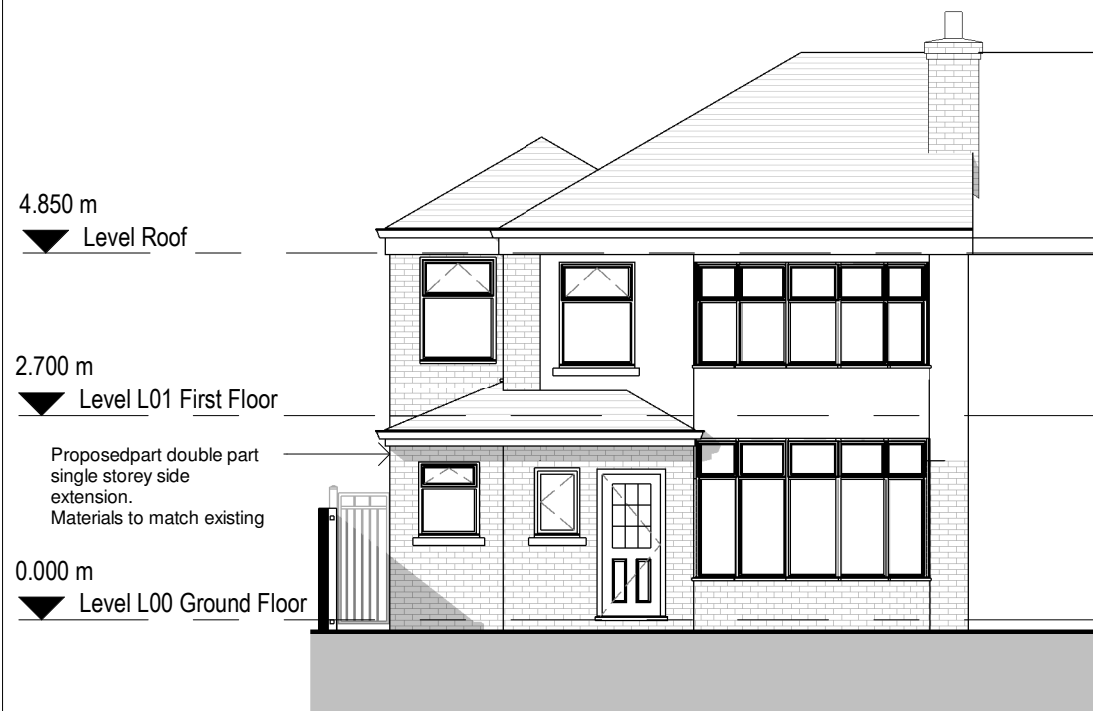


1 Proposed East Elevation
1 : 100




2 Proposed South Elevation
1 : 100

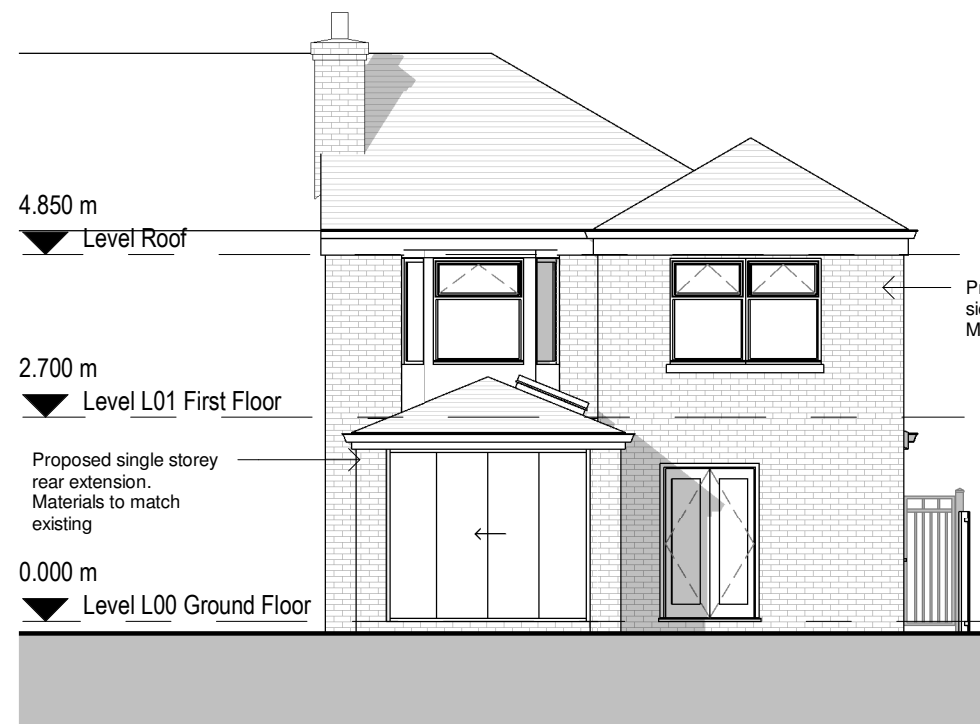

3 Proposed West Elevation
1 : 100

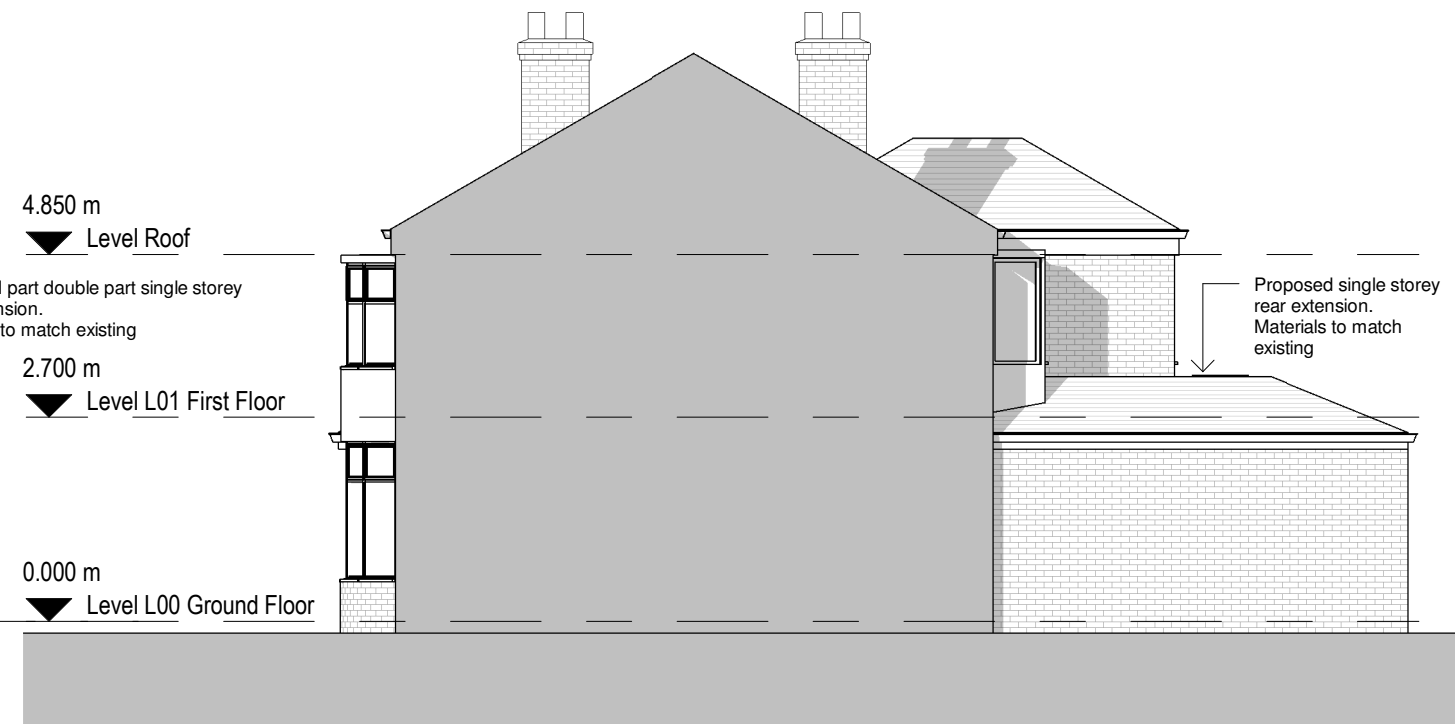

4 Proposed North Elevation
1 : 100

 

C	15/03/21	SA	SH	Amended Plans
B	12/03/21	SA	SH	First Floor Extensions
A	04/03/21	SA	SH	Amended Drawings
-	22/02/21	SA	SH	Initial Issue
No.	Date	Dwn	Chk	App
				Revision or reason for issue

Client
Mr Nurul Choudhury

create it studios
Architects & Designers

Create It Studios (NW) Ltd
Universal Square
Devonshire Street North
Manchester M12 6JH
0161 974 6165
www.createitstudios.co.uk
info@createitstudios.co.uk

Project Title
56 Alan Rd, Withington, Manchester
M20 4SF

Scale / North Point
1 : 100

Drawing Title
Proposed Elevations

Drawing Number A1328(02)003	Revision C
Drawing Status Preliminary	