



Contractor and furniture manufacturers to take on site measurements before commencing any work, architect will not be held responsible for any mis-fits on site

Any internal layout changes will need to be approved by head office prior.

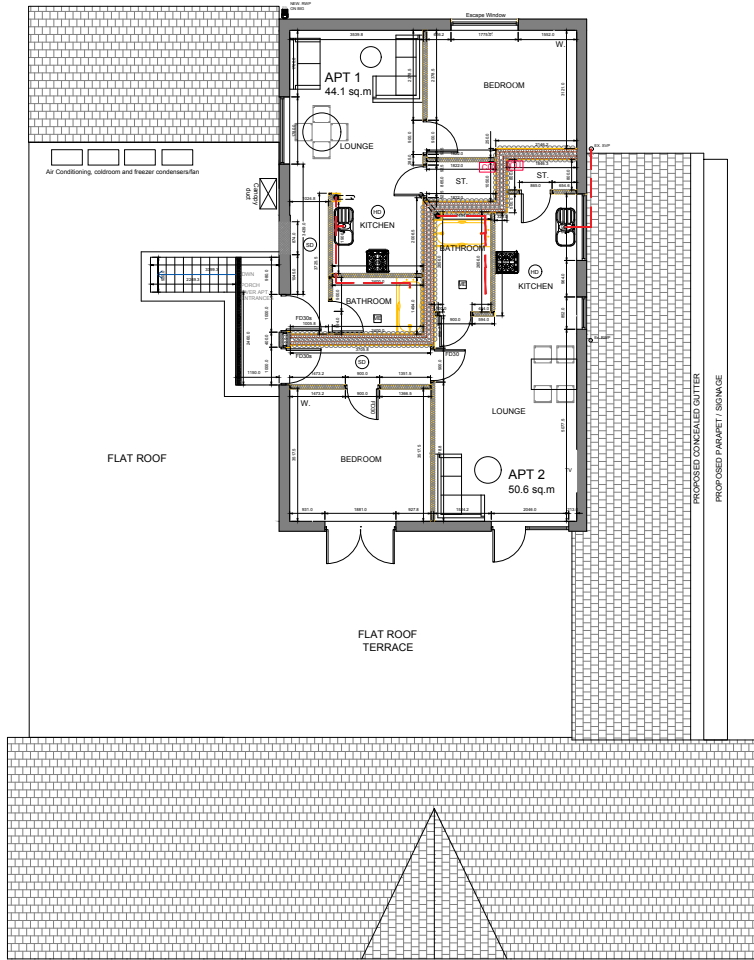

FIRST FLOOR PLAN

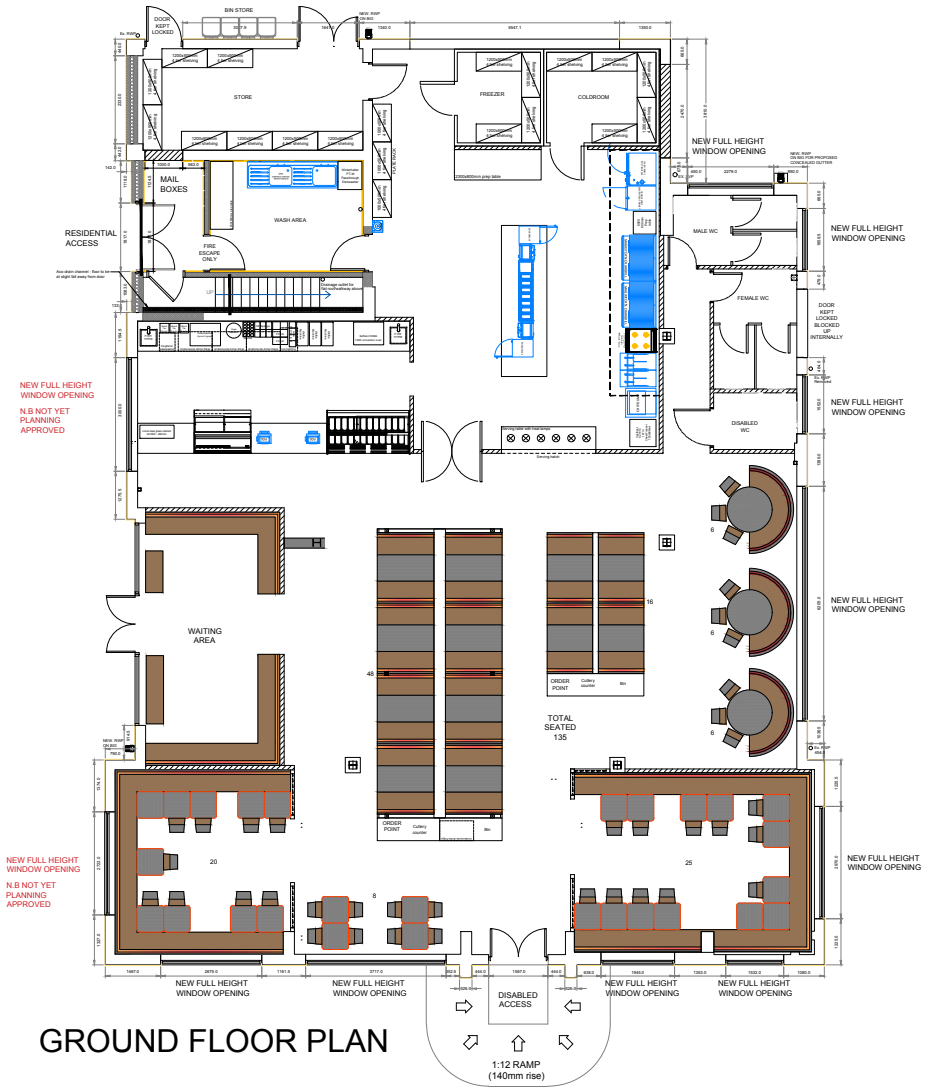

GROUND FLOOR PLAN

Drawing no. 4.0	
SIGN OFF	
DATE:	
CLIENT:	
HEAD OFFICE:	
date	revision/author/checker
purpose of issue	
PLANNING	
project	
HOWDY'S - MANCHESTER	
drawing	
PROPOSED PLANS	
Job no.	rev.
2020-280	
drawn GS	checked
scale 1:200@A3	date 10.05.2021



17 COLESHILL ROAD BIRMINGHAM B36 8DT
TEL: 0121-783-6211 Mob: 07852135845
Email: gs@architectureinteriors.co.uk www.architectureinteriors.co.uk