



"Copyright in this drawing remains with the architect. Responsibility is not accepted for errors made by others in scaling from this drawing. All construction information should be taken from figured dimensions only. Check all dimensions on site. In case of any discrepancy, refer query to the architect."

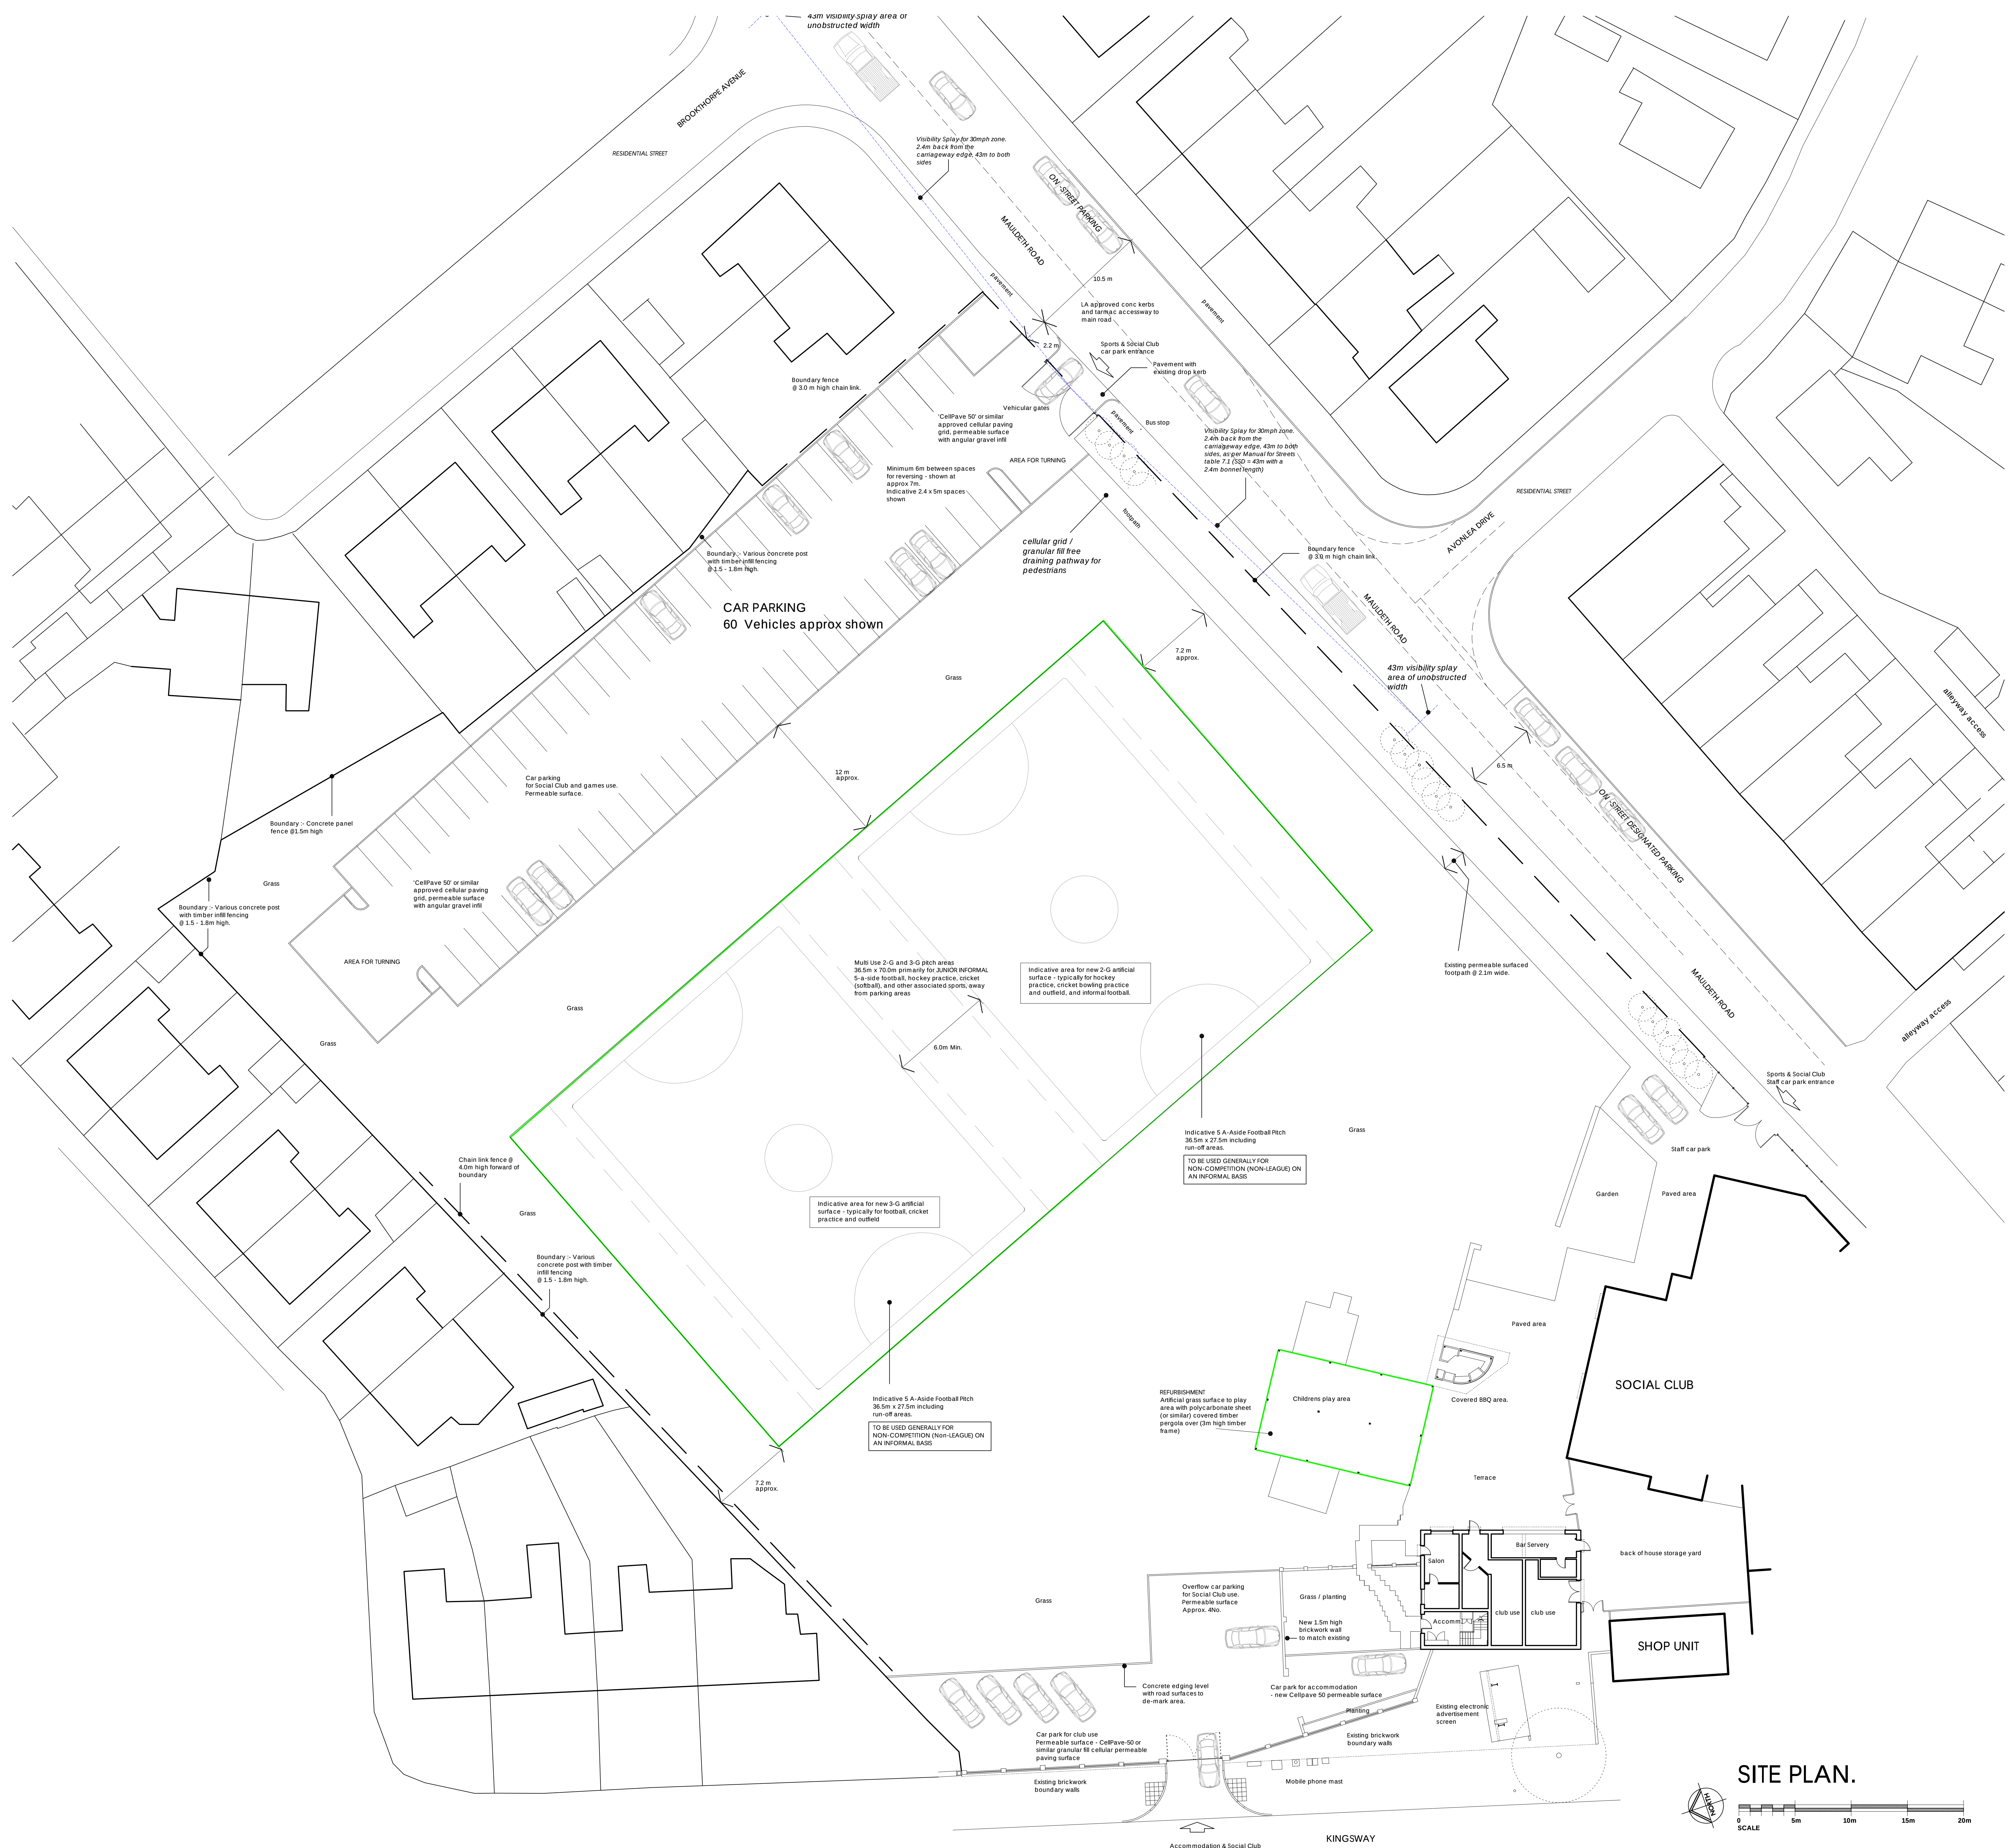

SITE PLAN.

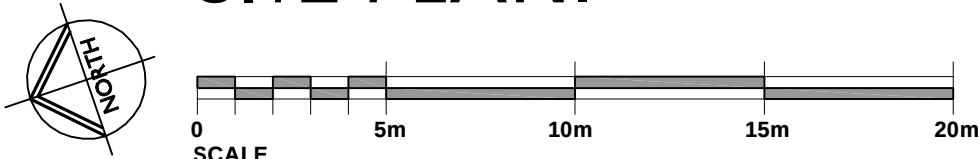

Rev	Description	By	Date

CORE DESIGN
The Studio, 21 Shaw Road, Heston Moor, Stockport, SK4 4AG
email architects@core-design.net website www.core-design.net
telephone 0161 443 4000

BURNAGE COMMUNITY SPORTS & SOCIAL CLUB
Mauldeth Road, M19 1AB

DRAWN	TH	DATE	Apr2021	DRAWING NO.
SCALE	1:200 @A0	REV.	-	20010-201