



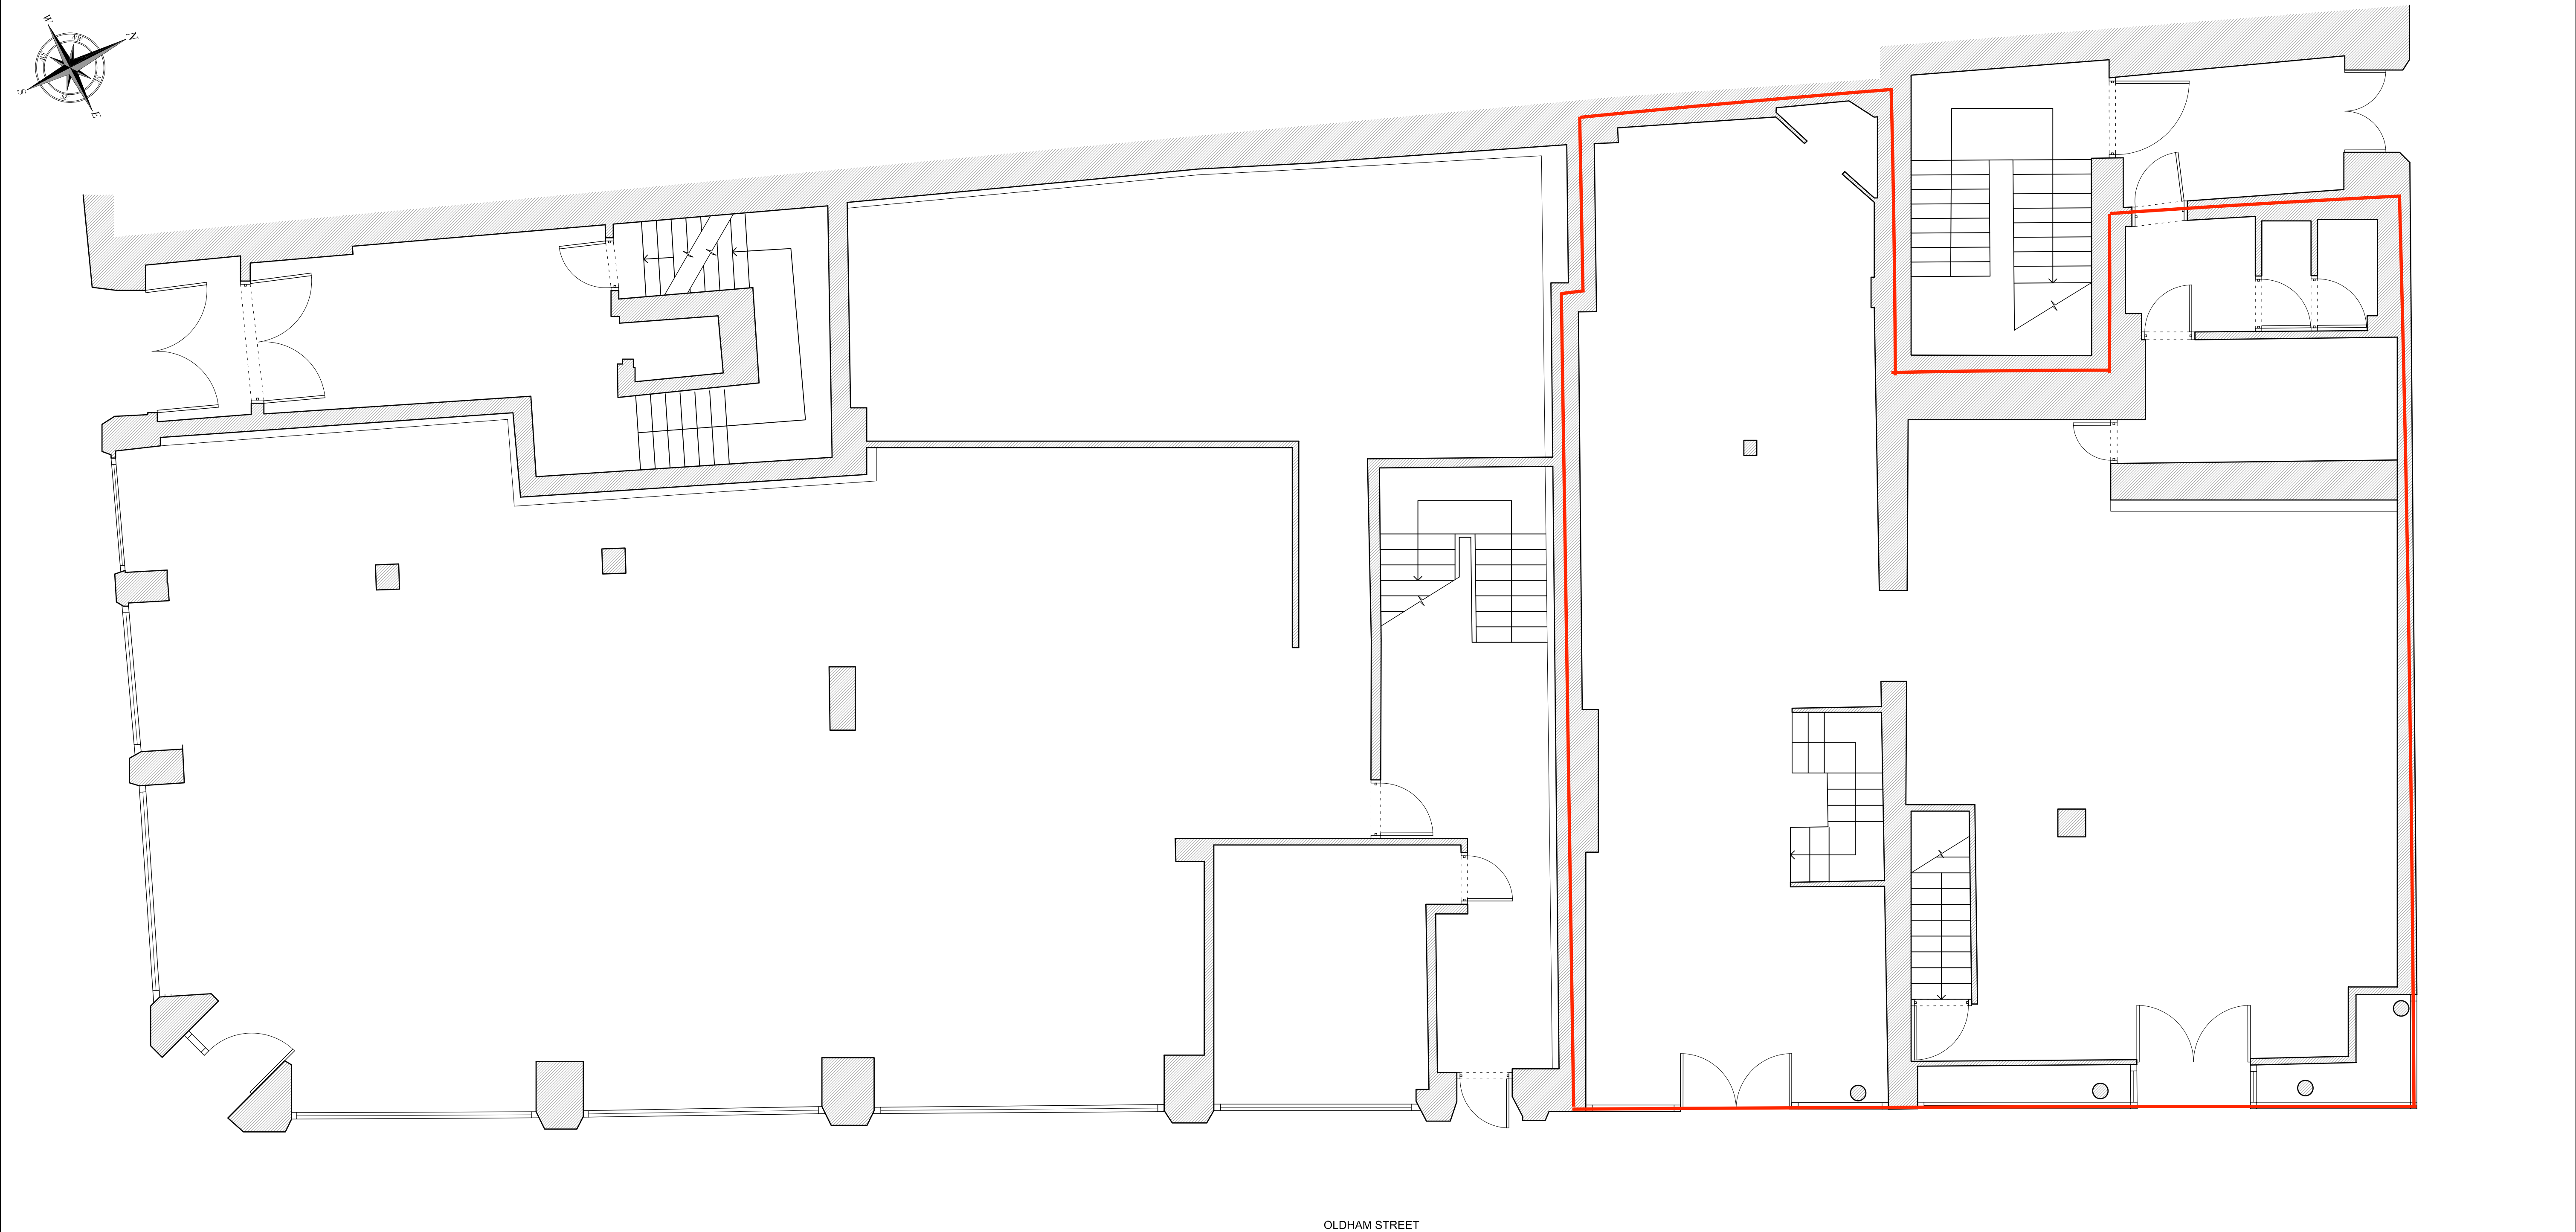

OLDHAM STREET

PROPOSED GROUND FLOOR PLAN
SCALE 1:50


SCALE BAR
(1:50 @ A1)
(1:100 @ A3)

 

- NOTES**
1. GENERAL:
11. DO NOT SCALE FROM THIS DRAWING. CHECK ALL DIMENSIONS AND CONDITIONS ON SITE.
12. ALL WORKS TO BE CARRIED OUT IN ACCORDANCE WITH CURRENT HEALTH & SAFETY (INCLUDING CDM) REGULATIONS. ALL WORKS TO COMPLY WITH CURRENT BRITISH STANDARDS, CODES OF PRACTICE, BUILDING REGULATIONS AND APPROPRIATE EUROPEAN STANDARDS.
13. ALL STRUCTURAL WORK IS TO BE CARRIED OUT IN ACCORDANCE WITH THE STRUCTURAL ENGINEER'S DETAILS AND CALCULATIONS.
14. PRECISE POSITIONS OF ALL FIXTURES AND FITTINGS IS SUBJECT TO CONFIRMATION ON SITE.
15. THIS DRAWING IS PRODUCED FOR PLANNING APPLICATION ONLY AND SHOULD NOT BE USED FOR ANY OTHER PURPOSES.
16. ALL INFORMATION SHOWN ON THIS EXISTING DRAWING IS BASED ON DRAWING NUMBER 0687 - GROUND FLOOR PRODUCED BY 'CLOUD 10 LTD'.

REV	DATE	DESCRIPTION	BY
DRG STATUS		PLANNING	
DRAWN BY		ISP DRAWING SOLUTIONS	

JOB TITLE	YORKSHIRE BUILDING SOCIETY 17 PICCADILLY, MANCHESTER
DRG TITLE	PROPOSED GROUND FLOOR PLAN

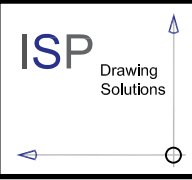	ISP DRAWING SOLUTIONS 21 MONKS CLOSE MIDDLESEX, HA4 9HX TEL: 0044 7886 116 912 EMAIL: info@ispdrawingsolutions.co.uk www.ispdrawingsolutions.co.uk	
	JOB NO 1236	DRG NO P.0100
REV /	SCALE 1:50 @ A1 1:100 @ A3	DATE 02/2022