




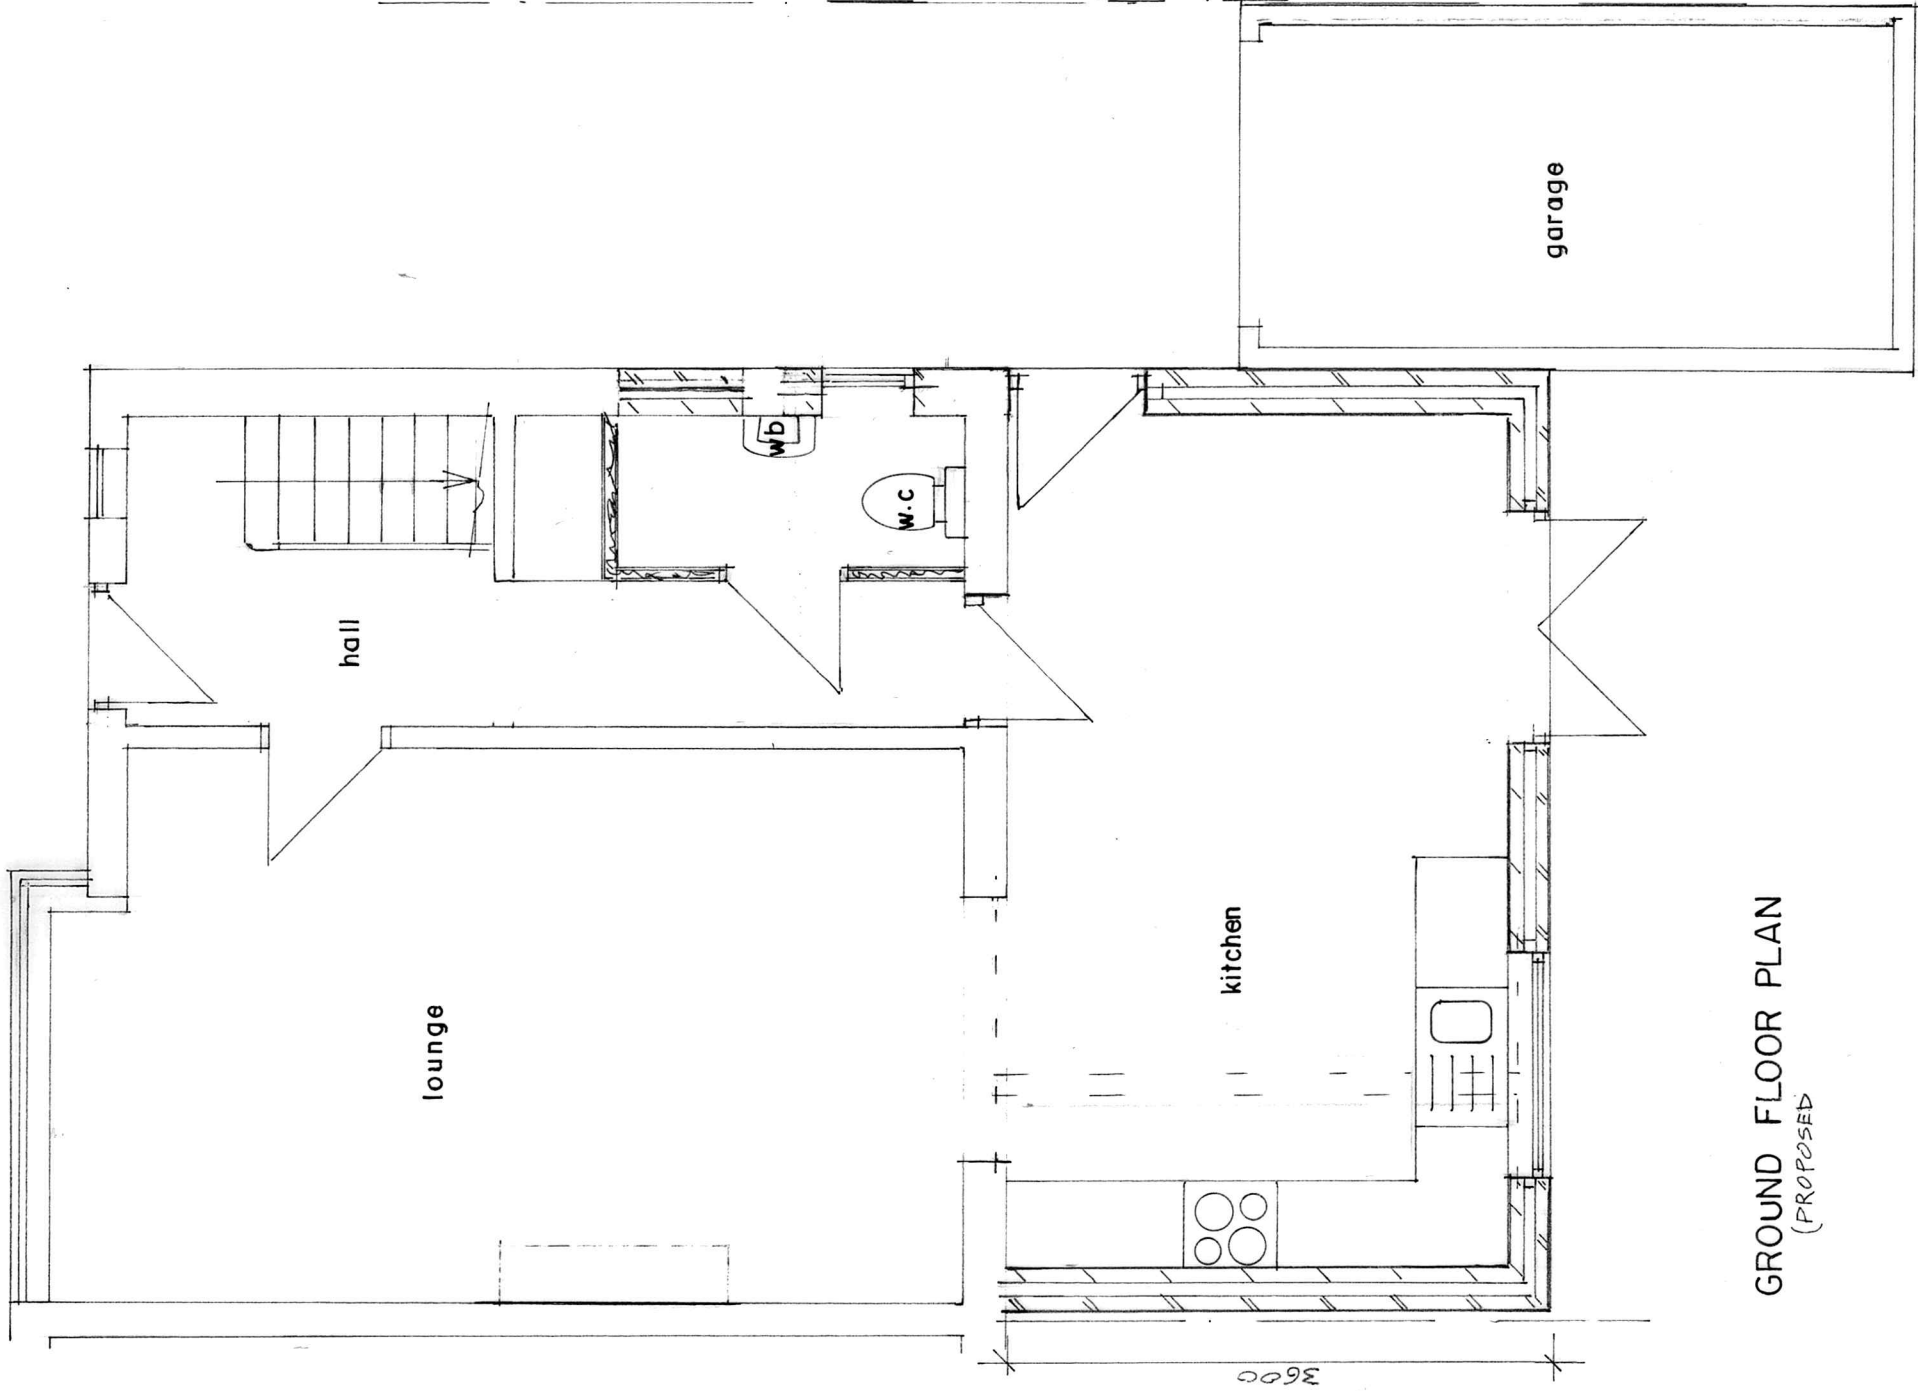

GROUND FLOOR PLAN
(PROPOSED)

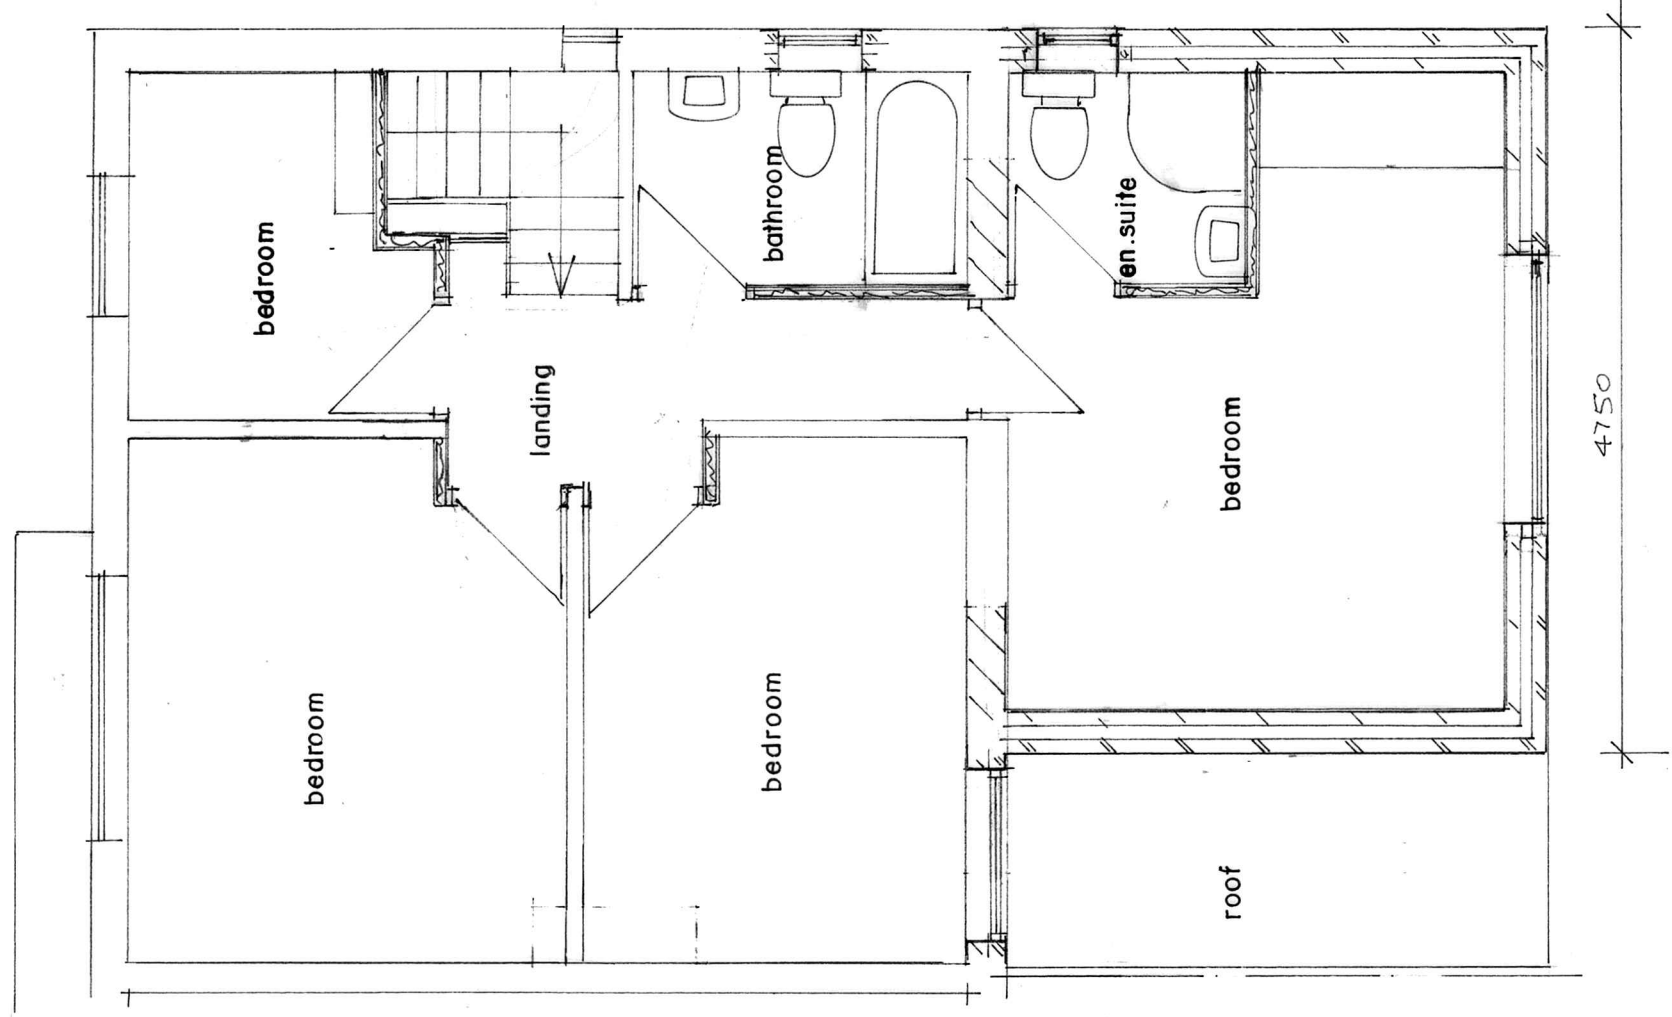

FIRST FLOOR PLAN
(PROPOSED)

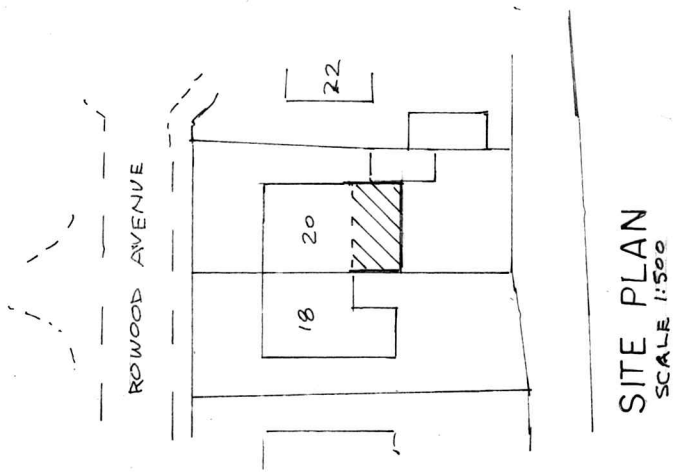

SITE PLAN
SCALE 1:500

BUILDING DESIGN SERVICES M. FAROOQ 6 Stock Close, Shawclough, Rochdale OL12 6BB Tel: 01706 712231 Mob: 07967605763	
PROPOSED DOUBLE STOREY REAR EXTENSION AT 20 ROWOOD AVENUE MANCHESTER M8 0RF	
For: MRS UZMA RASOOL Plan	Scale 1:50 1897/2.