




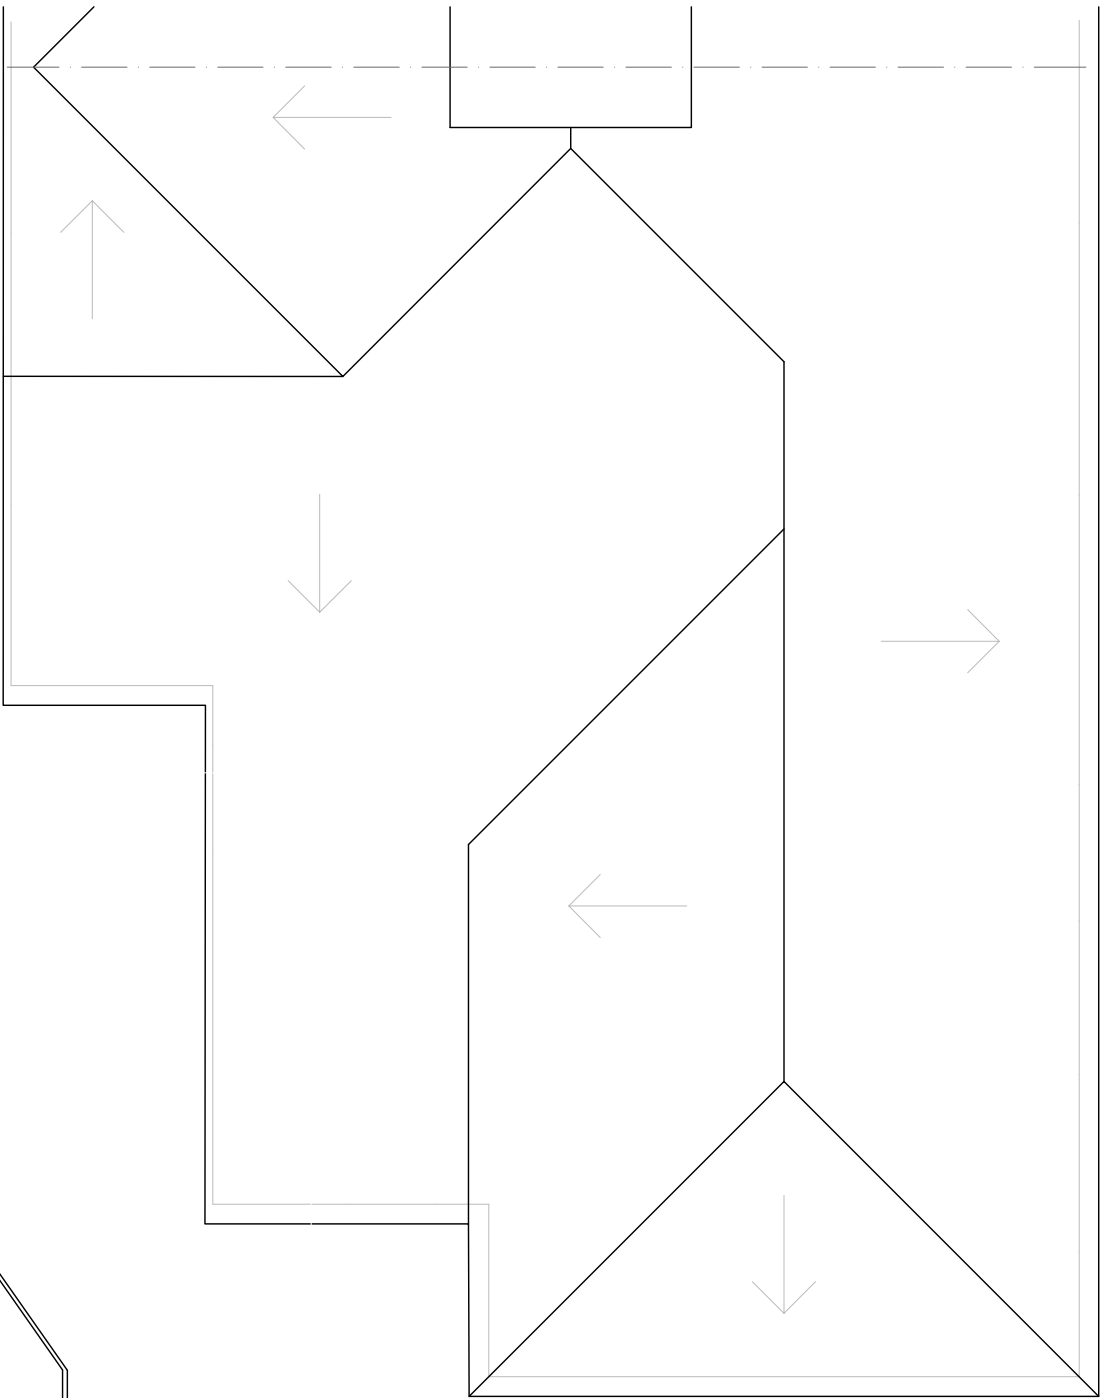


Existing roof plan - Scale 1:50 @A2

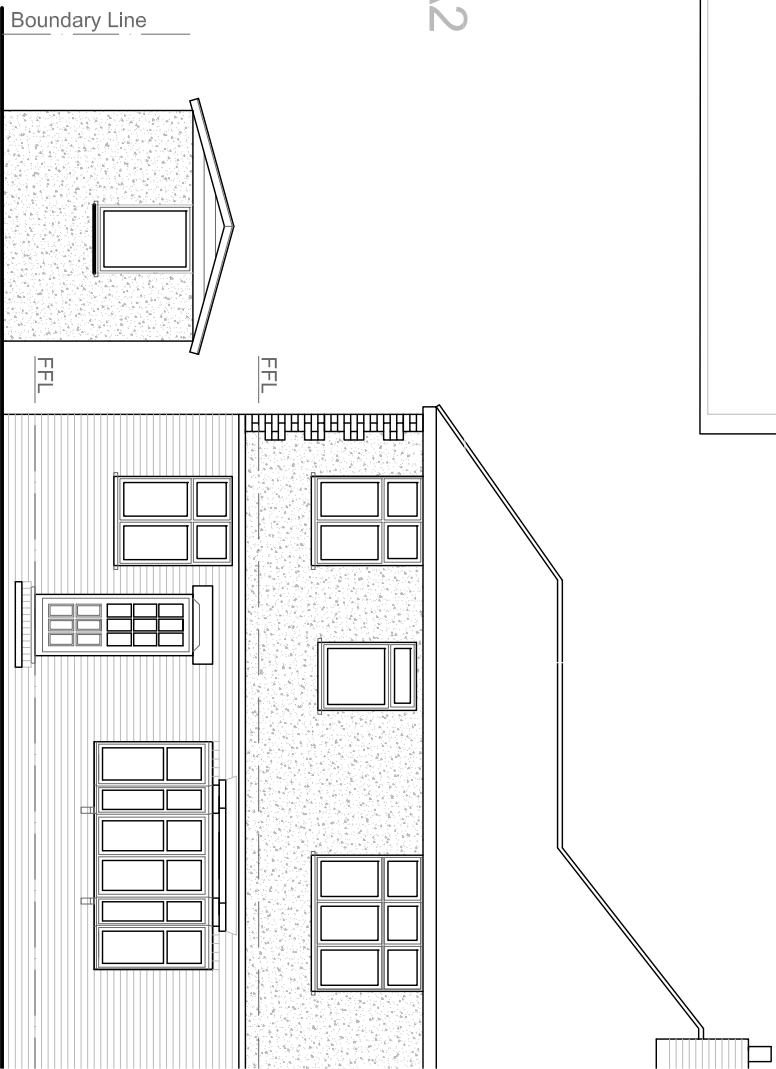


Existing rear elevation
Scale 1:100 @A2

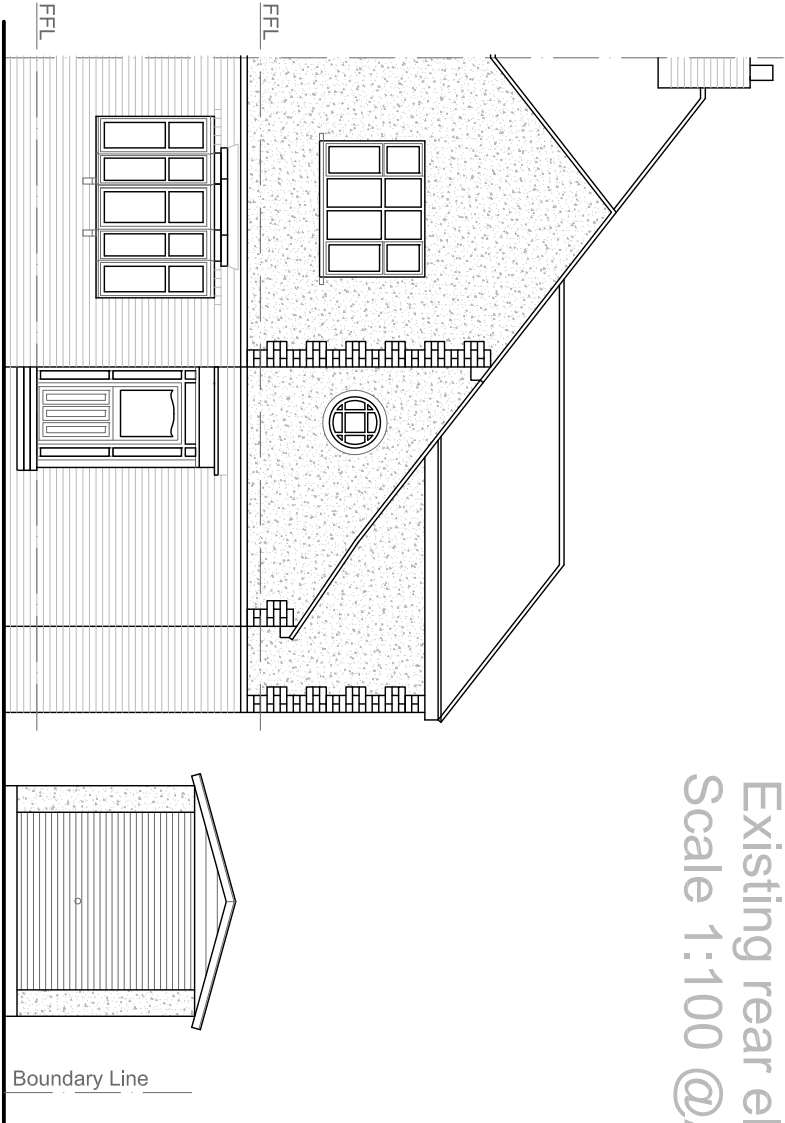


Existing front elevation - Scale 1:100 @A2

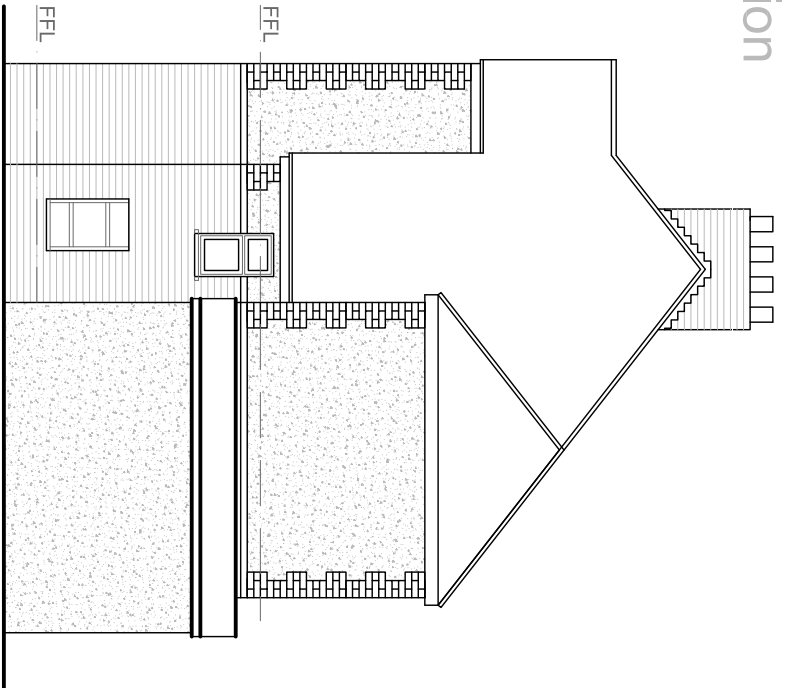

Existing side elevation
Scale 1:100 @A2

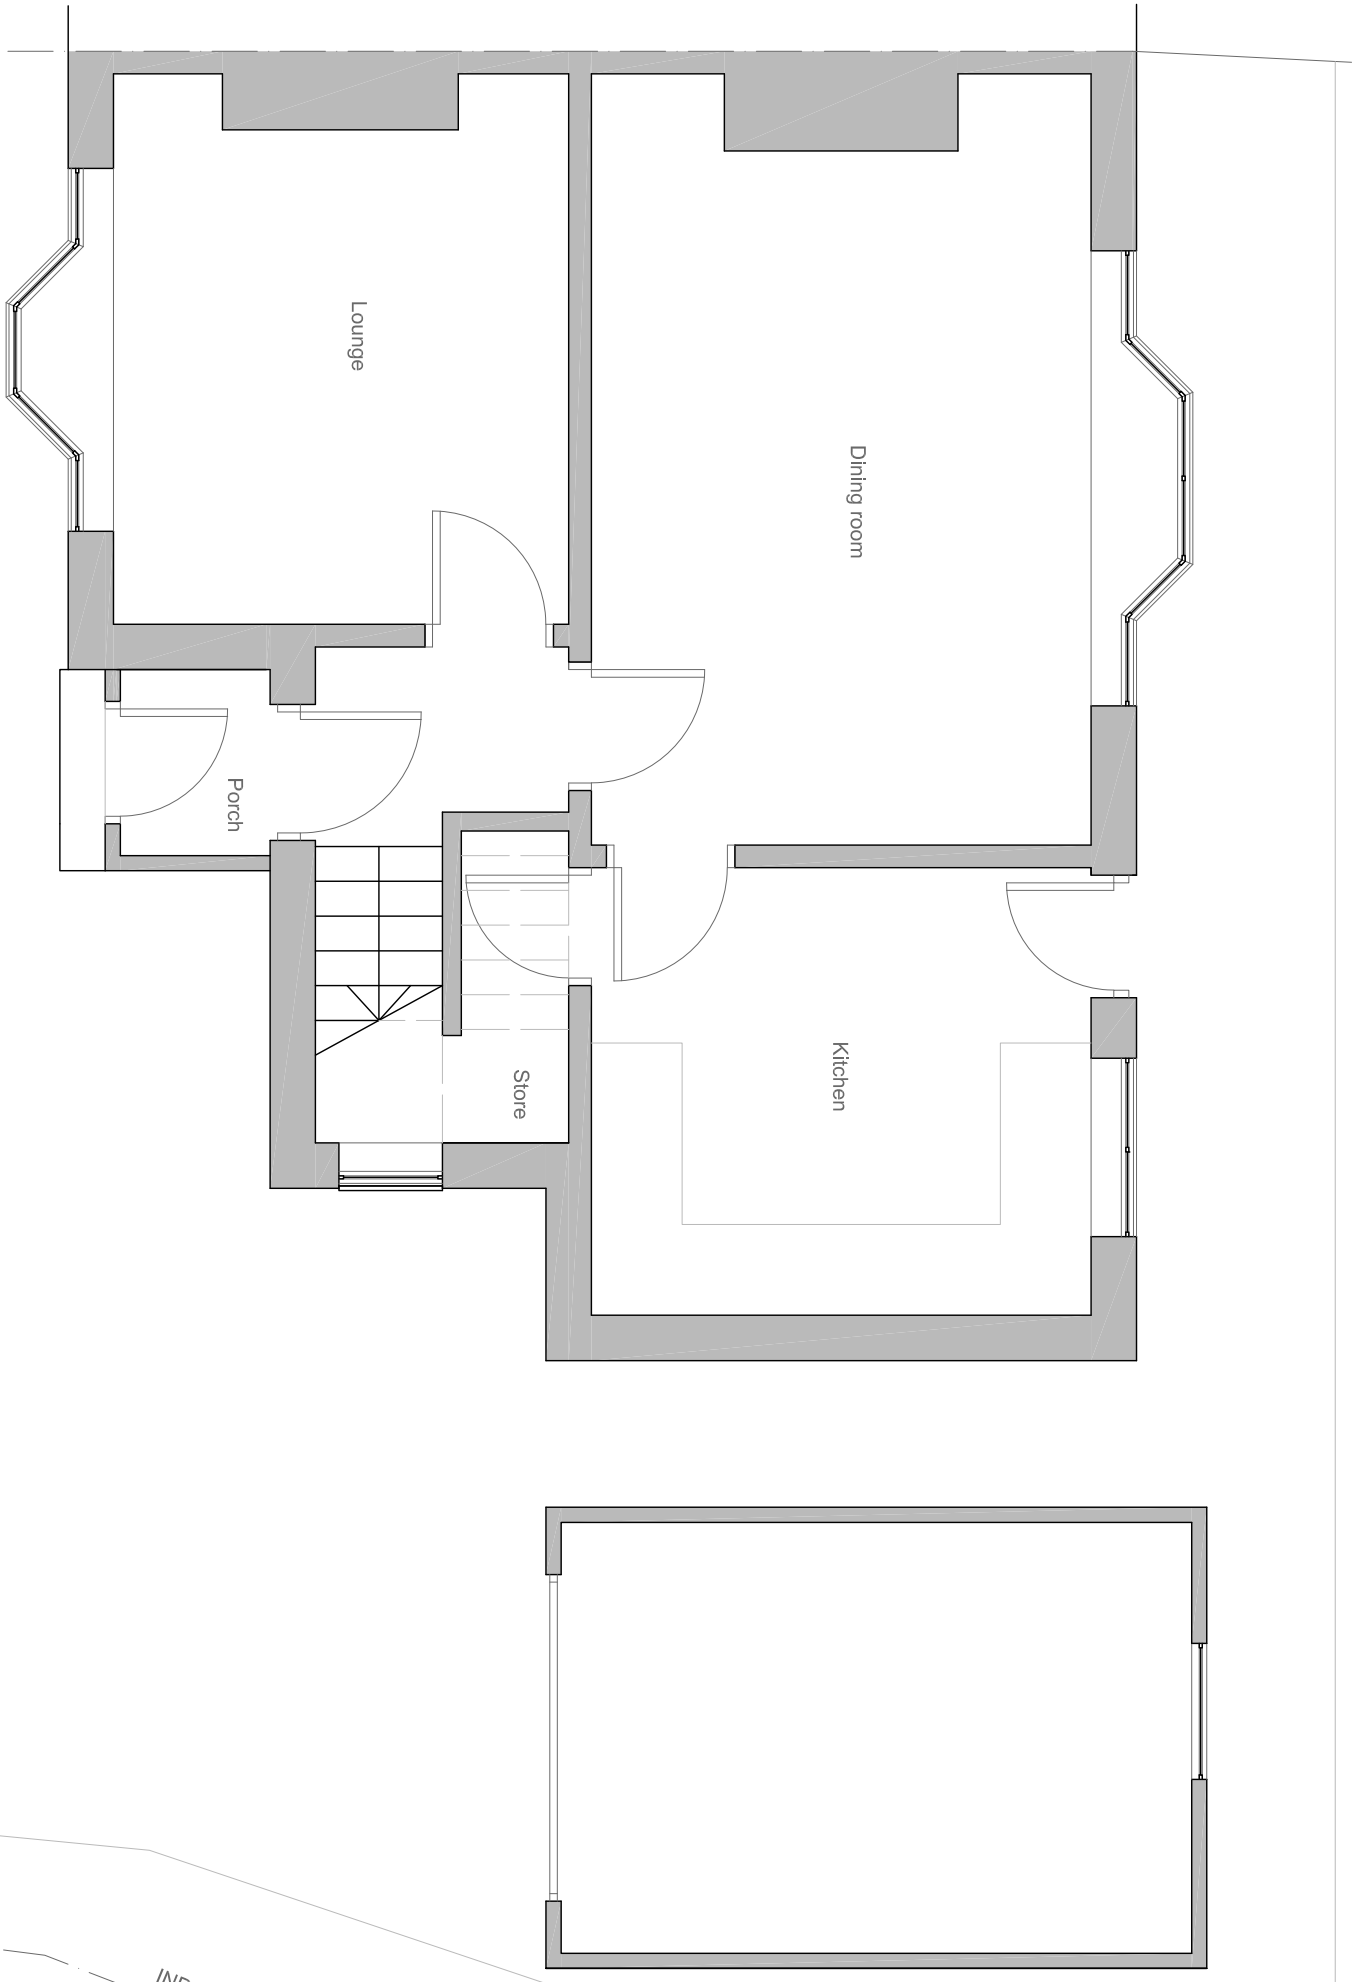

Existing ground floor plan - Scale 1:50 @A2

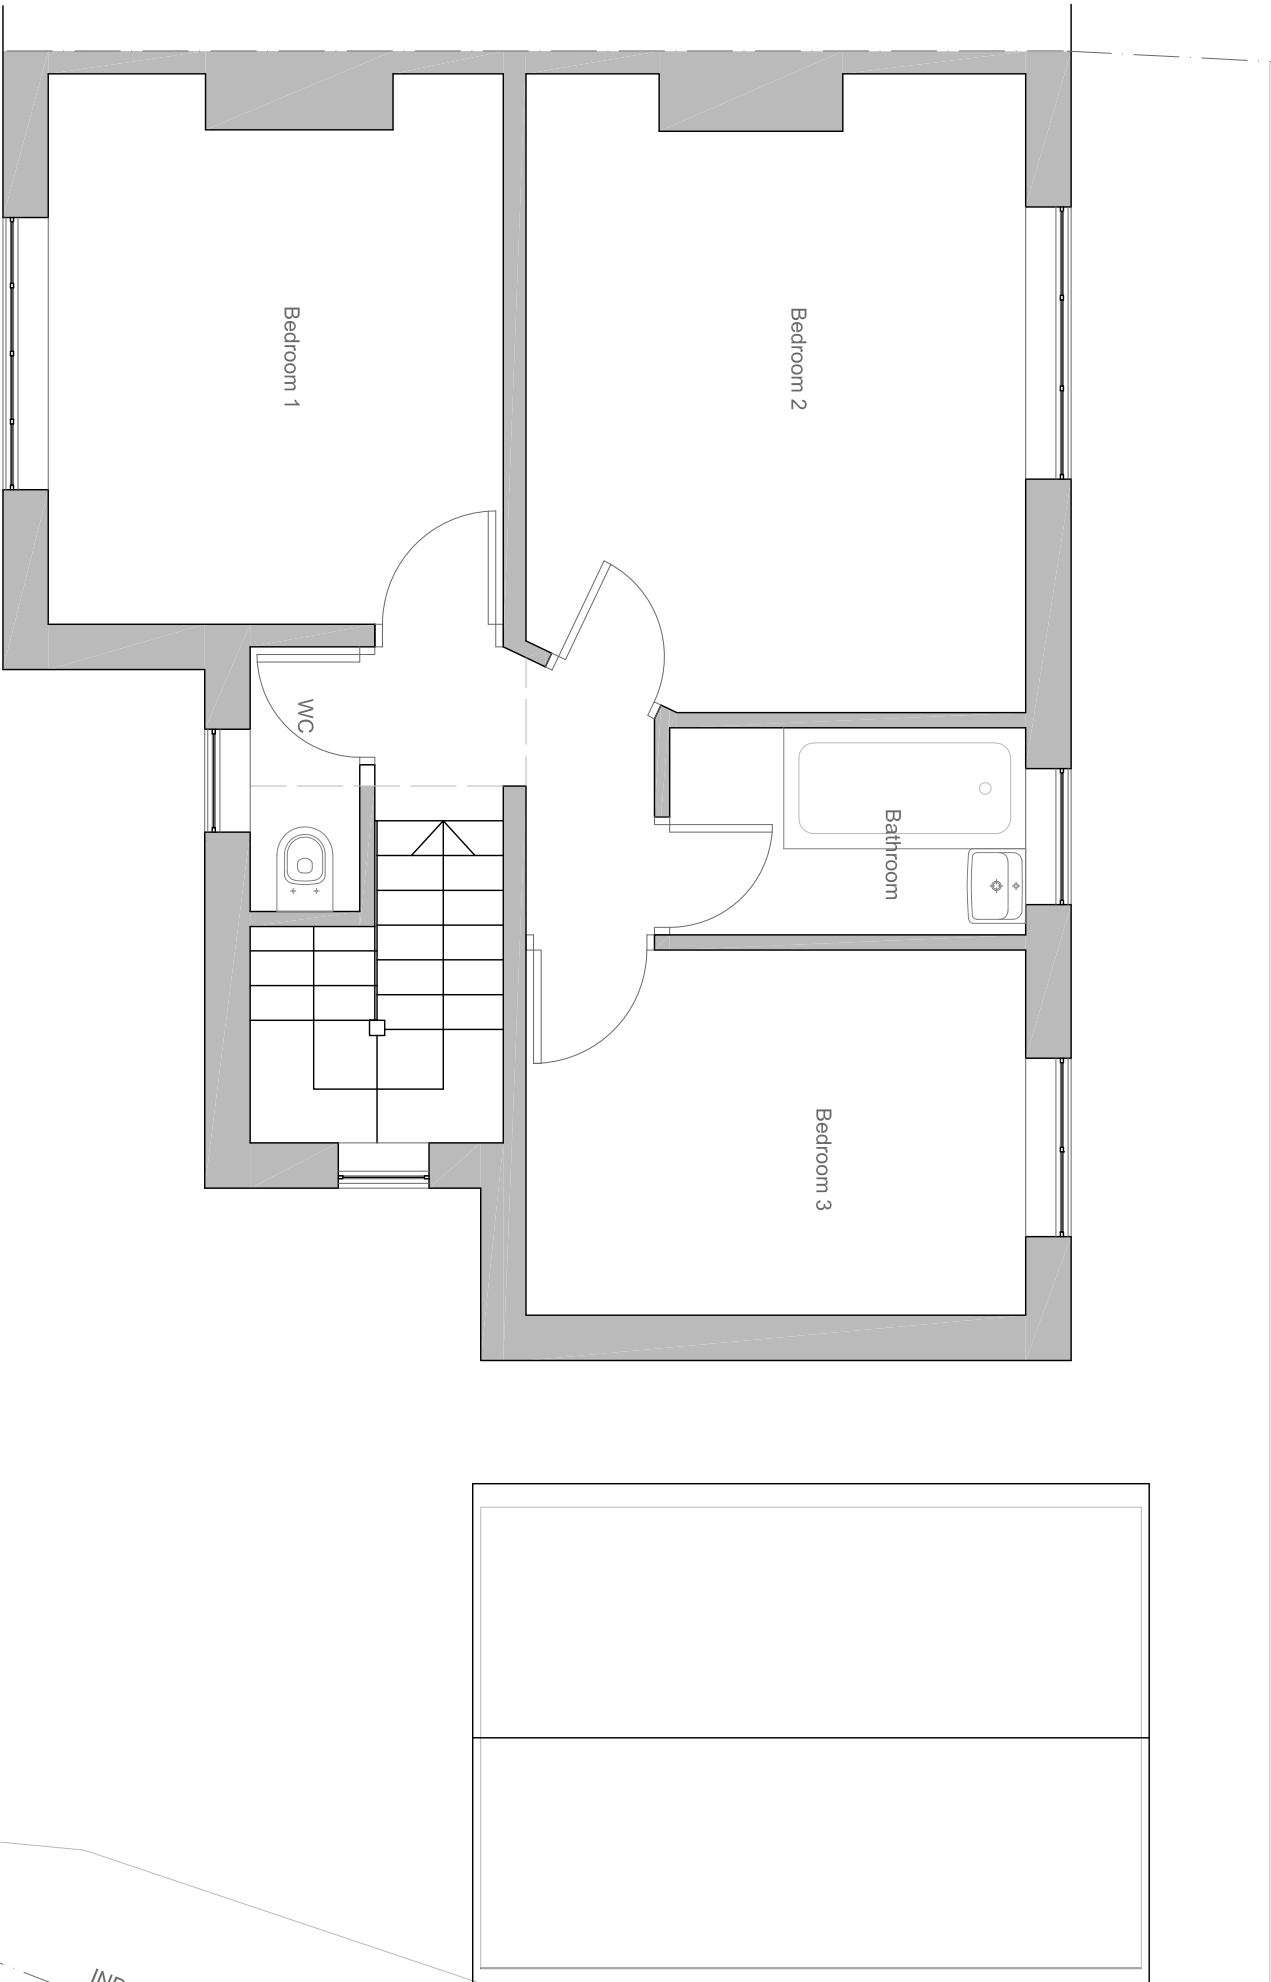

Existing first floor plan - Scale 1:50 @A2