




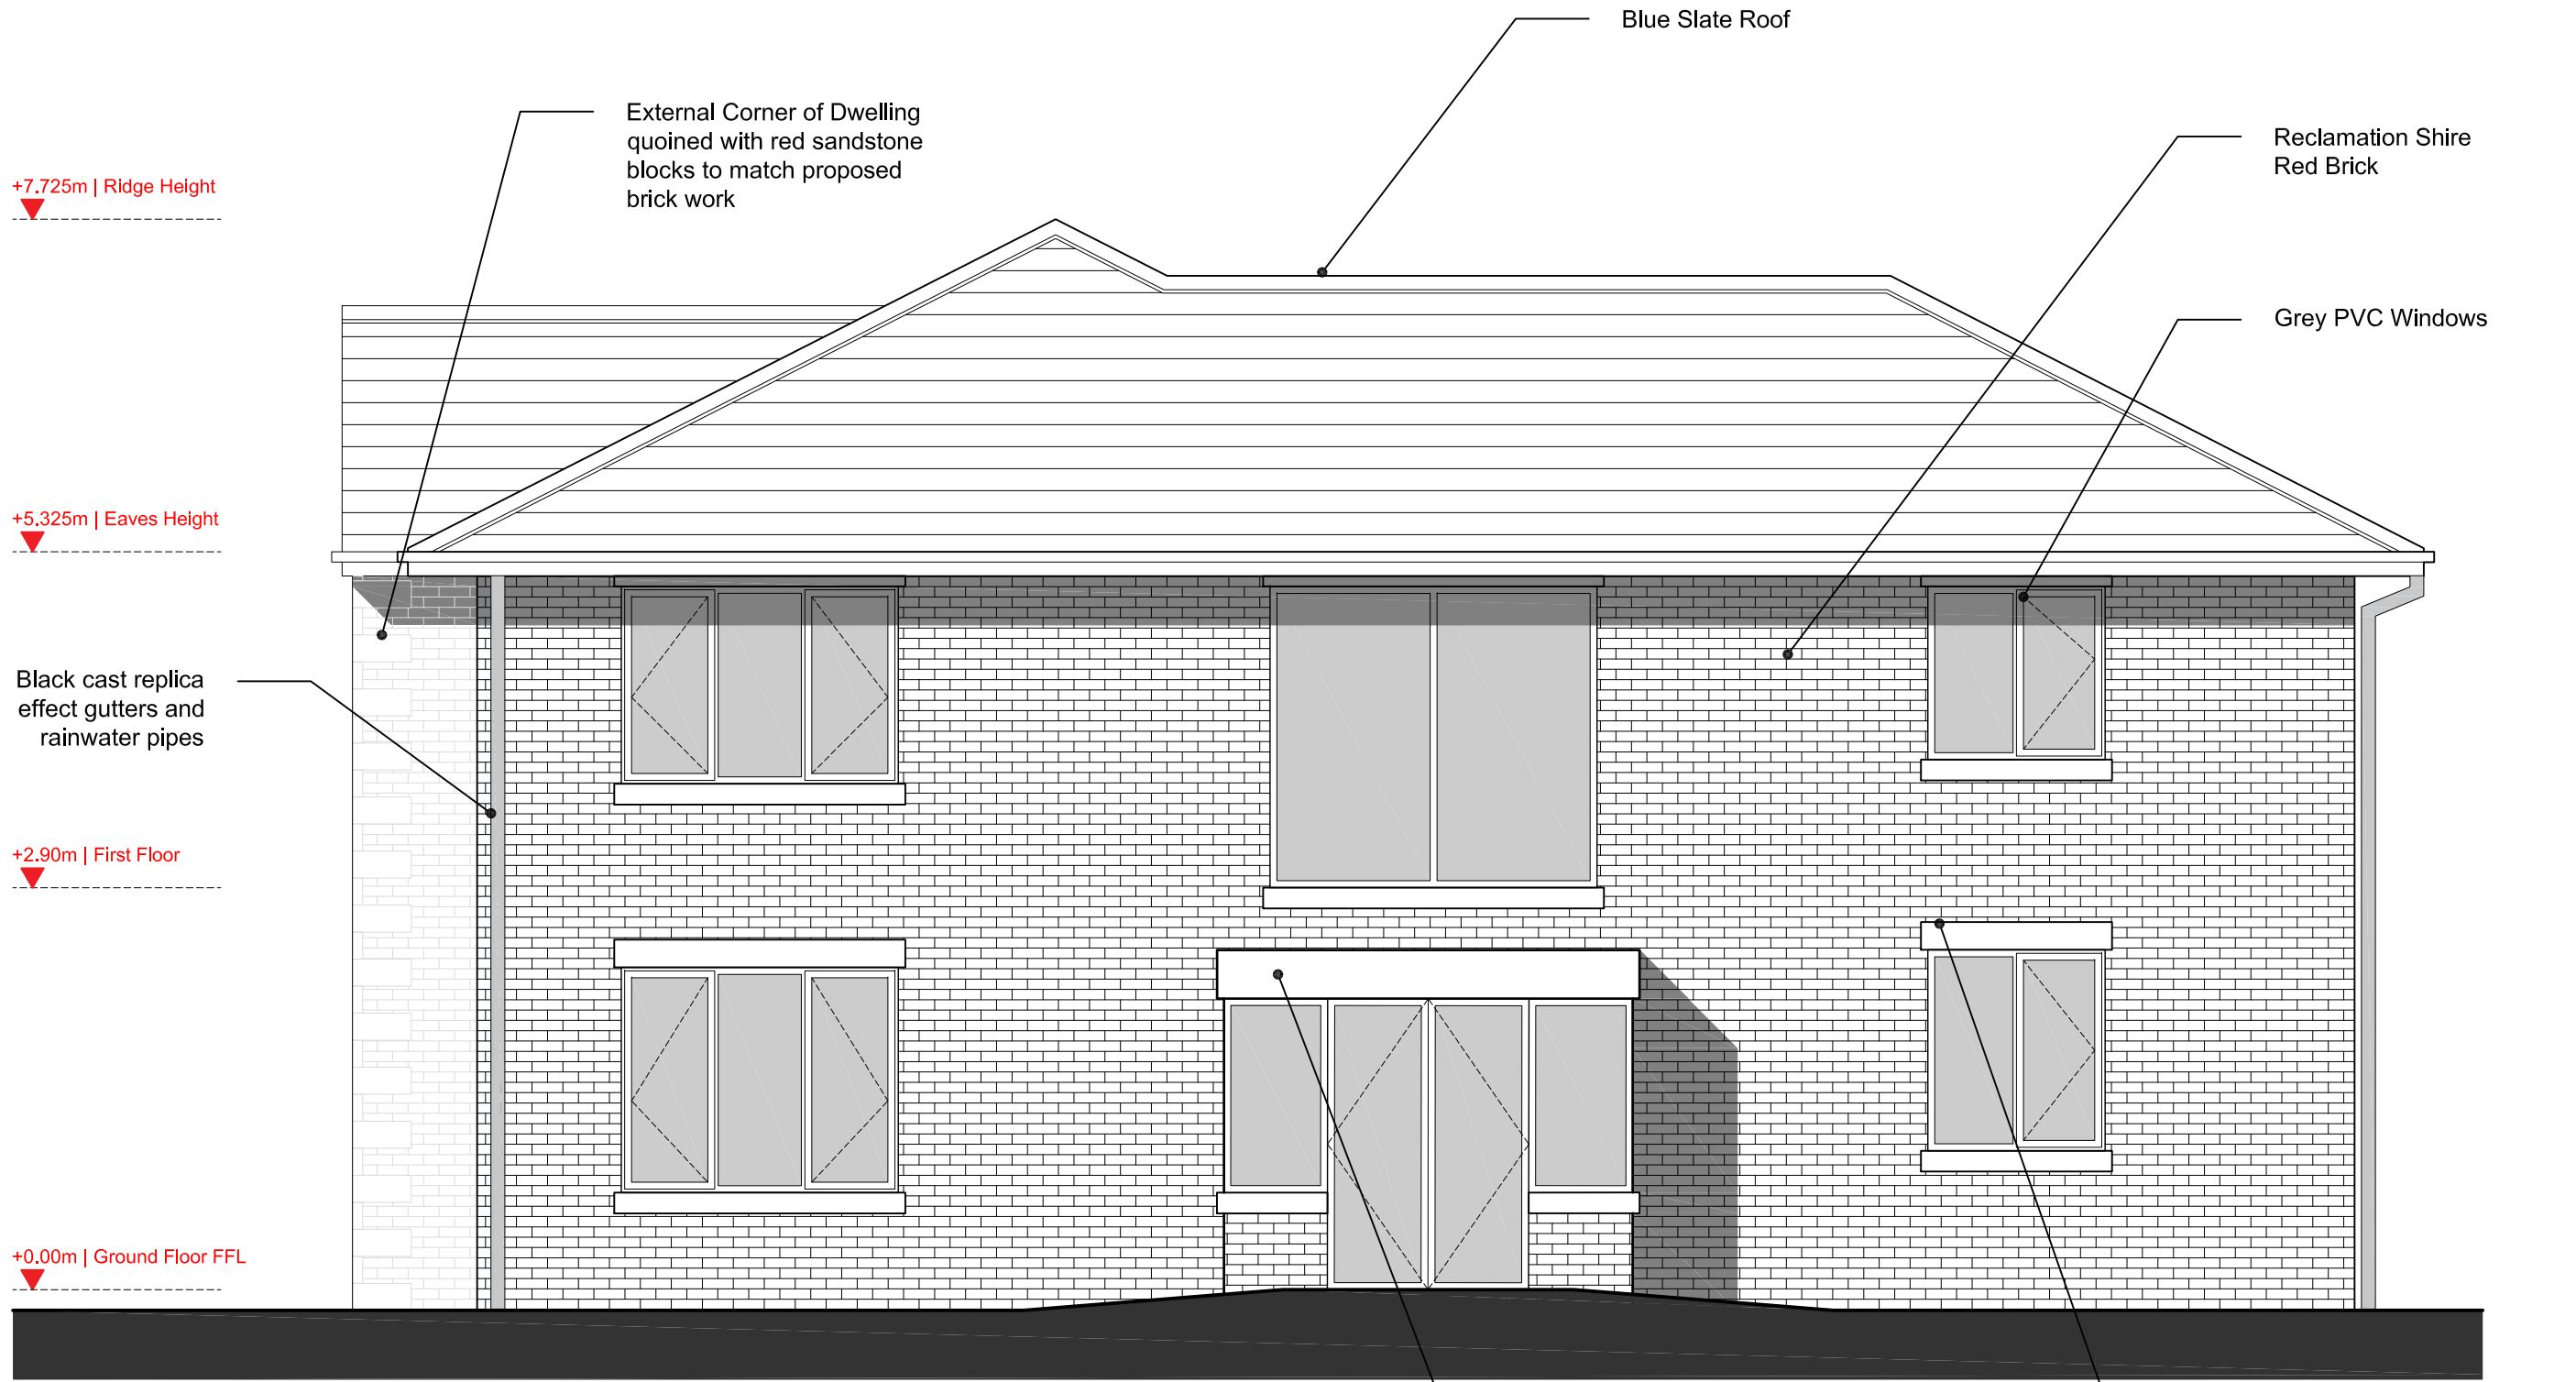


**PROPOSED EAST ELEVATION - APPROVED**  
Scale 1 : 50

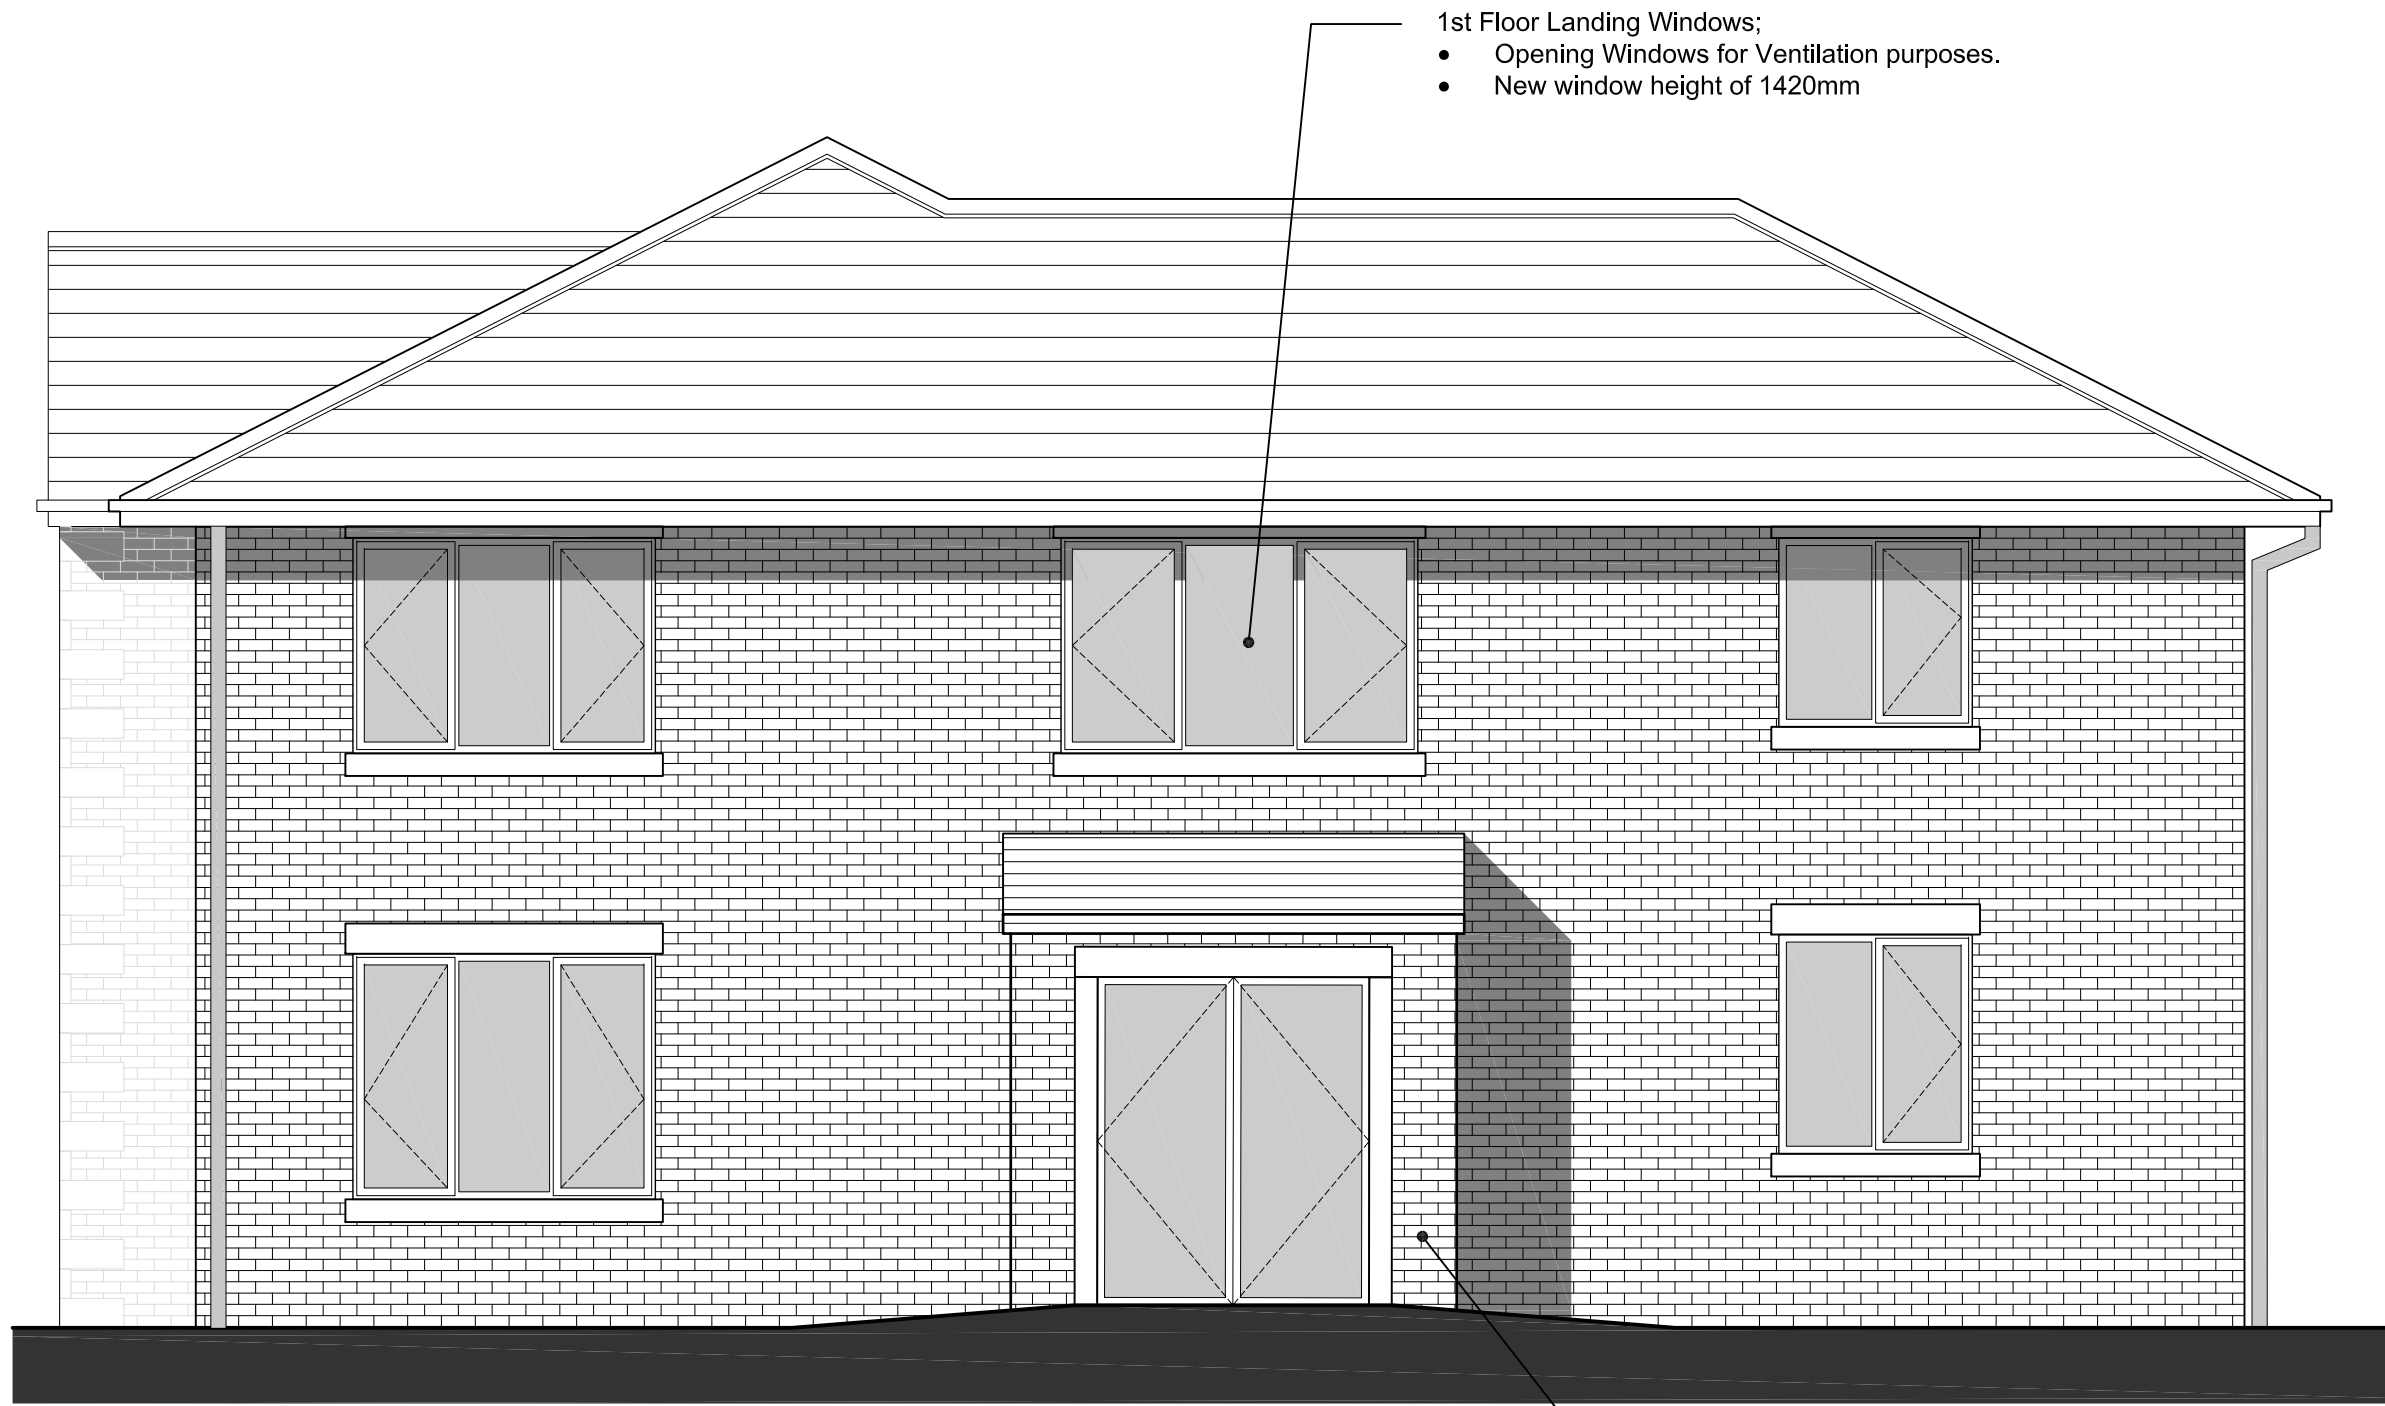


**PROPOSED EAST ELEVATION - AMENDMENT**  
Scale 1 : 50

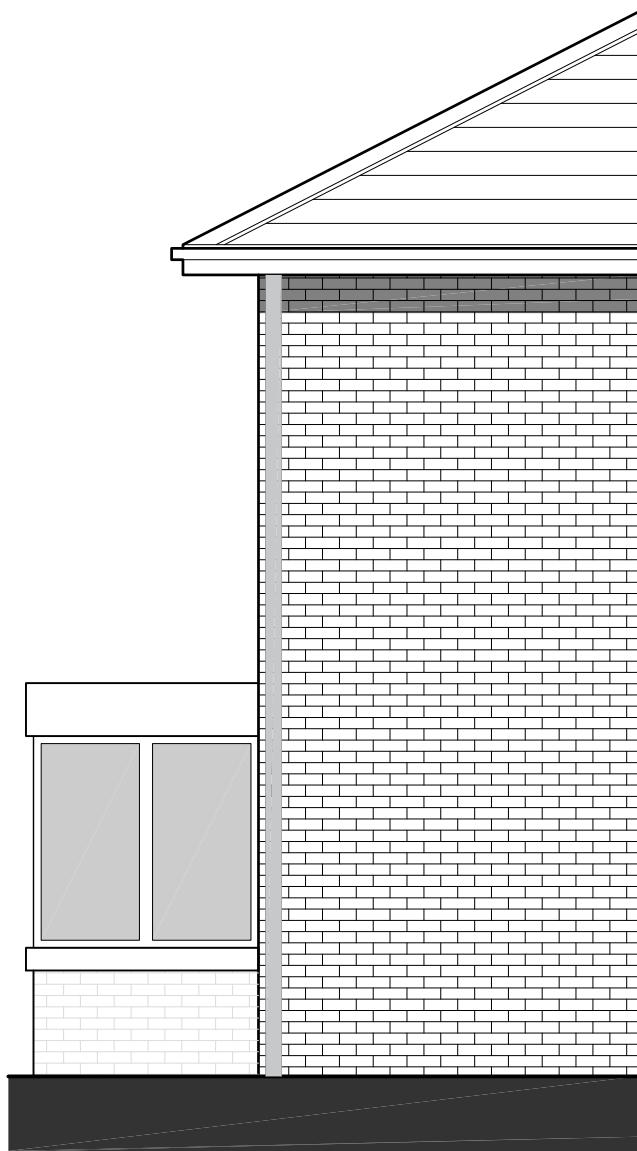


**PROPOSED SIDE ELEVATION - APPROVED**  
Scale 1 : 50

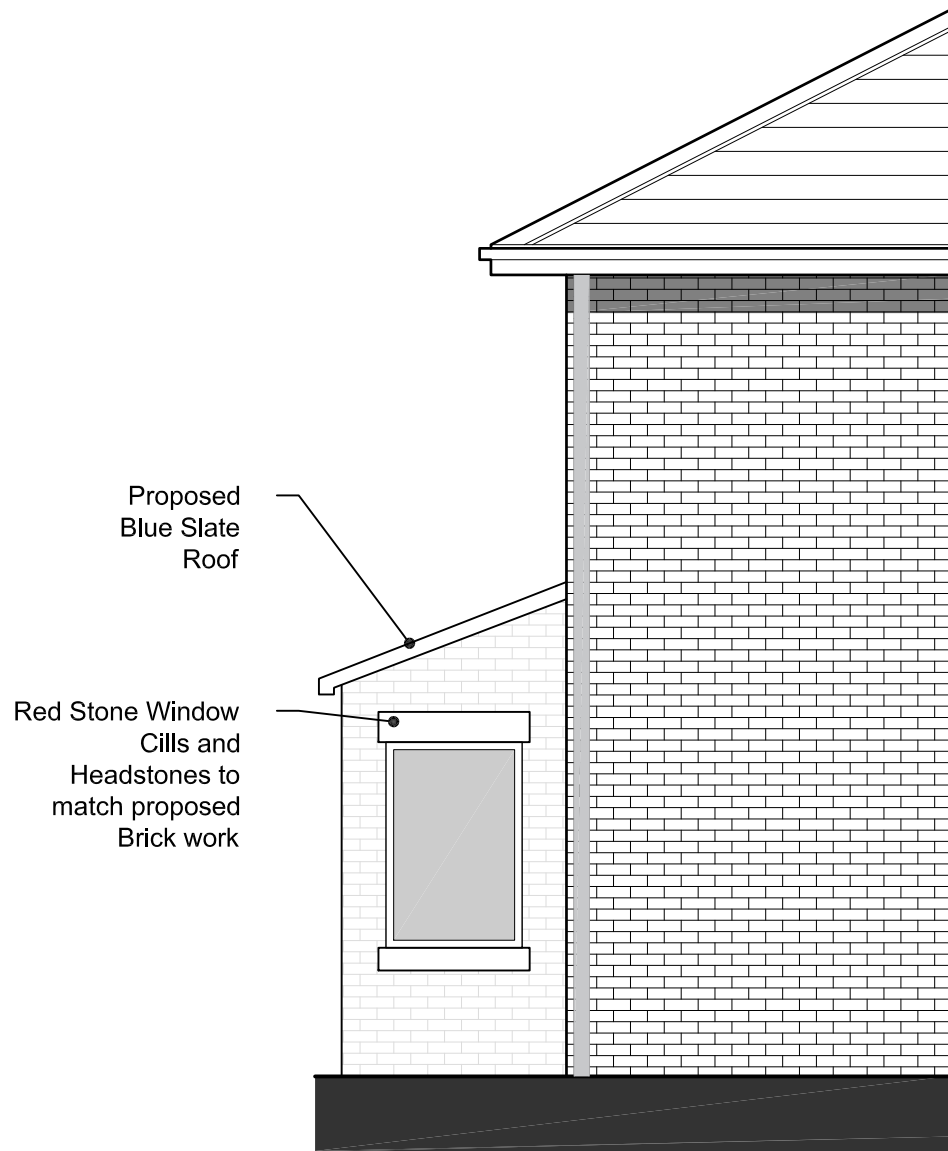

**PROPOSED SIDE ELEVATION - AMENDMENT**  
Scale 1 : 50

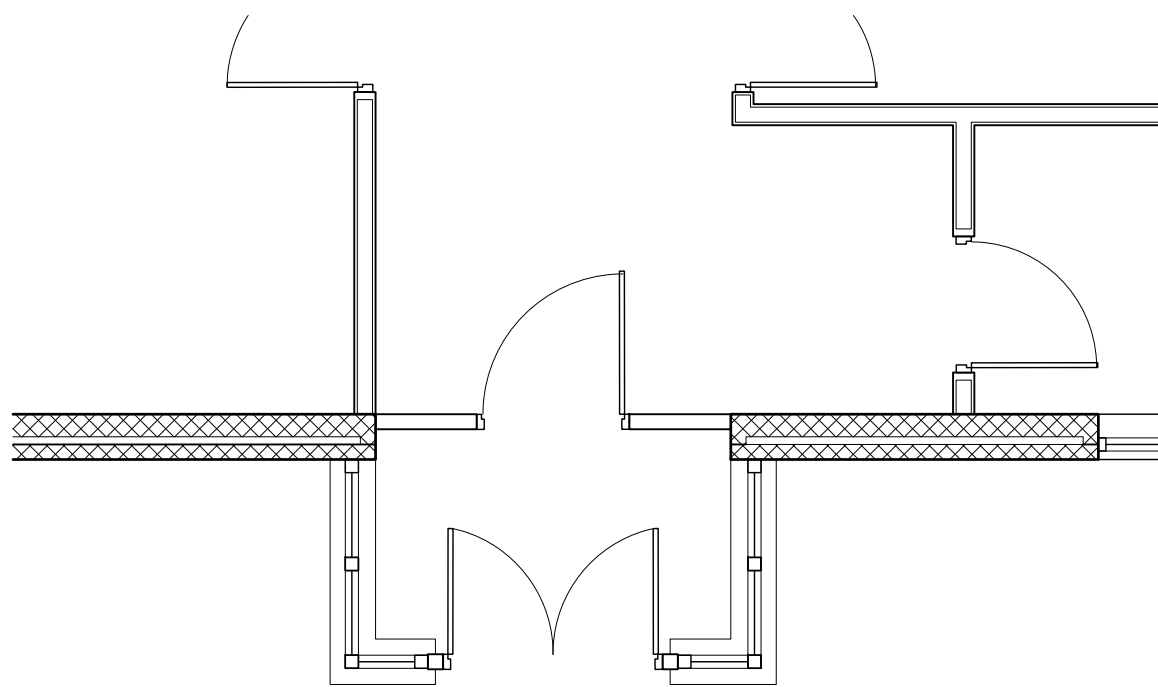

**PROPOSED GA PLAN - APPROVED**  
Scale 1 : 50

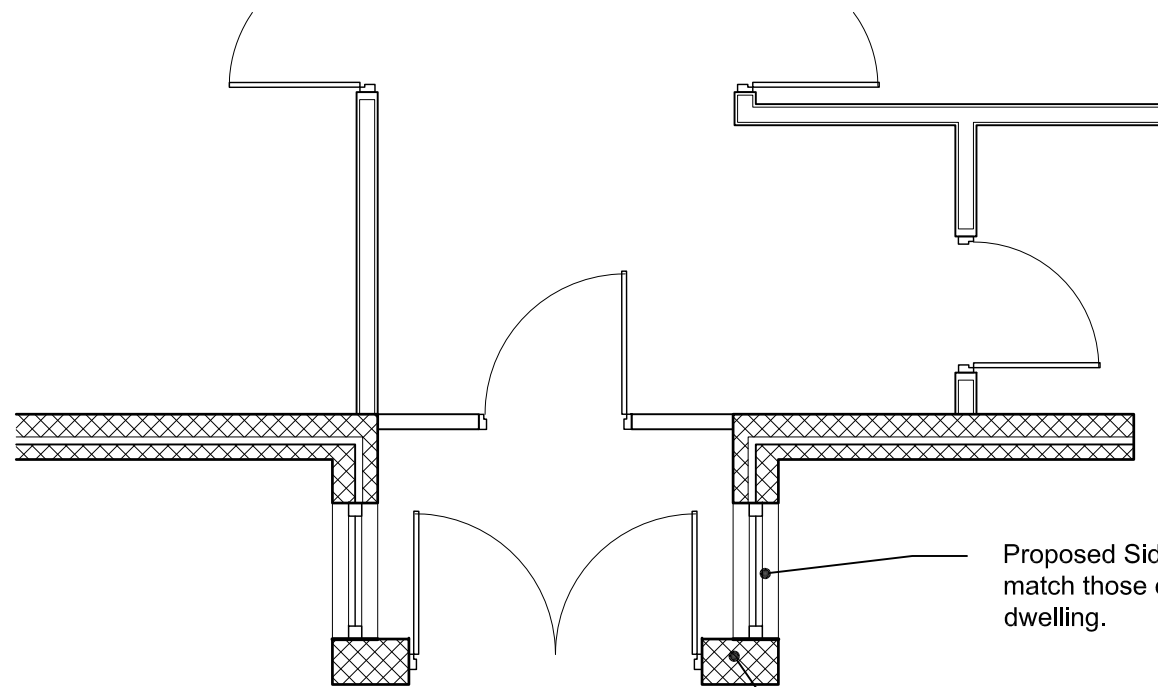

**PROPOSED GA PLAN - AMENDMENT**  
Scale 1 : 50

©  
DO NOT SCALE. Use figured dimensions only. Contractor is to check all dimensions before commencement of works. This drawing is copyright. This data to be used as xref file only not as live data. This drawing must only be used for the purpose for which it is supplied.

STATUS  
**FOR INFORMATION**

NOTES:  
KEY

|     |          |    |                  |     |     |
|-----|----------|----|------------------|-----|-----|
|     |          |    |                  |     |     |
|     |          |    |                  |     |     |
|     |          |    |                  |     |     |
| /   | 09/05/22 | BP | For Information  | BP  | RES |
| no. | date     | by | revision details | Ckd | App |

**STRALA** architects  
Studio 103  
The Courtyard Royal Mills  
Ancoats Manchester M4 5BA  
Tel: 0161 236 5886  
Fax: 0161 236 5884  
E: office@strzarch.co.uk

client  
  
Mr. KEVIN McNALLY

job title  
SOUTH VIEW HOUSE, NUT BANK LANE,  
MANCHESTER

drawing title  
PROPOSED ELEVATIONS

|       |           |          |    |      |          |
|-------|-----------|----------|----|------|----------|
| scale | 1:50 @ A1 | drawn by | BP | date | 09/05/22 |
|-------|-----------|----------|----|------|----------|

|         |             |              |
|---------|-------------|--------------|
| job no. | drawing no. | revision no. |
| 2945    | SK101       | /            |