



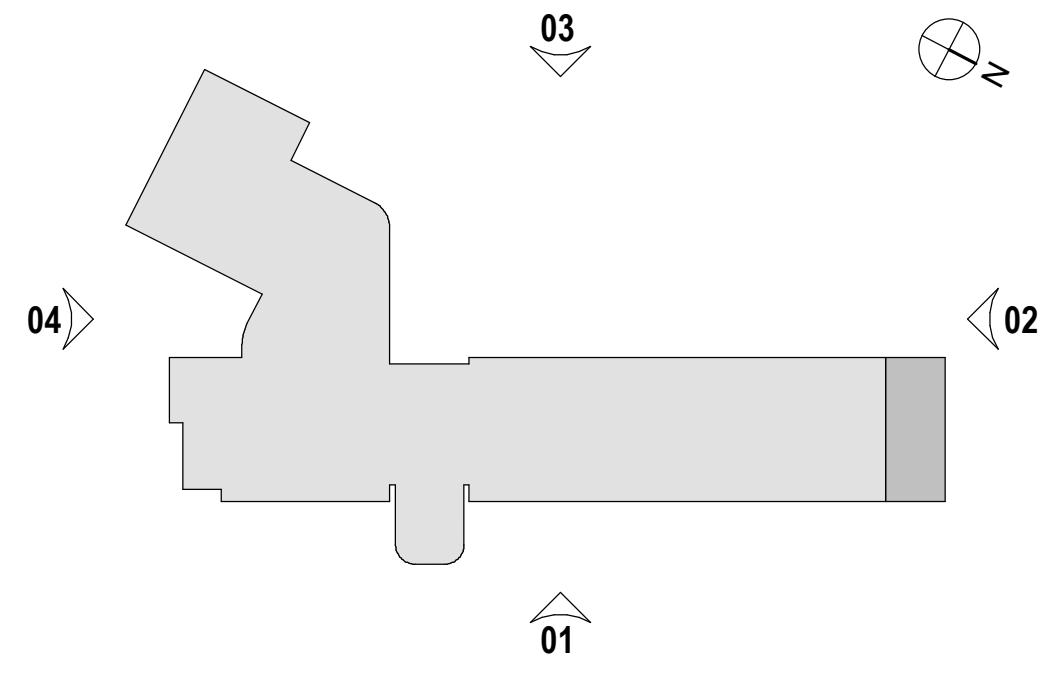


Proposed Key Plan
1 : 1000




Elevation 1 - Proposed
1 : 100

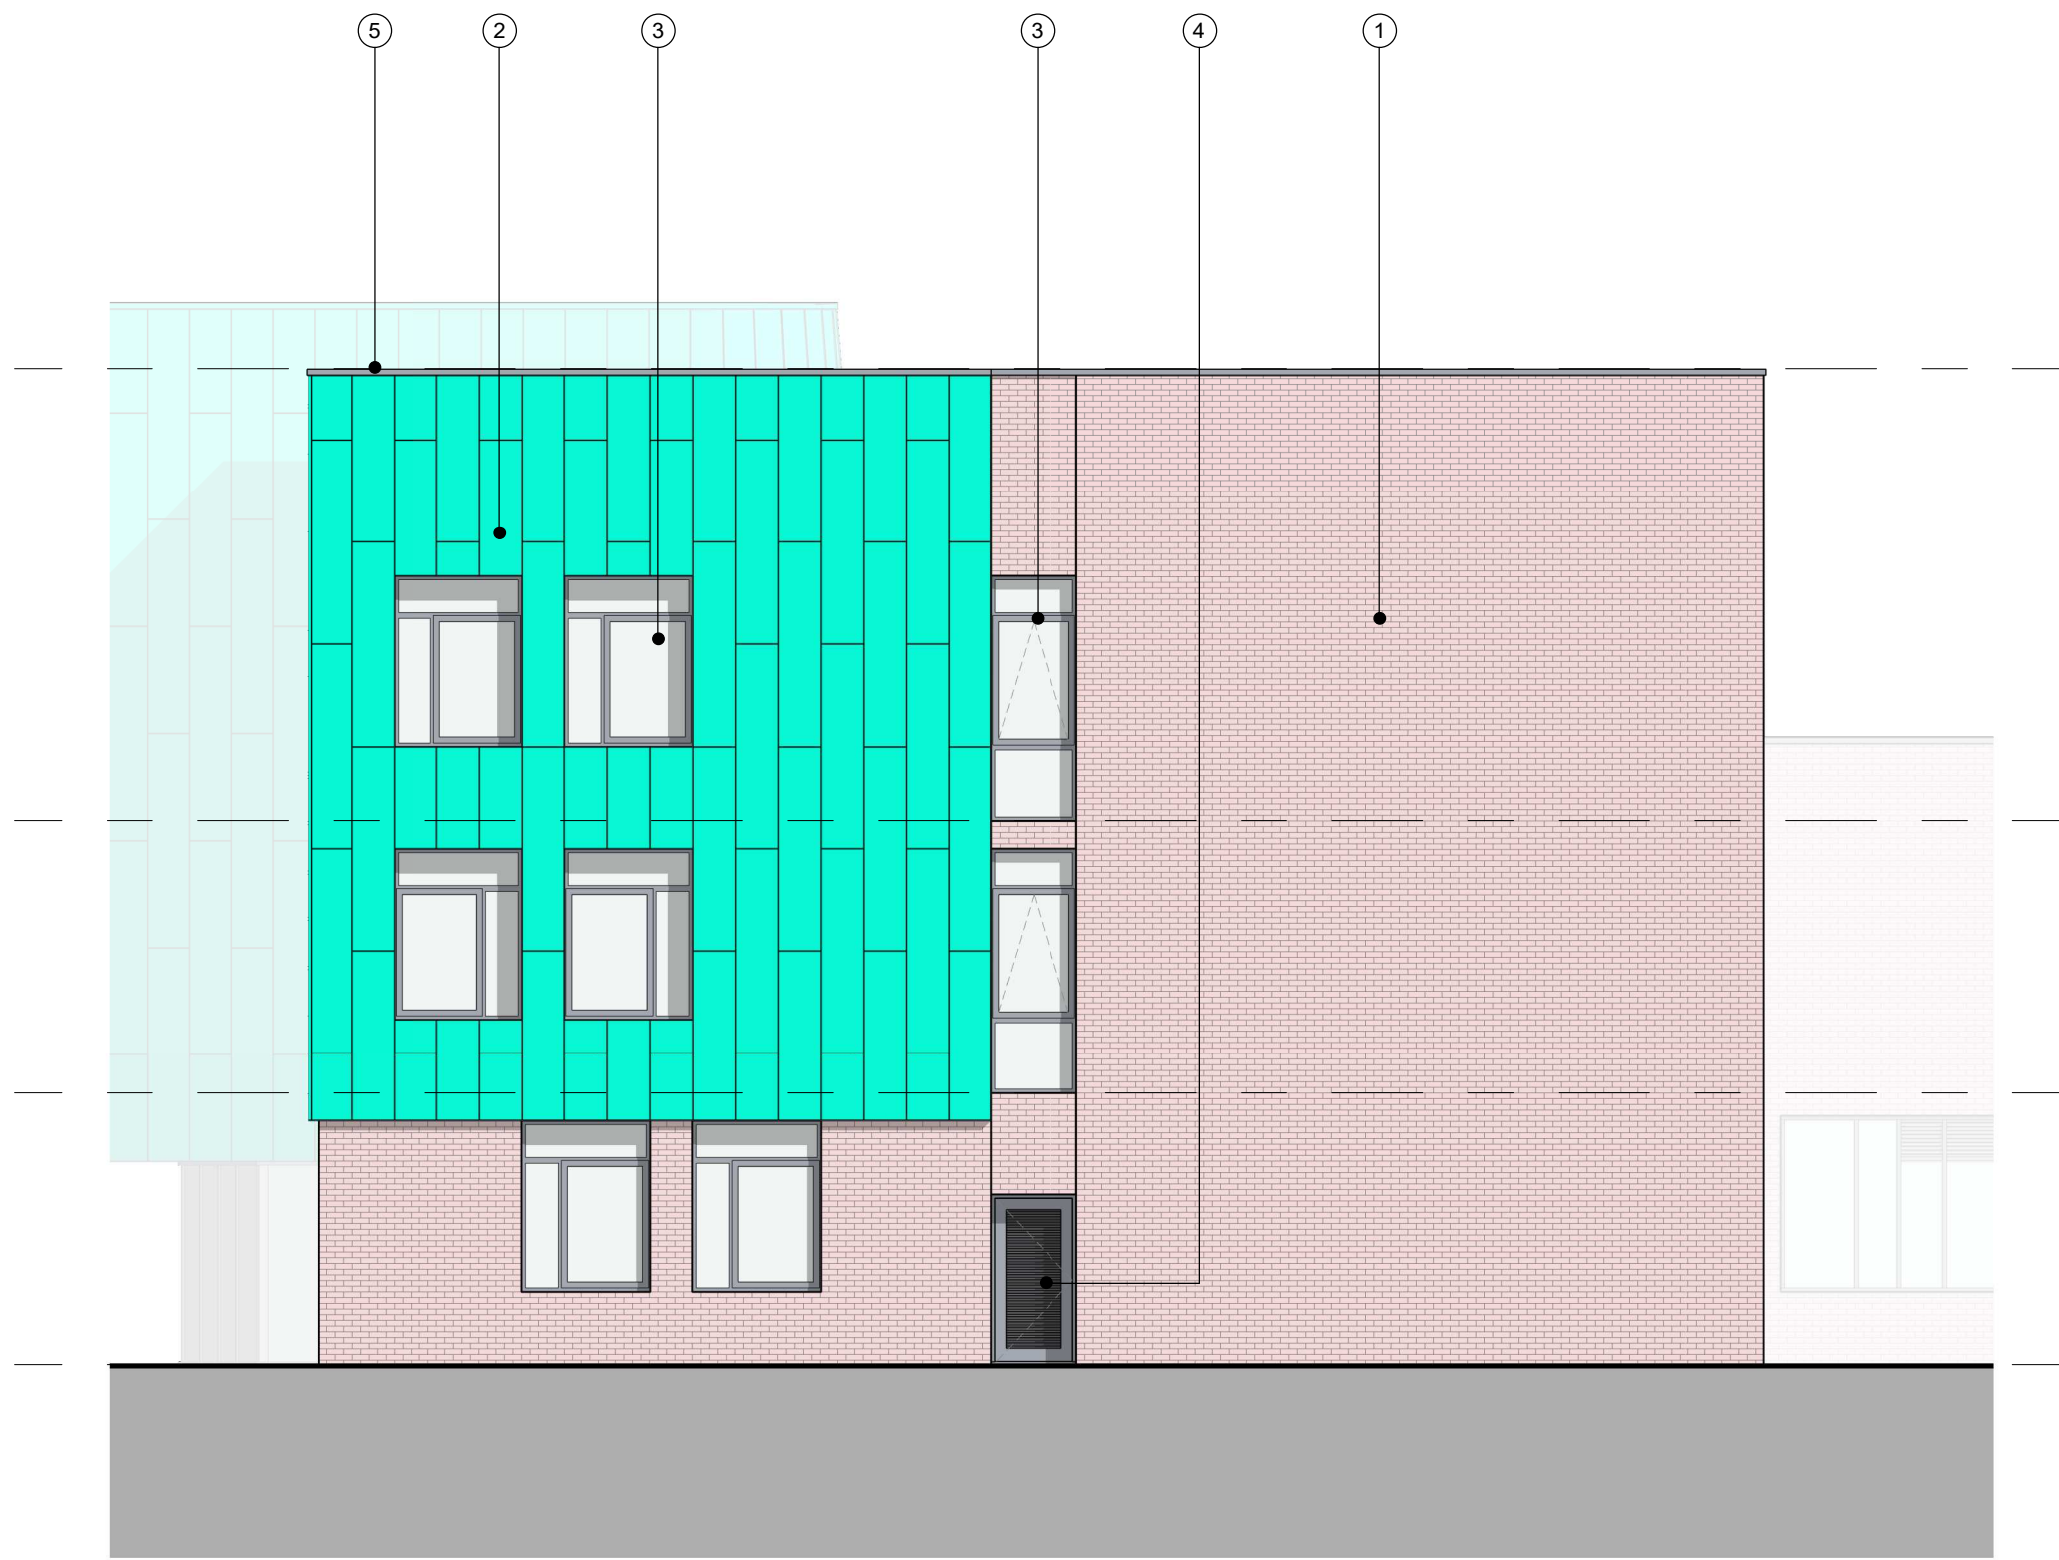

Elevation 2 - Proposed
1 : 100

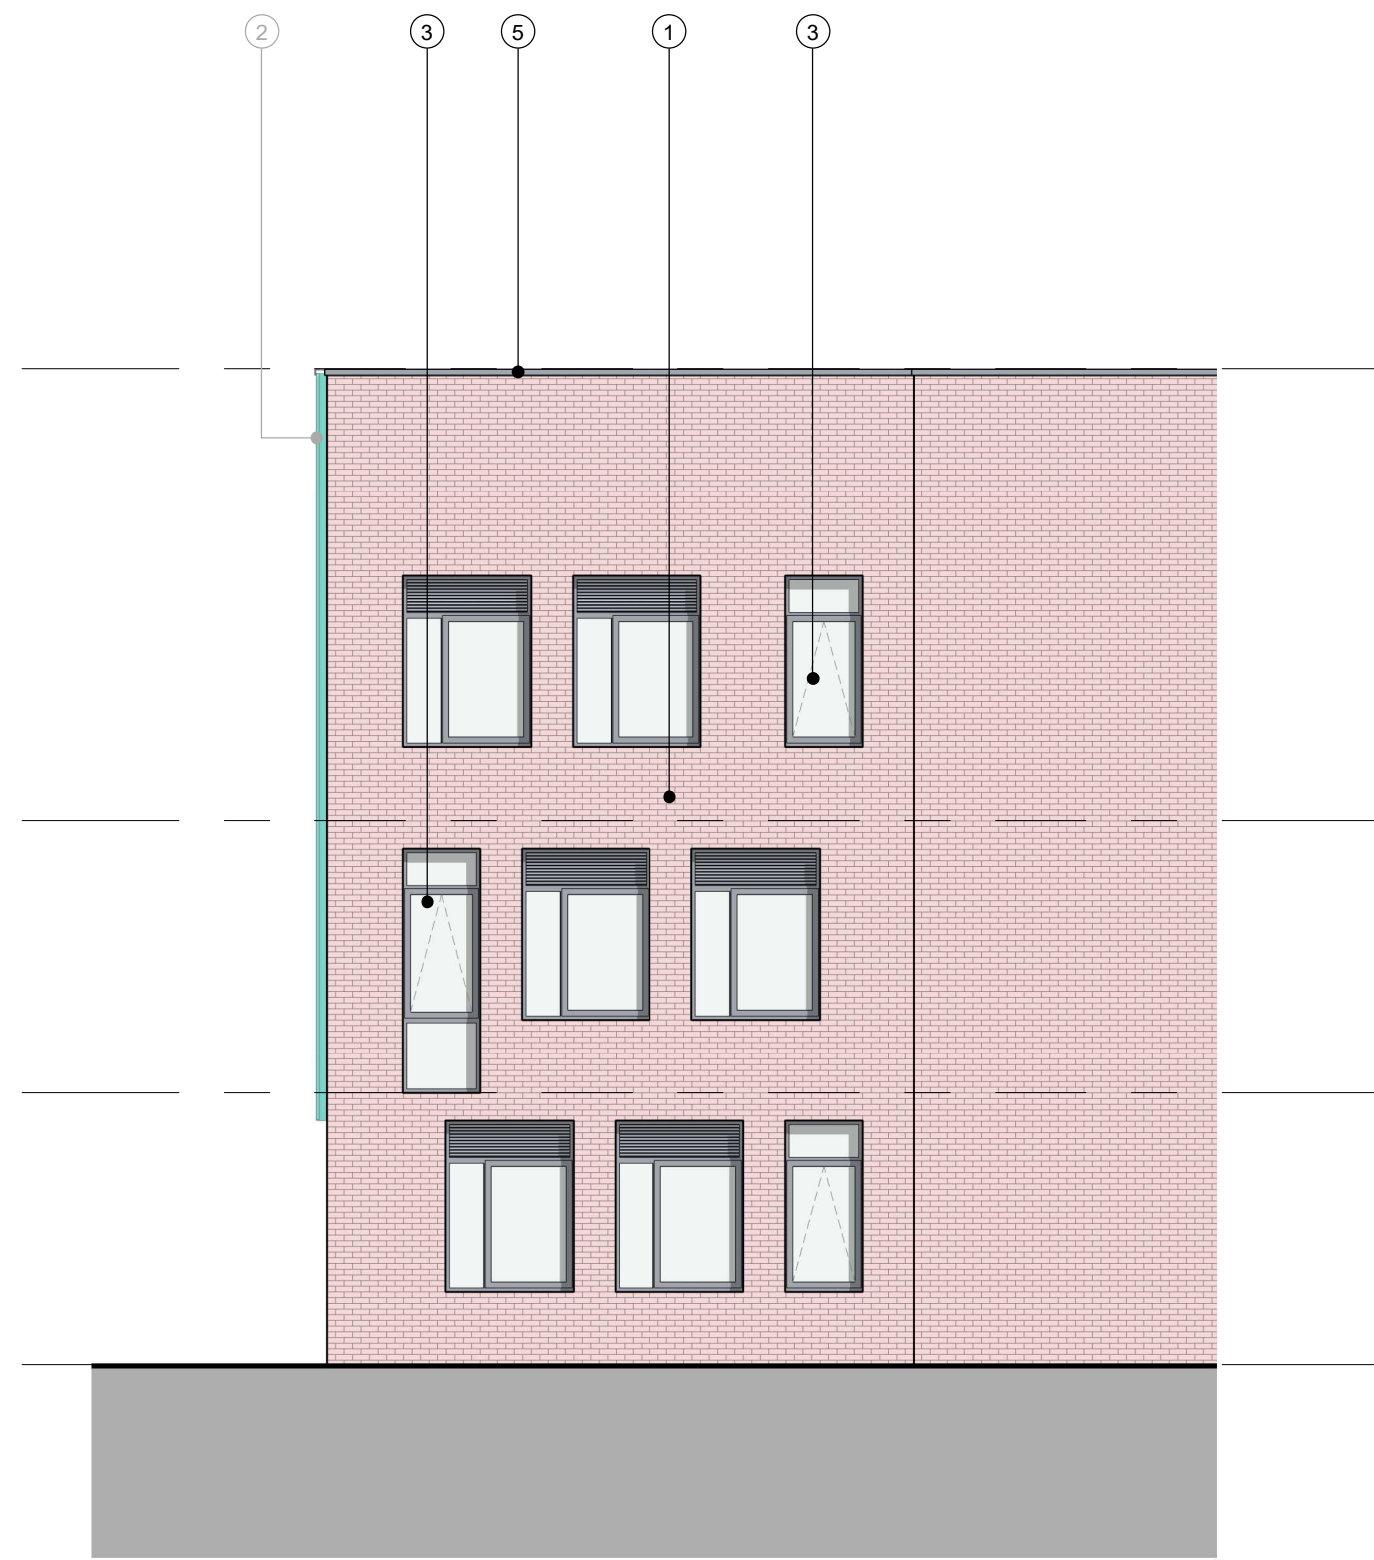

Elevation 3 - Proposed
1 : 100

 


GENERAL NOTES:


DAY Architectural Ltd accepts no responsibility for any costs, losses or claims whatsoever arising from these drawings, specifications and related documents unless there is full compliance with the Client or any unauthorised user of the following:

- 1 All boundaries, dimensions and levels are to be checked on site before construction and any discrepancies reported to the Architect / Designer.
- 2 Partial Service: Any discrepancies with site or other information is to be advised to the Architect / Designer and direction and / or approval is to be sought before the implementation of the detail.
- 3 Block and site plans are reproduced under license from the Ordnance Survey.
- 4 Do not scale this drawing.
- 5 For the purpose of coordination, all relevant parties must check this information prior to implementation and report any discrepancies to the Architect / Designer.

- 1. Facing Brick (Facing Brick Multi)
- 2. Pre-patinated Copper Effect Cladding
- 3. PPC Aluminium Window - Light Grey
- 4. PPC Aluminium Door - Light Grey
- 5. PPC Parapet Capping - Light Grey

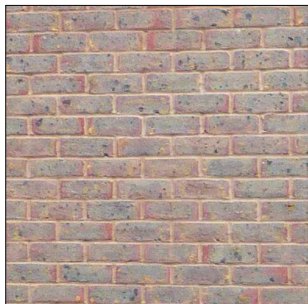

1. Facing Brick (to match existing brick)

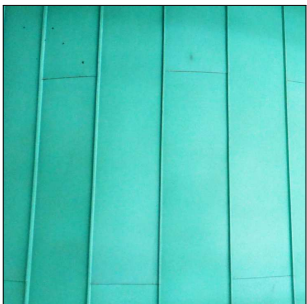

2. Pre-patinated Copper Effect Cladding (to match existing cladding)



3. PPC Aluminium Window - Light Grey (to match existing windows)

REV	DESCRIPTION	DATE	REV BY	CHKD BY
A	Issued for Planning.	20.08.20	RJH	NE

CLIENT	Trinity Church of England High School
PROJECT	Trinity High School Extension

DRAWING Proposed Extention Elevations	
SCALE As indicated @ A1	FIRST ISSUED 20/08/20
PROJECT 1039-20	DRAWN BY RJH
VOLUME XX	CHECKED BY NE
LEVEL XX	ROLE A
TYPE DR	NUMBER 04-1101
REVISION A	
DRAWING STATUS PLANNING	



DAY Architectural Ltd.
Studio 1, Lancaster Buildings
77 Deansgate, Manchester, M3 2BW
T: 0161 834 9703
W: www.day-architectural.com