



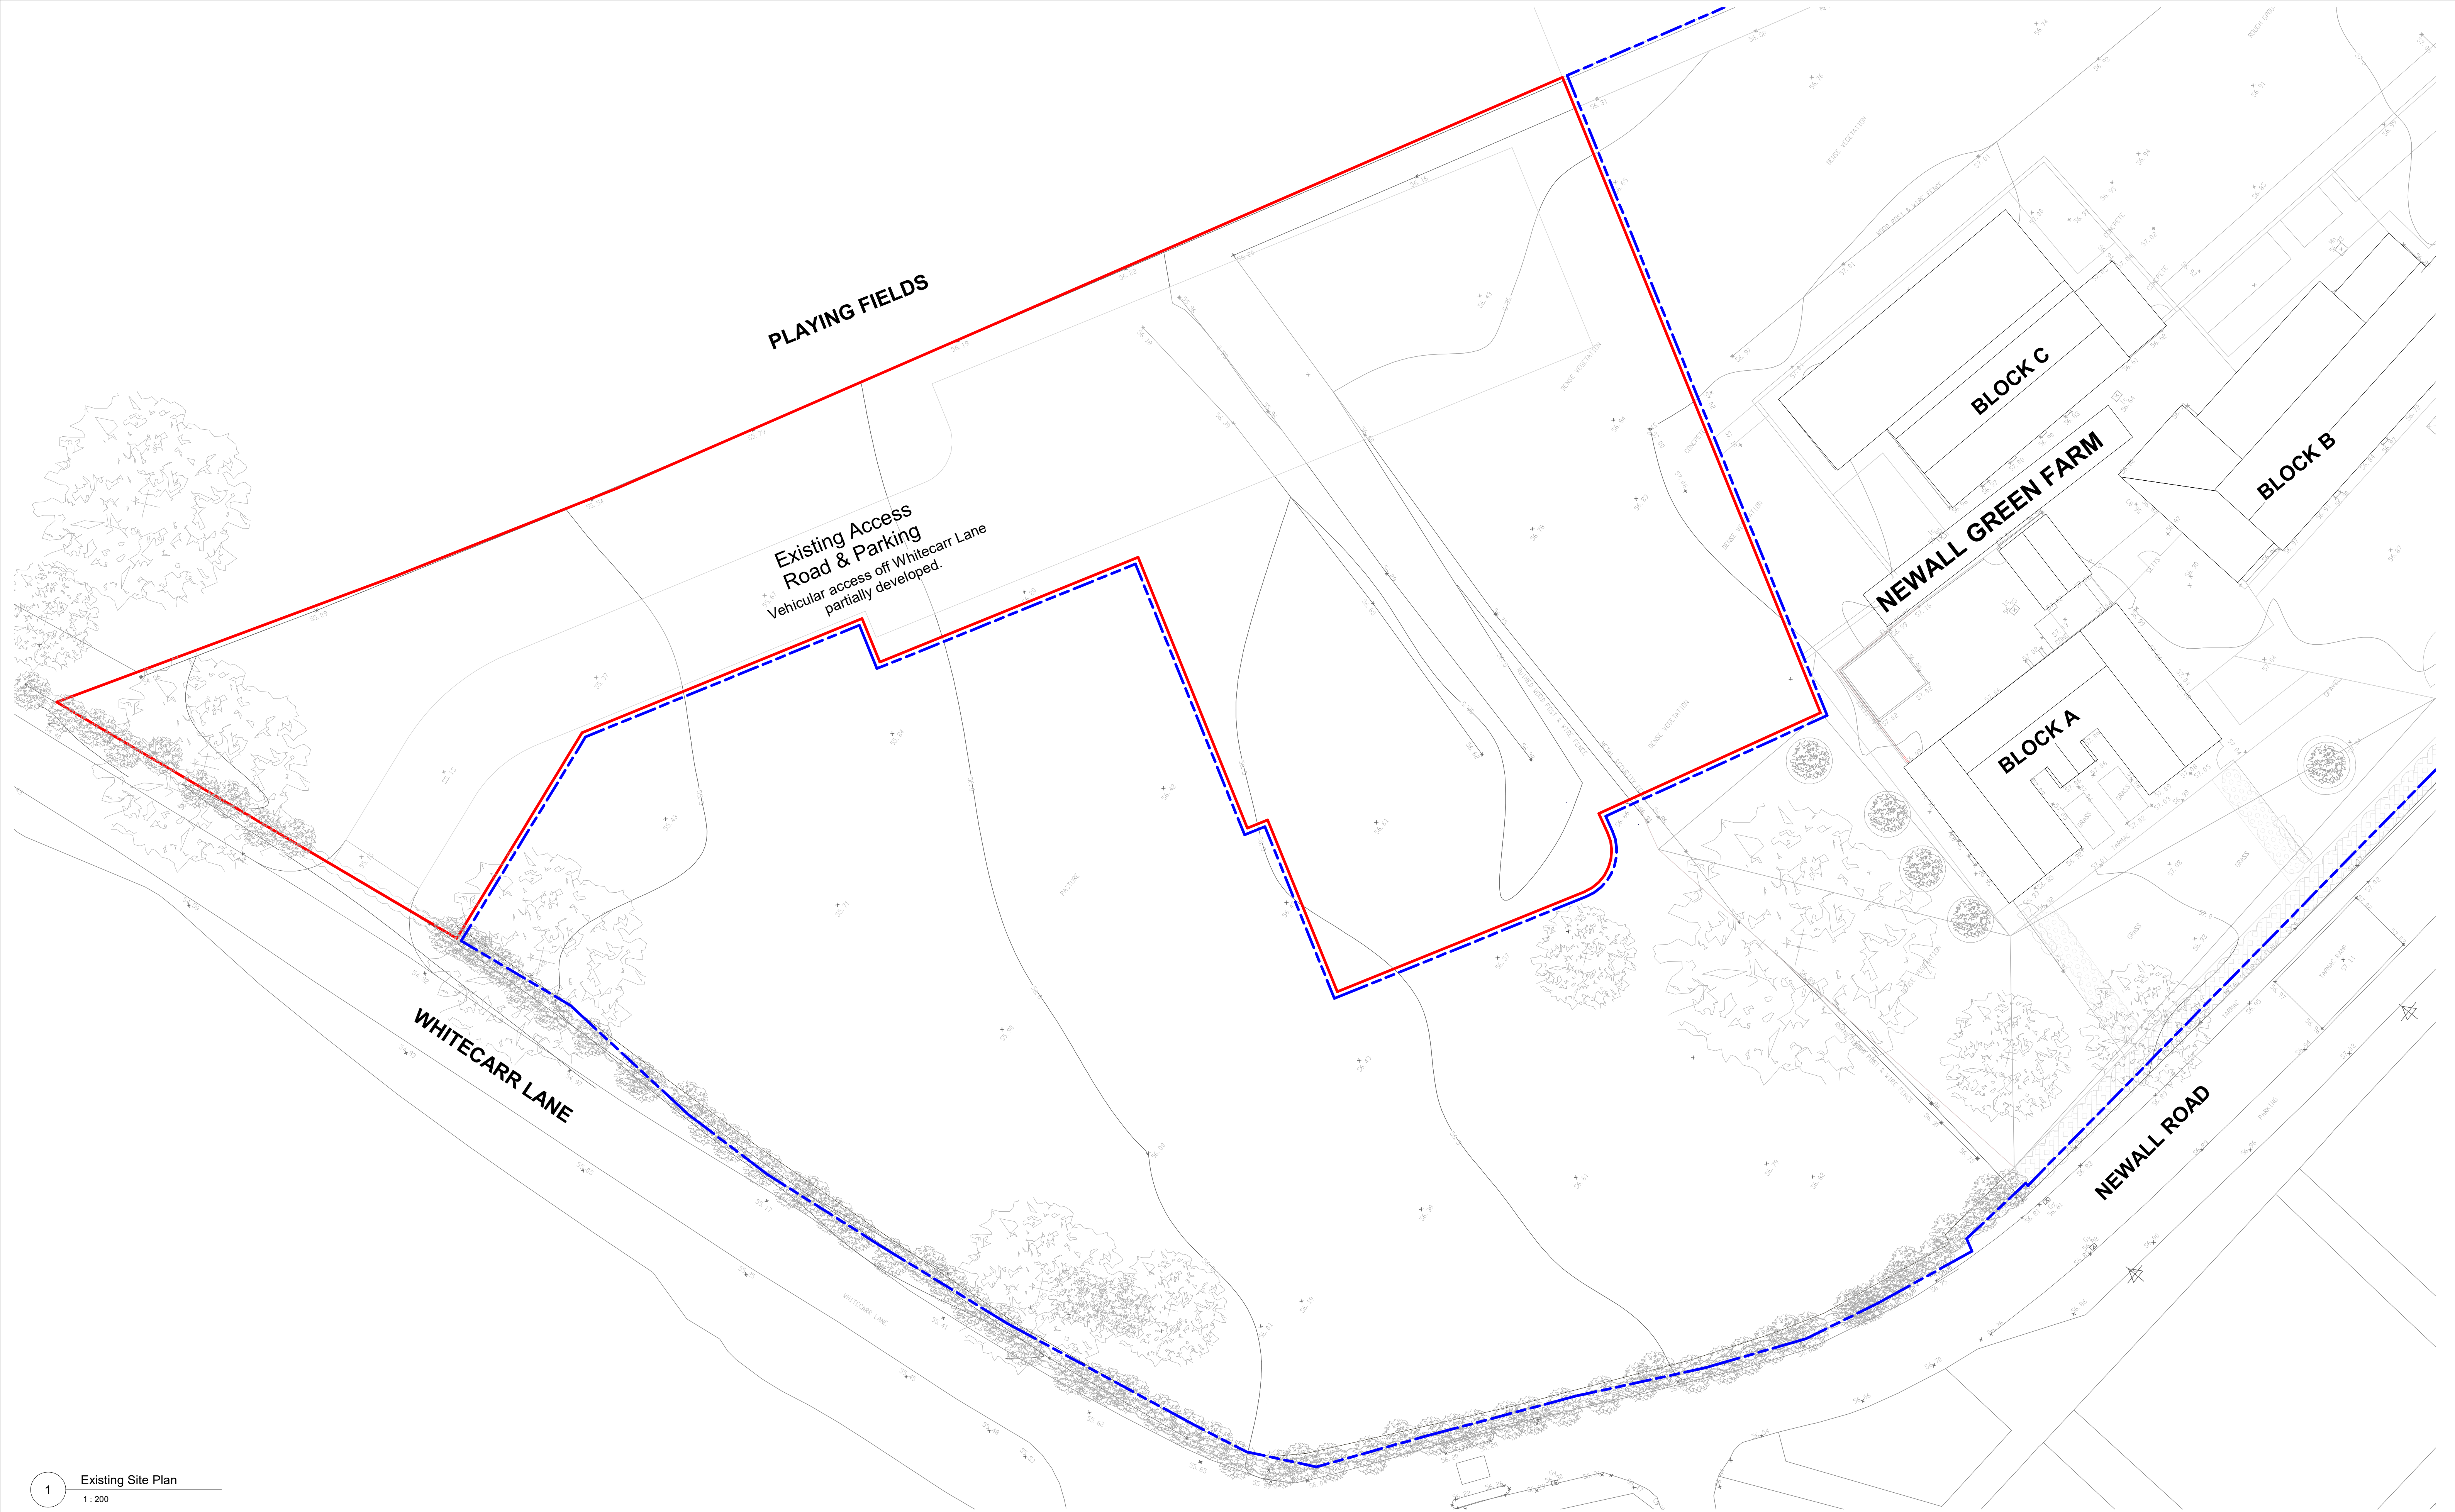

1

Existing Site Plan

1 : 200

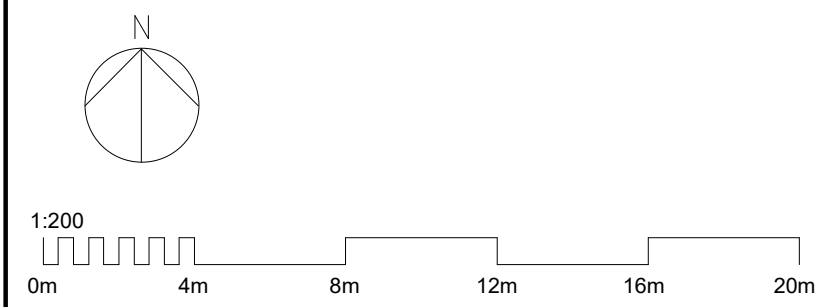

The copyright of this drawing is vested with Corstorphine & Wright Ltd and must not be copied or reproduced without the consent of the company.

03	Issued For Planning
02	Issued For Information
01	Issued For Information
Rev.	Description

09.05.22	SU	LM
21.04.22	SU	LM
01.04.22	SU	LM
Date	Draw.	CHK.

LEGEND

TOTAL SITE AREA: 3088.355M2

SITE BOUNDARY

LAND OWNED BY THE APPLICANT

Client:
ABBEYWAY COMMERCIAL LTD.

Project:
NEWALL GREEN FARM

Drawing Title:
Existing Site Plan

Drawing Status:
PLANNING

Corstorphine & Wright

Manchester Studio
The Stables, Paradise Wharf, Ducie Street, Manchester, M1 2JN
0161 272 8100

corstorphine-wright.com

Drawing No.
18421-CWA-XX-XX-DR-A-0302

Drawn
SU

Checked
LM

Paper Size
A1

Scale
As indicated

Date
02/28/22

Revision
P-03