



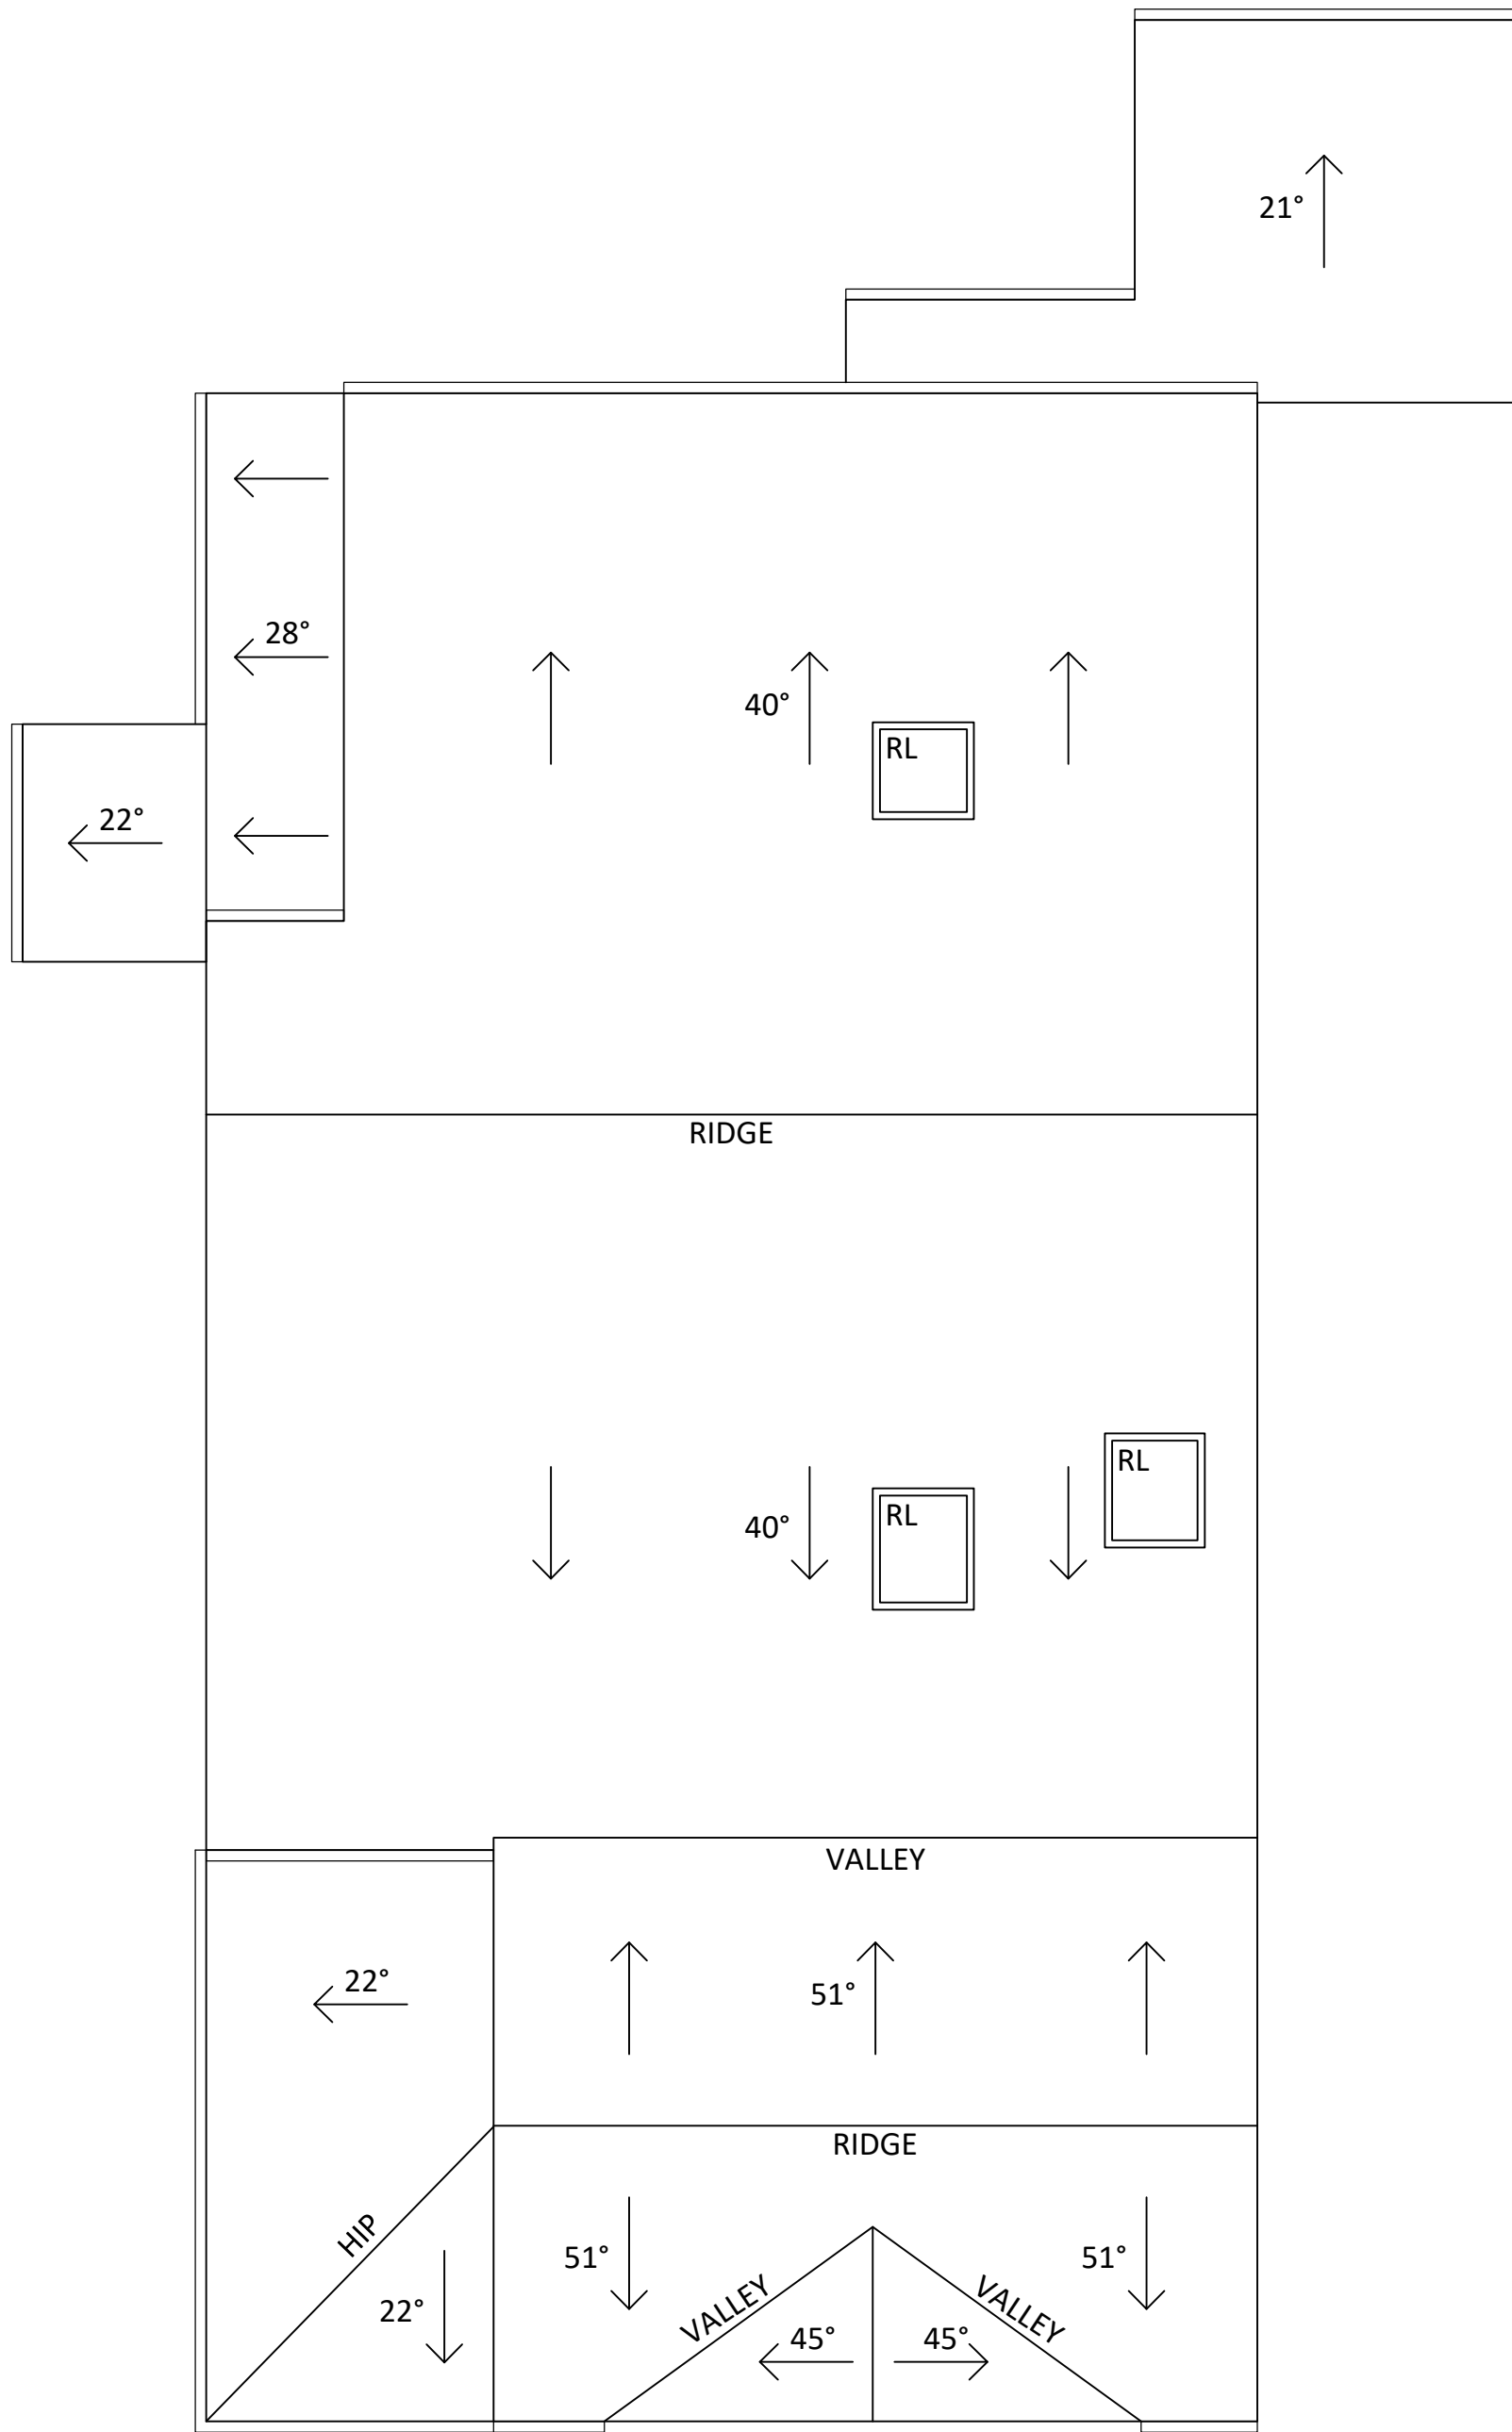

ROOF PLAN AS EXISTING
Scale @ 1 : 50

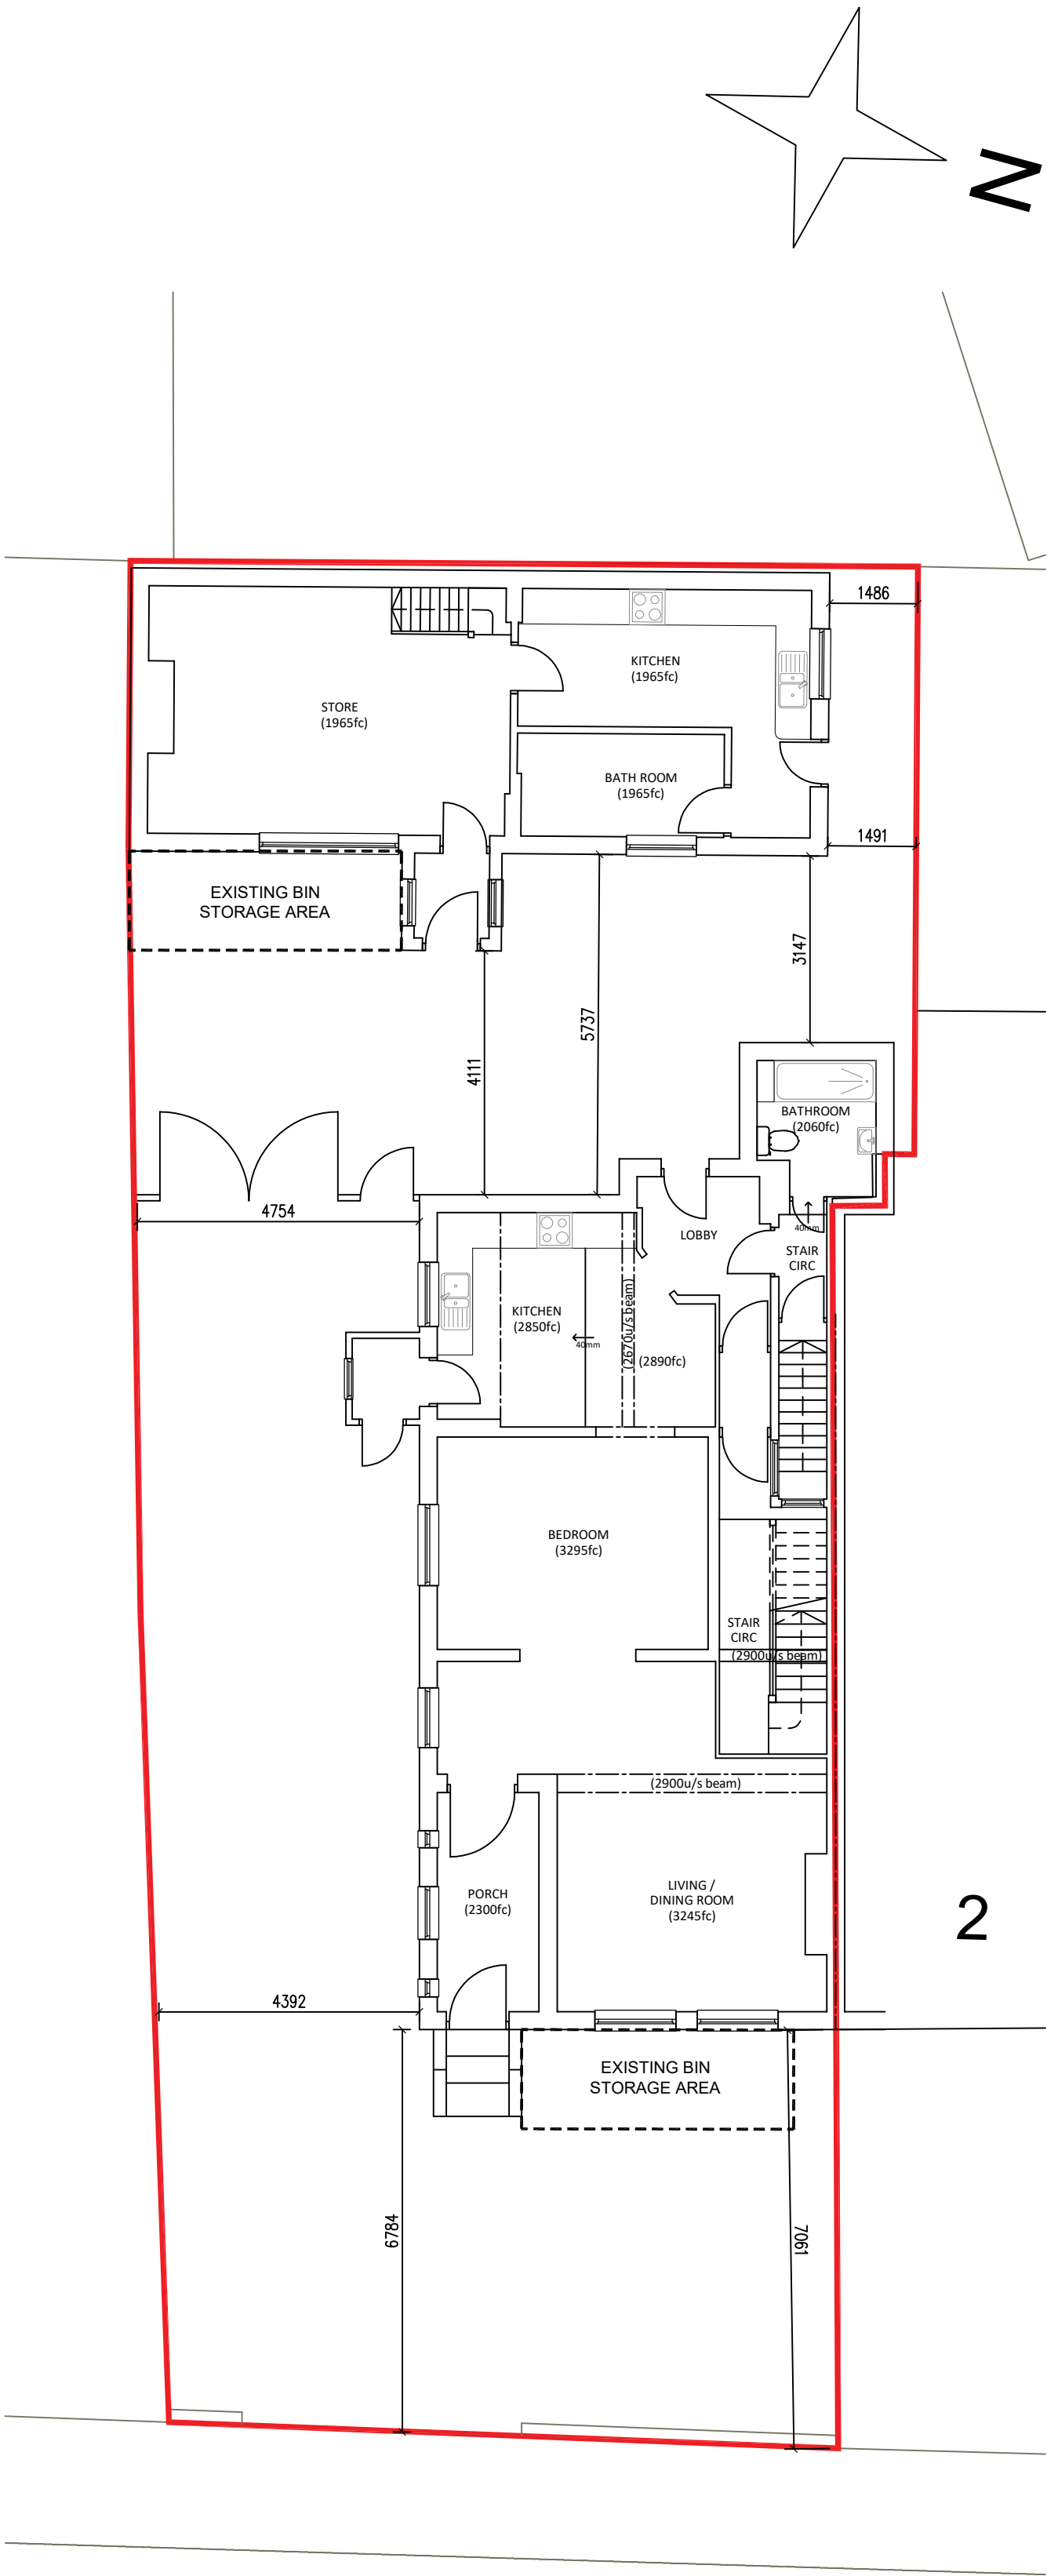

LEVENSHULME ROAD

SITE PLAN AS EXISTING
Scale @ 1 : 100



LOCATION PLAN
Scale @ 1 : 1250

PLANNING

Rev.	Date	Description	Issued by
------	------	-------------	-----------

MR CARROLL

4, 4A LEVENSHULME ROAD,
GORTON,
PROPOSED DORMER
EXTENSION

LOCATION PLAN, ROOF PLAN
& SITE PLAN AS EXISTING

Drawing Number	Project number	840
P-02	Date	04.03.21
Current Revision	Drawn by	SN
-	Checked by	OL3
	Scale @ A1	As indicated

STUDIO OL3
ARCHITECTURAL DESIGN

Unit 23 Broadway Business Park Chadderton OL9 9XA
Email - design@studio-ol3.co.uk - Web - www.studio-ol3.co.uk