




1 Building 10 - Cottage Apartments Proposed West Elevation
1:100



2 Building 10 - Cottage Apartments Proposed South Elevation
1:100




3 Building 10 - Cottage Apartments Proposed East Elevation
1:100

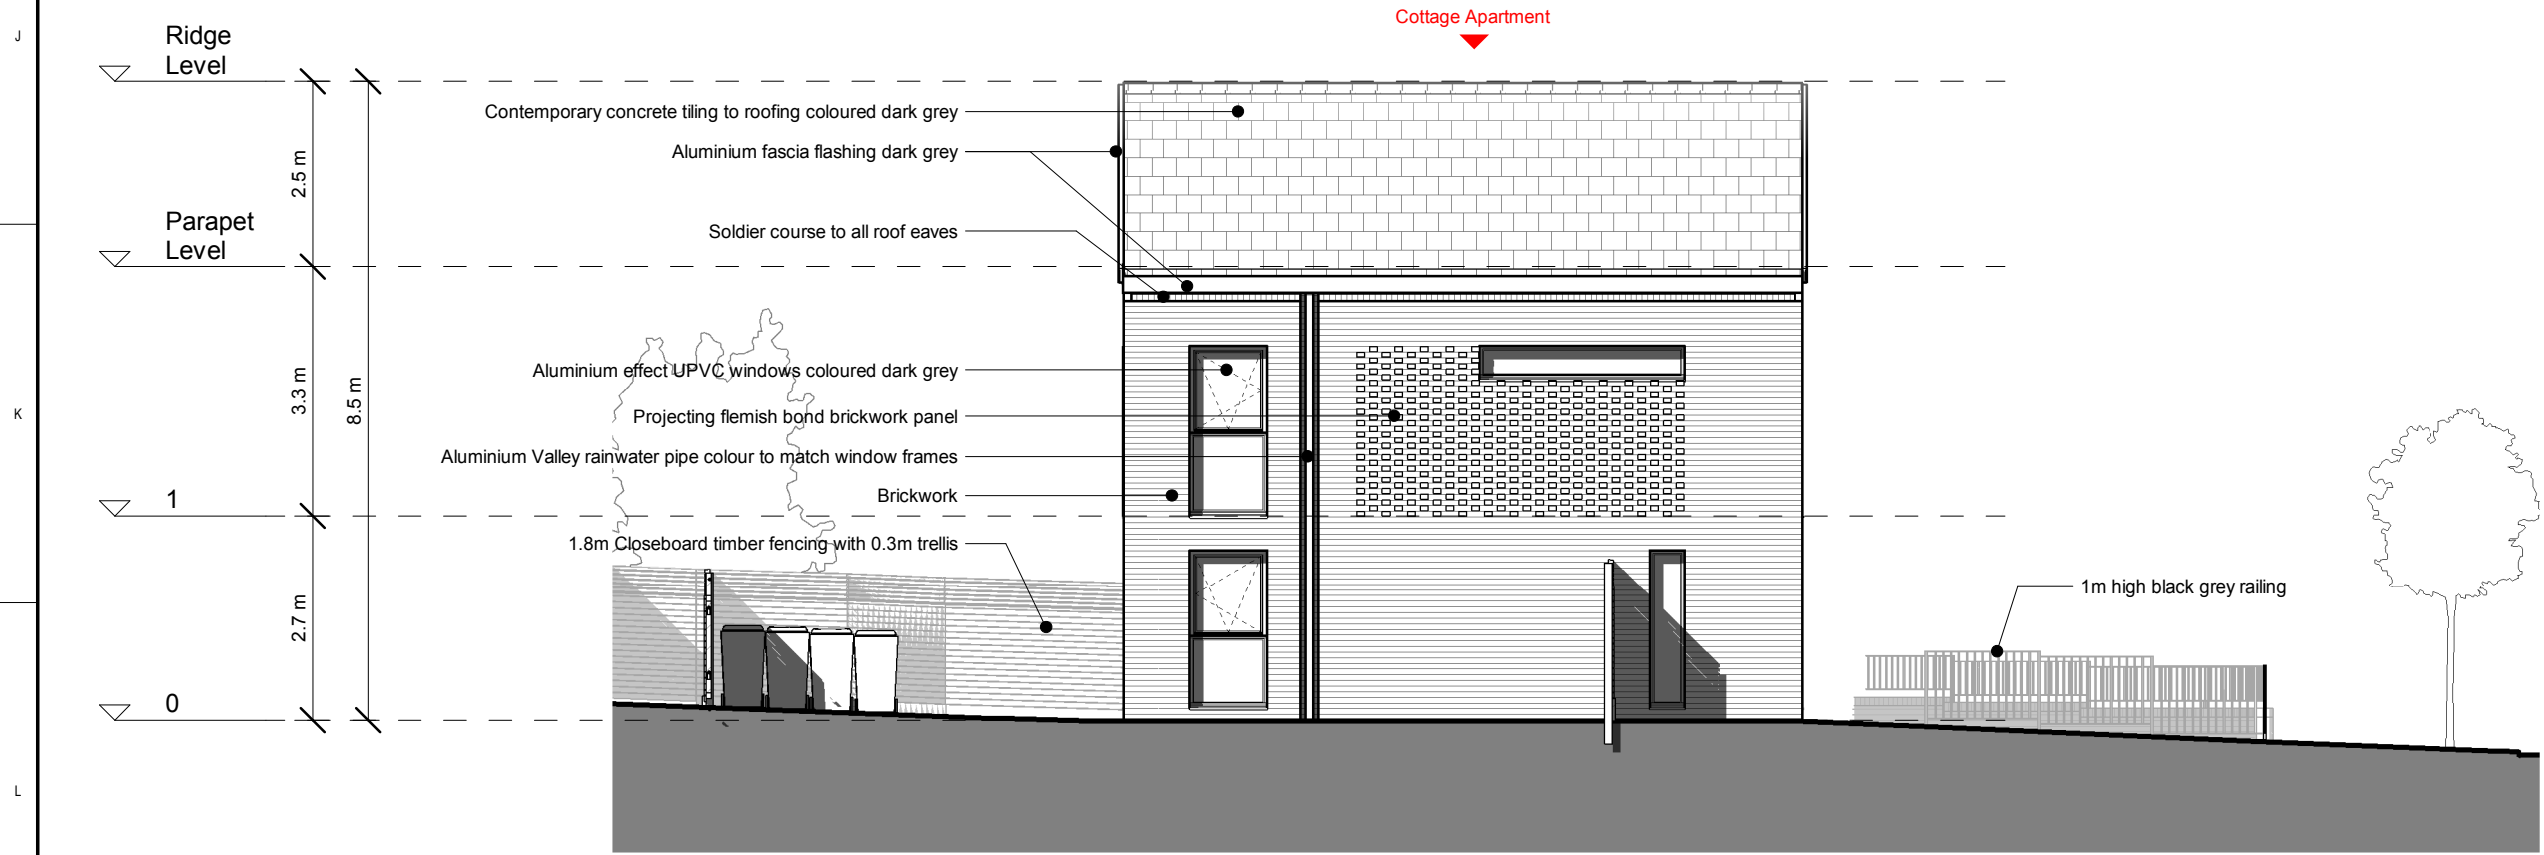

4 Building 10 - Cottage Apartments Proposed North Elevation
1:100

NOTE: 1. All dimensions are approximate only

CLIENT
One Manchester
STRUCTURAL ENGINEER
Curtins Consulting
SERVICES ENGINEER
PSD Limited
CONSULTANT
Wilkinson Cowan Partnership
KEY PLAN

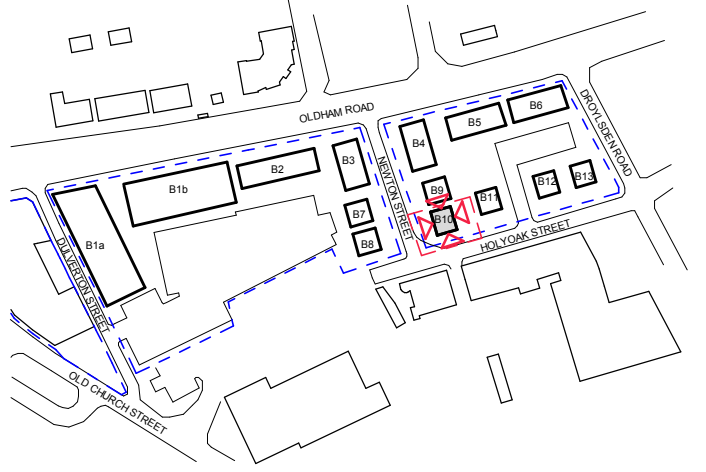

NOTES:
DO NOT SCALE. FIGURED DIMENSIONS ONLY TO BE TAKEN FROM THIS DRAWING. CHECK DIMENSIONS ON SITE AND REPORT DISCREPANCIES TO THE ARCHITECT.
THIS DRAWING IS PROTECTED BY COPYRIGHT.
ALL AREAS HAVE BEEN MEASURED FROM CURRENT DRAWINGS. THEY MAY VARY BECAUSE OF (EG) SURVEY, DESIGN DEVELOPMENT, CONSTRUCTION TOLERANCES, STATUTORY REQUIREMENTS OR RE-DEFINITION OF THE AREAS TO BE MEASURED.

I1	13-05-2022	Issue For New Planning Application	DJW	AJL
P1	15-02-2022	Draft Planning Issue for Review	JMG	AJL
No	Date	Comments	Drawn	Checked

Revisions

Information

tp bennett
architecture
interiors
planning

Royal Mills Unit 2B 17 Redhill Street Manchester M4 5BA | UK +44 (0) 161 694 7700
www.tp-bennett.com

Project
**Residential Development
Newton Heath
Manchester**

Drawing Title
**Building 10 Cottage Apartments
Proposed Elevations**

Drawn	Date	Scale @ A1	Alt. Ref.
JMG	04/01/2022	1:100	

tp bennett Project No.	Series	Zone	Drawing Number	Rev.
T8130	D	10	151	I1