




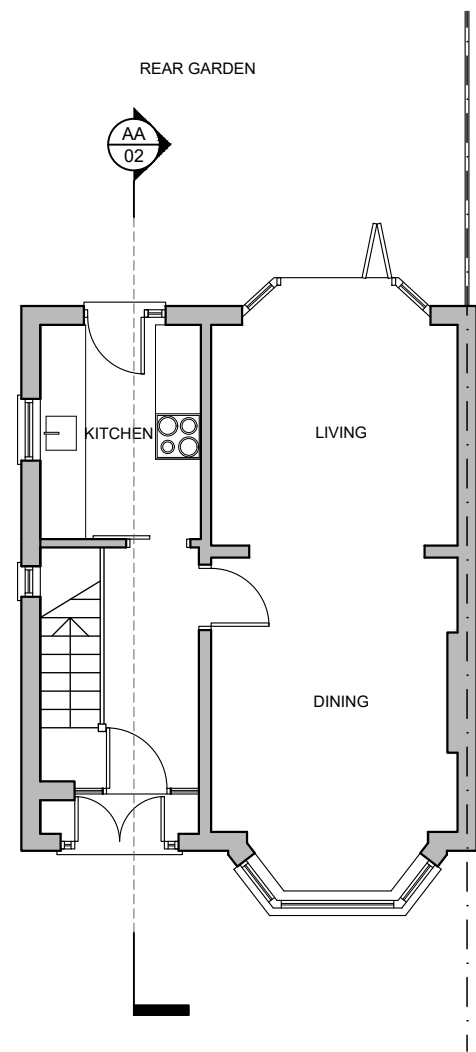

EXISTING GROUND FLOOR PLAN
1:100

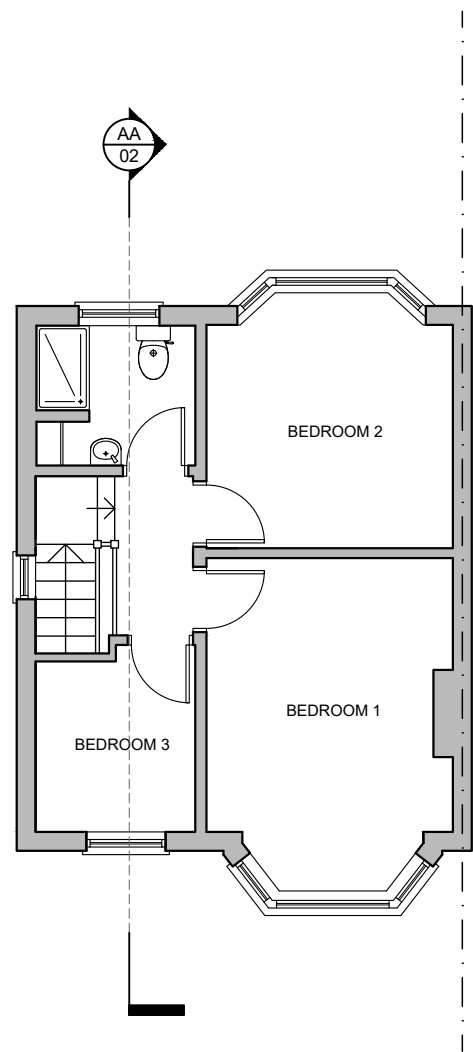

EXISTING FIRST FLOOR PLAN
1:100

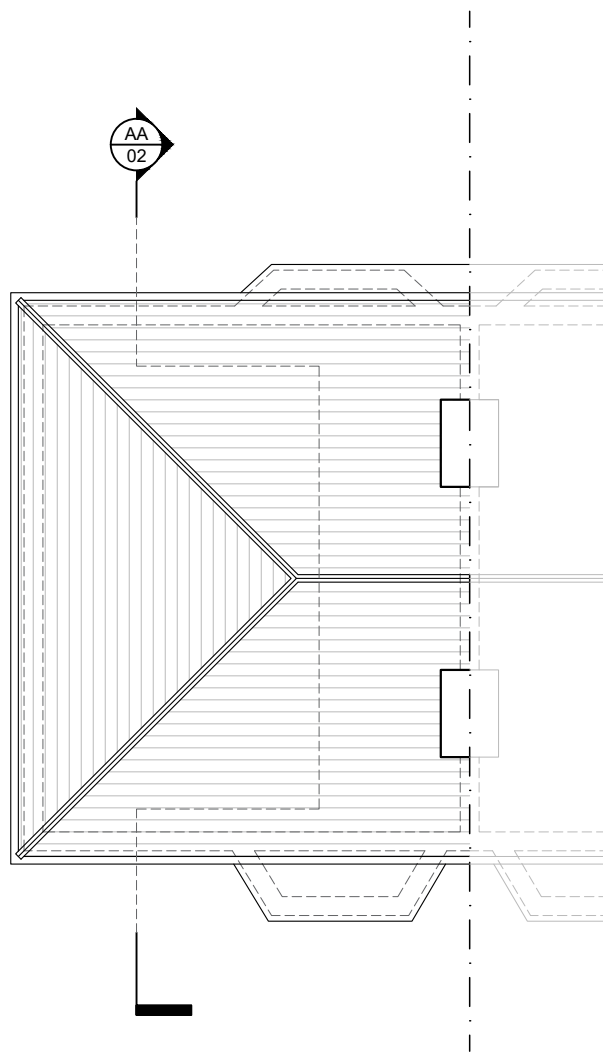

EXISTING ROOF PLAN
1:100




EXISTING SECTION AA
1:100


0mm 20mm 40mm
0m 2m 4m
SCALE BAR - 1:100



EXISTING FRONT ELEVATION
1:100

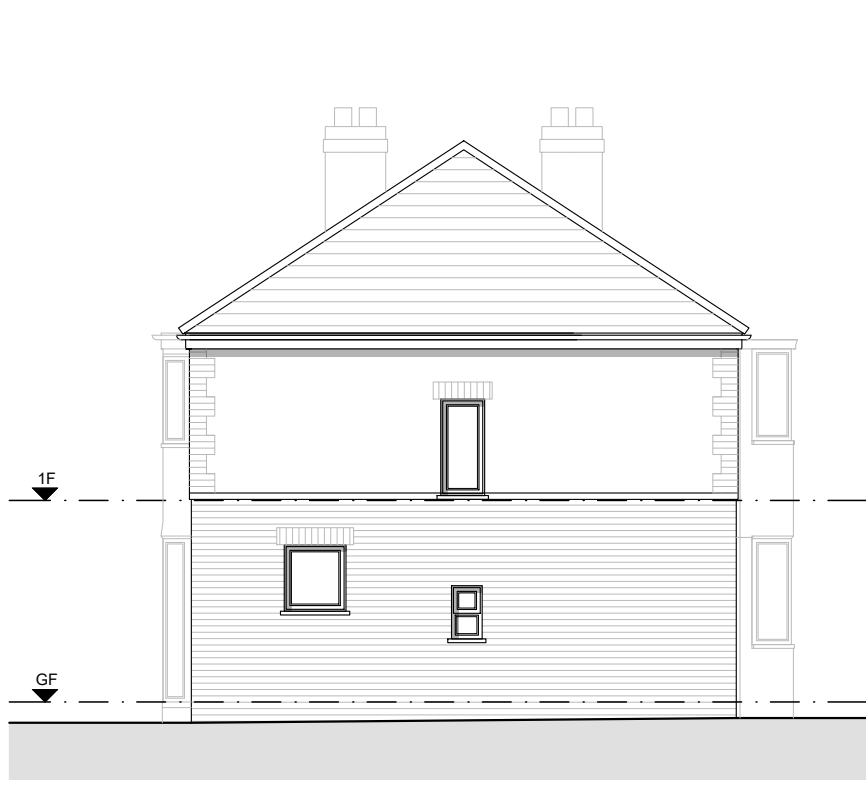

EXISTING FLANK ELEVATION
1:100

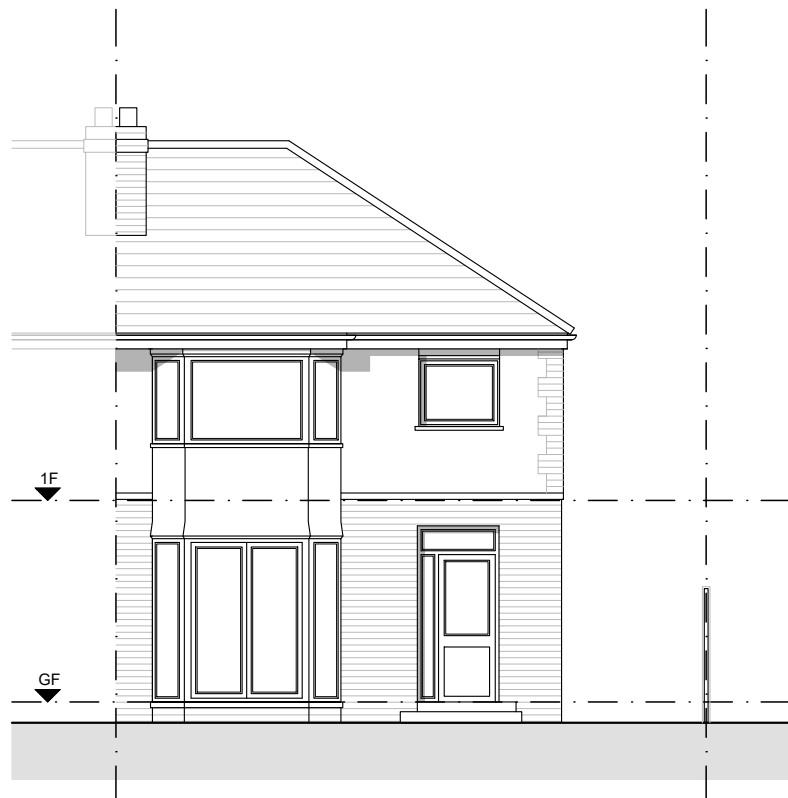

EXISTING REAR ELEVATION
1:100

DSQUARE ARCHITECTS
61 Mosley Street, Manchester, M2 3HZ
0161 222 3734 | info@dsquare-architects.co.uk
www.dsquare-architects.co.uk

Client:
Mr. and Mrs. Holden

Site:
70 Springdale Gardens,
Manchester, M20 2SS

Title:
Plans, Elevations and
Section as Existing

Scale: 1:100@ A2

Date: Jan. 2022

Drg. No.
2204-02

Drawn:

DD

Rev.

P1